

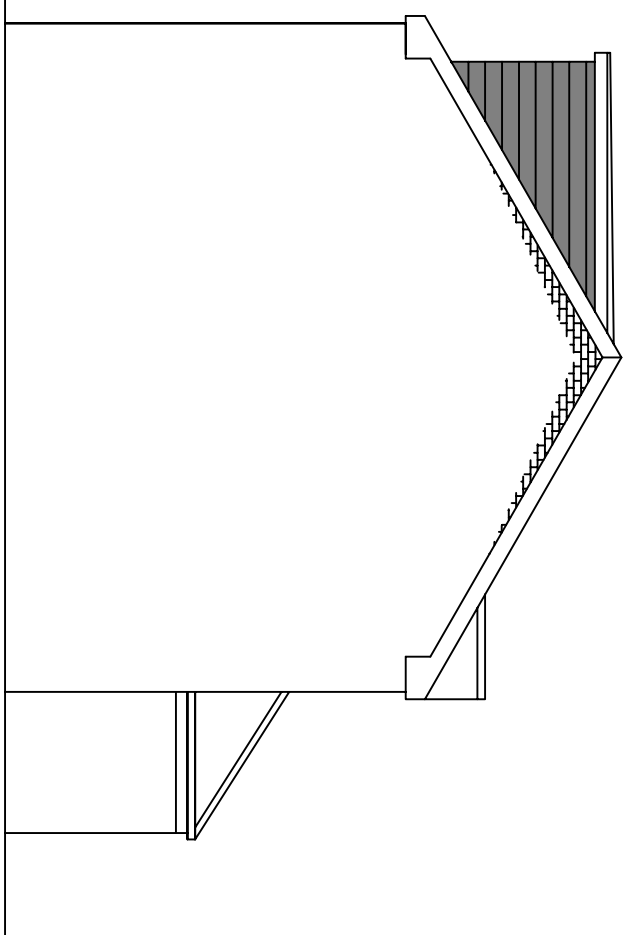
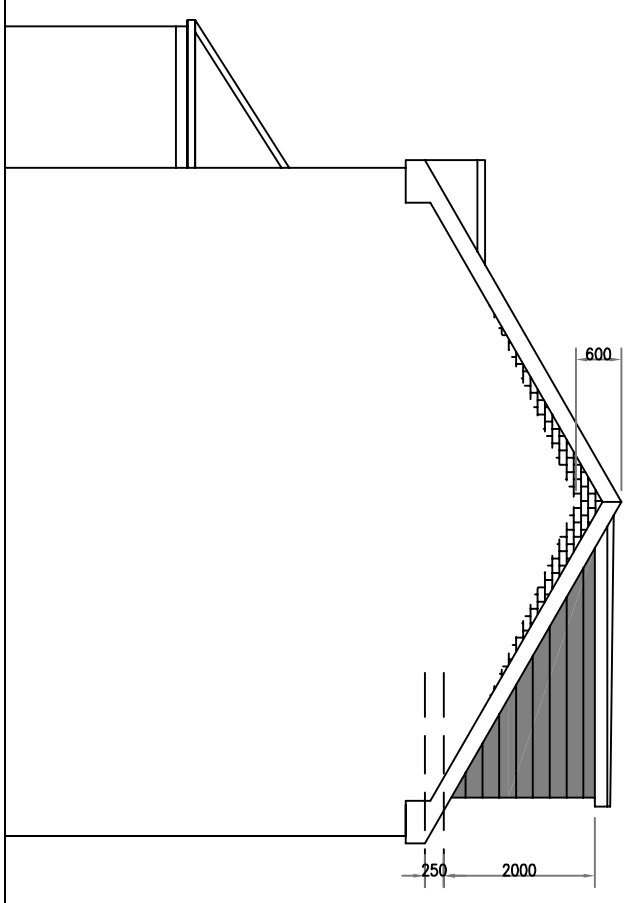
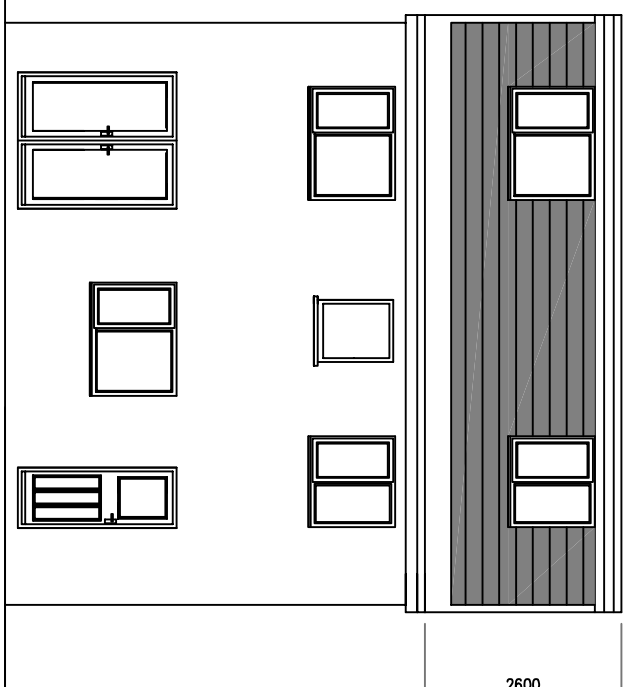
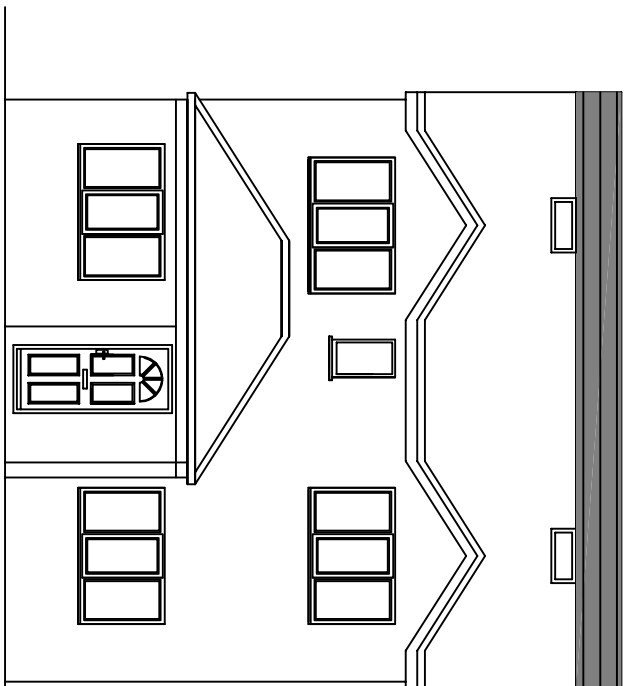
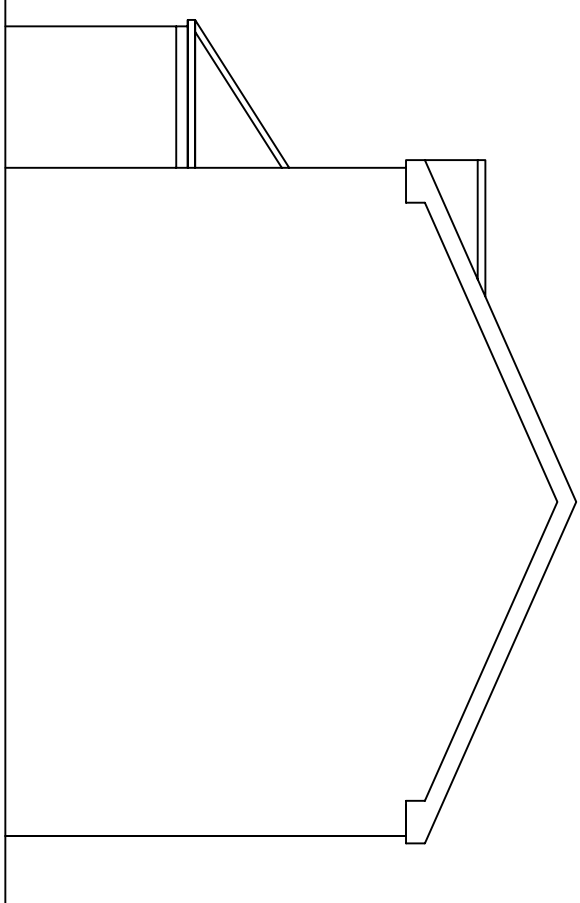
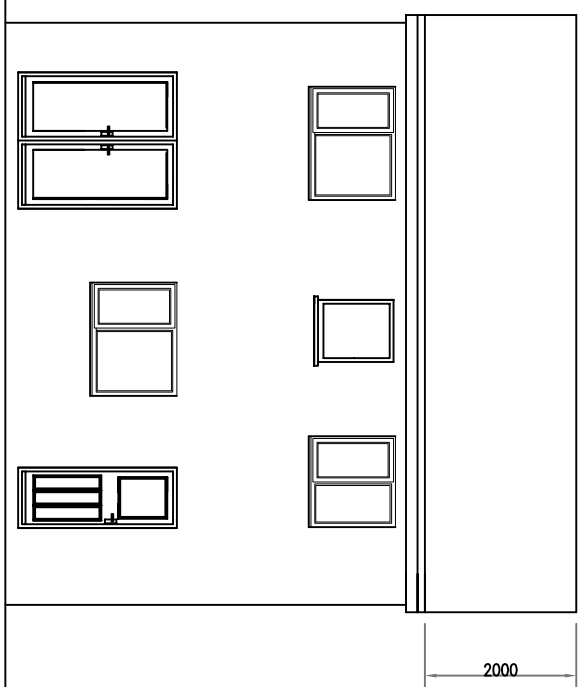
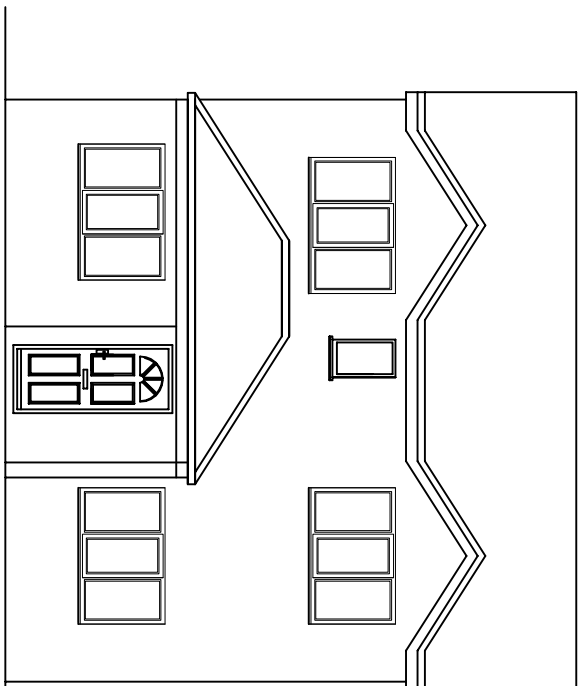
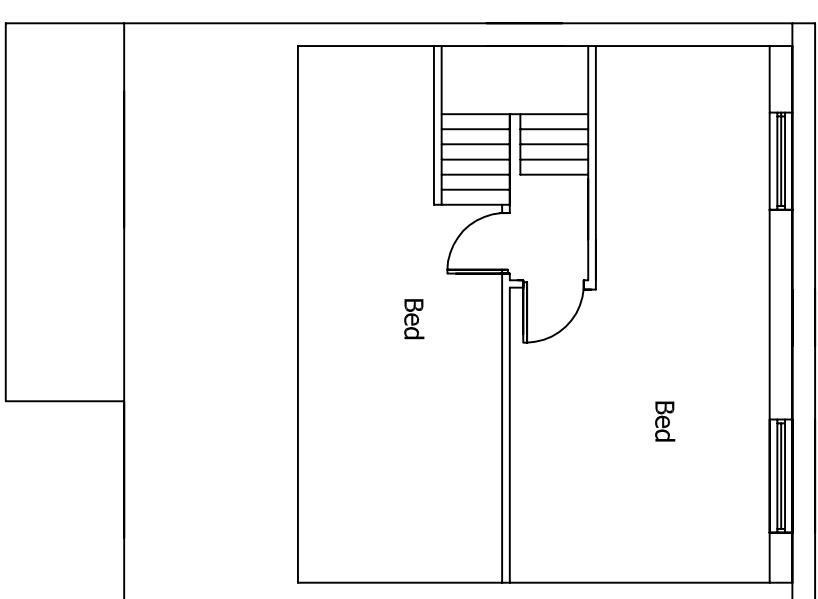
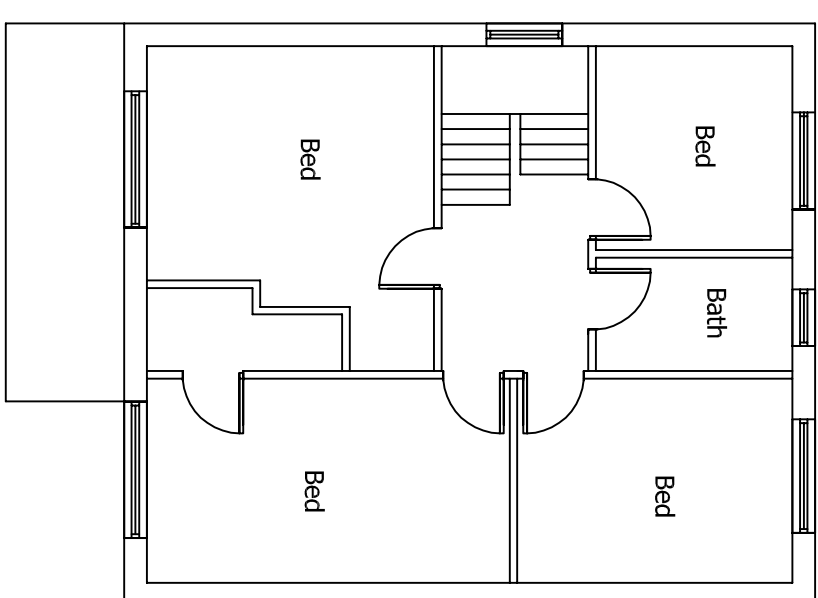
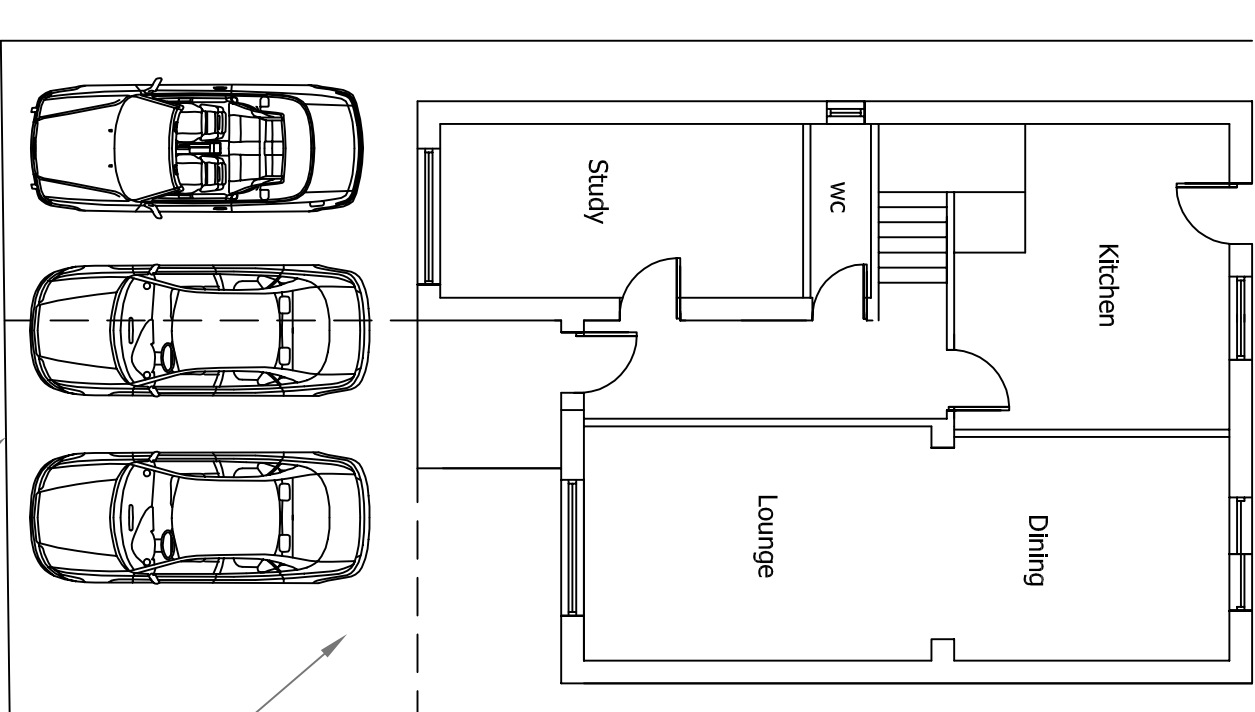



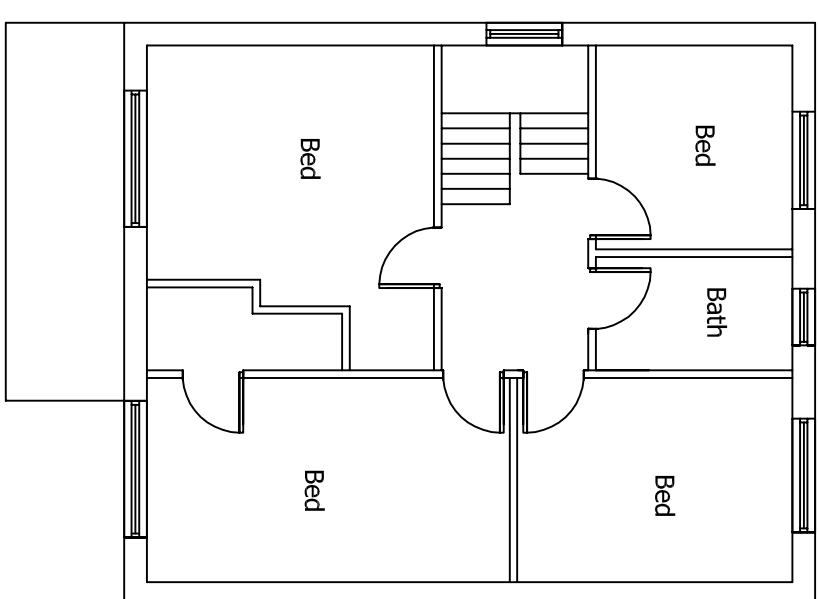


ROOF/DORMER : TILE TO MATCH
WINDOWS : UPVC
WALLS : BRICK TO MATCH


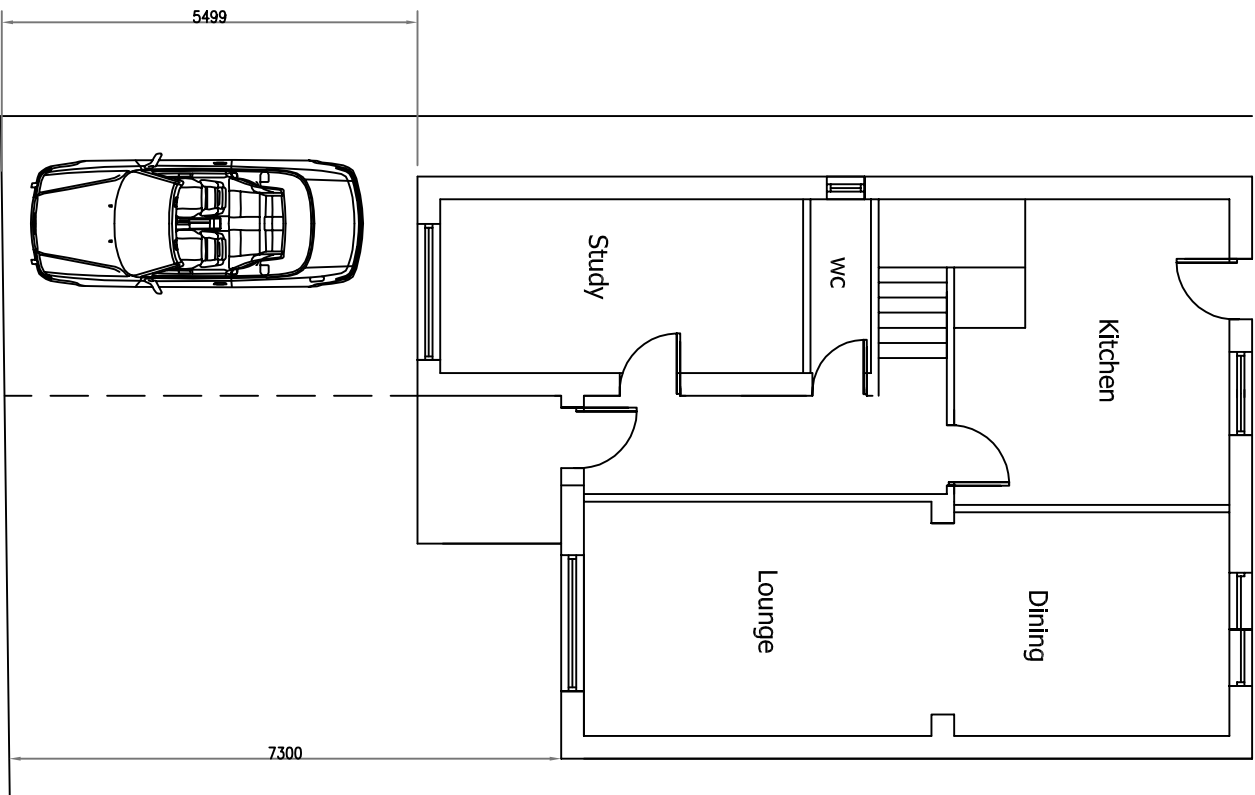


new additional
hardstanding

widened dropped kerb

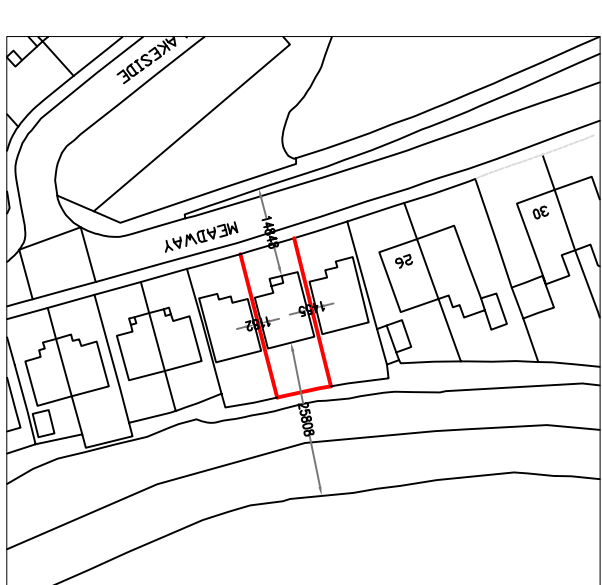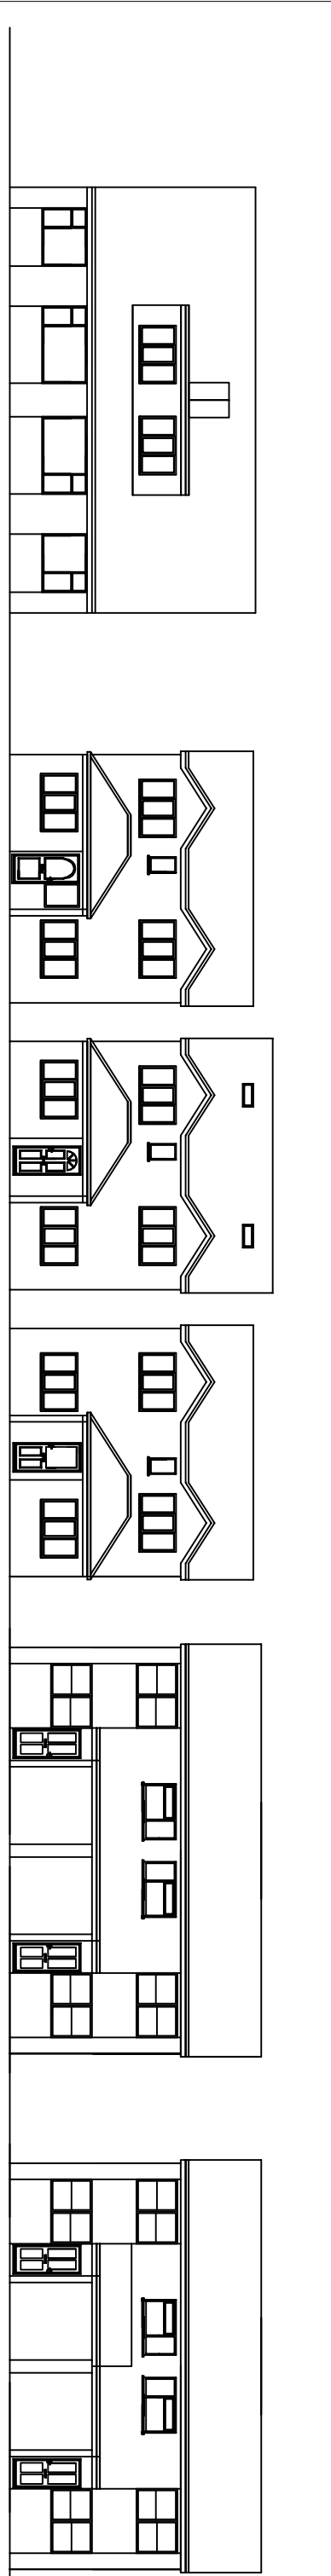

LOCATION PLAN (1:1250)
© Crown copyright and database rights 2021
Ordnance Survey 0100031673

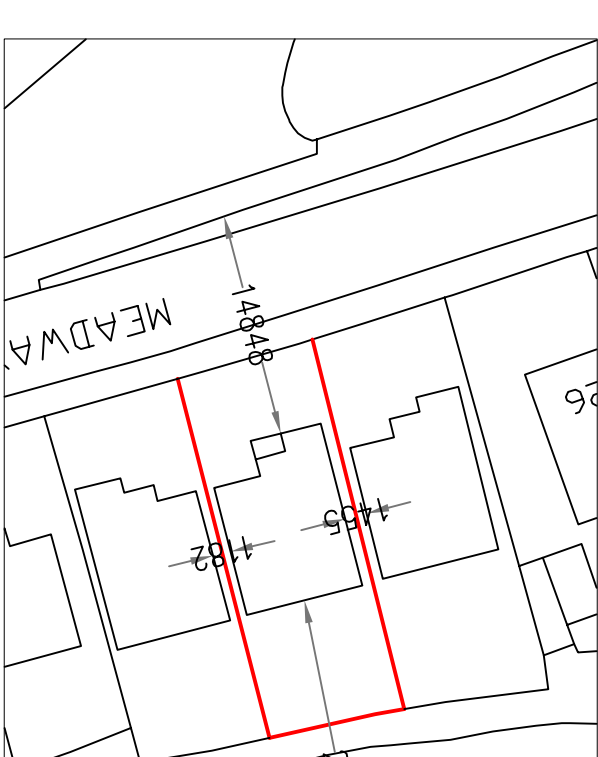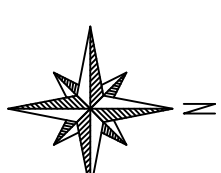[illegible]

This drawing is subject to copyright and is not to be reproduced in part or whole without approval.

Figured dimensions take precedence over scaled measurements from the drawing. All dimensions and drawings to be checked by Client and Contractor and discrepancies detailed with the Client prior to commencement.

The whole of the works to be completed in accordance with the Building Regulations. No work to commence without Planning & Building Regulations approval.

The client must ensure the project complies with the Construction Design and Management Regulations 2015

The Client should ensure consent from any landowner or interested party is obtained, as well as compliance with party Wall Act 1966

Notes

RAD

The White House,
42-44 Clonery New Road,
Bolton
BL1 4AP

Tel : 01204 322196
Fax : 01204 214110
Mob: 07790 361104
Email: info@adesignprojects.co.uk

Project	Client
24B MEADWAY BURY BL9 9TY	Drawn RA
	Date NOVEMBER 2021
Title	Scale 1:100 @ A1 / 1:200 @ A3
EXISTING & PROPOSED PLANS	Drawing Number RAD/2468/21/2/RevA