


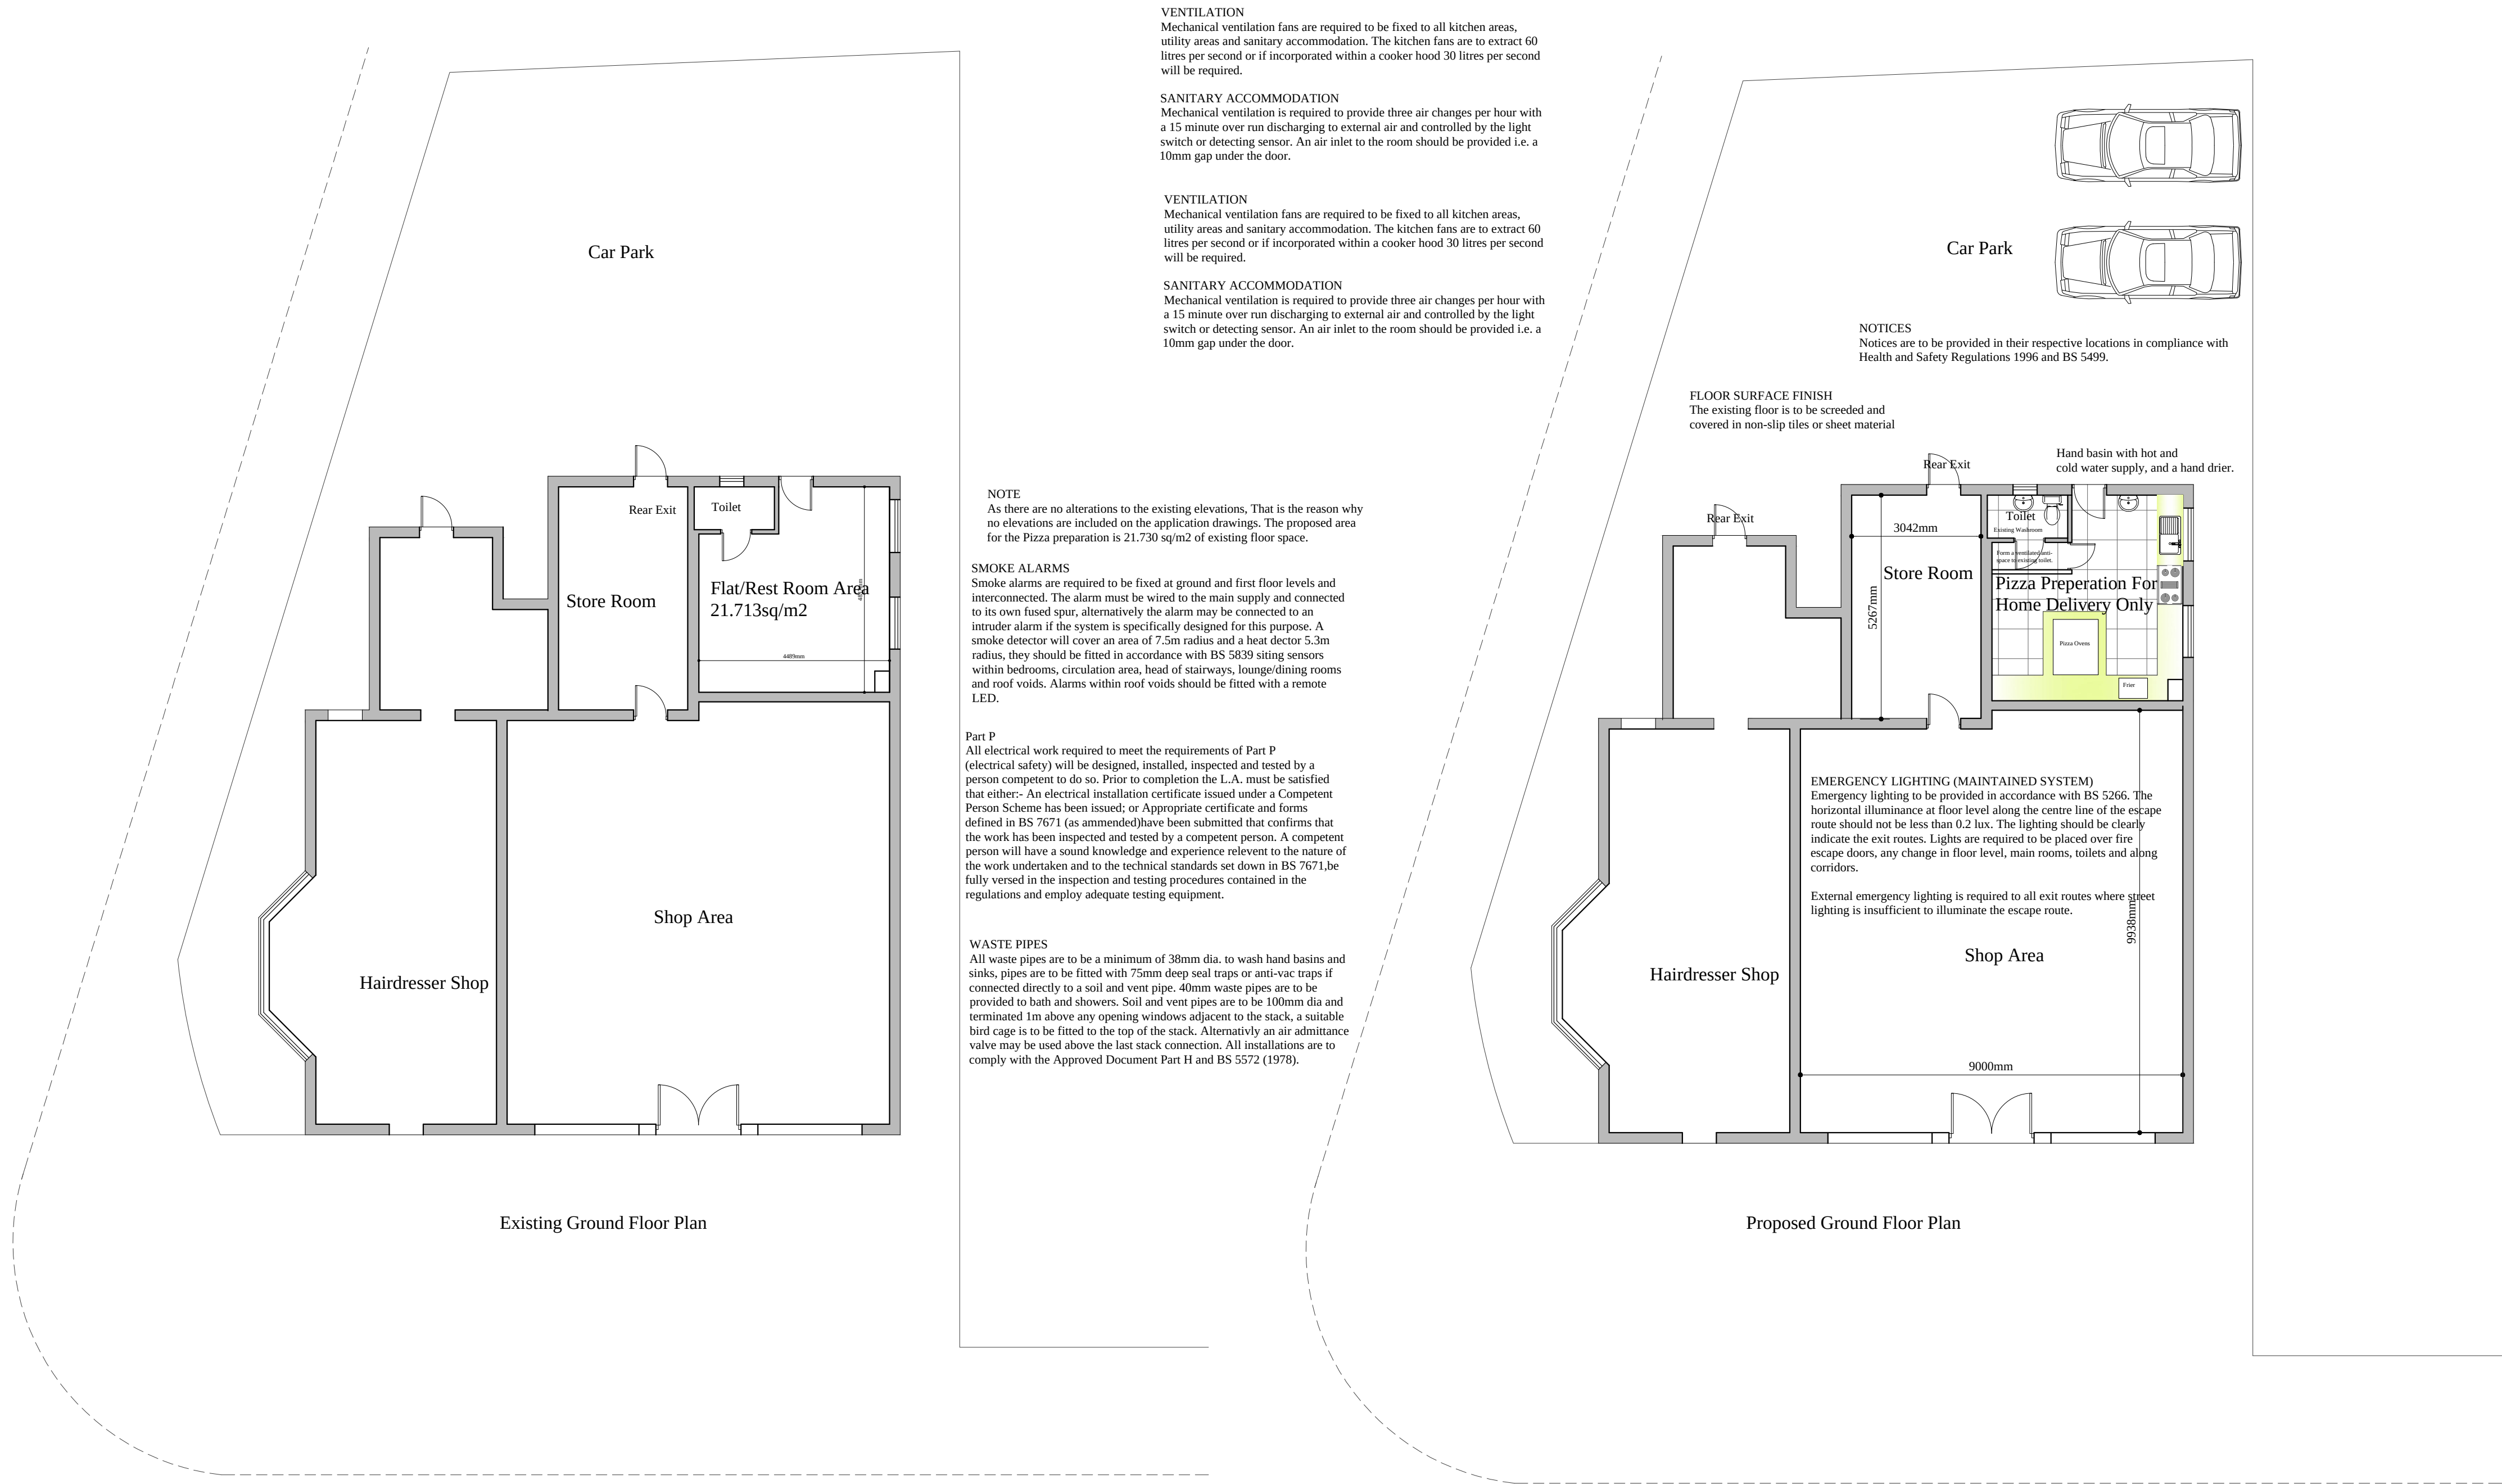

Client	Mr Maz Iqbal
Location	732 Walmersley Road, Bury BL9 6RN
Project	Change of use Rest Room to Pizza Prep for delivery
Drawing	Planning
Agent	APB Consultant Building Surveyors 1 Maple Grove Ramshotum BL0 0AN Telephone 01706 826300 Mobile 0797640449
Scale	1:100 and 1:1250
Date	12th October 2020
Drawing No.	DWG/01
Revision	
This drawing is provided for planning & Building Regulations consent only. The contractor must check all dimensions on site before works are commenced. The contractor must comply with all requirements of the Health & Safety Regulations. DO NOT SCALE THIS DRAWING	