


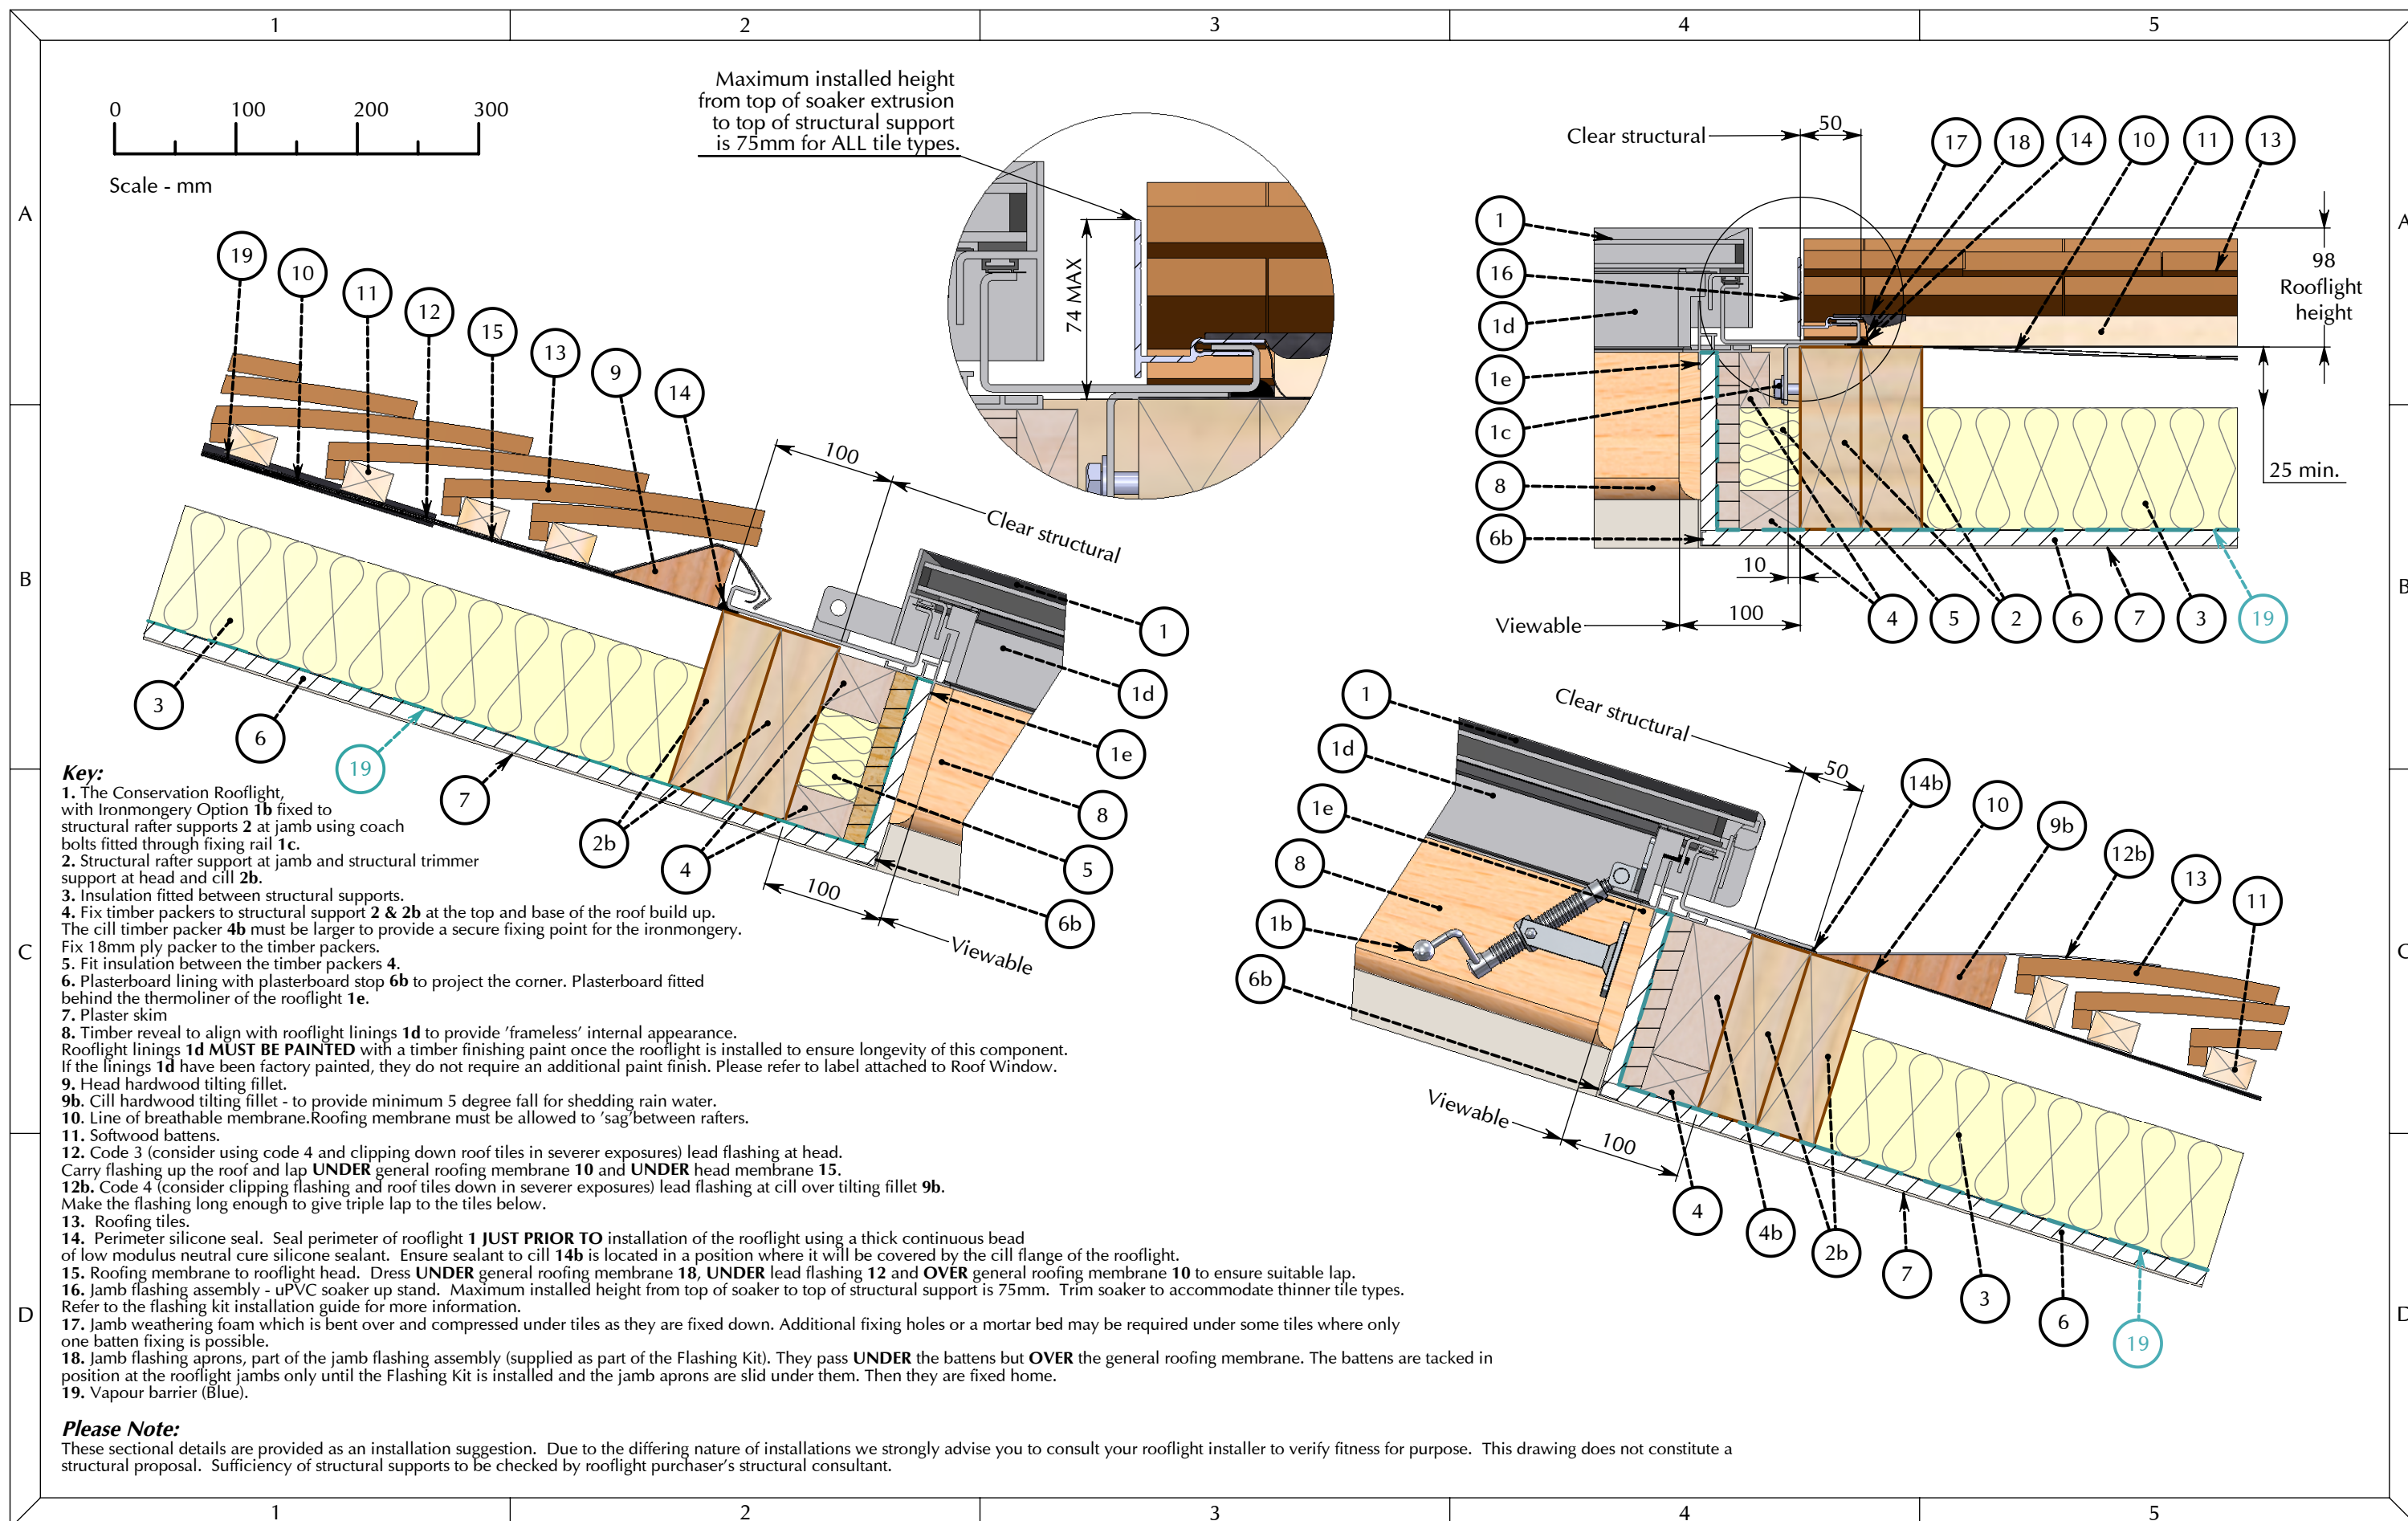

TITLE :

The Conservation Rooflight®

- > A roof window range suitable for pitched roofs between 17.5° and 65°
- > Detail applicable **ONLY** to rooflight models with integral casement timber linings

Cold Roof | Clay Tile | Flashing Kit

DWG NO.: CR CRCS FK C

SHEET NO. : 1 OF 1

REVISION:

C

2mm WBP ply spacer
removed to insert
plaster-board behind
hermoline

CB: EH CB: PD



the Rooflight Company
The Professionals' Choice

w: www.therooflightcompany.co.uk
t: 01993 833 108
e: info@therooflightcompany.co.uk

All information contained within this drawing is copyright © and design right of the Rooflight Company. The intellectual property rights of the products detailed within this drawing and embedded 3D models are owned by the Rooflight Company.

