
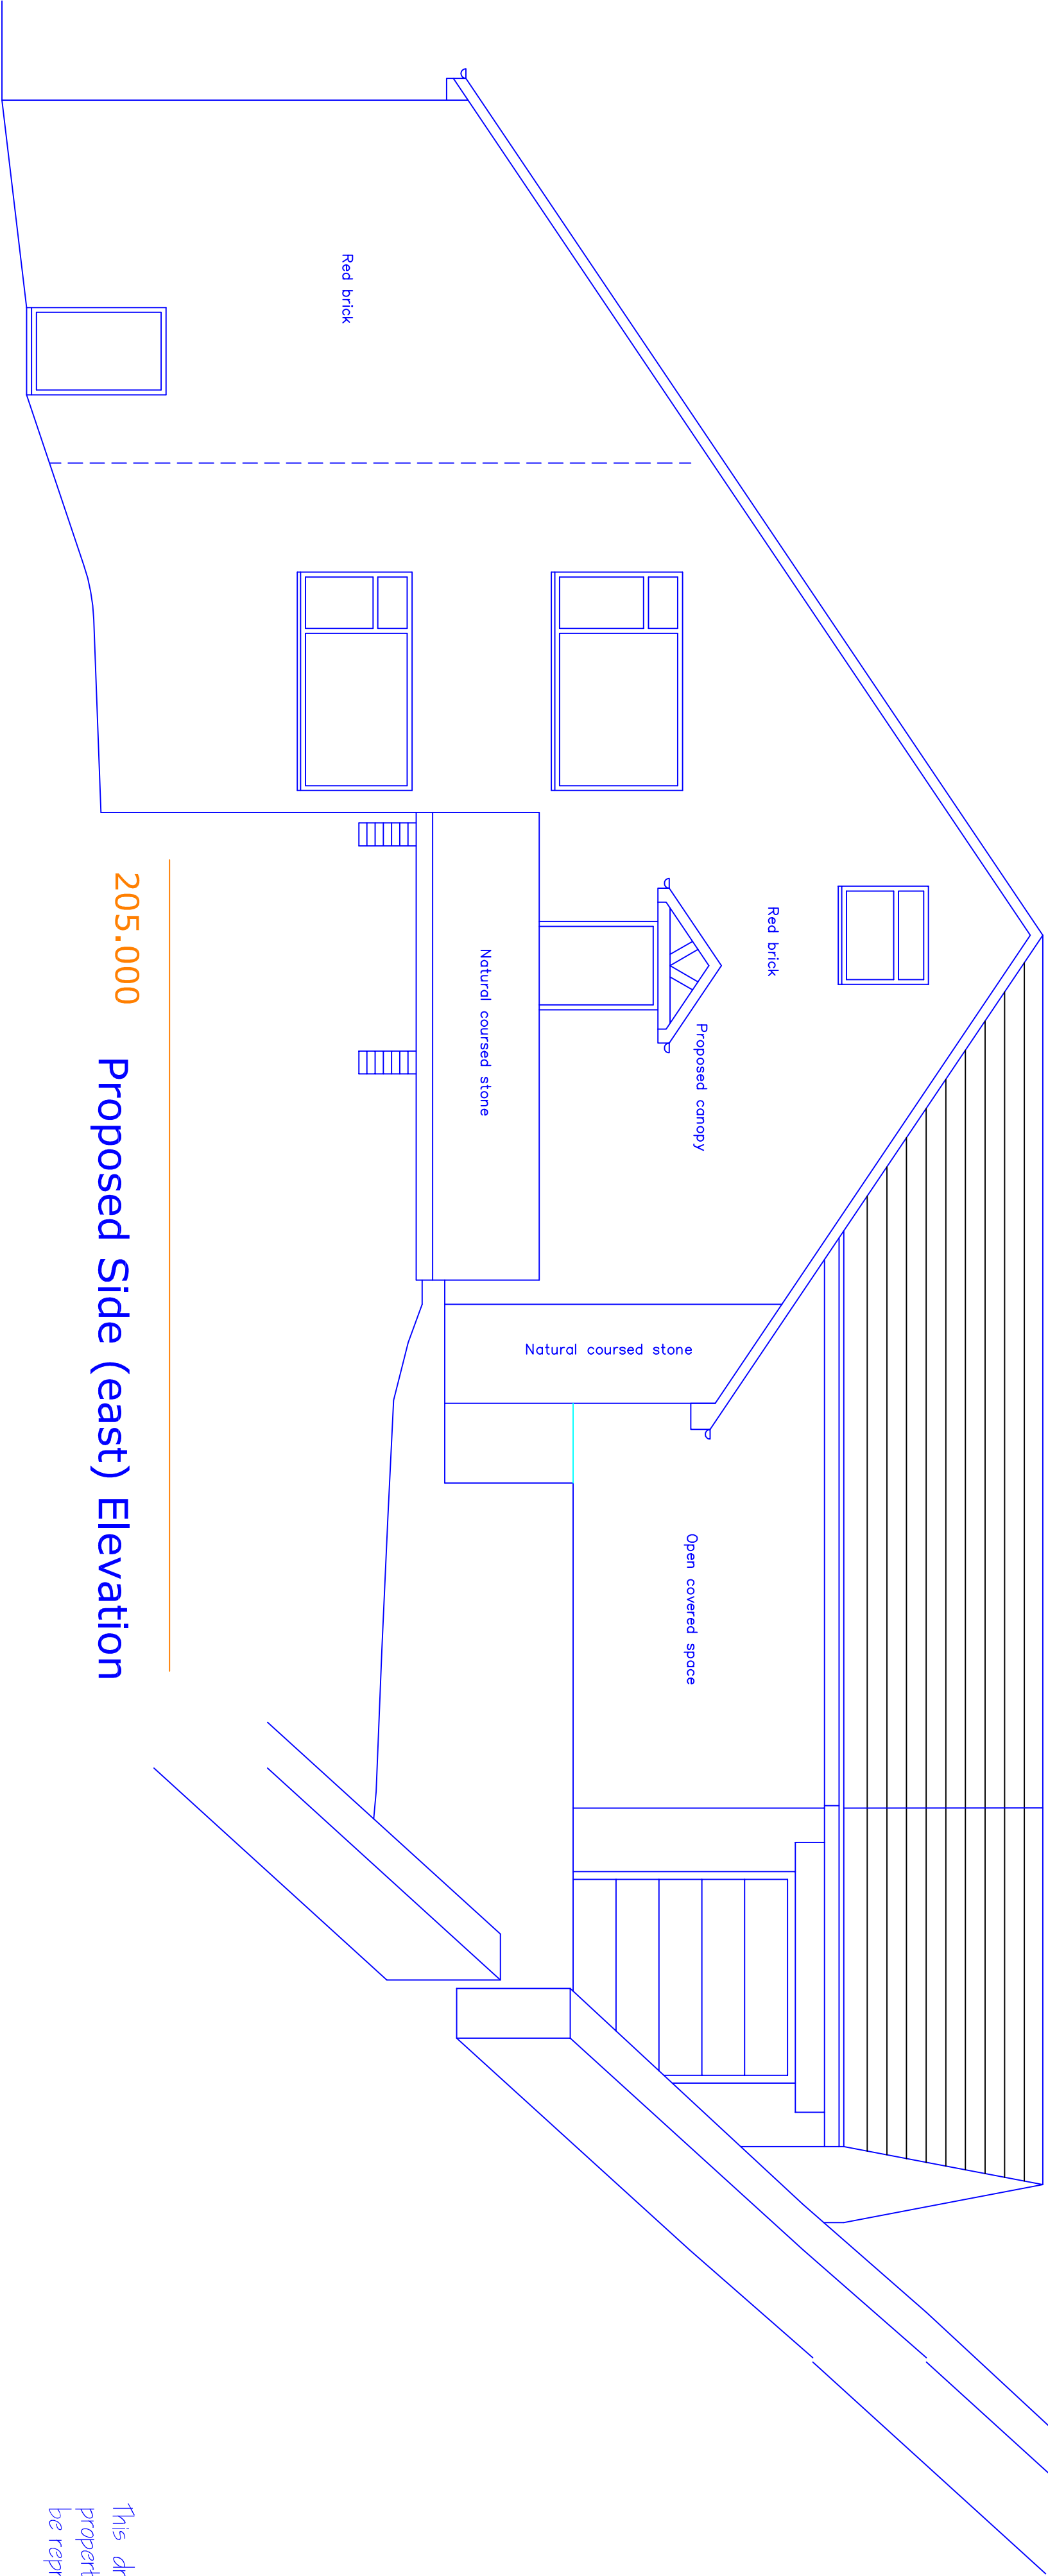


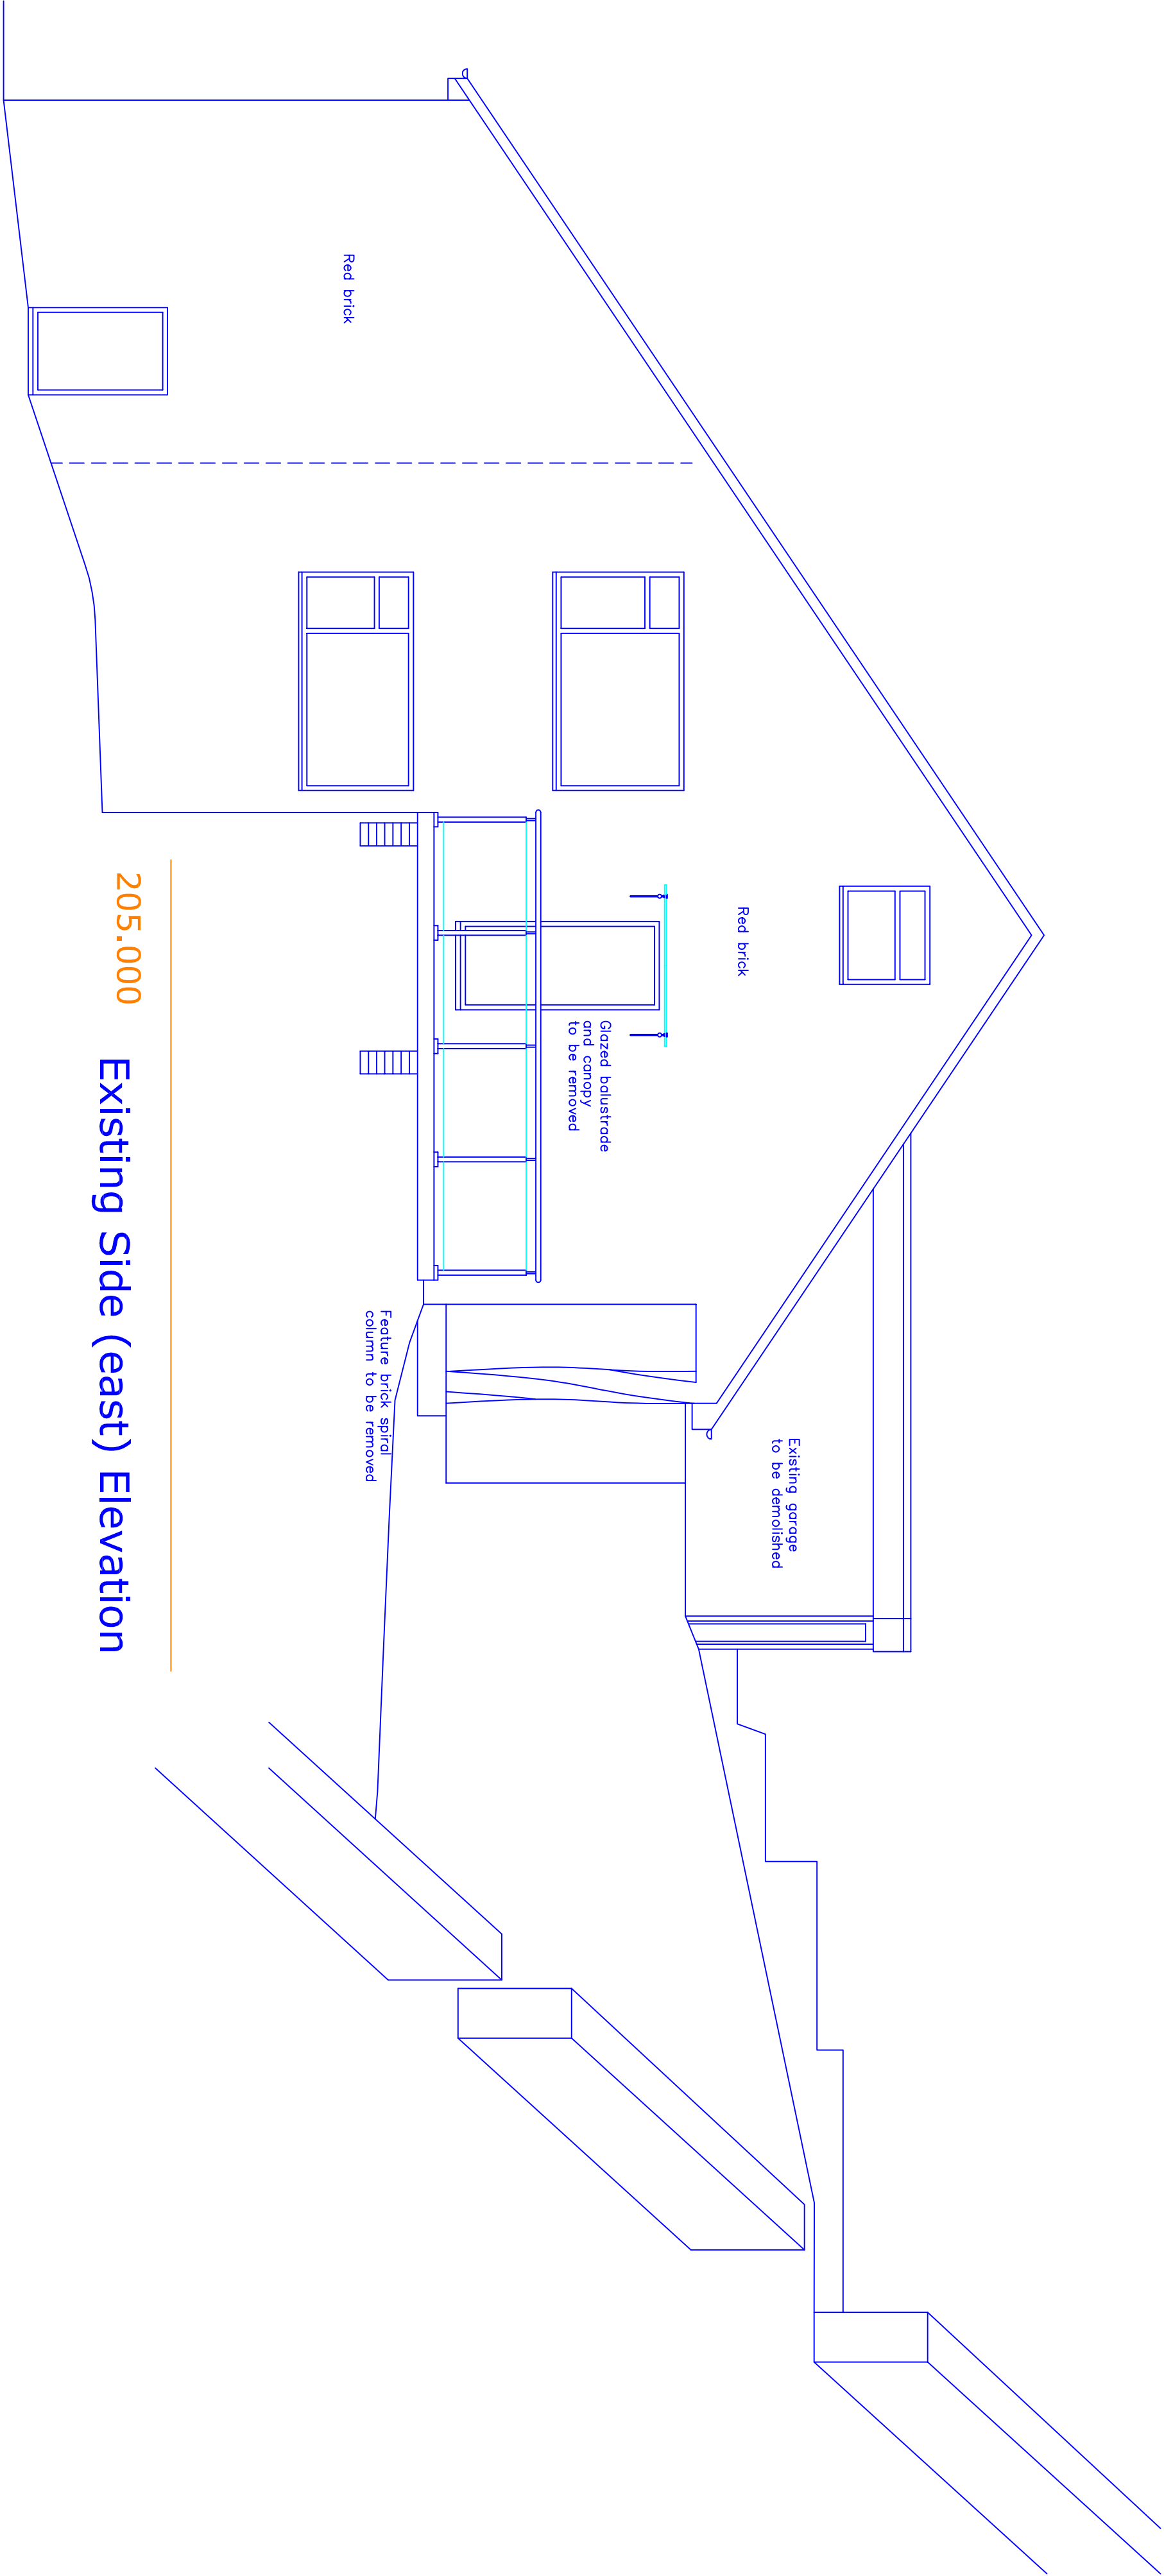

This drawing and design concept is the property of PPV design. It should not be reproduced without written permission

2 Helmsford Road, Holcombe Village
Karnesbottom, Lancashire BL8 4PA
Gary Dearden (PPV) (hons) DipArch RIBA
gary@ppv-design.co.uk www.ppv-design.co.uk
T. 0706 622731 M. 07112 669482

0123m

Redlands
Rawsons Rake
Holcombe
BL0 9HH

scale 1:50 at A1
January 2022

RM1-03
Existing and Proposed
Side Elevation East

PPV design Ltd