


NOTES

1. DO NOT SCALE FROM THIS DRAWING
2. ALL MEASUREMENTS ARE IN METRES UNLESS STATED OTHERWISE.
3. THIS DRAWING IS TO BE READ IN CONJUNCTION WITH THE SPECIFICATION AND MECHANICAL AND STRUCTURAL DRAWINGS.

INDICATION OF THE EXISTING BUILDING IS FOR INFORMATION ONLY. THE EXISTING WORK SHALL BE THE EXISTING WORK AS SHOWN ON THE EXISTING DRAWINGS.

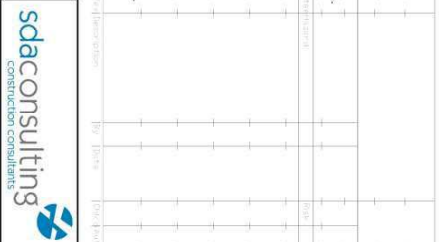


3 EXISTING LAYOUT

Scale: 1:200

4 PROPOSED LAYOUT

Scale: 1:200

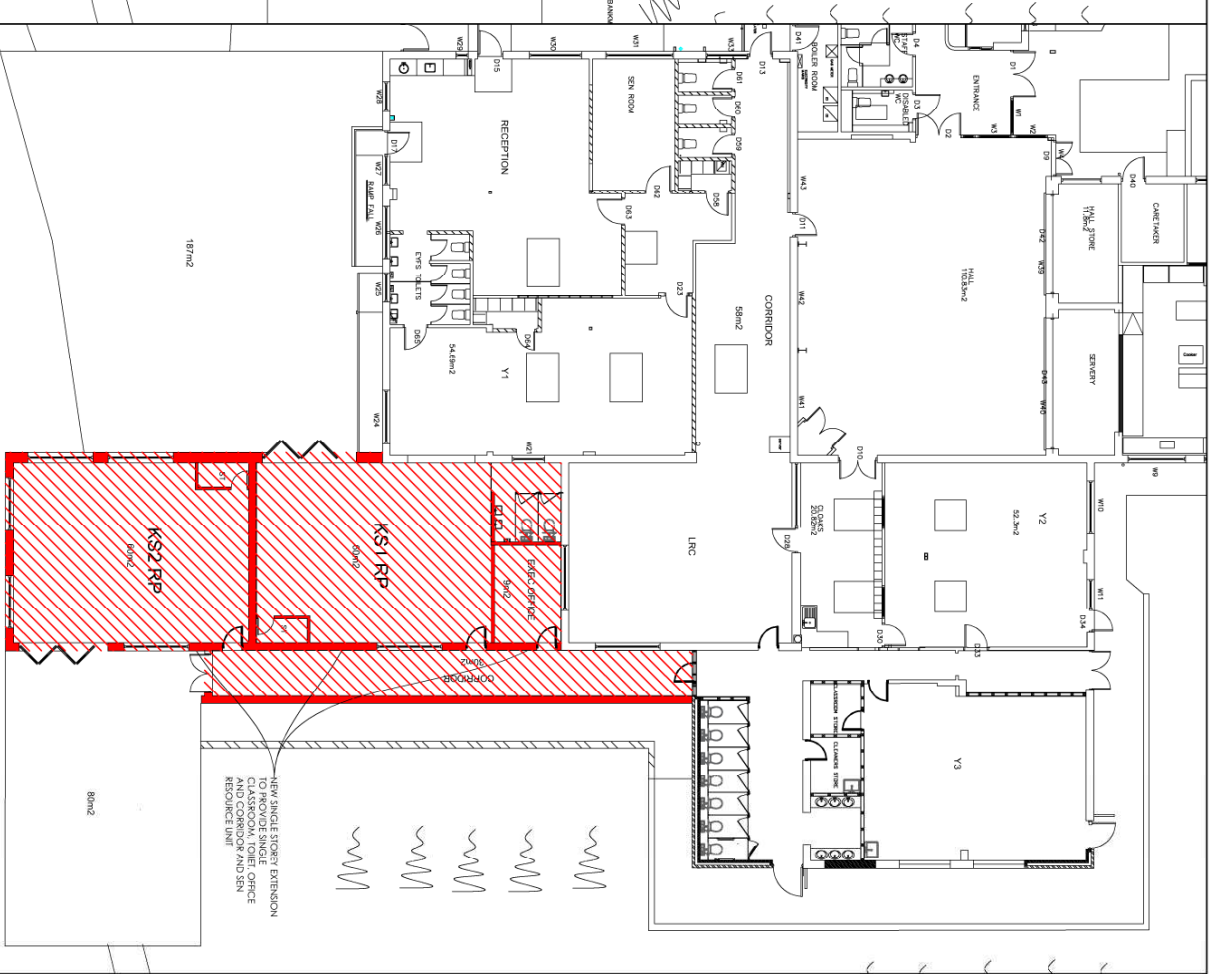

SDA CONSULTING LLP
Second Floor, The Tower
Deva City Office Park
Trinity Way
Tel: 0161 818 5252
W: www.sdaconsulting.co.uk

PLANNING

Project: PHASE 2 - DEVELOPMENT PLAN

Building Name: OUR LADY OF LOURDES RC PRIMARY SCHOOL
Site Address: RIGGOWICK DRIVE
BURY, BL3 1YA
Drawing Title: EXISTING & PROPOSED PLAN

NO	DATE	BY	REVISION

2517_P 02