



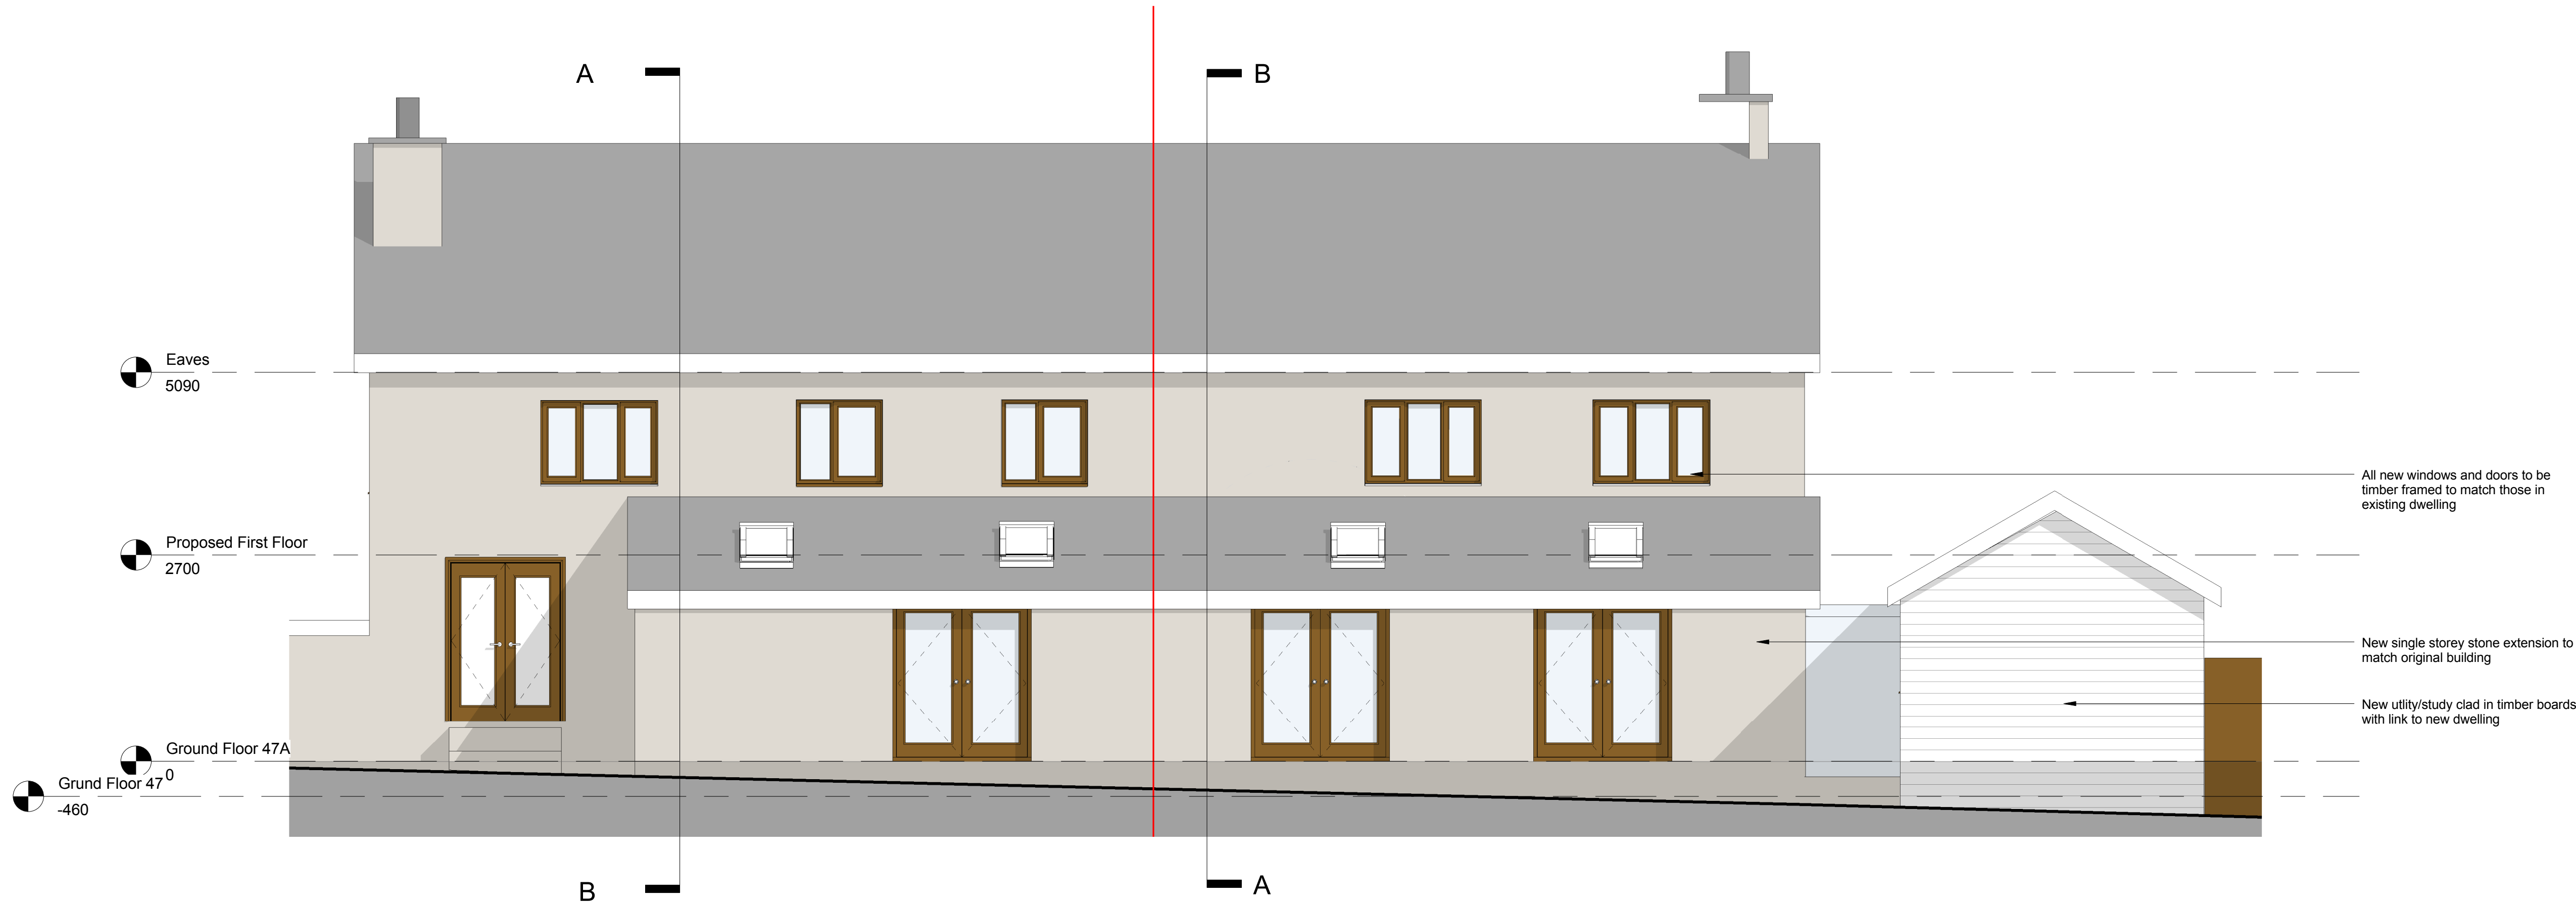

Proposed Elevation - North
1 : 50

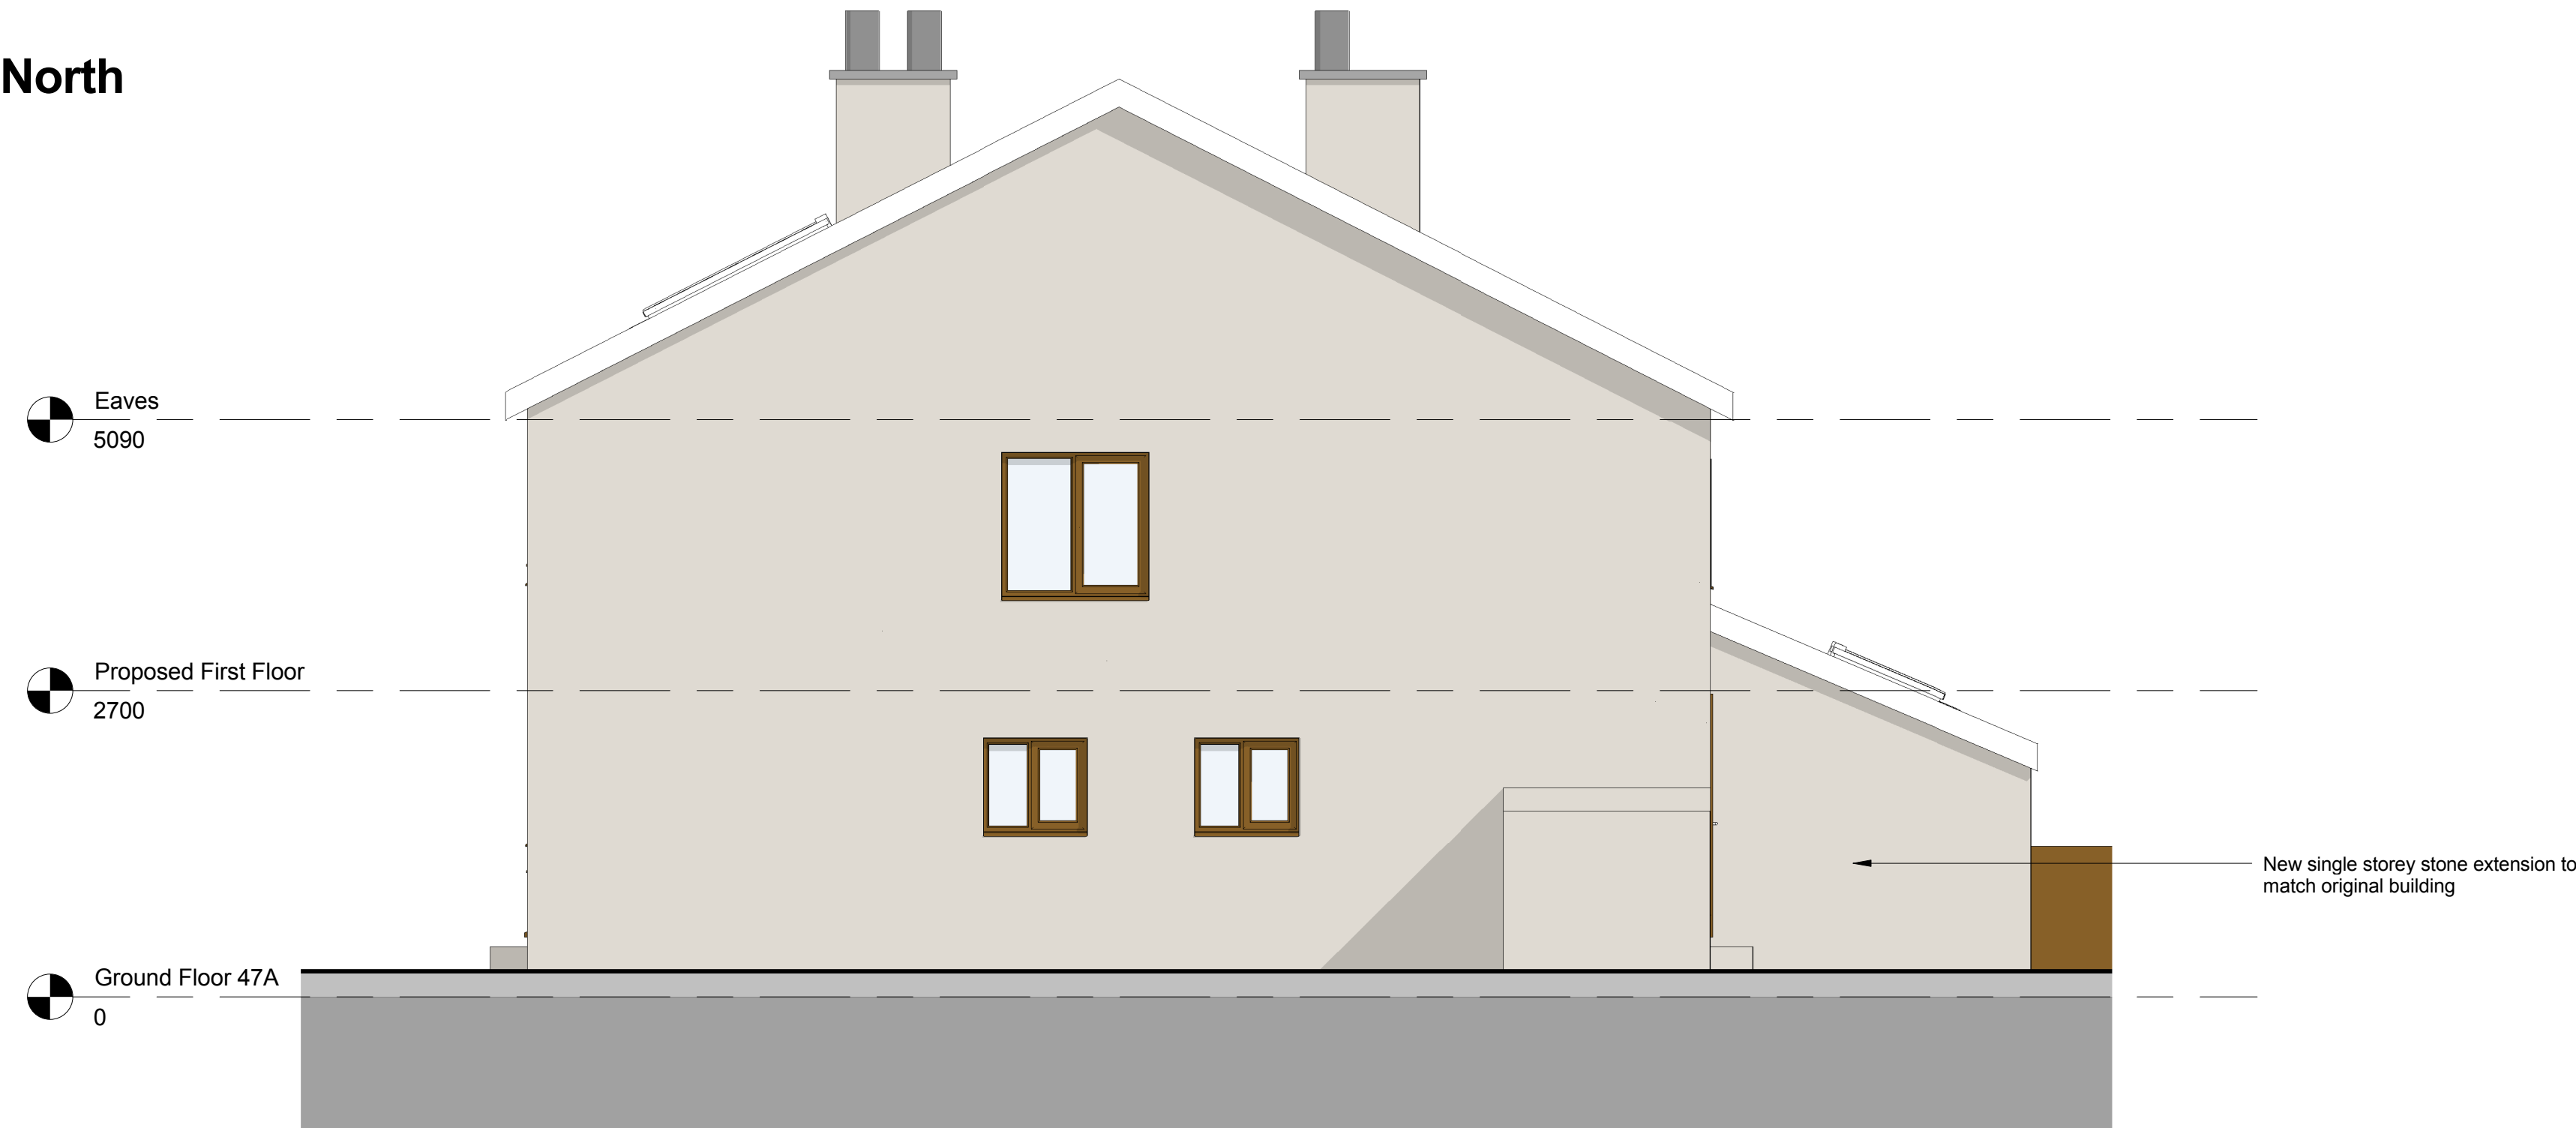

Proposed Elevation East
1 : 50

Lee Wood MCAT Telephone 07760321574 58 Black Horse Hill Email mleeewood@hotmail.com West Kirby CH48 6DS					
CLIENT	Mr G Cross				
PROJECT	47 Rowlands Road, Bury, BL9 5NF				
DRAWING	Proposed Elevations 2				
JOB NO. BL95	DRAWING NO. 011	REVISION	DATE DRAWN 01/10/18	DRAWN BY LW	SCALE 1 : 50
BL95-011_					