


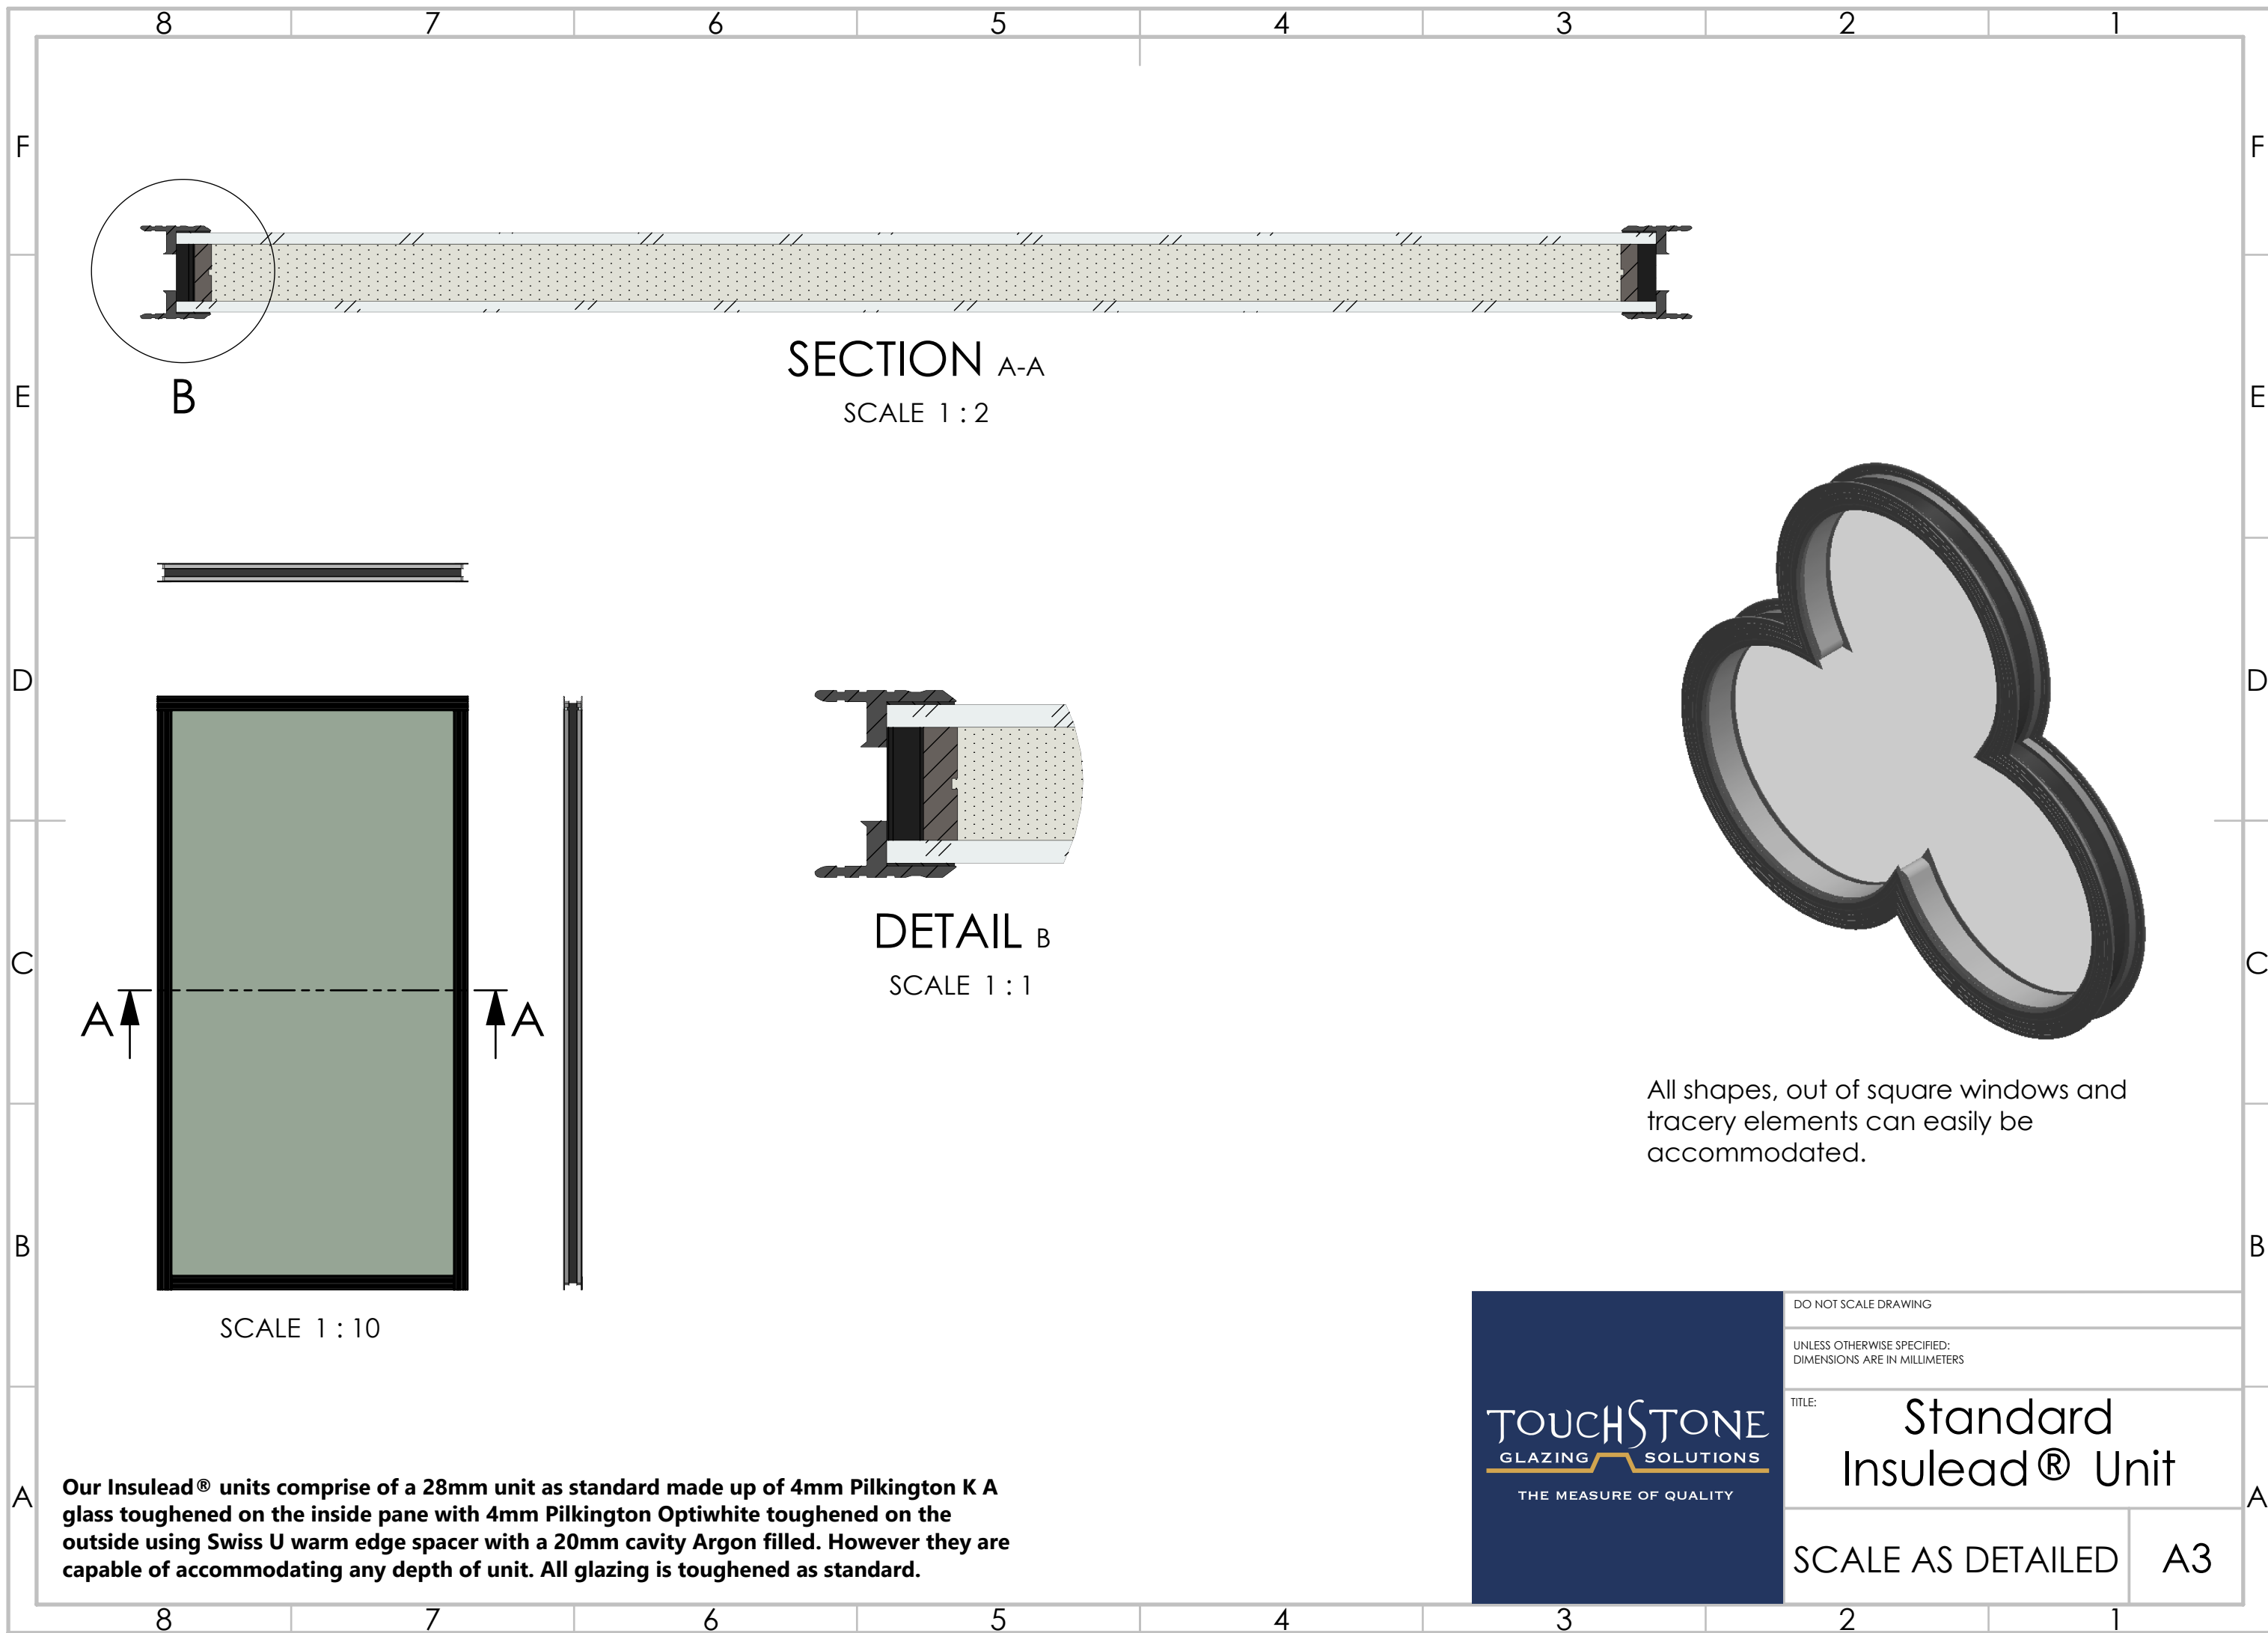

SECTION A-A
SCALE 1 : 2

DETAIL B
SCALE 1 : 1

SCALE 1 : 10

All shapes, out of square windows and
tracery elements can easily be
accommodated.

TOUCHSTONE
GLAZING SOLUTIONS
THE MEASURE OF QUALITY

DO NOT SCALE DRAWING	
UNLESS OTHERWISE SPECIFIED: DIMENSIONS ARE IN MILLIMETERS	
TITLE: Standard Insulead® Unit	
SCALE AS DETAILED	A3

Our Insulead® units comprise of a 28mm unit as standard made up of 4mm Pilkington K A glass toughened on the inside pane with 4mm Pilkington Optiwhite toughened on the outside using Swiss U warm edge spacer with a 20mm cavity Argon filled. However they are capable of accommodating any depth of unit. All glazing is toughened as standard.