



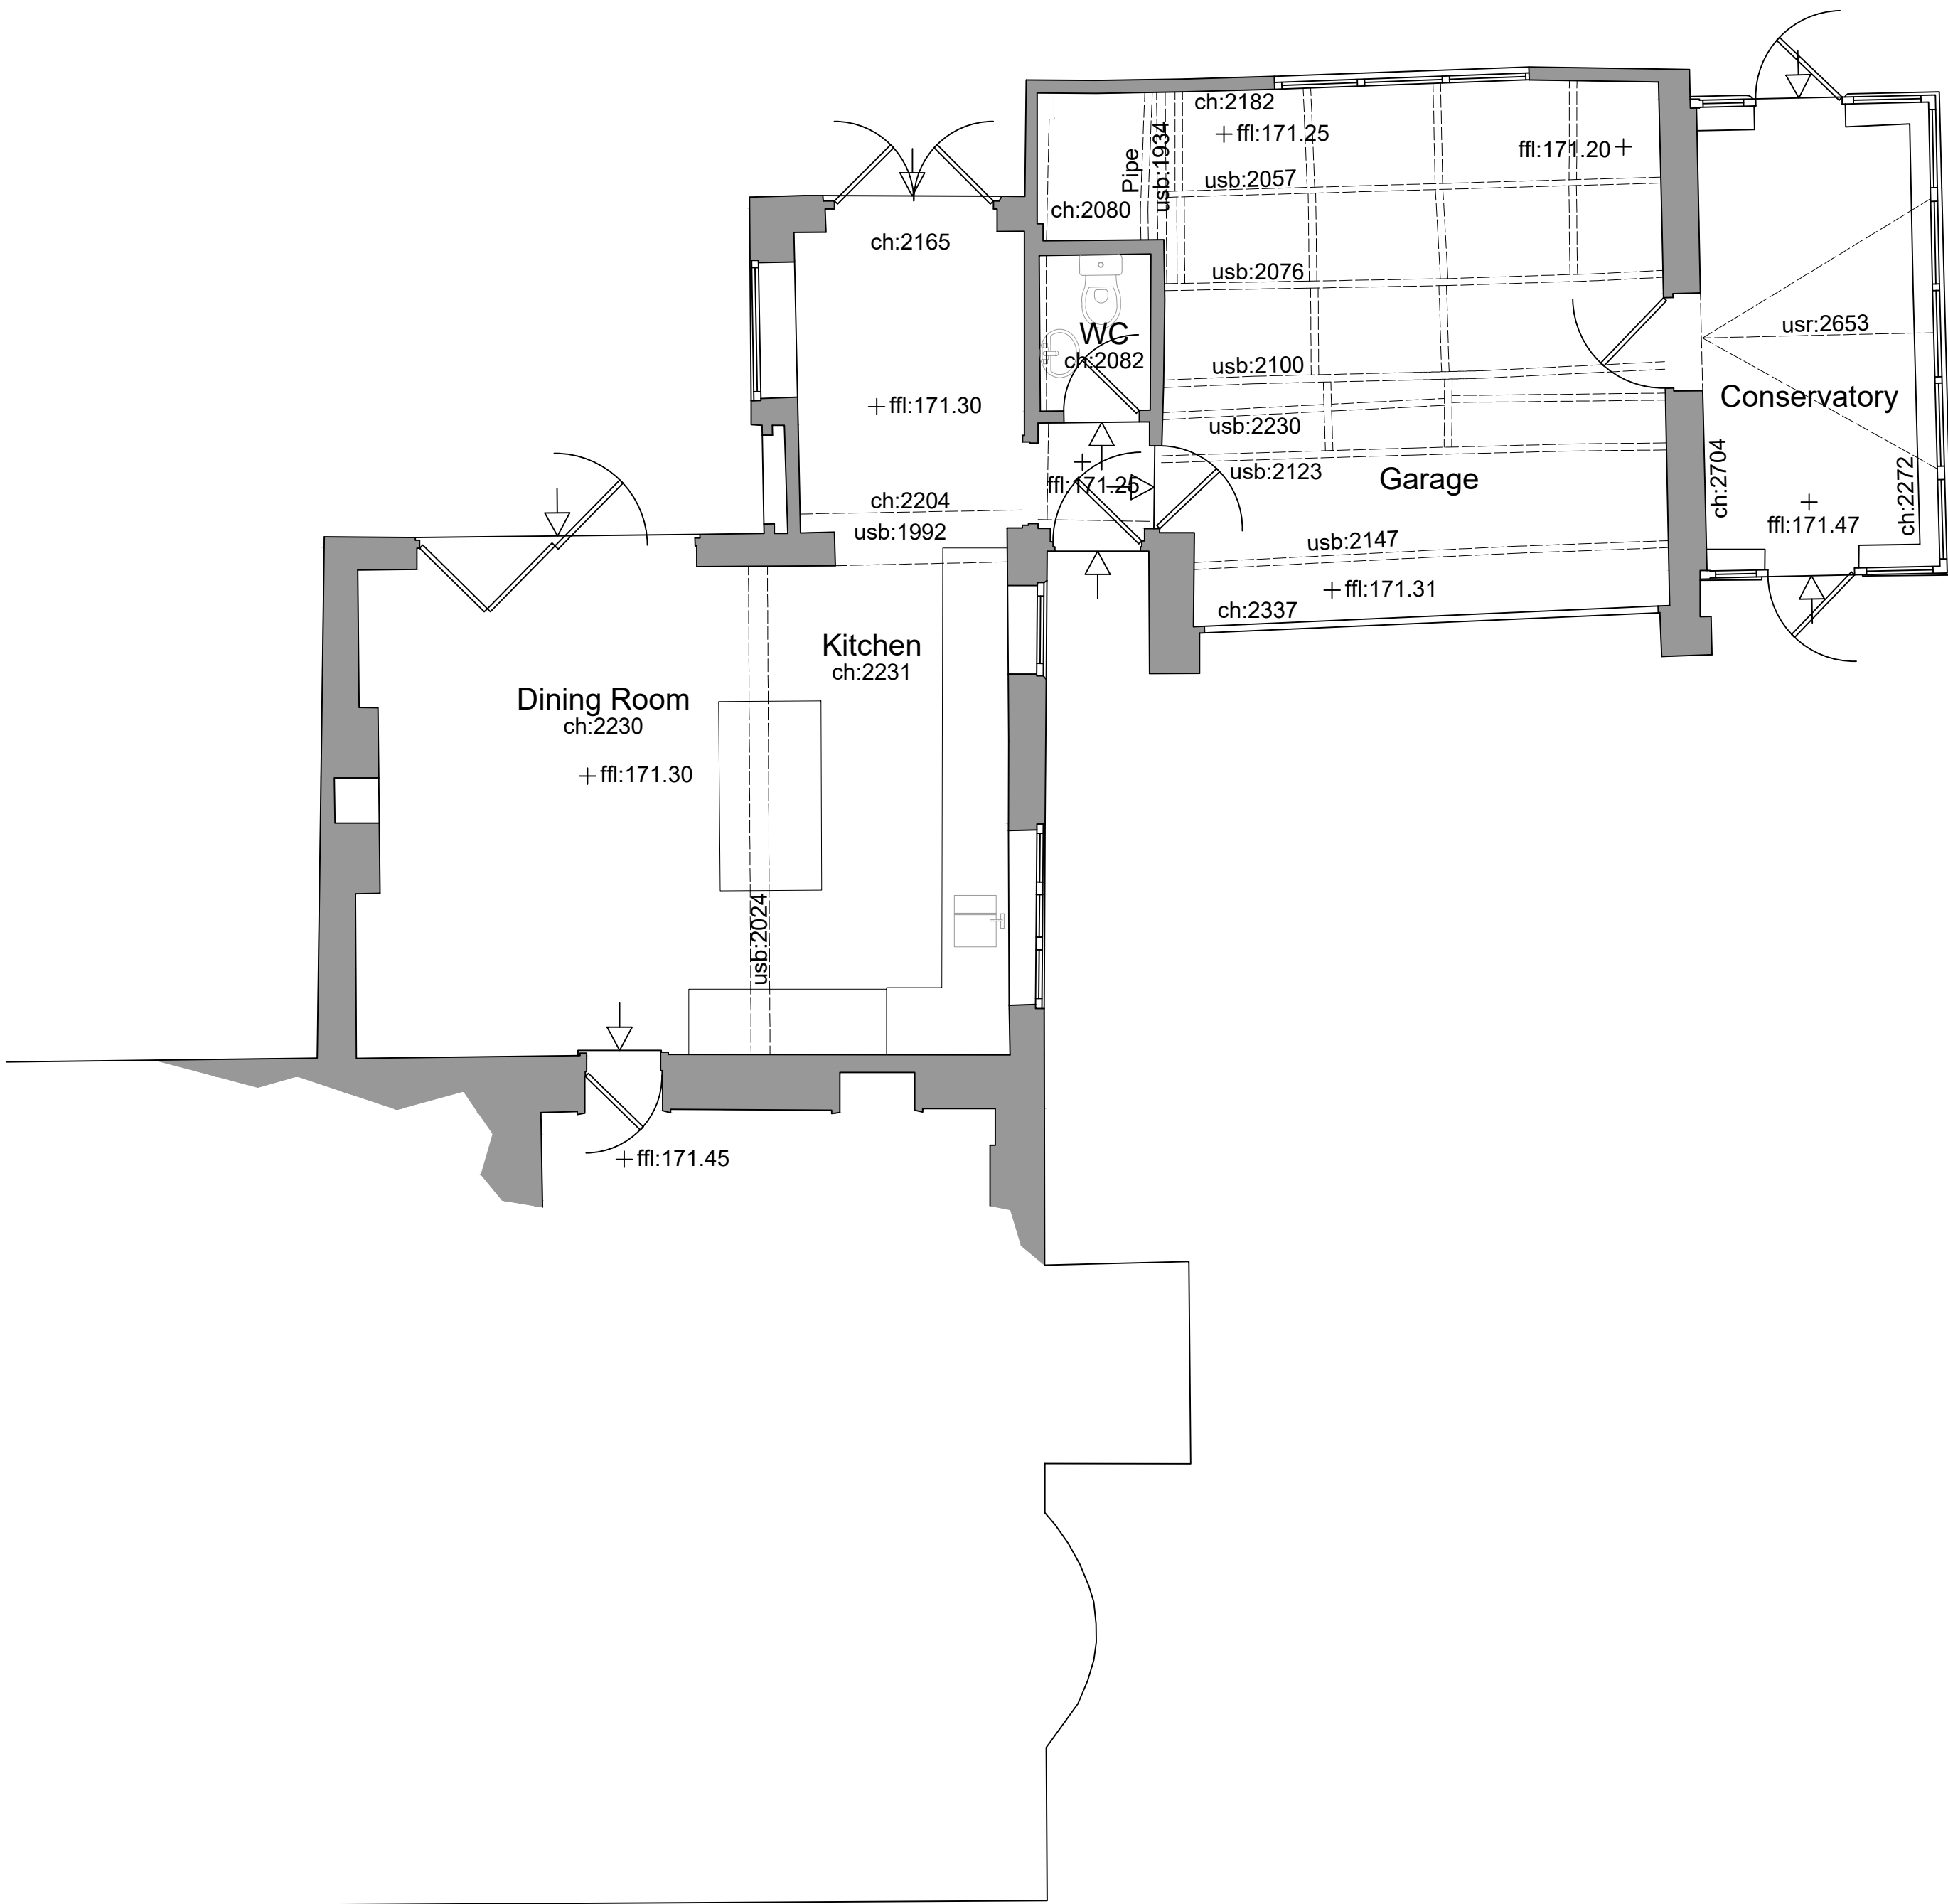

Ground Floor Plan

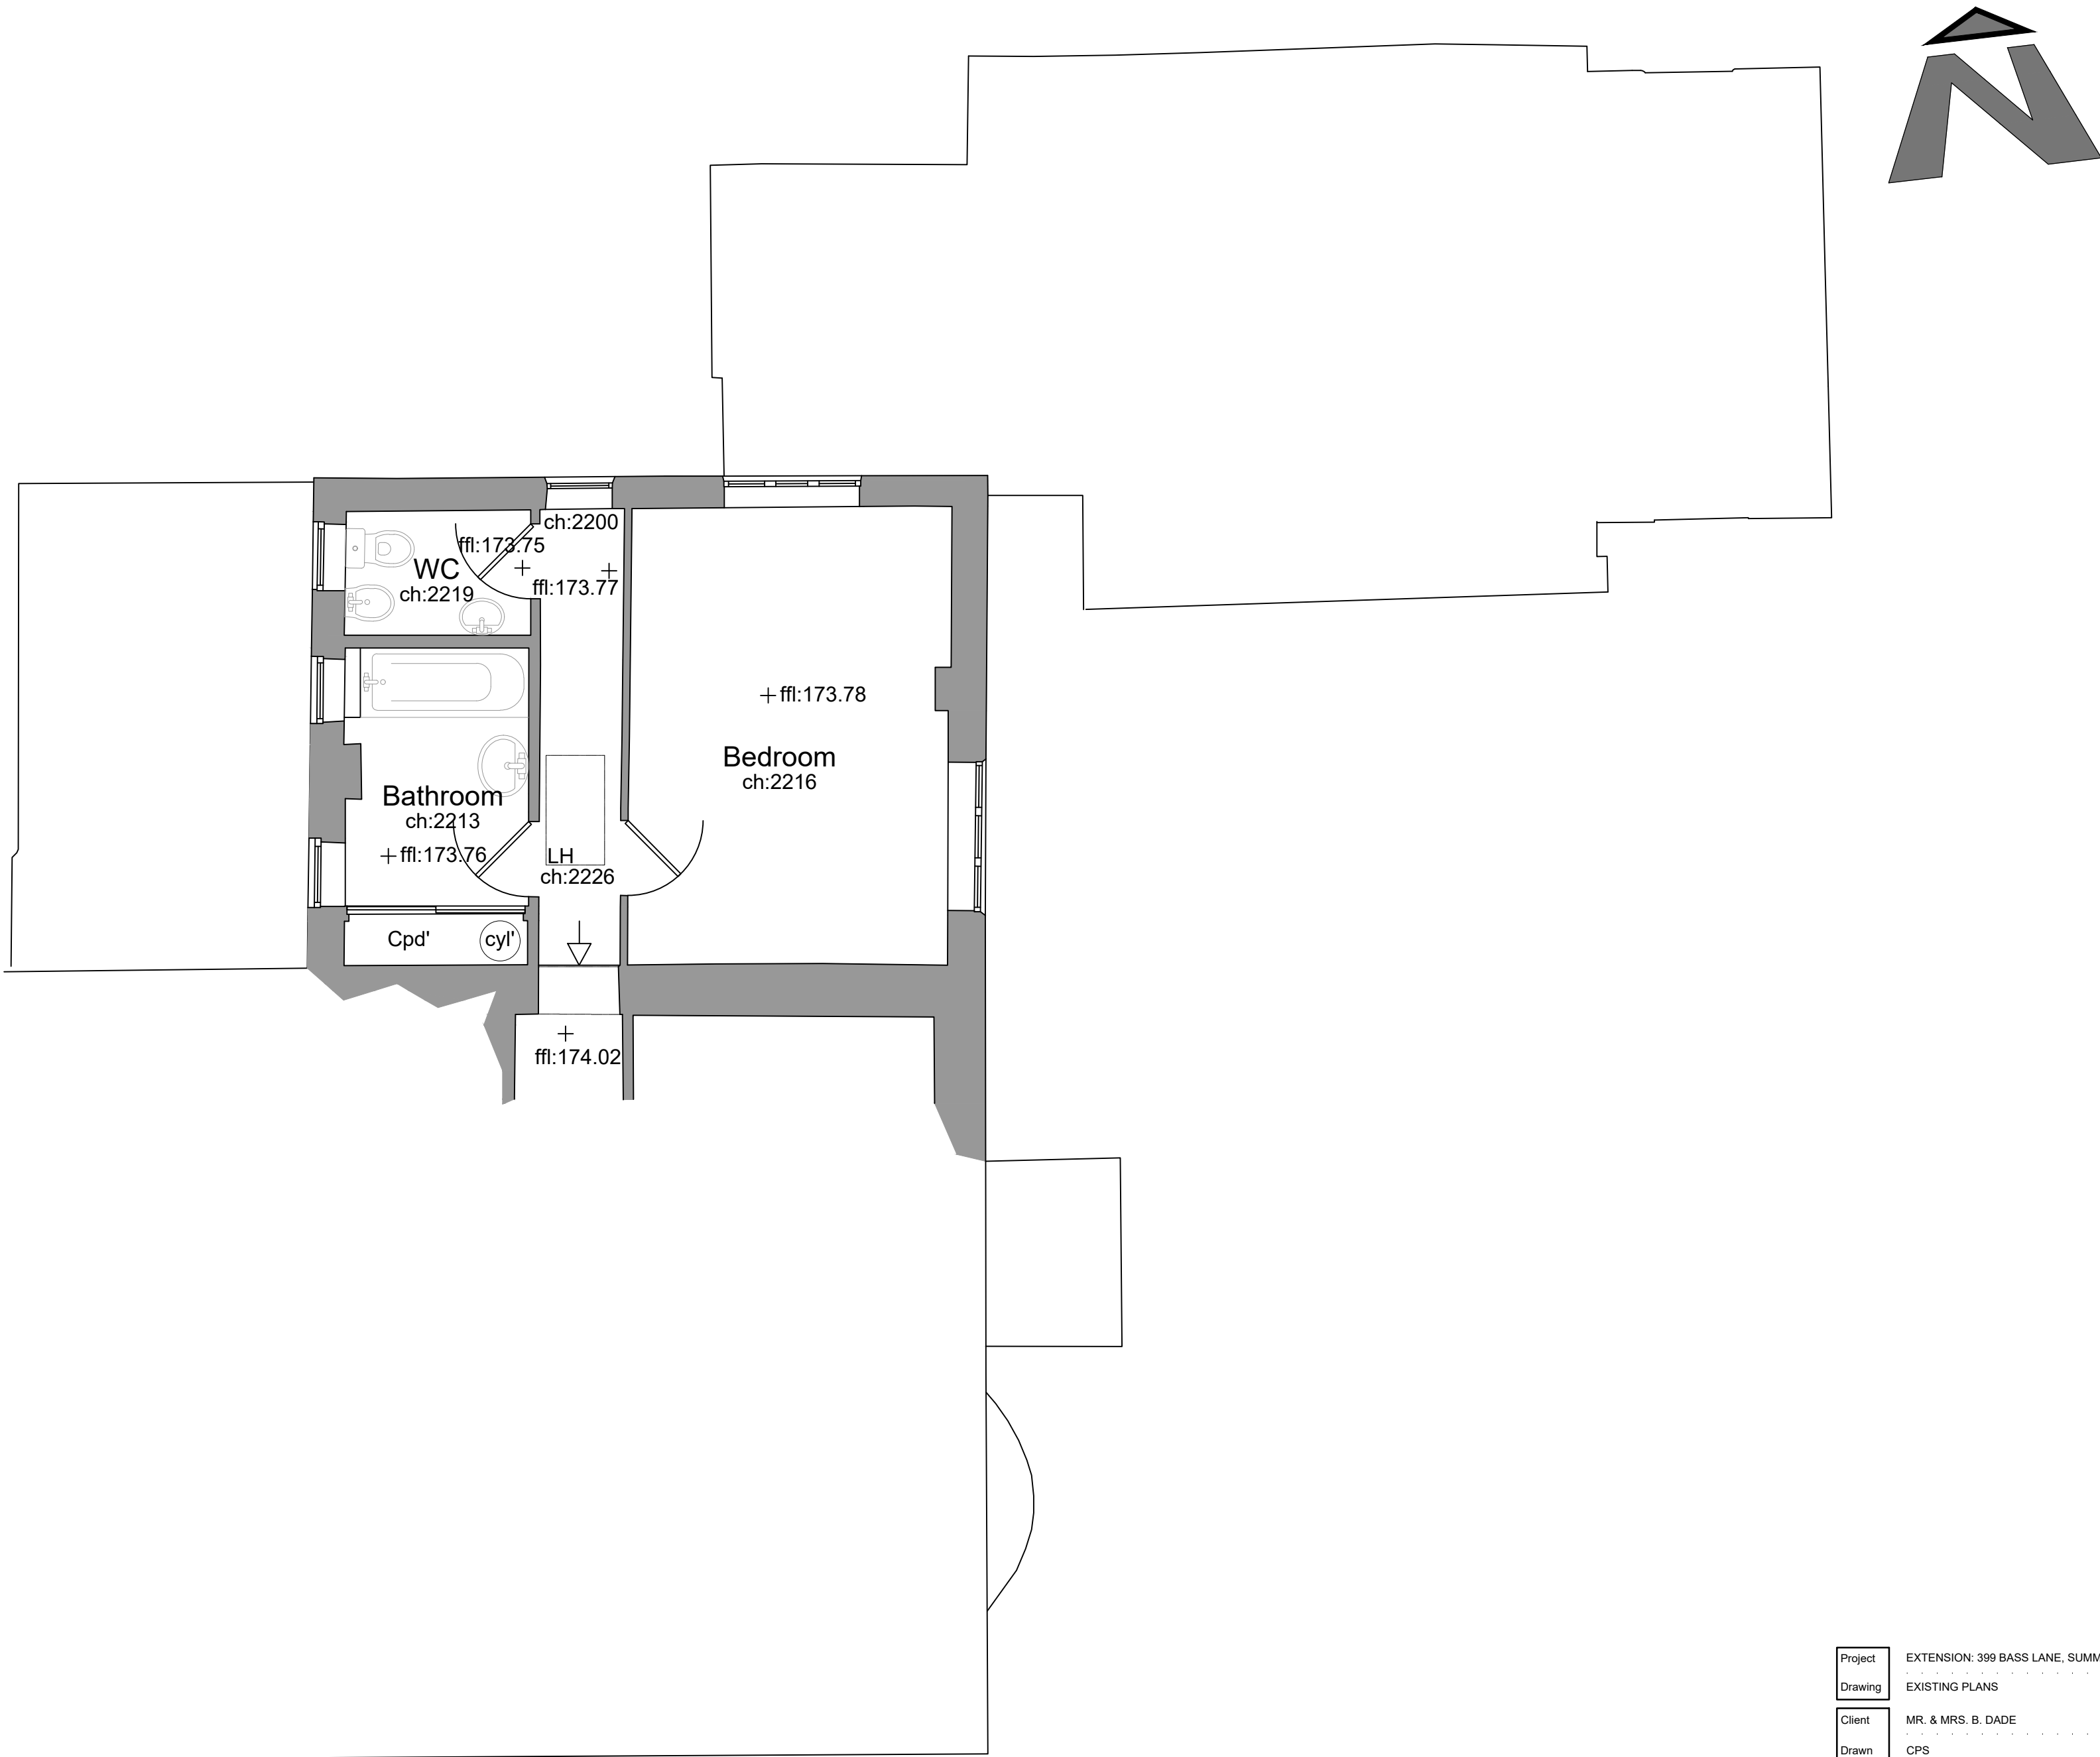

First Floor Plan

Project	EXTENSION: 399 BASS LANE, SUMMERSEAT, BURY
Drawing	EXISTING PLANS
Client	MR. & MRS. B. DADE
Drawn	CPS
Scale	1:50 @ A1
Org. No.	23/647-04
Org. Size	A1
Date	JAN 2024