

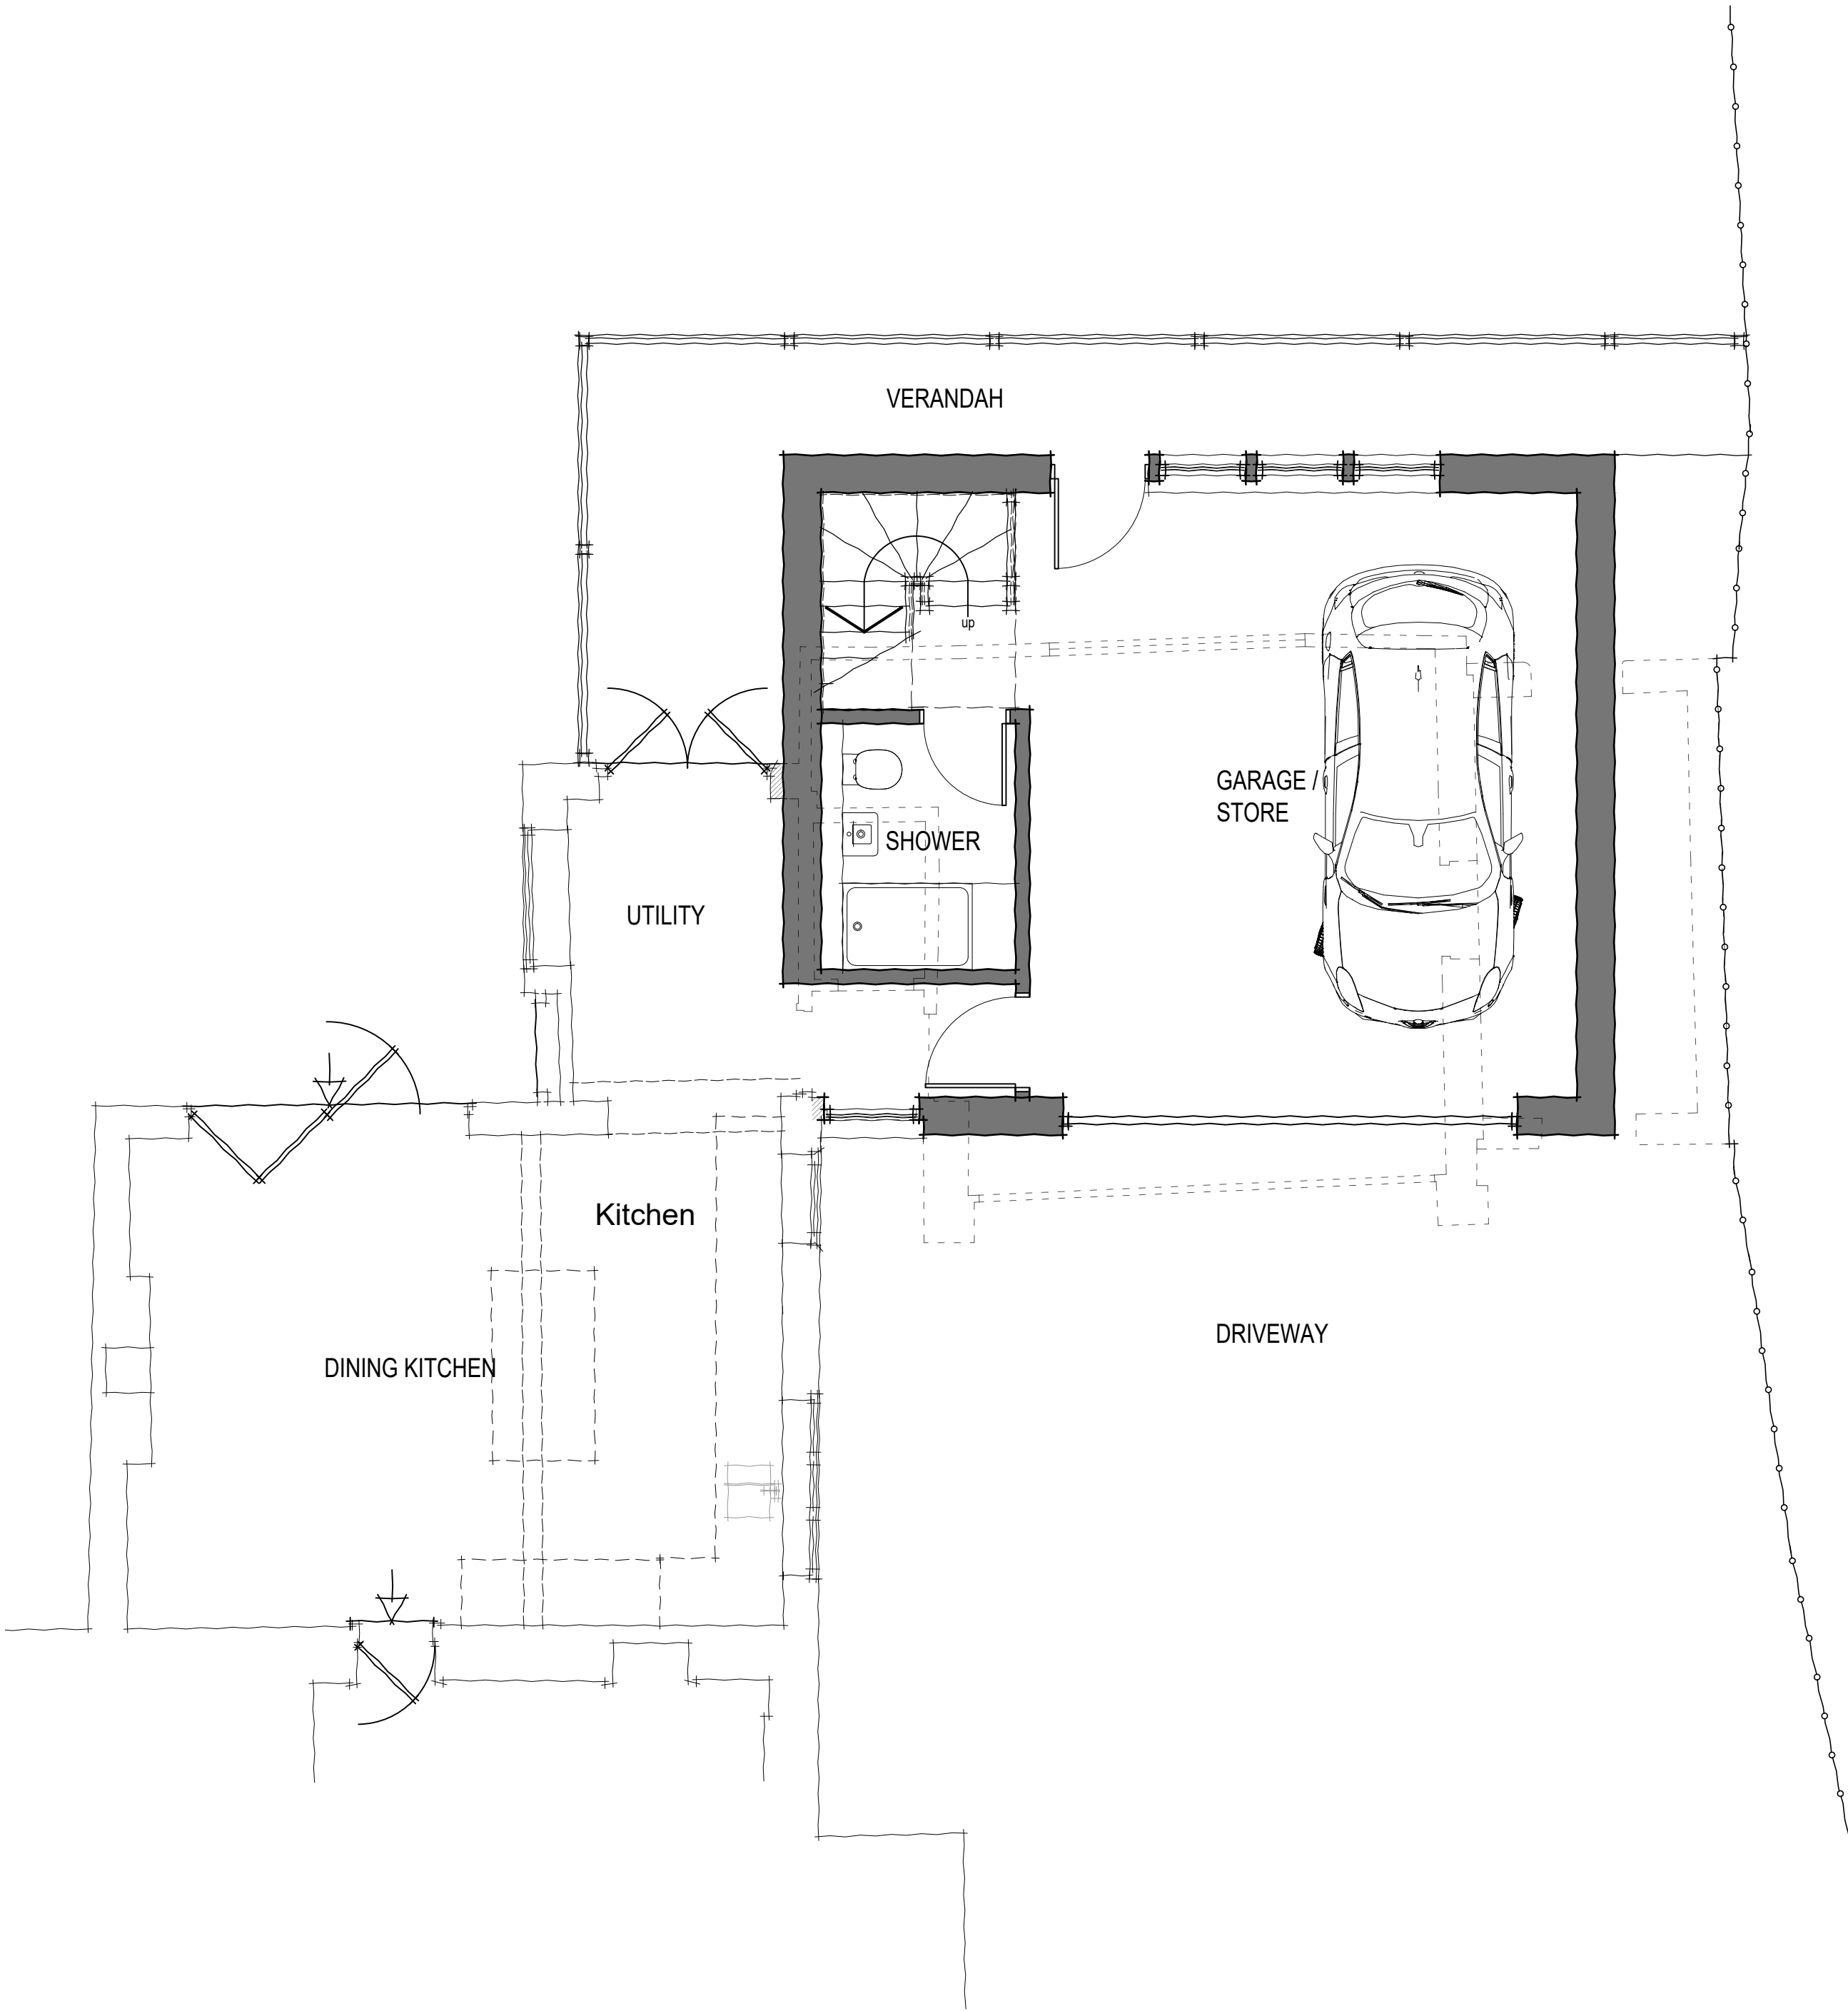


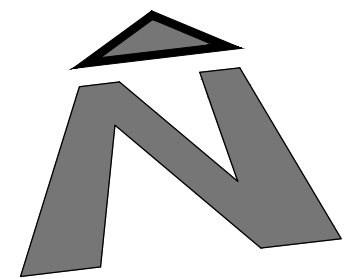

GROUND FLOOR PLAN

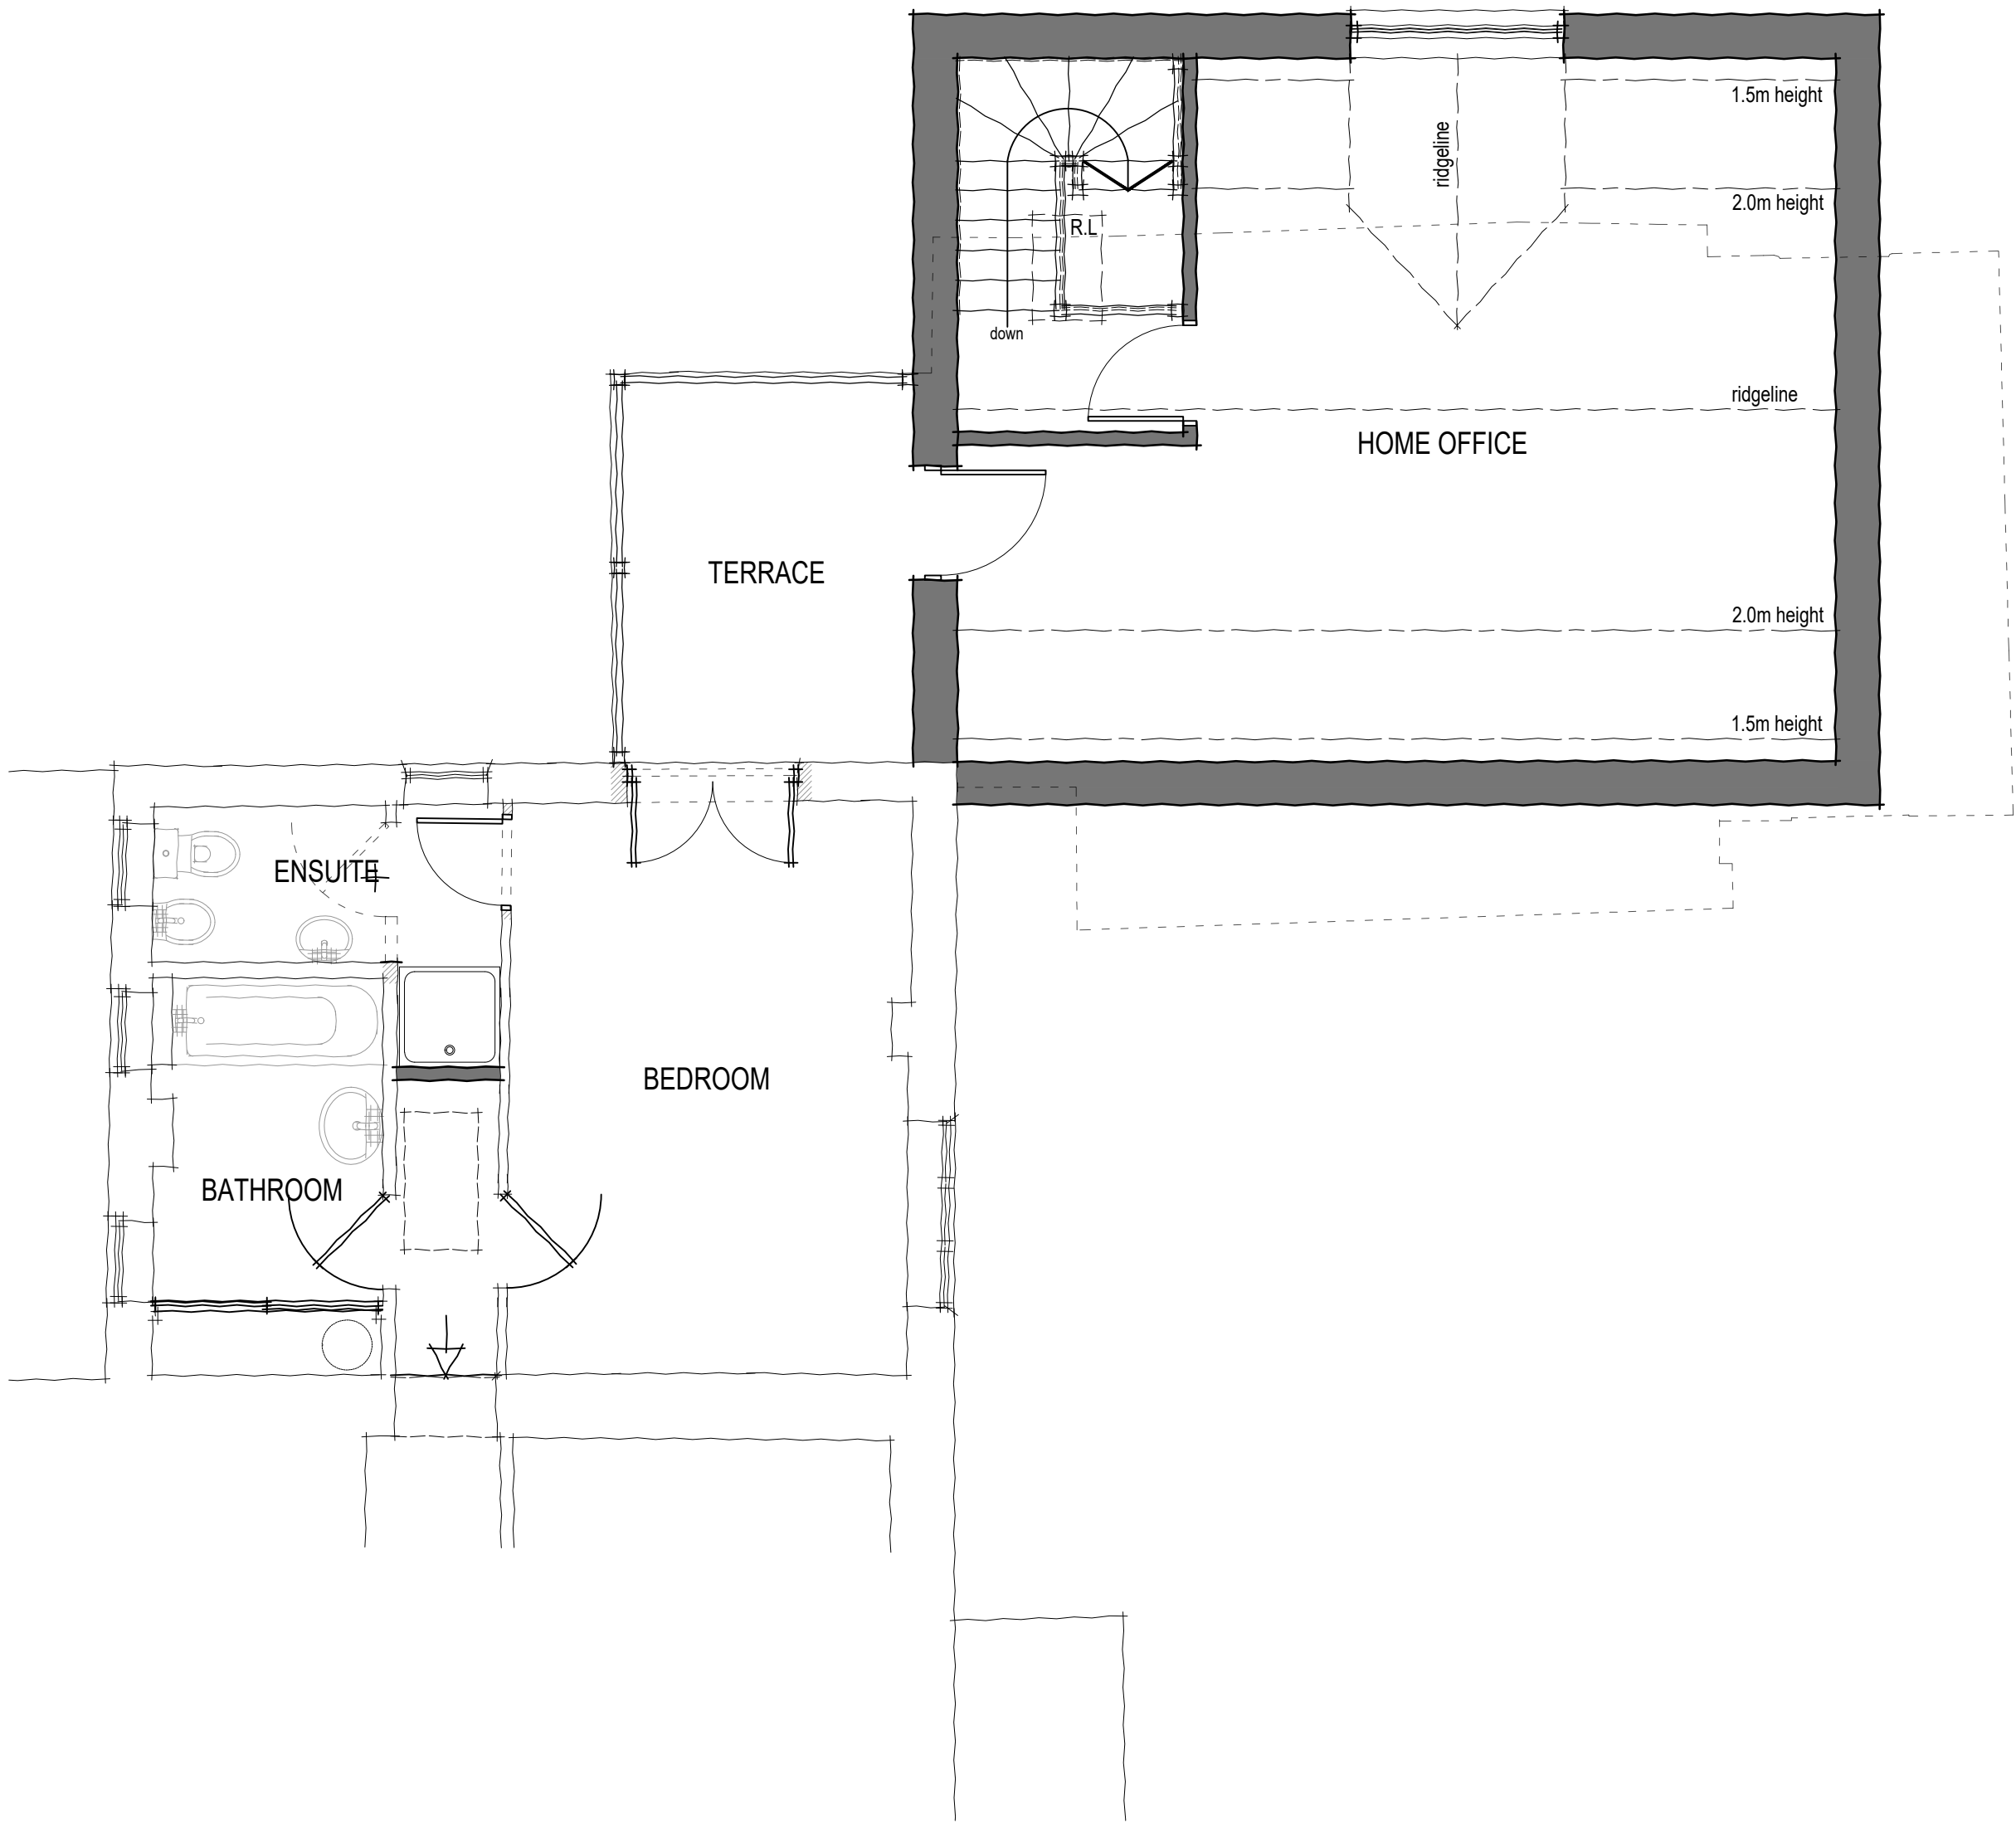

FIRST FLOOR PLAN

Project	EXTENSION: 399 BASS LANE, SUMMERSEAT, BURY
Drawing	PROPOSED PLANS
Client	MR. & MRS. B. DADE
Drawn	CPS
Scale	1:50 @ A1
Orig. No.	23/647-11 A
Orig. Size	A1
Date	JAN 2024

JOHN HOLT ARCHITECTS LTD.