


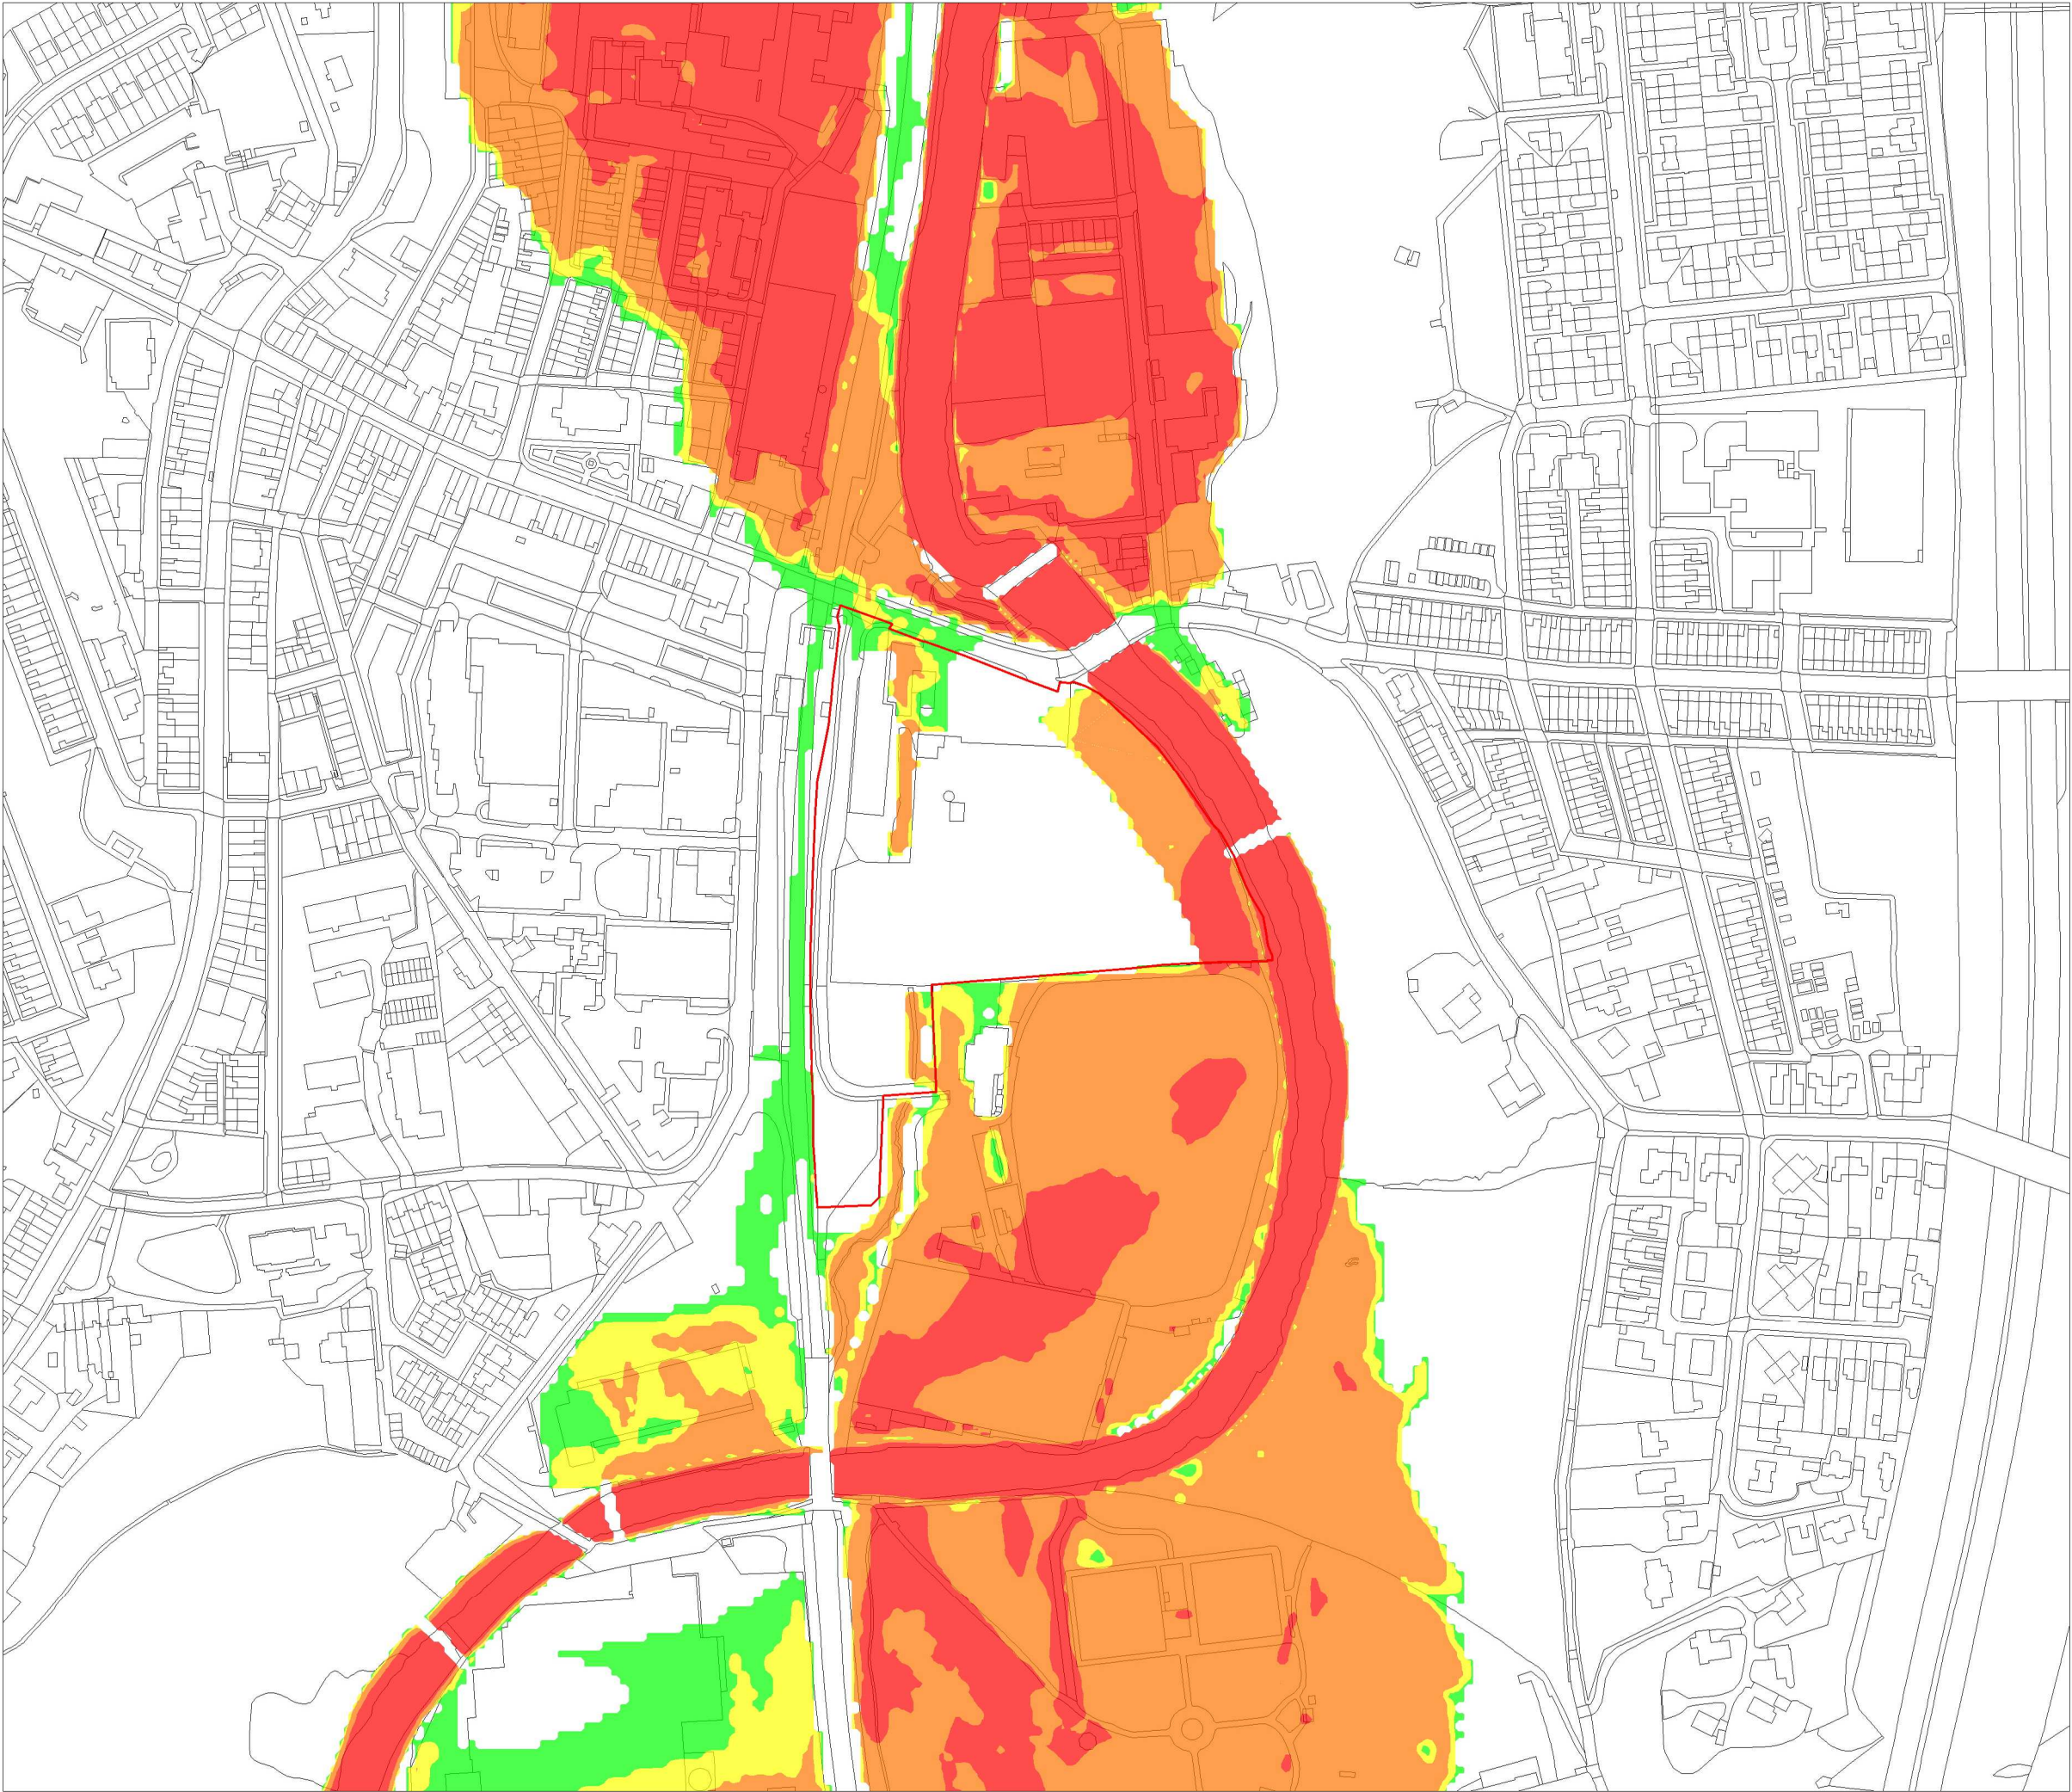

Notes:

1. Do not scale from this drawing.
2. Map backdrop reproduced from Ordnance Survey digital map data. Crown Copyright under licence.

KEY:

— Site Location

Hazard Rating

- No Hazard
- Low Hazard
- Moderate Hazard
- Significant Hazard
- Extreme Hazard

Weetwood
Development • Planning • Environment

70 Cowcross Street
London
EC1M 6EJ

Tel: 0203 7575 444
Email: info@weetwood.net

Client: **Eccleston Homes**

Project Title: **Holcombe Mill, Ramsbottom**

Drawing Title: **Proposed Scenario
1.0% AEP (+35%) Event**

Map Orientation:



Scale: 0 30 60
metres

Drawn:

JA

Checked:

KT

Date:

6 November 2020

Drawing No:

4714_034_Q100_CC25_ZUK0

Rev:

A