


3 Front - Existing  
1 : 100


4 Left Side - Existing  
1 : 100

5 Rear - Existing  
1 : 100


6 Right Side - Existing  
1 : 100

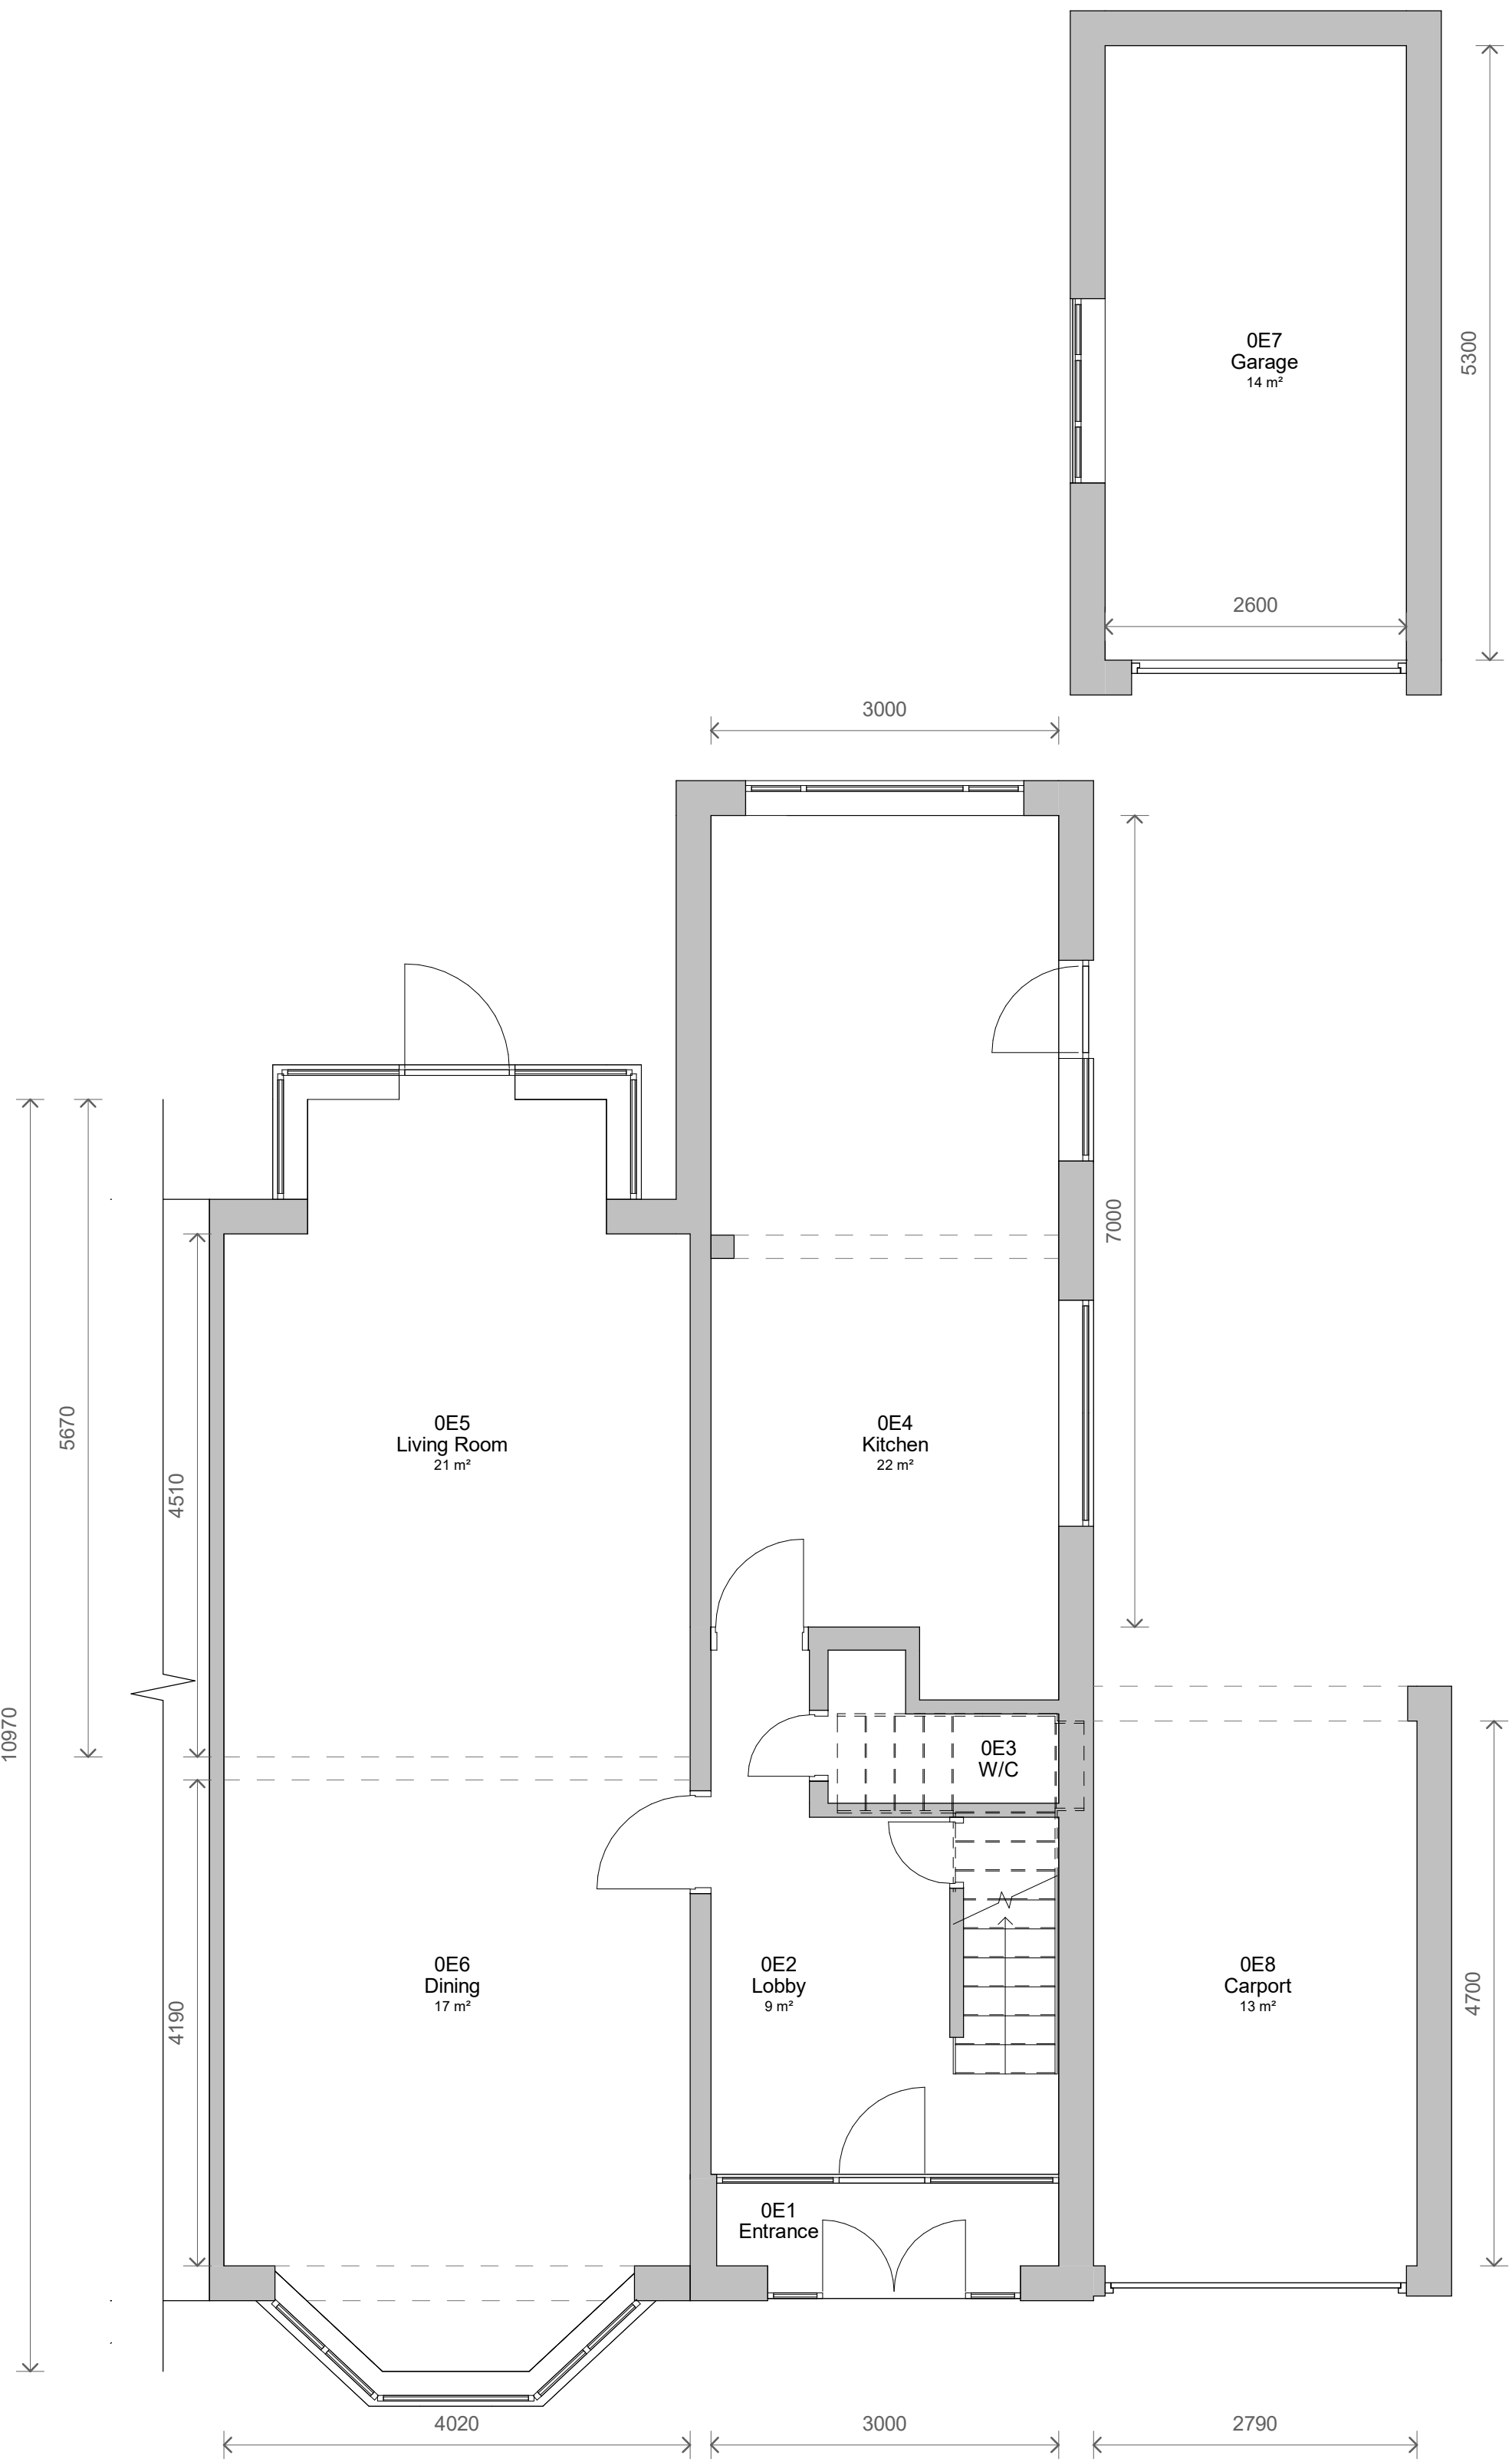

1 Level 0 - Existing  
1 : 50

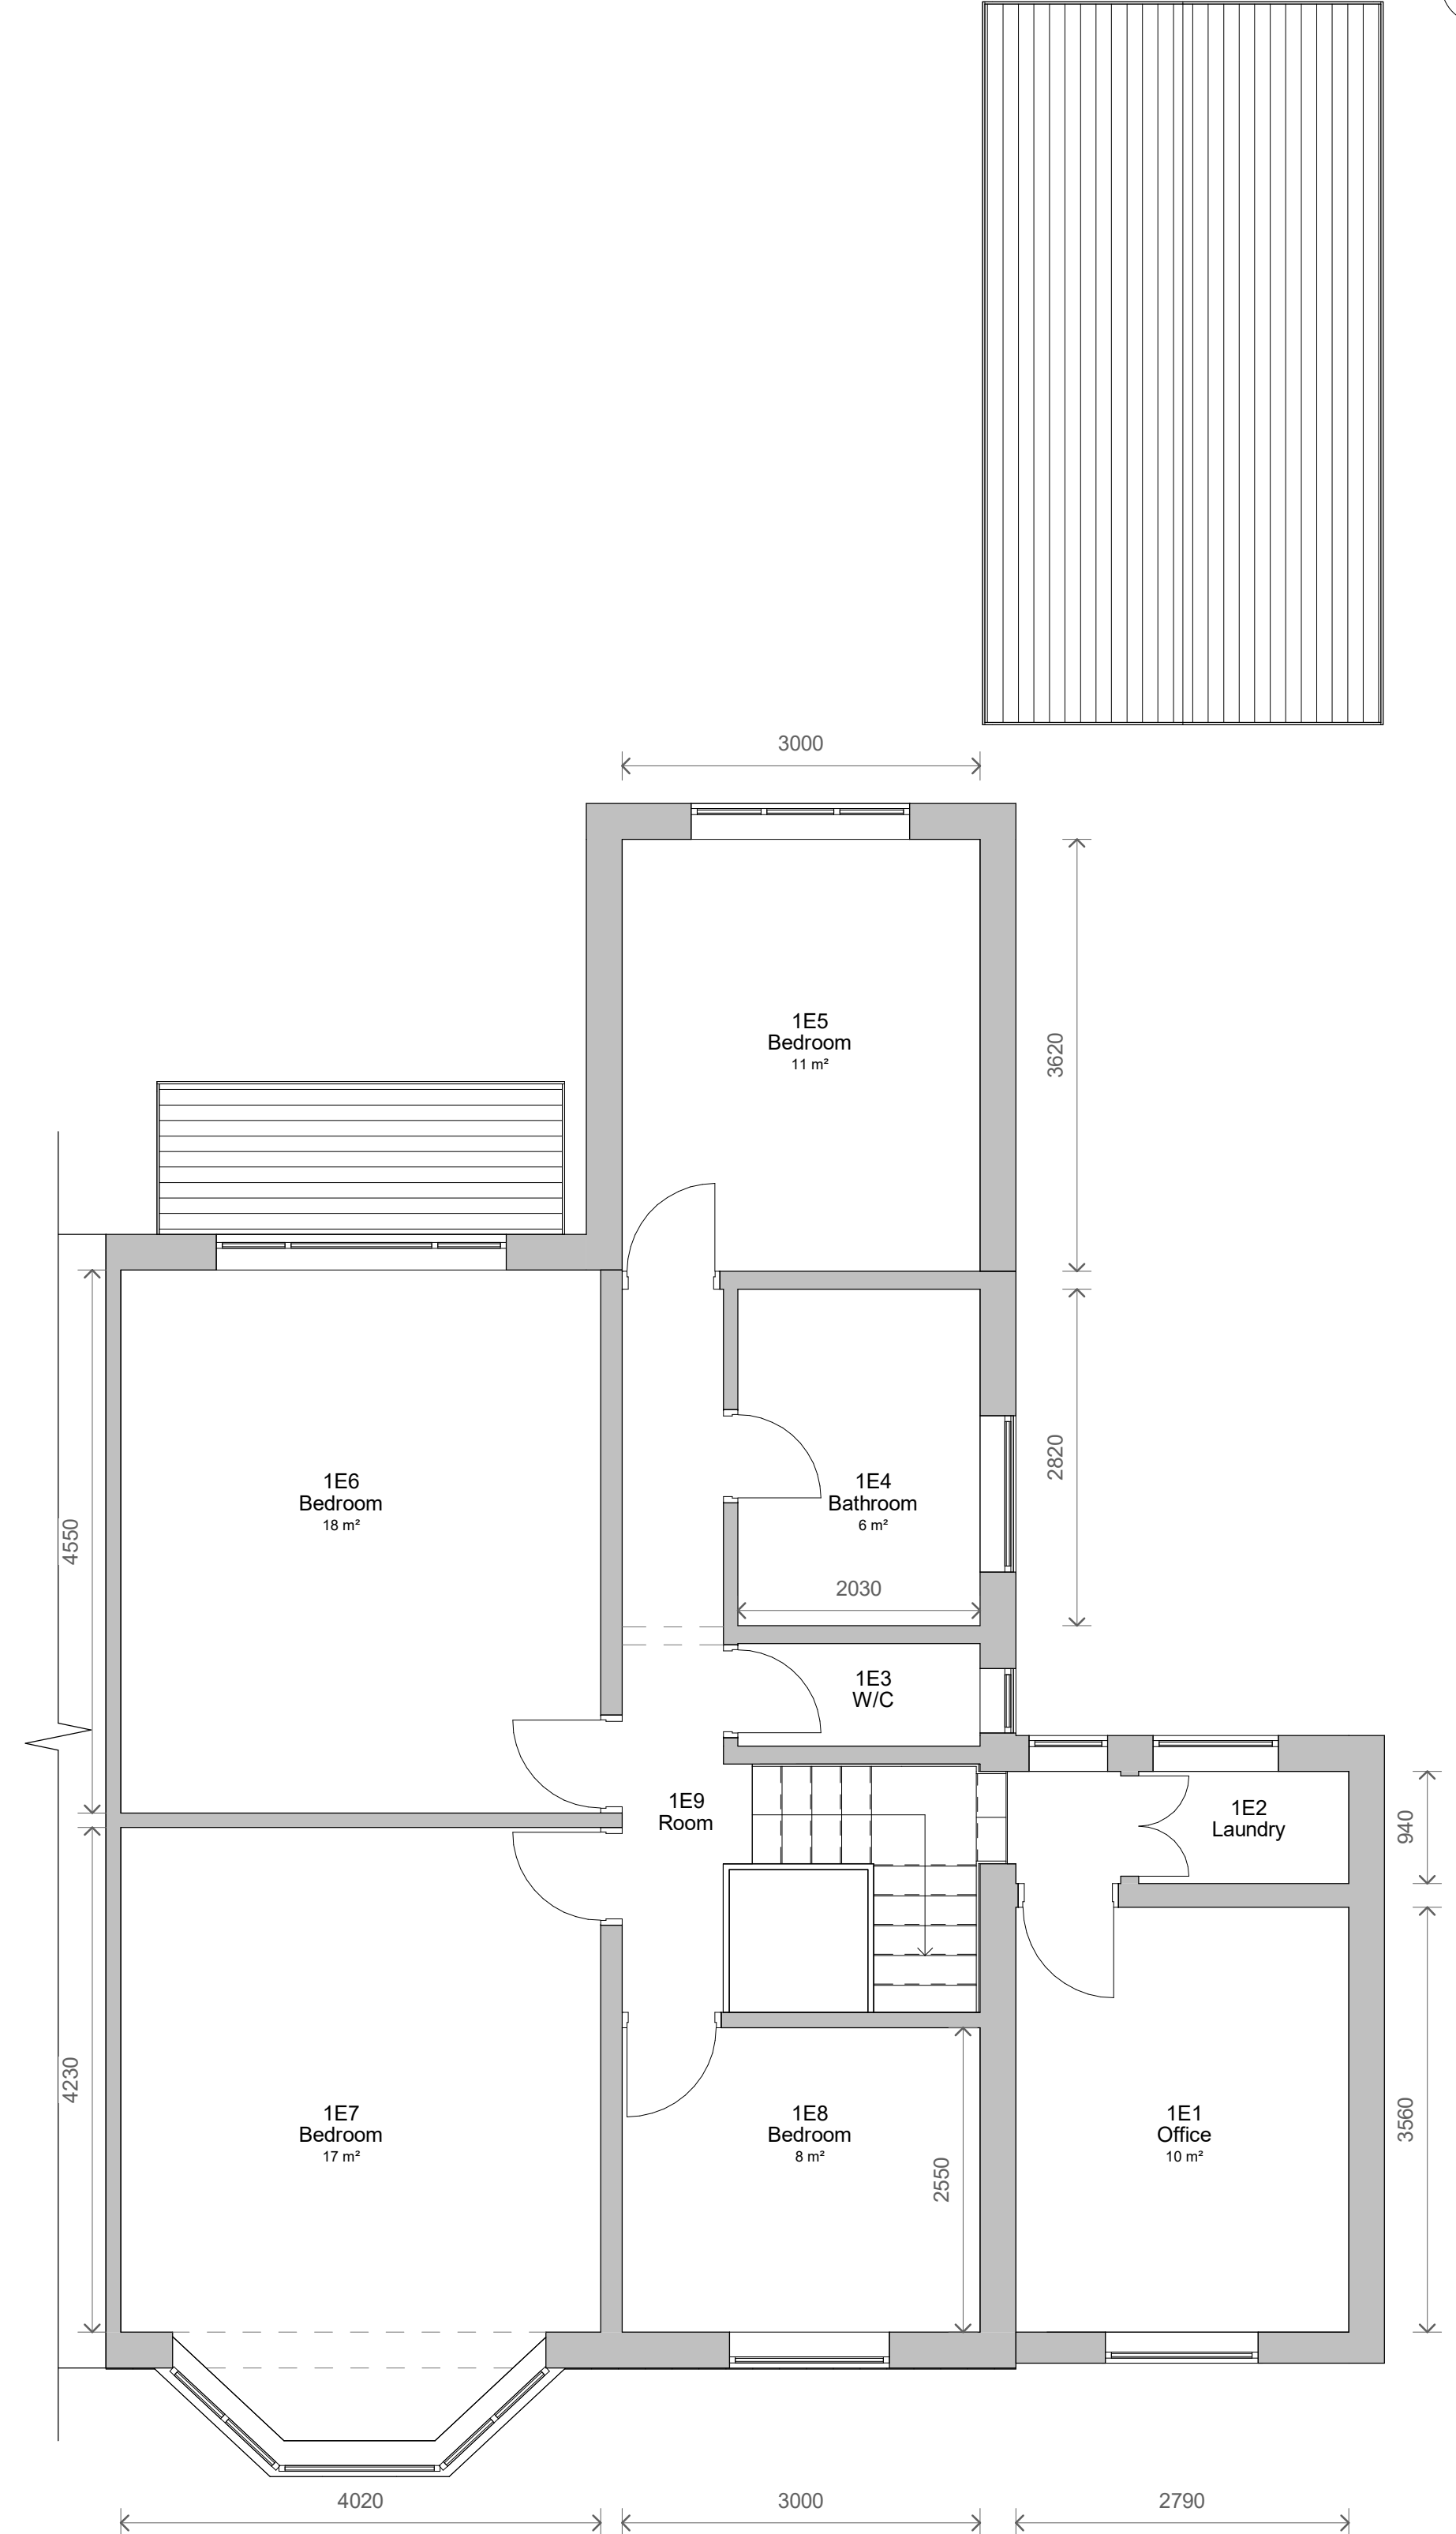

2 Level 1 - Existing  
1 : 50

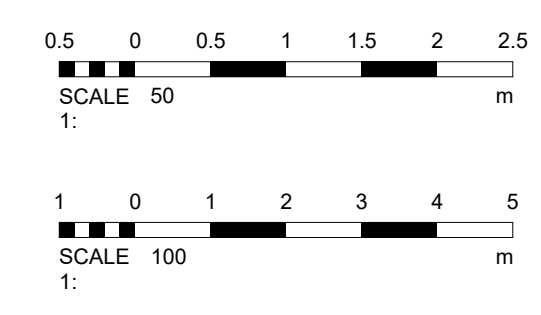

| No.   |            | Description    | Date |
|---|------------|----------------|------|
| PROJECT   |            |                |      |
| 120 Park road   |            |                |      |
| TITLE   |            |                |      |
| Existing Plans and Elevations   |            |                |      |
| CLIENT   |            |                |      |
| Gast   |            |                |      |
| STATUS   |            |                |      |
| DESIGN   |            |                |      |
| DRAWN BY   | DATE       | SCALE (@ A1)   |      |
| GJ   | 10/06/2022 | As indicated   |      |
| PROJECT NUMBER   |            | DRAWING NUMBER | REV  |
| GSS22048   |            | 002            |      |
| GOLD SKETCH   |            |                |      |
| S T U D I O S   |            |                |      |
| www.goldsketch.co.uk info@goldsketch.co.uk 0161 792 9595   |            |                |      |
| NOTES   |            |                |      |
| © COPYRIGHT ALL RIGHTS RESERVED. THIS DRAWING MUST NOT BE REPRODUCED WITHOUT PRIOR WRITTEN CONSENT. DRAWING TO BE USED FOR THE EXACT PURPOSE ONLY. ALL DIMENSIONS ARE TO THE EXTERIOR UNLESS OTHERWISE STATED. |            |                |      |