




01 Prop
Sca

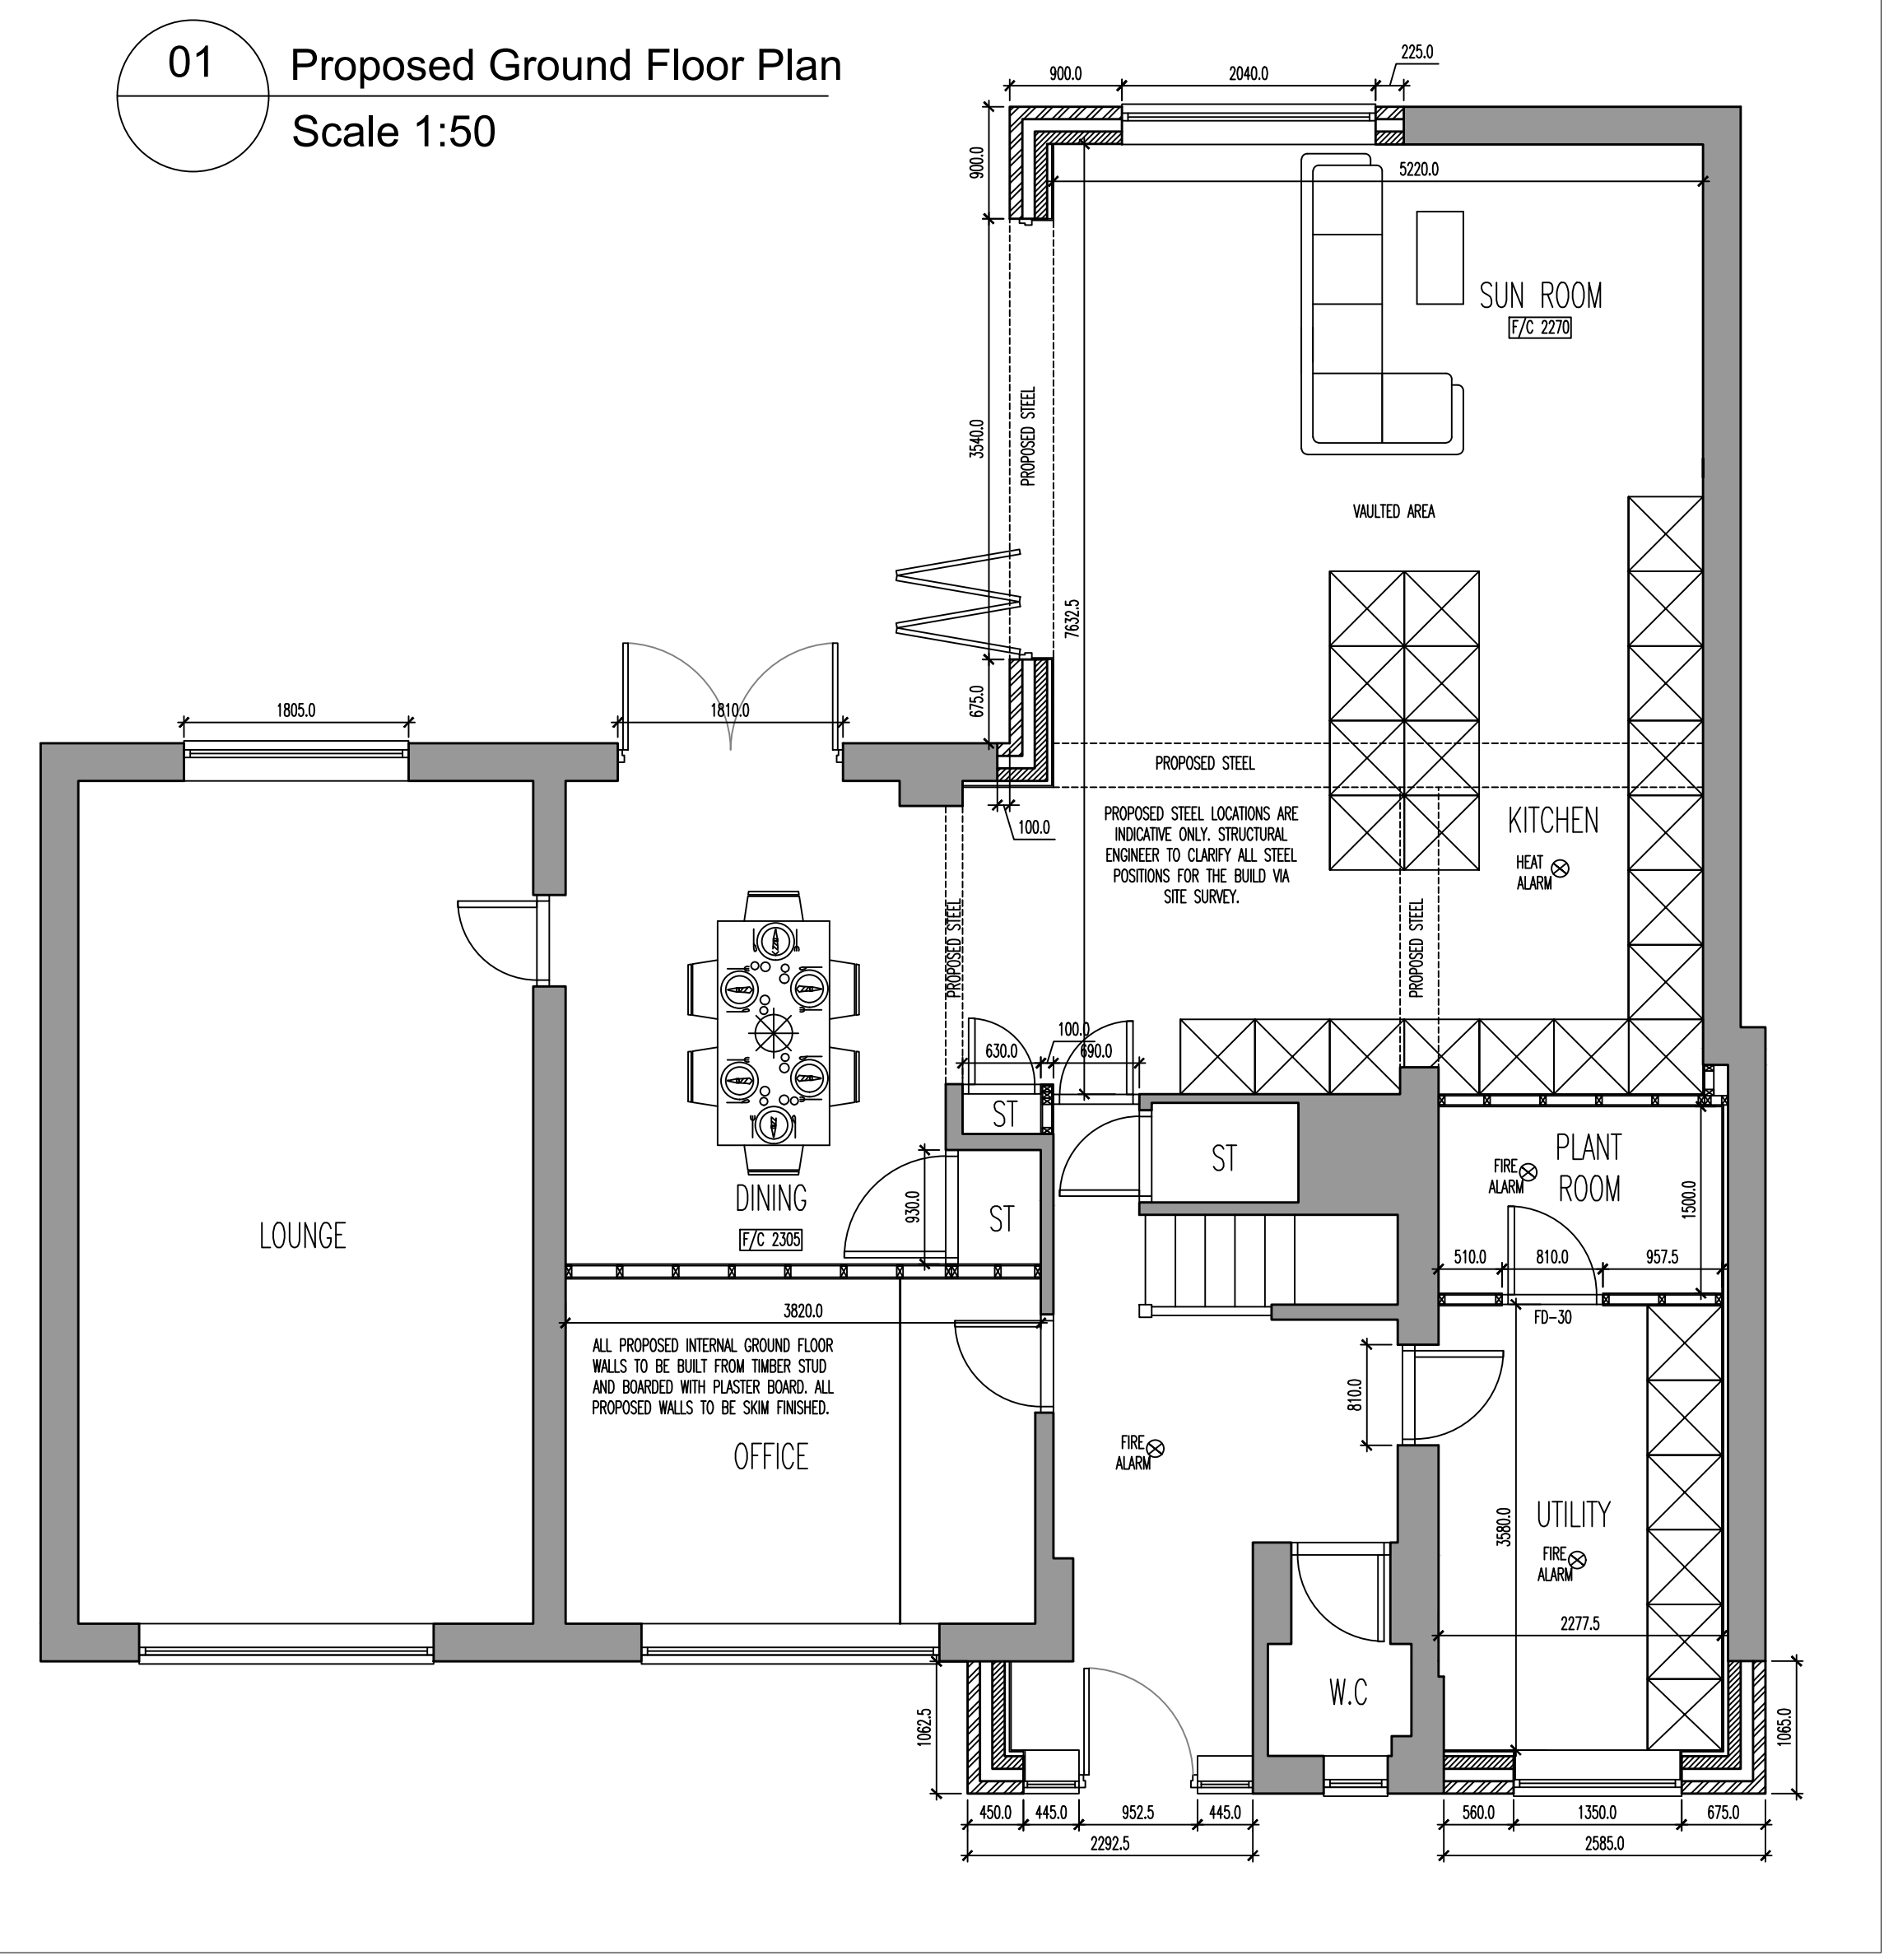


04 Propose
Scale 1:

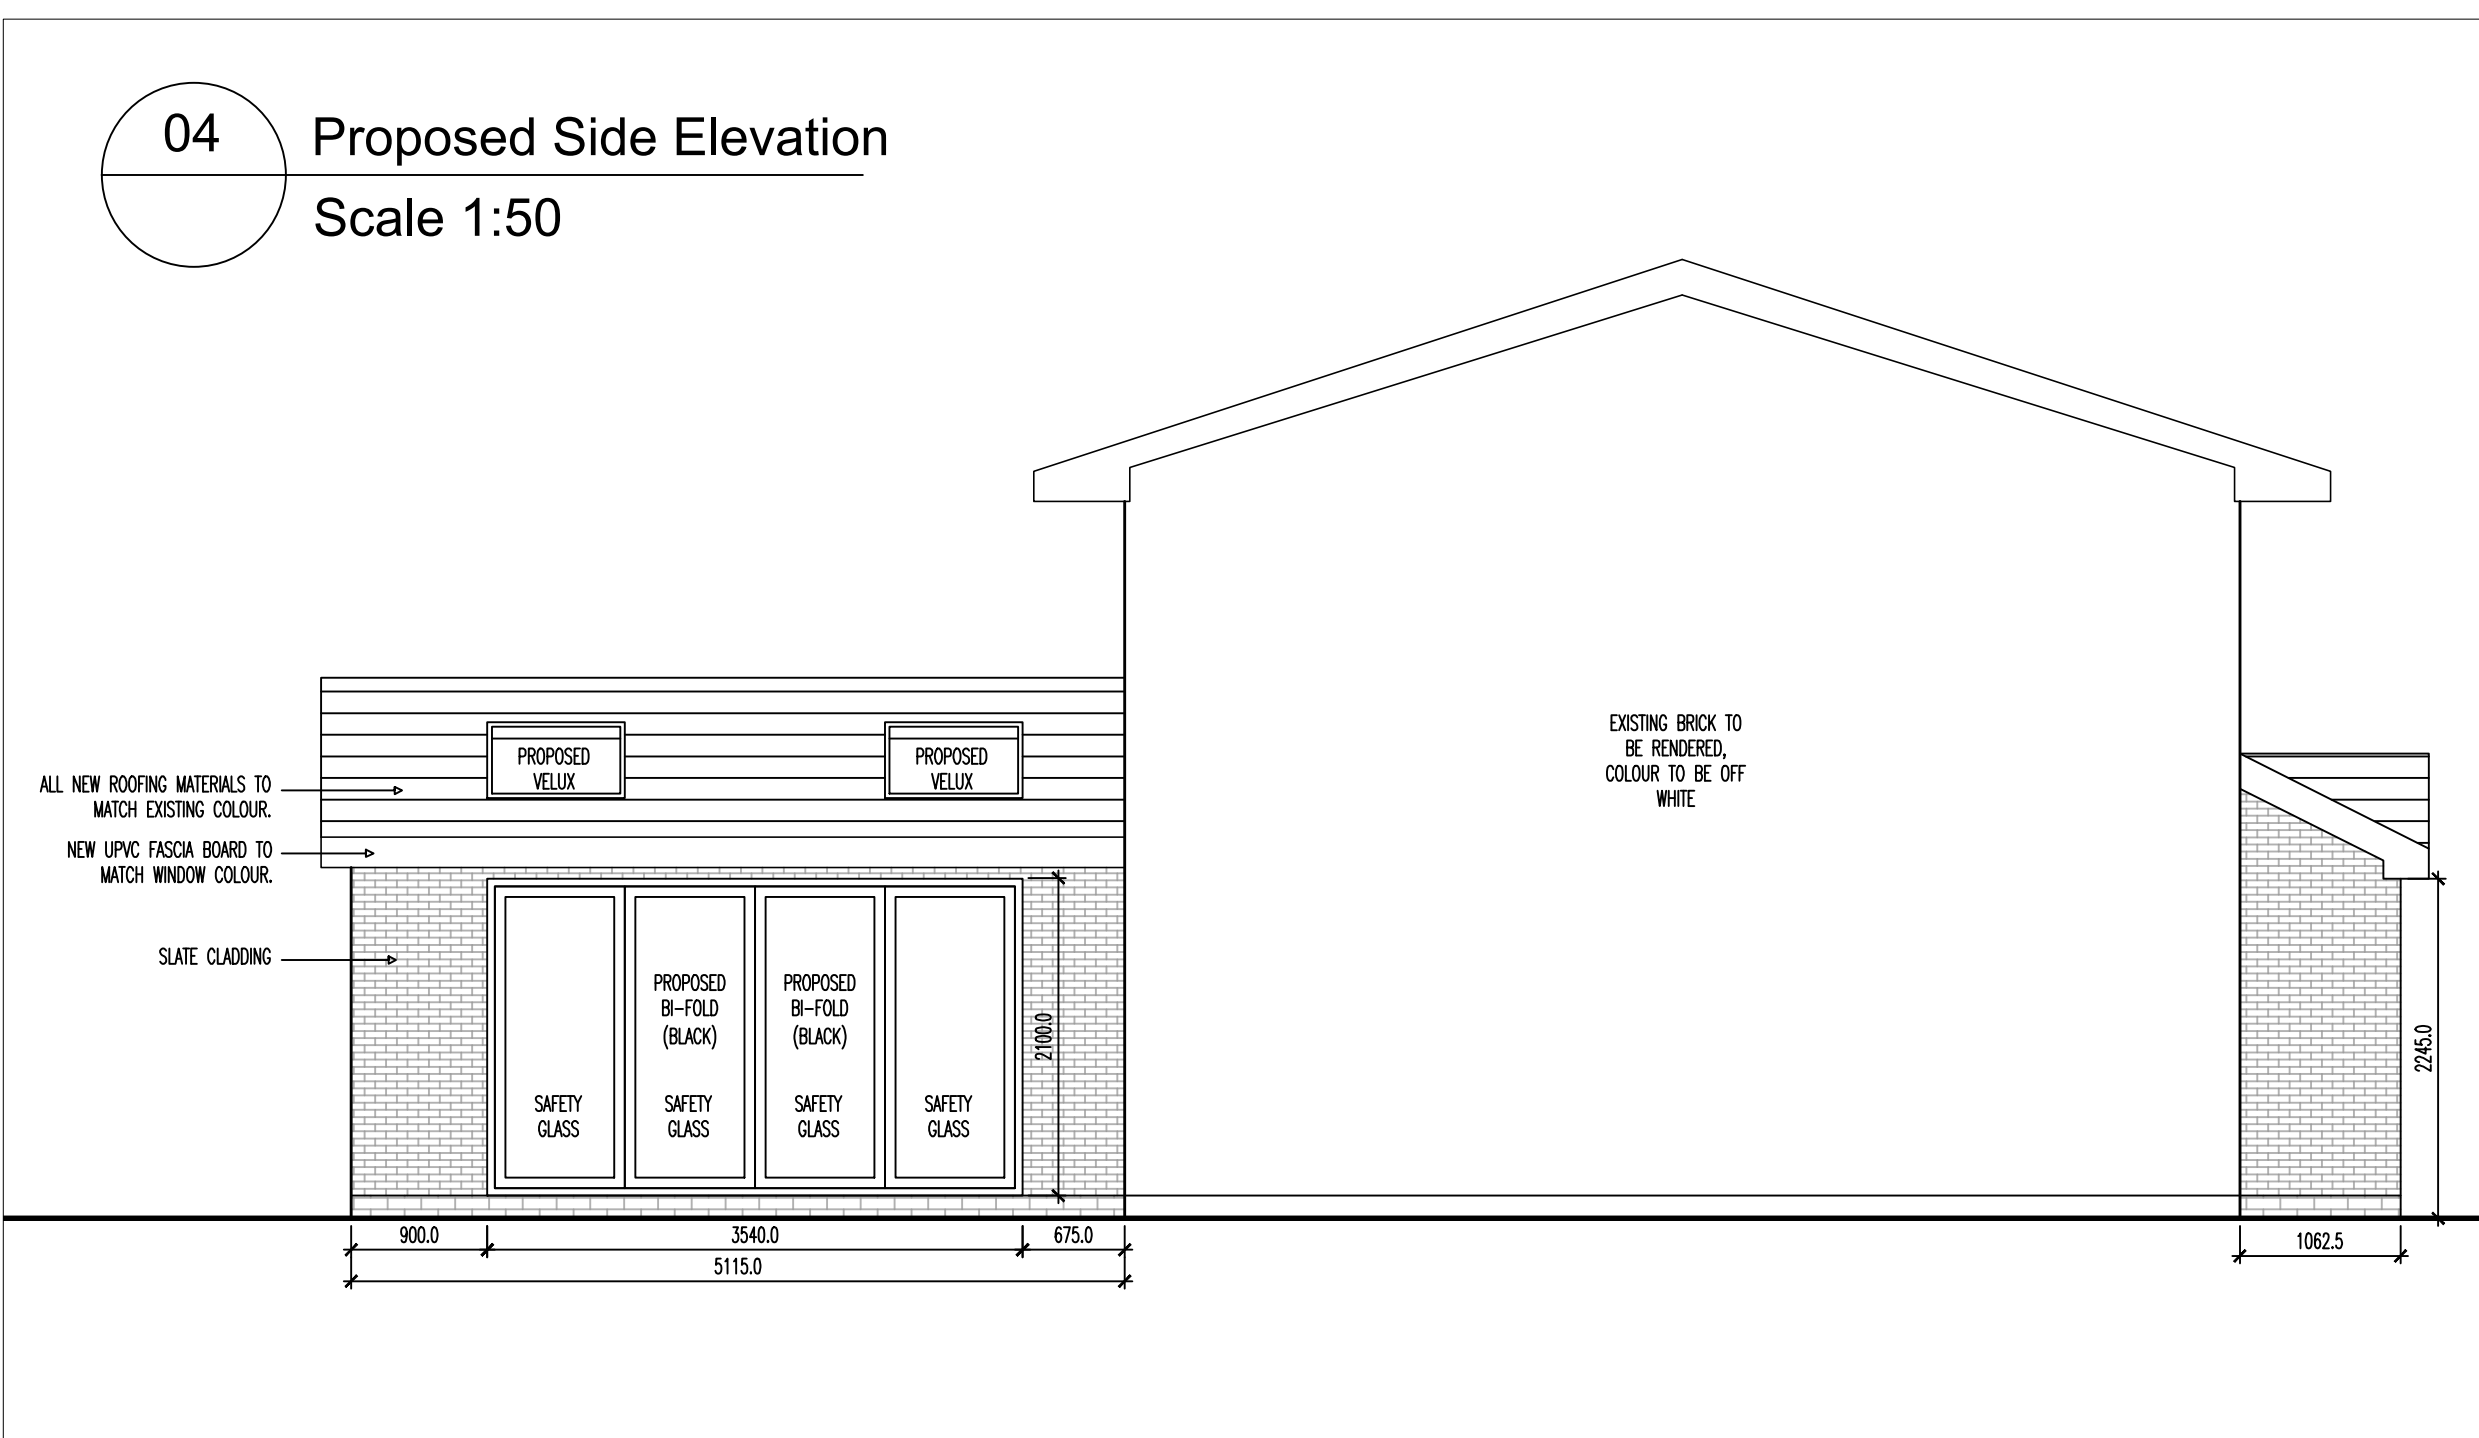


02 Pro
Sca

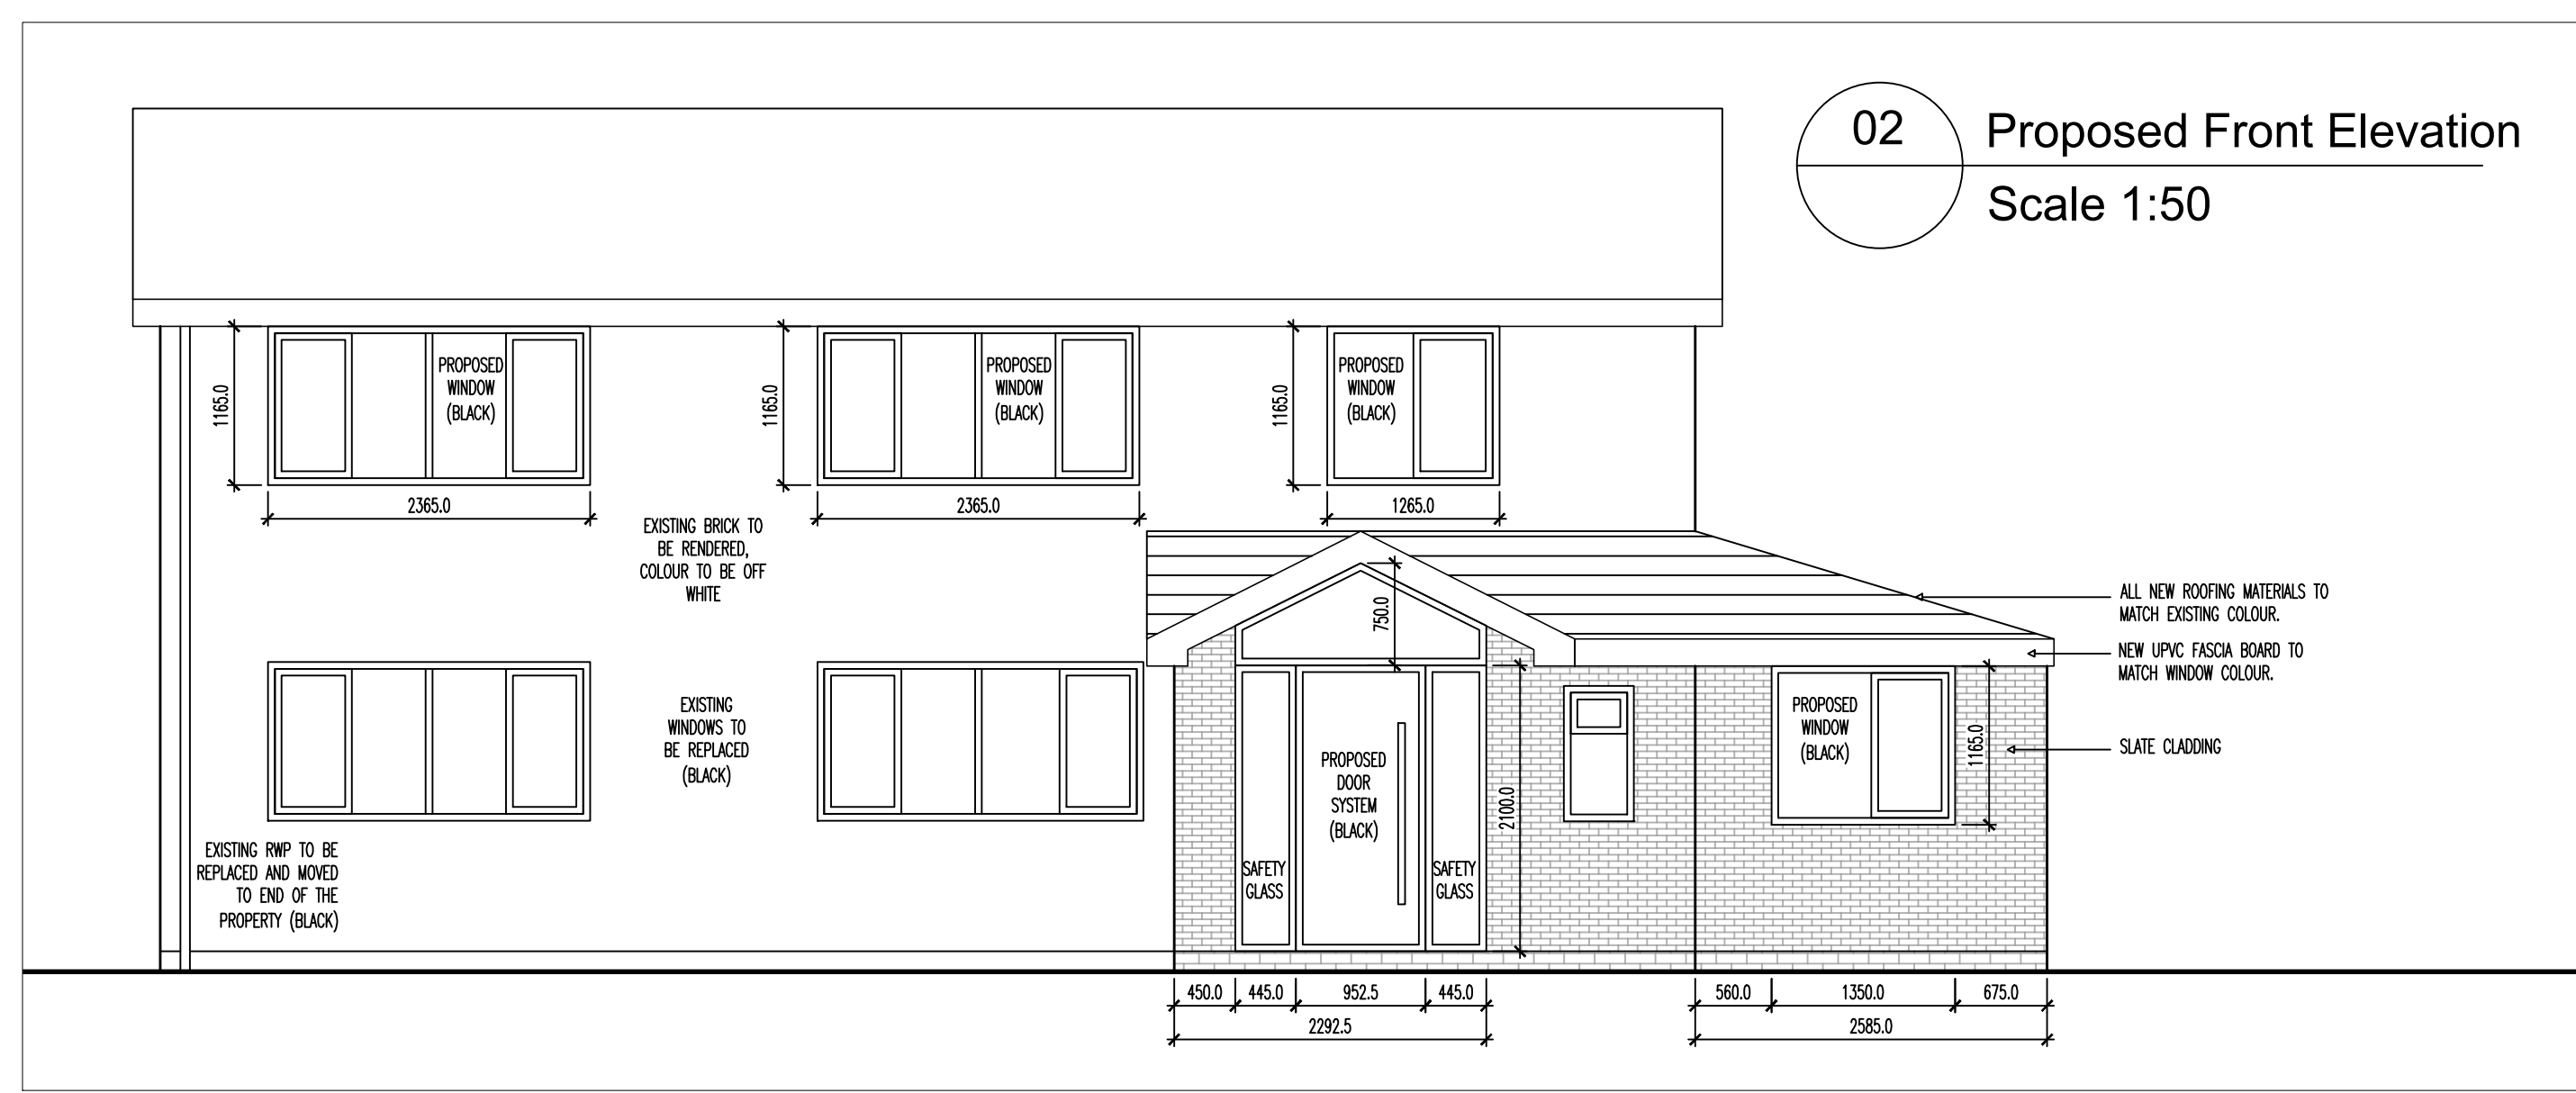

03 Prop
Scale

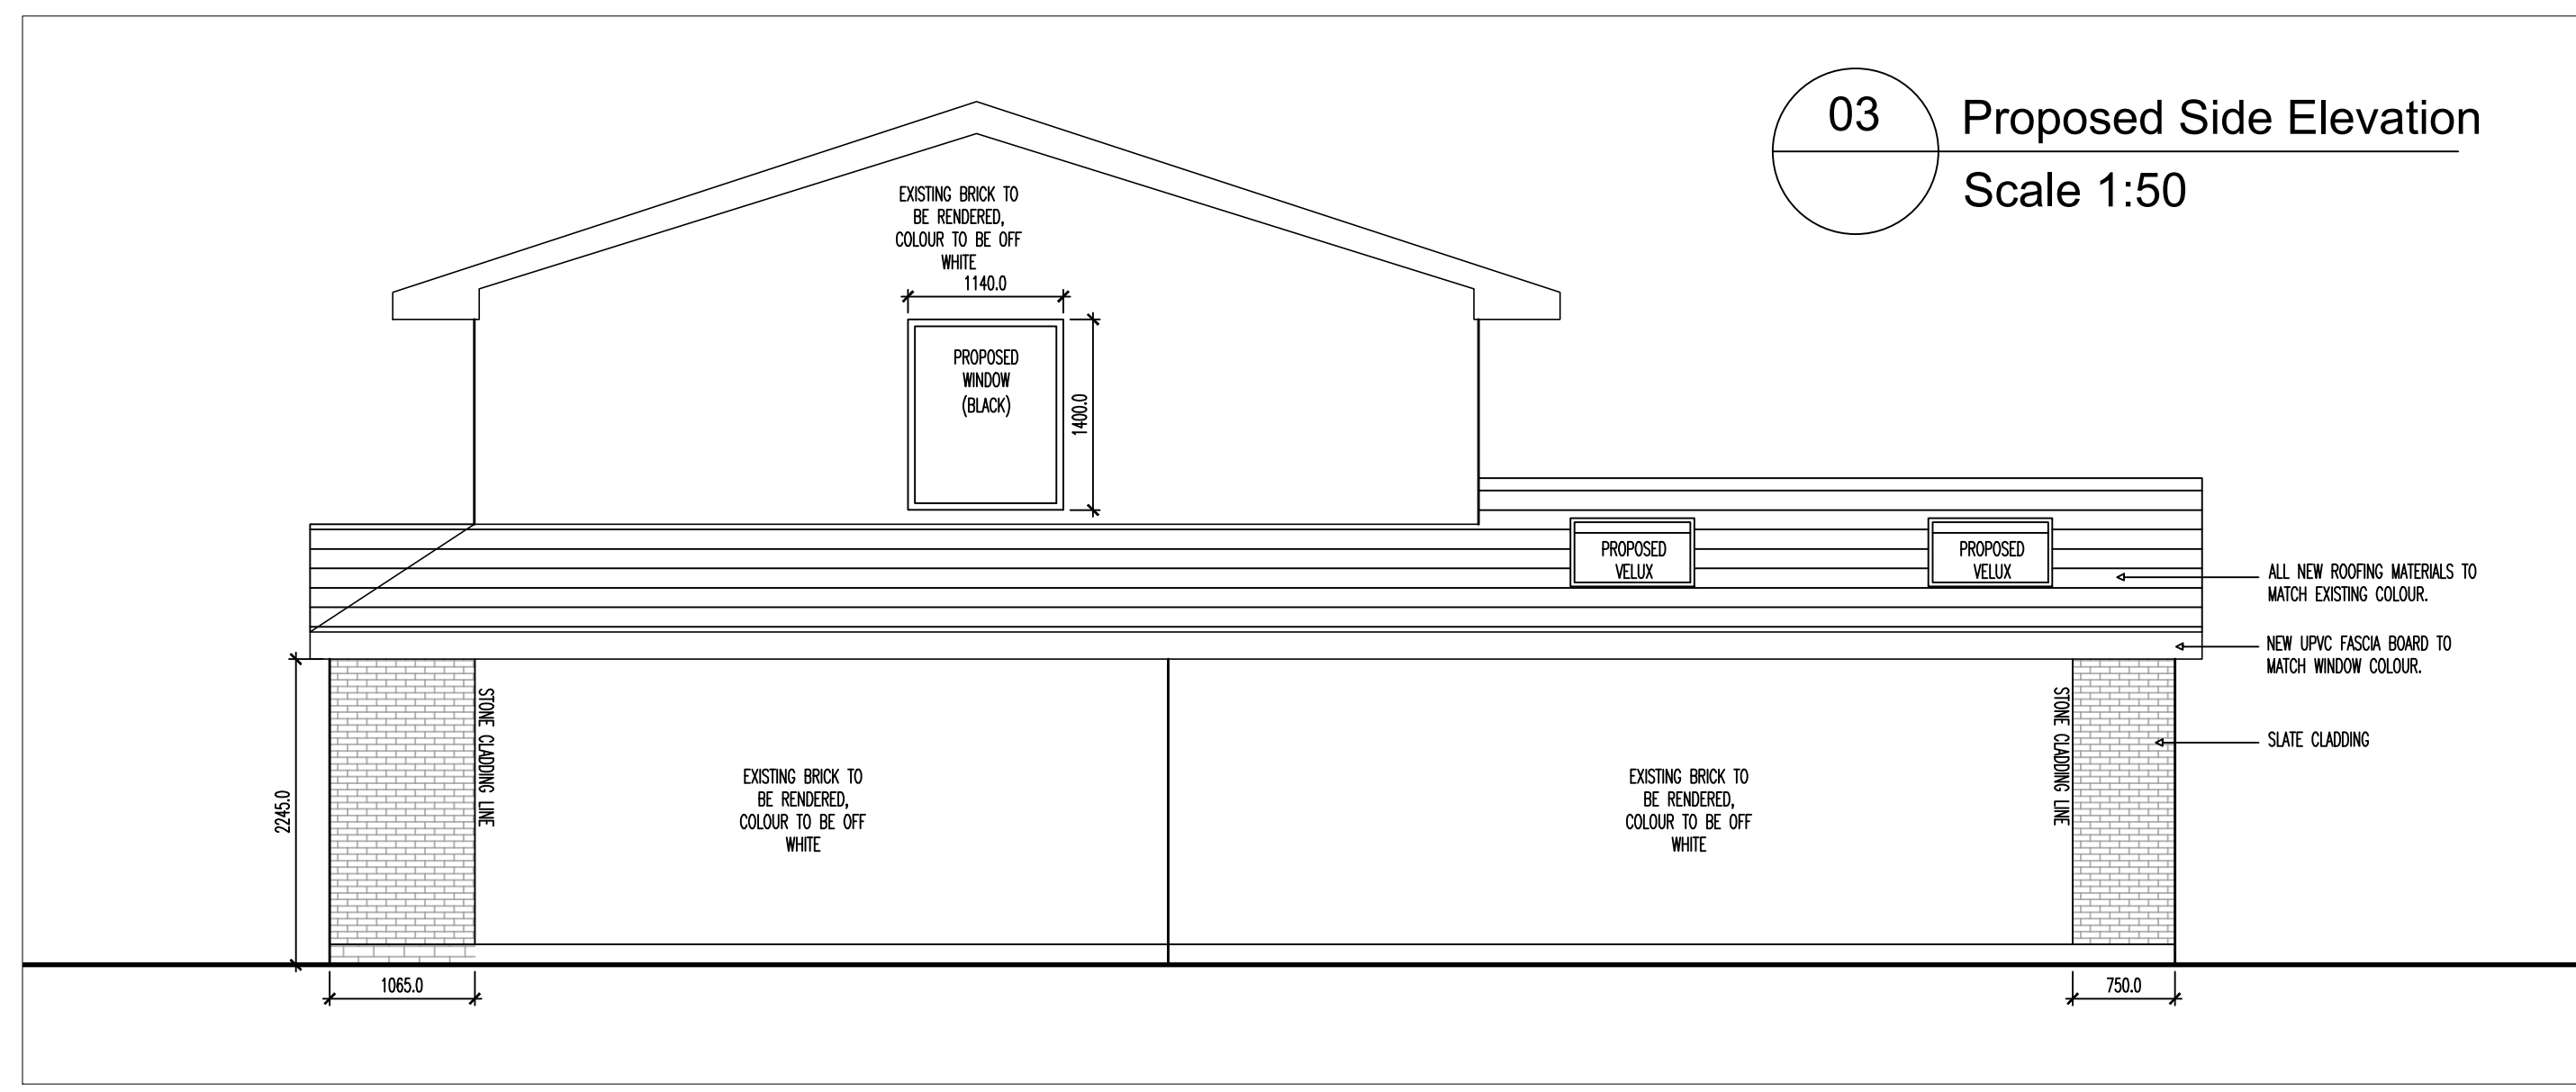

05 Propose
Scale 1:

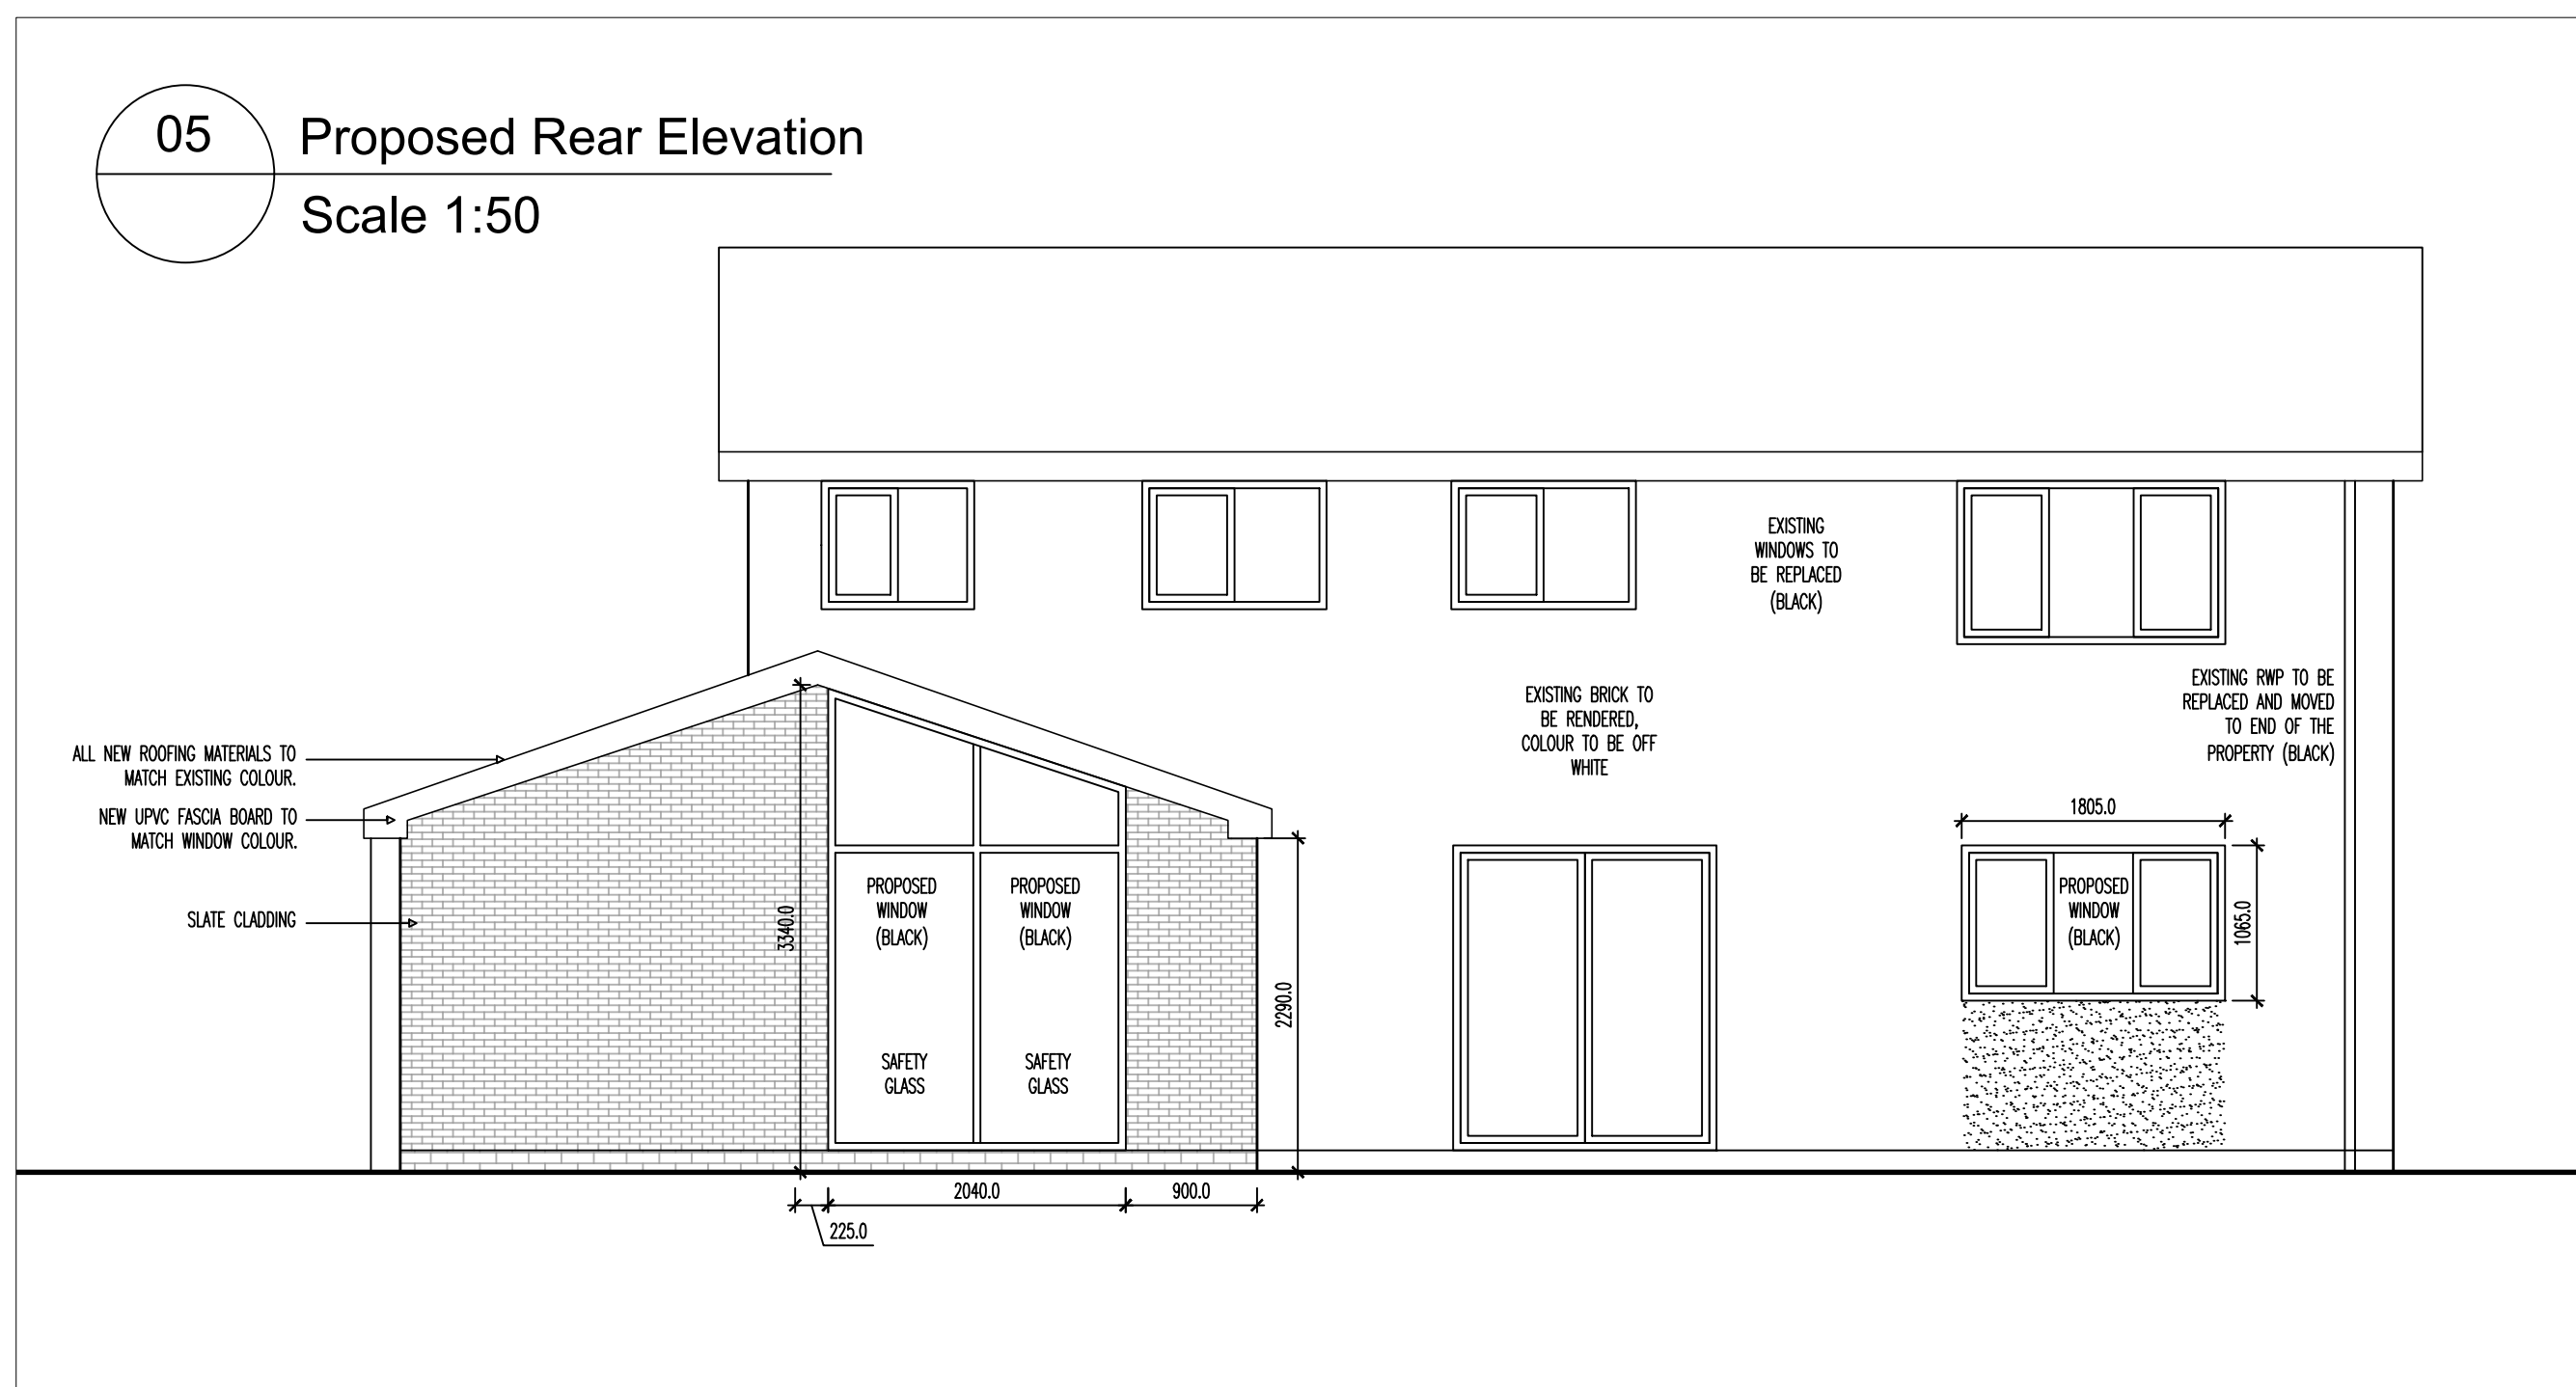

Notes Copyright in all documents and drawings prepared by the architectural designer and any works executed from these documents and drawings shall, unless otherwise agreed, remain the property of the designer and must not be reproduced by, lent or disclosed to, a third party without the written consent of Zach Thorp.

Do not scale off this drawing

All dimensions are to be checked on site and any discrepancies to be referred to the designer before proceeding. All levels to be checked on site All discrepancies between information shown on the drawings and the information in the specification to be referred to the designer prior to proceeding. All component sizes and references to be checked before ordering

Position of existing drain runs to be confirmed prior to proceeding and drains checked as necessary.

All relevant boundary positions are to be checked prior to proceeding

Building regulation drawings can be used for building estimates, however for an accurate quote builders must attend site as these drawings do not account for all aspects of the building works.
















[illegible]


Status		Purpose for Issue	
Survey	☐ Tender	☐	
Construction	☒ As Built	☐	
Client Jonathan Dawber 16a Sergeants Lane, Whitefield, Bury			
Contract Single Storey Rear and Front Extension with new Porch			
Drawing Proposed Plans and Elevations			
Drawing No. TDS-25-196-04		Revision	/
Scales	1:50	Date	Nov '25
Drawn	ZTT	Checked	
			

 The logo for Thorp Design Services Ltd. is contained within a light blue rectangular box. It features a stylized roofline composed of two triangles meeting at a central point. Below the roofline is a small square containing a cross-like symbol. Underneath this symbol, the words "THORP DESIGN" are written in a large, bold, sans-serif font. At the bottom, "SERVICES LTD." is written in a smaller, bold, sans-serif font.		


			


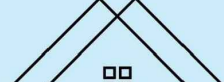

**THOR
DESIGN**
SERVICES LTD.

