


All dimensions to be checked on site.
Do not Scale from the drawing.
Any discrepancies to be reported to the Project Surveyor before the commencement of any works.

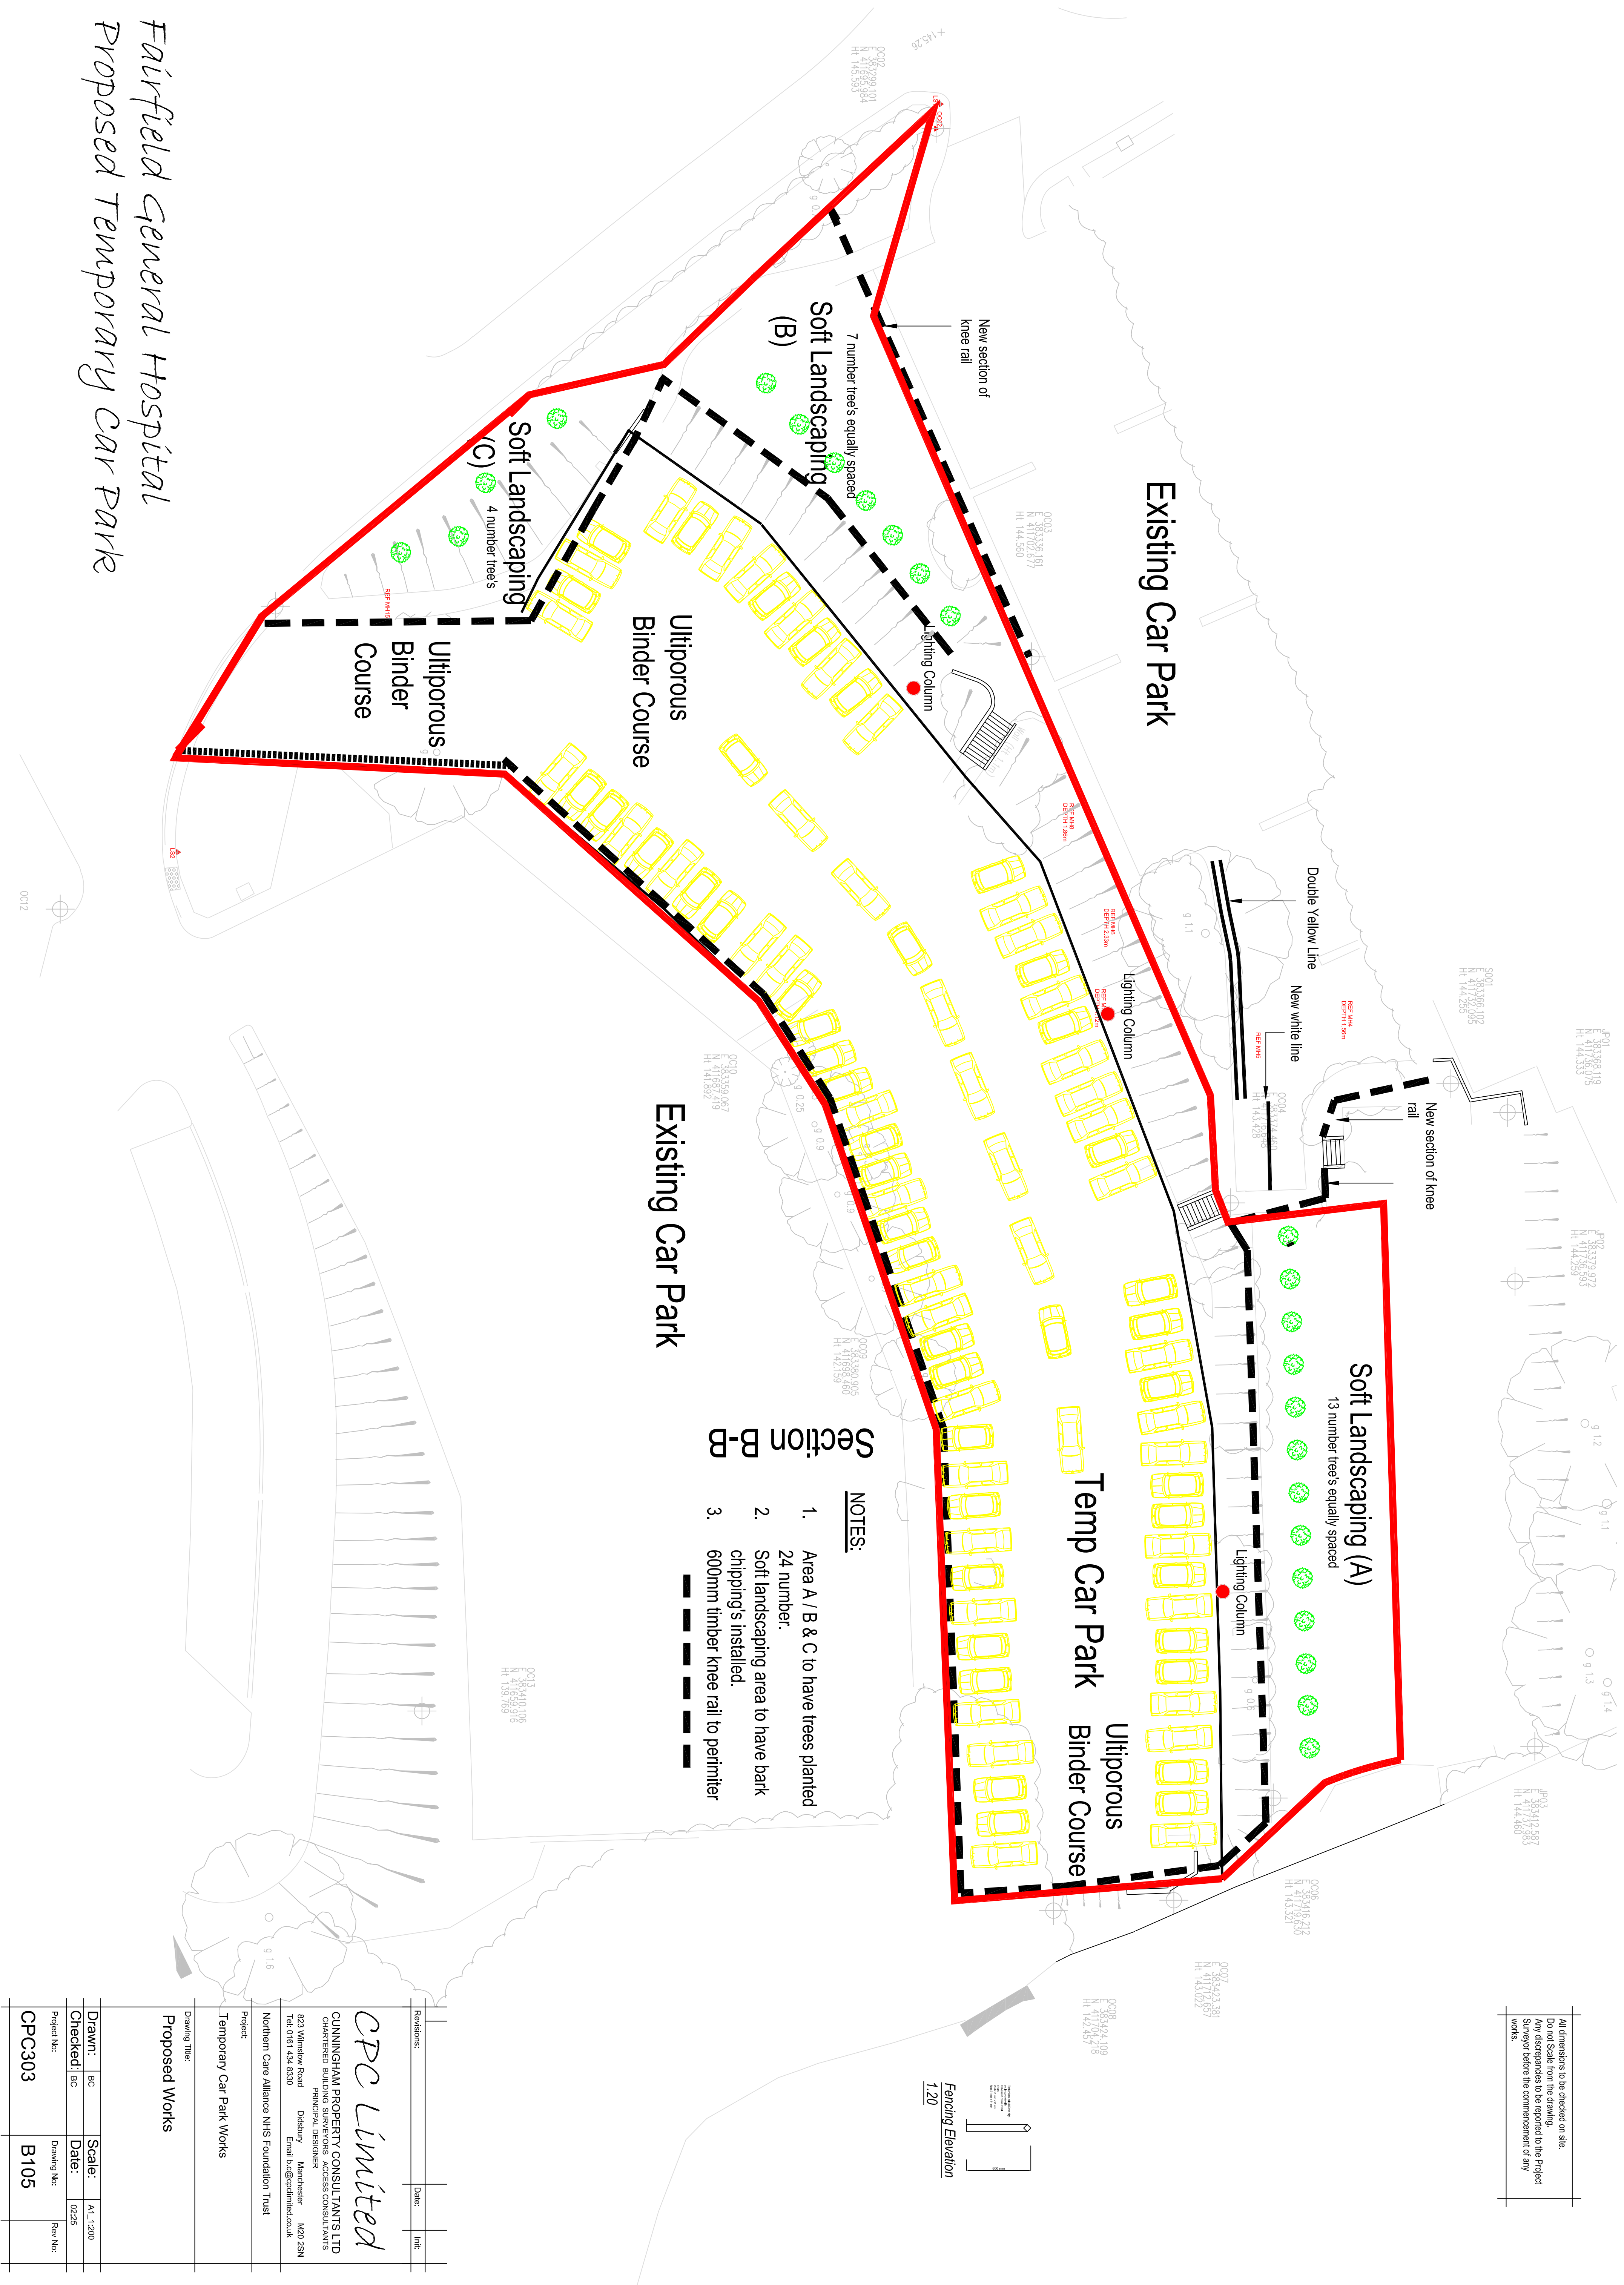

Revisions:	Date:	Init:
		
CUNNINGHAM PROPERTY CONSULTANTS LTD OPERATIONAL AND PROJECTS CLASS CONSULTANTS PRINCIPAL DESIGNER 823 Wilford Road Tel: 0161 434 8330		
Distillery Manchester M20 2SN Email lx@cplimited.co.uk		
Northern Care Alliance NHS Foundation Trust		
Project: Temporary Car Park Works		
Drawing Title: Proposed Works		
Drawing Title:		
Drawn:	EC	Scale: A1 1:200
Checked:	EC	Date: 02/25
Project No:	CPC303	Drawing No: B105
		Rev No: