


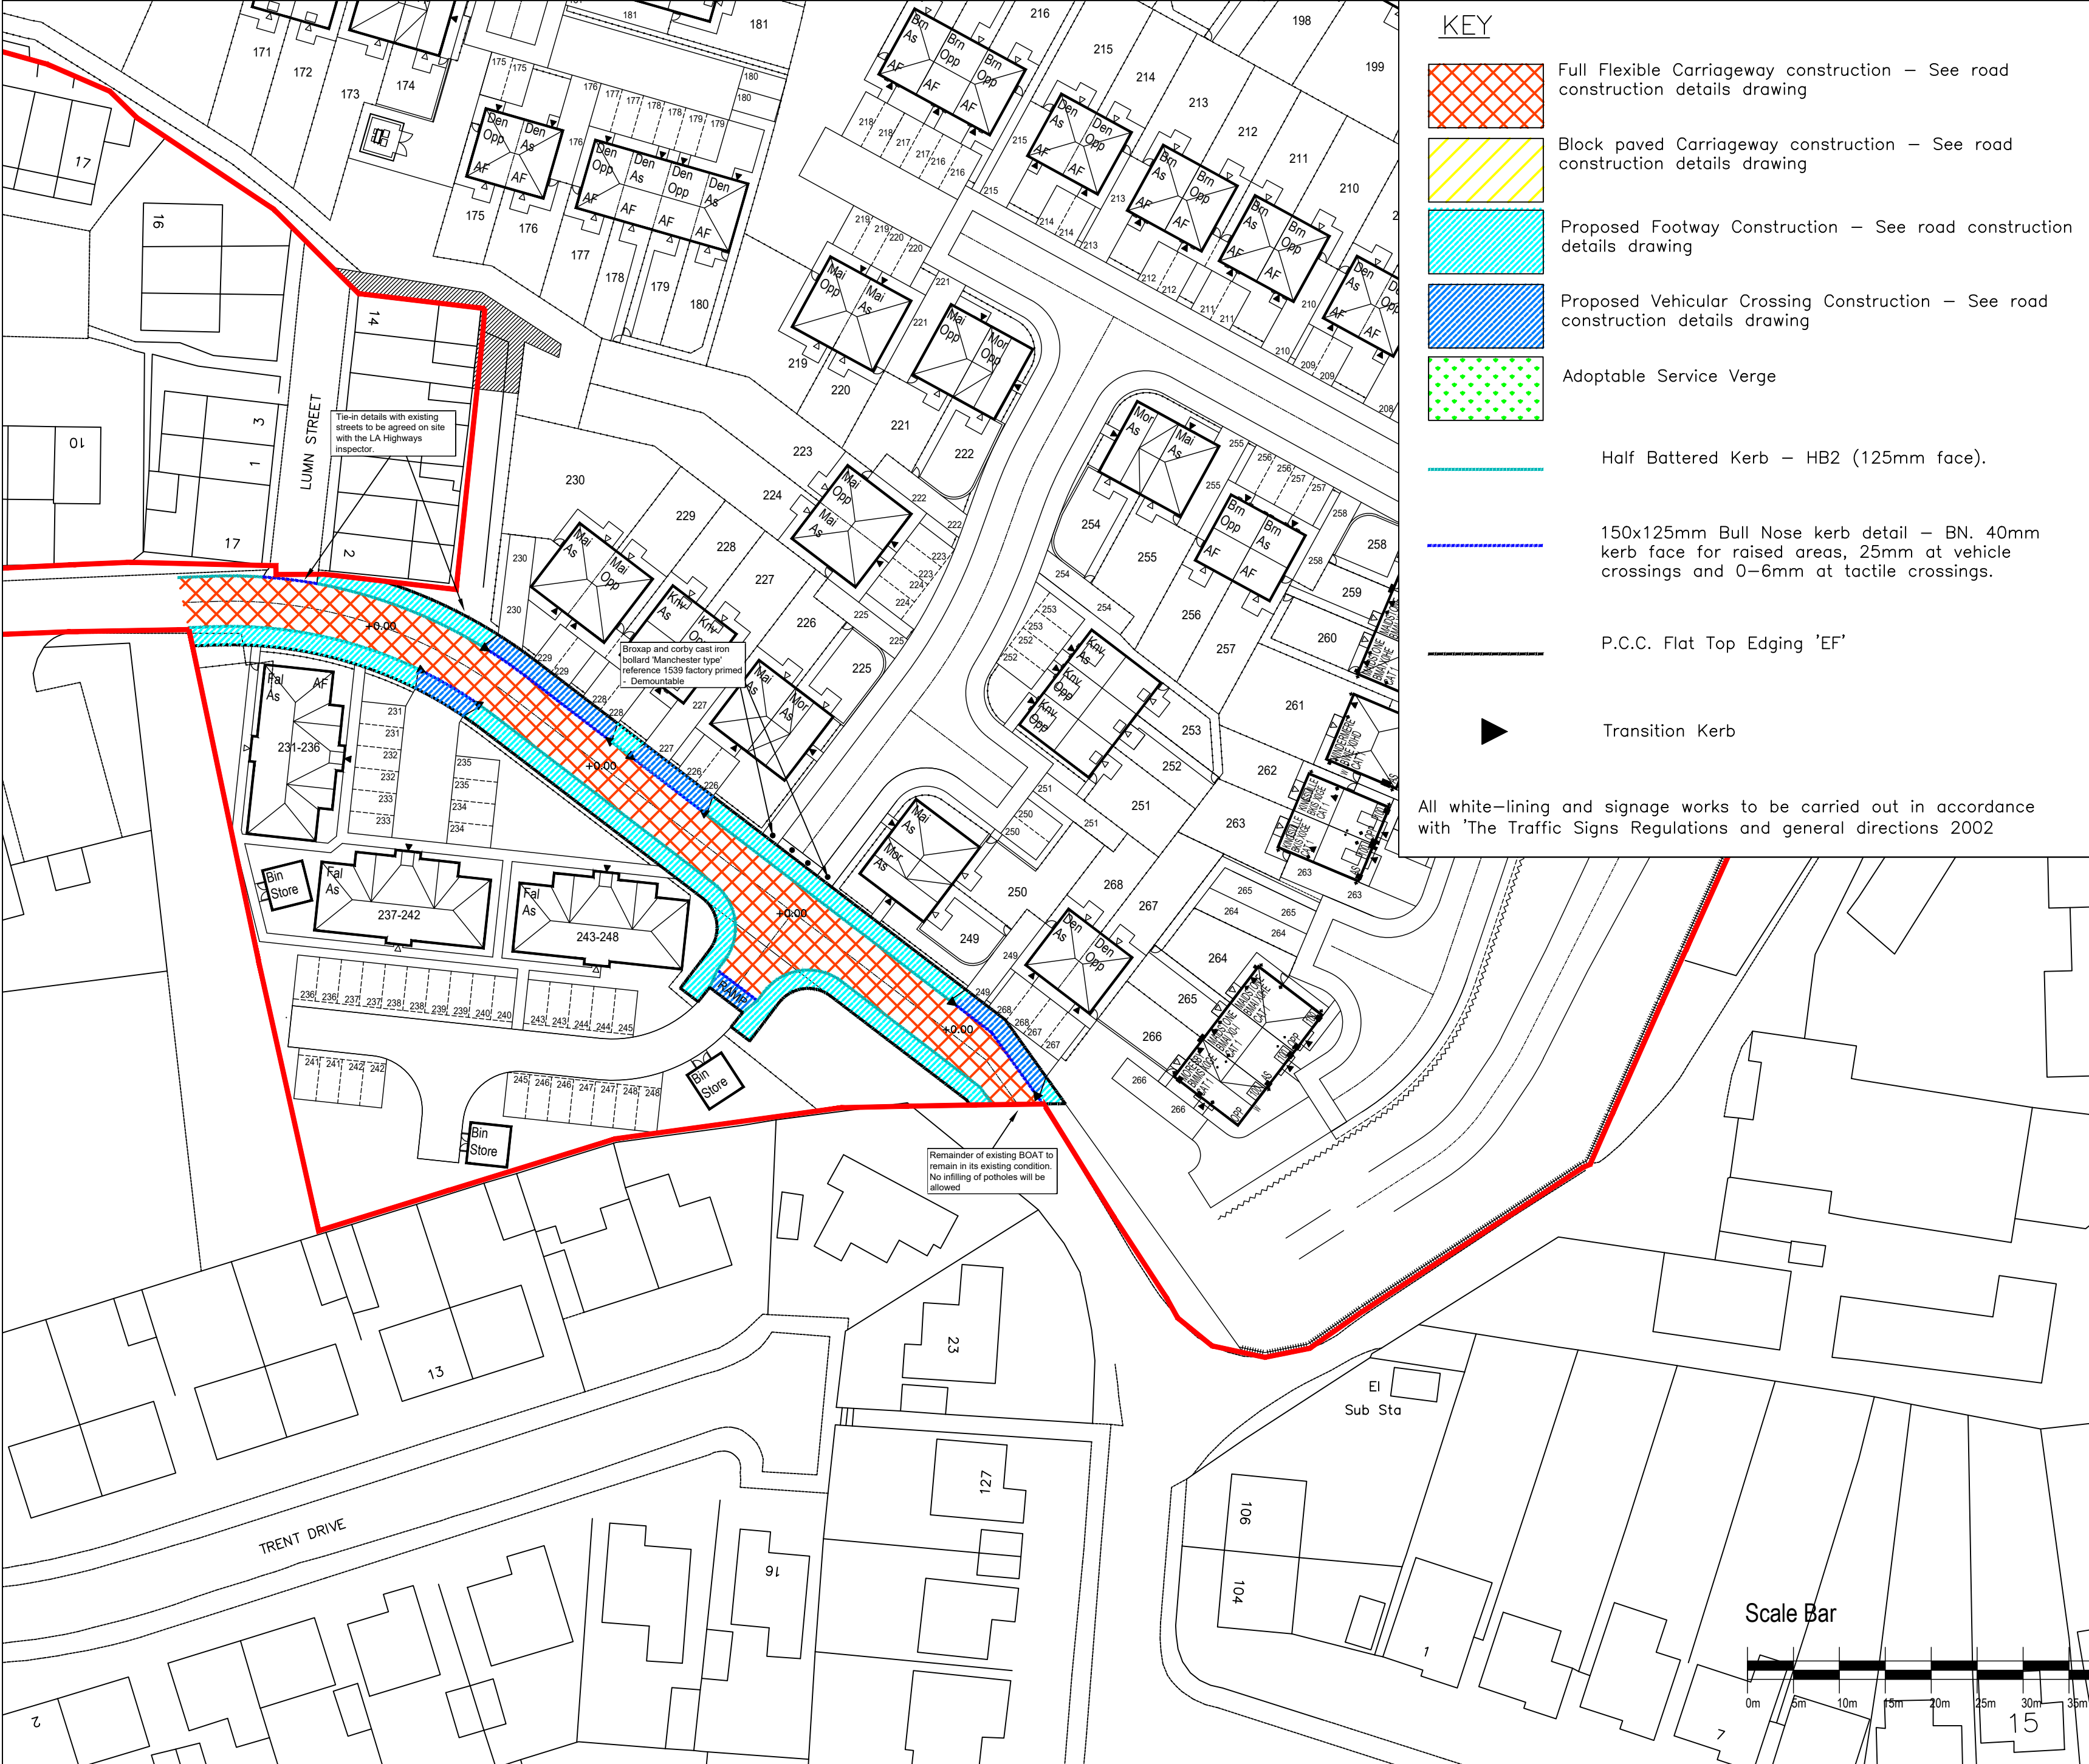

KEY

Full Flexible Carriageway construction – See road construction details drawing

Block paved Carriageway construction – See road construction details drawing

Proposed Footway Construction – See road construction details drawing

Proposed Vehicular Crossing Construction – See road construction details drawing

Adoptable Service Verge

Half Battered Kerb – HB2 (125mm face).

150x125mm Bull Nose kerb detail – BN. 40mm kerb face for raised areas, 25mm at vehicle crossings and 0–6mm at tactile crossings.

P.C.C. Flat Top Edging 'EF'

Transition Kerb

All white–lining and signage works to be carried out in accordance with 'The Traffic Signs Regulations and general directions 2002

WARNING TO HOUSE-PURCHASERS

Property Misdescriptions Act 1991

Buyers are warned that this is a working drawing and is not intended to be treated as descriptive material describing, in relation to any particular property or development, any of the Specified matters prescribed by any Order made under the above Act. The contents of this drawing may be subject to change at any time and alterations and variations can occur during the progress of the works without revision of the drawing. Consequently the layout, form, content and dimensions of the finished construction may differ materially from those shown. Nor do the contents of this drawing constitute a contract, part of any contract or warranty.

C	Site red edge added to layout. Drawing upsized to A2.	25.04.24	SPG
B	The land agreement with Anwyl Homes did not go through, so we reverted back to the original, S38 highways design, including the drainage design changes made due to some problems with the design and areas of the site already being constructed.	19.12.23	LB
A	Partially amended highways and kerbs added to suit latest planning layout provided by Anwyl homes.	07.02.22	LB

REV	DESCRIPTION	DATE	DRAWN

BARRATT HOMES

MANCHESTER

Barratt Homes Manchester
(A division of BDW Trading Ltd)
1st Floor, Adamson House
106 Wilmslow Road
Didsbury
Manchester
M20 2YY
Tel: 0161 447 5800

Job

Tetrosyl Bury

Title

Byway Improvement Works
Mill Road

Design By LB	Date 09.10.20	Drawing Number 456/ED/44	Rev C
C.A.D By LB	Scale @ A2 1:500		