


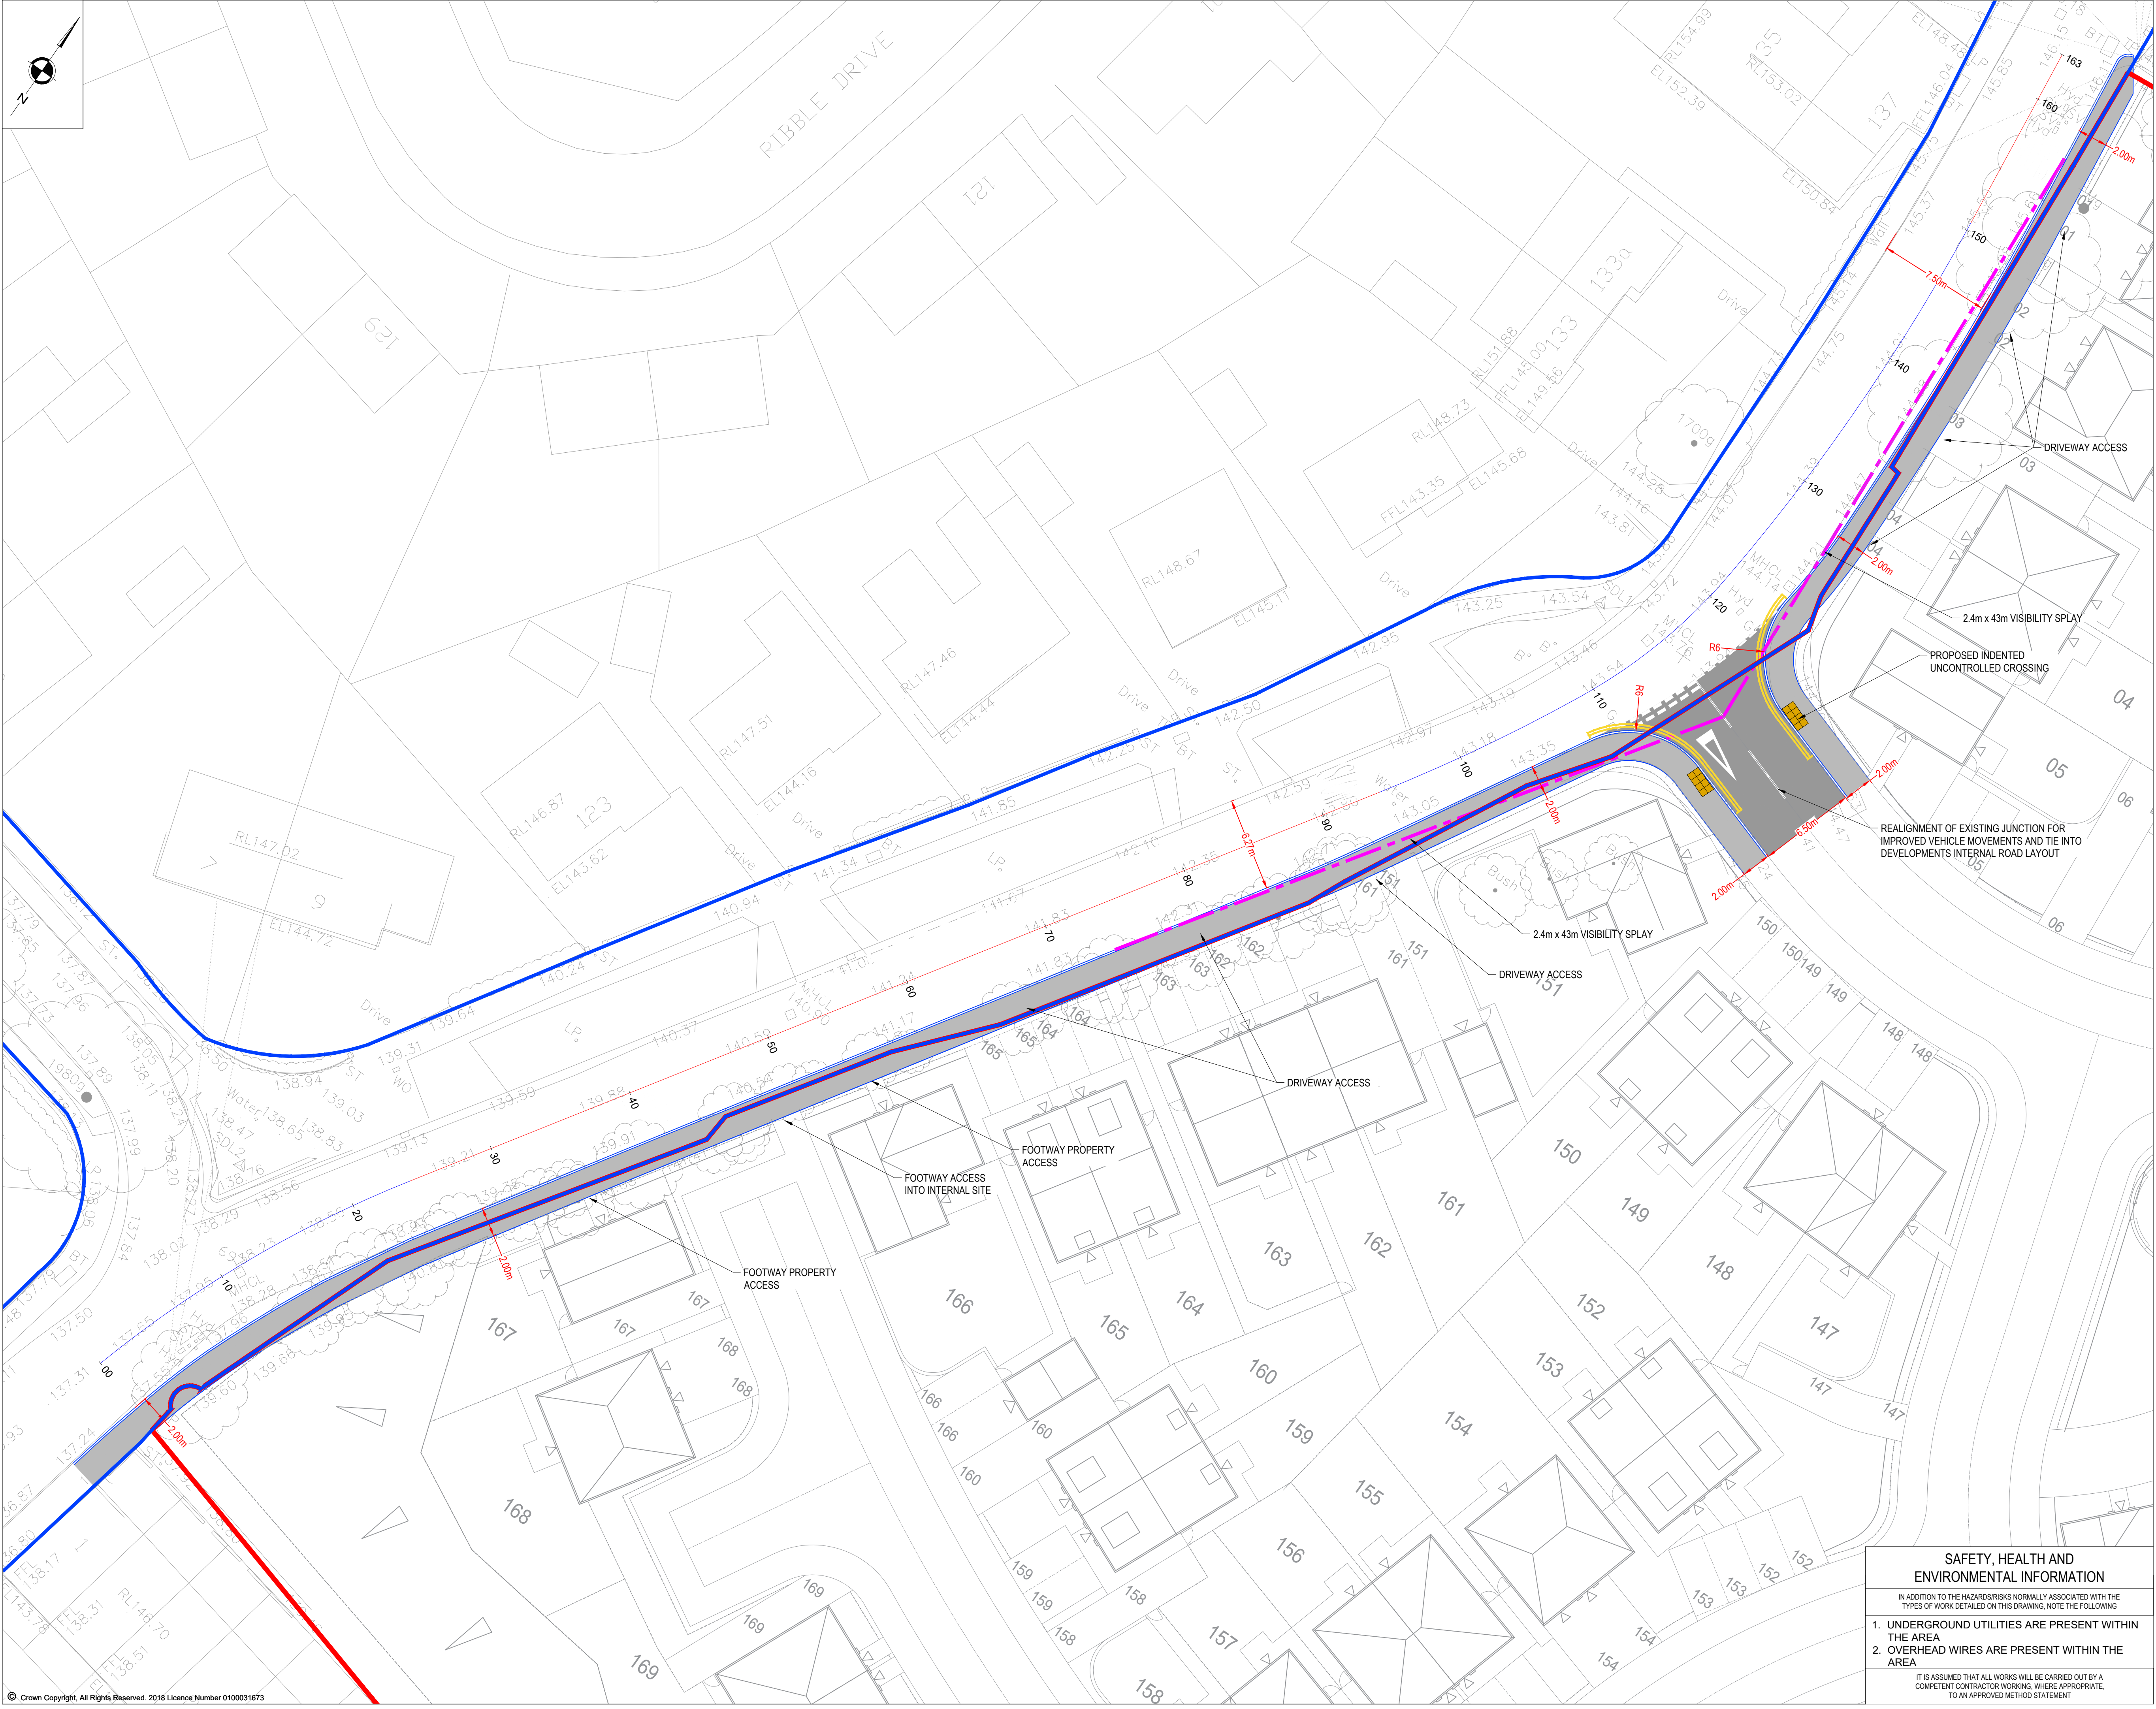

NOTES

- ALL DIMENSIONS ARE IN METRES UNLESS NOTED OTHERWISE.
- ALL LEVELS ARE IN METRES RELATED TO ORDNANCE DATUM NEWLYN (OD) UNLESS NOTED OTHERWISE.
- ALL COORDINATED ARE IN METRES RELATED TO ORDNANCE SURVEY NATIONAL GRID.
- ALL MATERIALS AND WORKMANSHIP WILL BE AS DEFINED IN THE SPECIFICATION UNLESS NOTED OTHERWISE.
- THIS DRAWING IS TO BE READ IN CONJUNCTION WITH ALL DRAWINGS AND DOCUMENTATION ASSOCIATED WITH THE PROJECT.
- THIS DRAWING HAS BEEN BASED UPON SURVEY/OS INFORMATION SUPPLIED BY A THIRD PARTY AND SCP SHALL NOT BE LIABLE FOR ANY INACCURACY OR DEFICIENCIES ARISING FROM IT.
- ALL LEVELS, DIMENSIONS AND LOCATIONS ARE TO BE CHECKED BY THE MAIN CONTRACTOR PRIOR TO COMMENCEMENT OF ANY WORK ON SITE.
- ALL WORKS TO BE CARRIED OUT IN ACCORDANCE WITH LOCAL AUTHORITY ADOPTABLE RESIDENTIAL ROAD SPECIFICATION AND STANDARD DETAILS.

KEY

- SITE BOUNDARY
- EXISTING HIGHWAY BOUNDARY BASED ON INFORMATION TAKEN FROM BURY COUNCIL WEBSITE
- PROPOSED KERBING
- PROPOSED EDGING
- PROPOSED CARRIAGEWAY
- PROPOSED FOOTWAY
- PROPOSED TACTILES
- 2.4m x 43m VISIBILITY SPLAY
- PROPOSED DOUBLE YELLOW LINES

DRAFT

REVISIONS

REV	DESCRIPTION	DATE	BY
-	ISSUED FOR COMMENT	-	JL
A	CLIENT COMMENTS INCORPORATED	03.06.20	NU
B	UPDATE TO REFLECT COUNCIL COMMENTS	02.10.20	JL

SCP

Transportation Planning : Infrastructure Design

Coleyn Chambers, 19 York Street, Manchester, M2 3BA, Tel 0161 832 4403, www.scptransport.co.uk, Email info@scptransport.co.uk

Client Name:

BARRATT HOMES

Project Title:

WALMERSLEY OLD ROAD

Drawing Title:

GENERAL ARRANGEMENT
1 OF 2

Date:	04.05.2020	Drawn By:	JL
Scale:	1:200 @ A1	Checked:	LBR
Status:	PLANNING	Approved:	UNAPPROVED
Drawing No:	SCP-200226-0000-001	Rev:	B

SAFETY, HEALTH AND ENVIRONMENTAL INFORMATION

IN ADDITION TO THE HAZARDS/RISKS NORMALLY ASSOCIATED WITH THE TYPES OF WORK DETAILED ON THIS DRAWING, NOTE THE FOLLOWING

- UNDERGROUND UTILITIES ARE PRESENT WITHIN THE AREA
- OVERHEAD WIRES ARE PRESENT WITHIN THE AREA

IT IS ASSUMED THAT ALL WORKS WILL BE CARRIED OUT BY A COMPETENT CONTRACTOR WORKING, WHERE APPROPRIATE, TO AN APPROVED METHOD STATEMENT