





Existing Site Plan (1:100)



Proposed Site Plan (1:100)

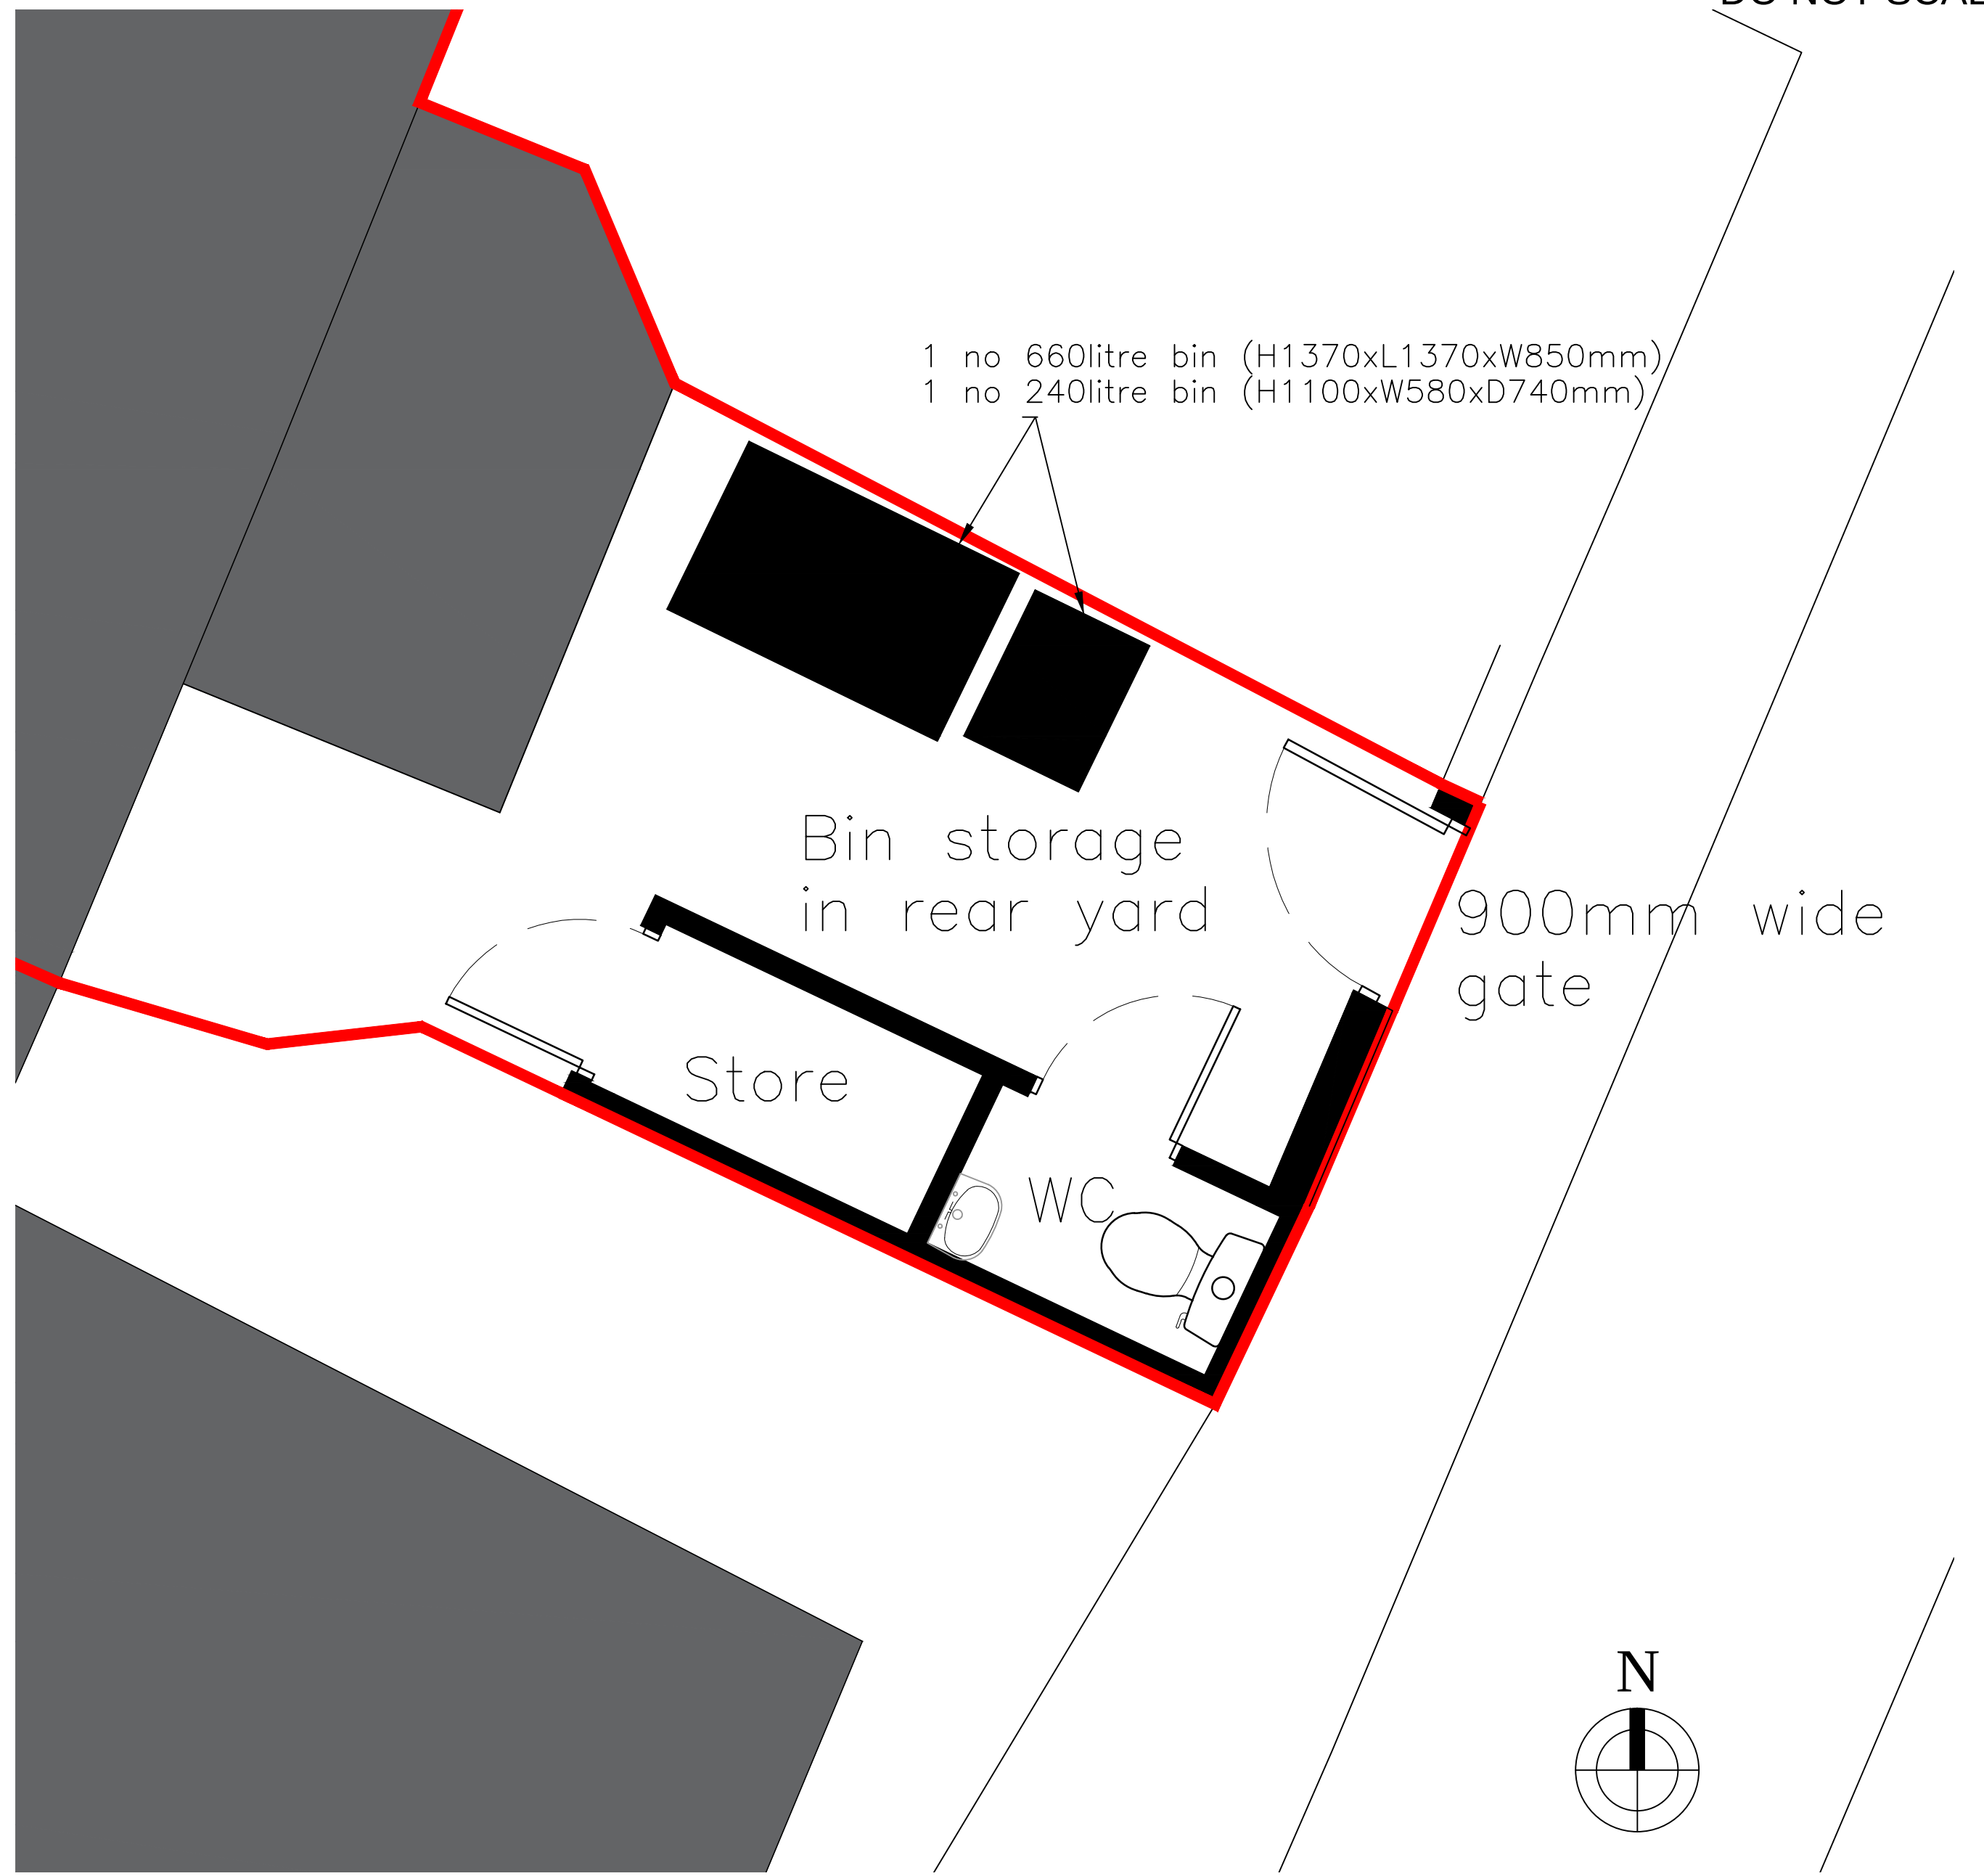

Proposed Rear Yard Plan (1:25)

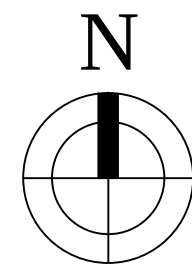

DO NOT SCALE

This drawing is solely owned by Edmondson Design Services and will remain so and no part of it may be reproduced or used in any form without the express written approval of Edmondson Design Services.

Client			
Mark Ainsworth			
Project			
Change of use of Chiropractor Class E(e) to Bar use (Sui Generis) 5 Square Street, Ramsbottom BL0 9BE			
Job No.	Area	File Ref	
2023/04			
Title			
Block Plans			
2023/04-02			rev. C
Date	Drn.	Scale	Checked
03.04.23	B. Edmondson	AS Noted@A1	
			
20 Fernhill Drive Stacksteads, Bacup Lancashire OL13 8JS tel 01706 870944 mob: 07528809176 e:info@eds20.co.uk			