


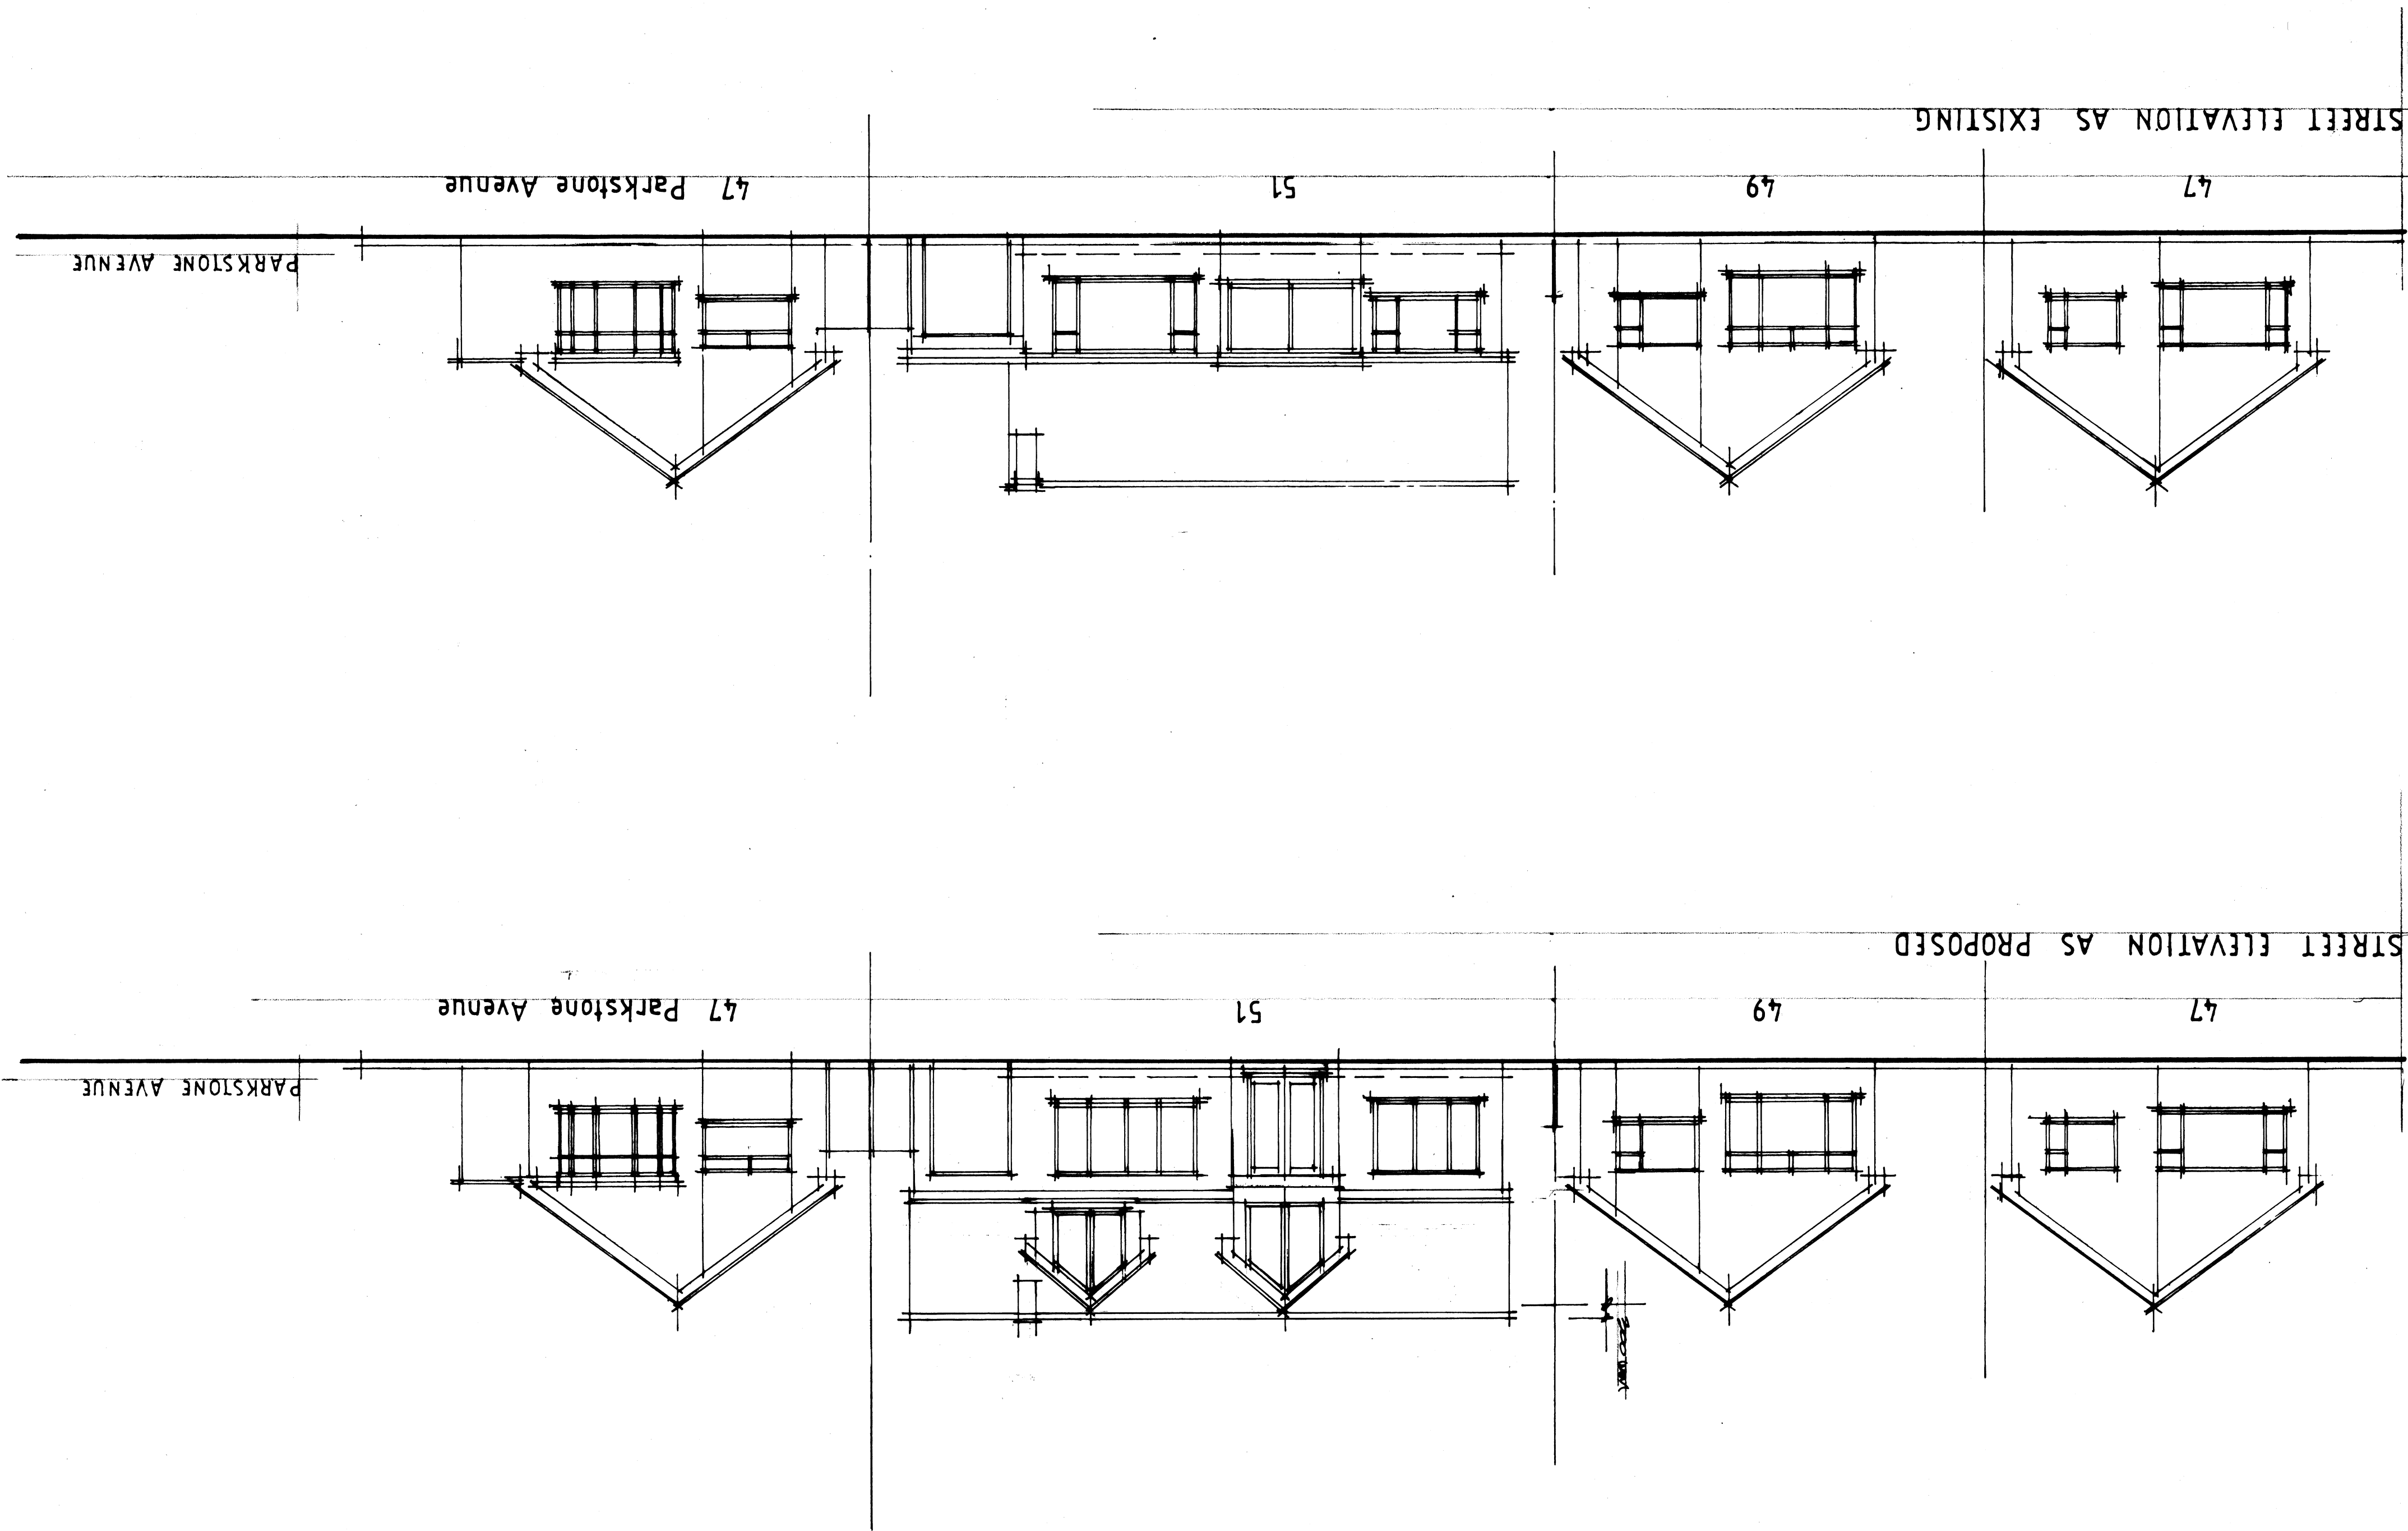


JOB NO.	DRAWING NO.	REVISION
1732	108	4

DATE	DRAWN	SCALE
10/1/00	10/1/00	1/8" = 1'-0"

DRAWING TITLE
STREET ELEVATIONS

JOB
51 WOODHALL AVENUE
WHITEFIELD

CLIENT

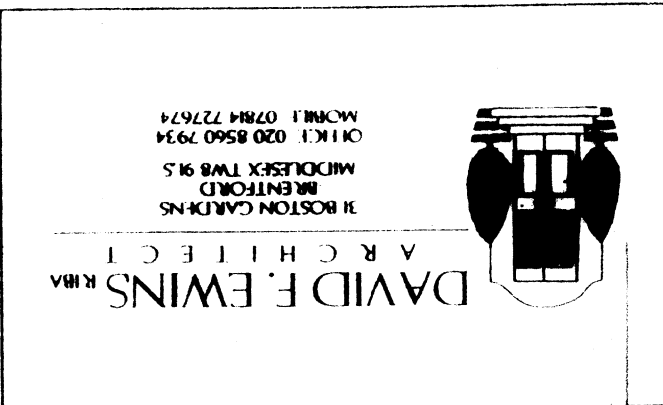

DESCRIPTION	DATE	REV
10/1/00	10/1/00	A