




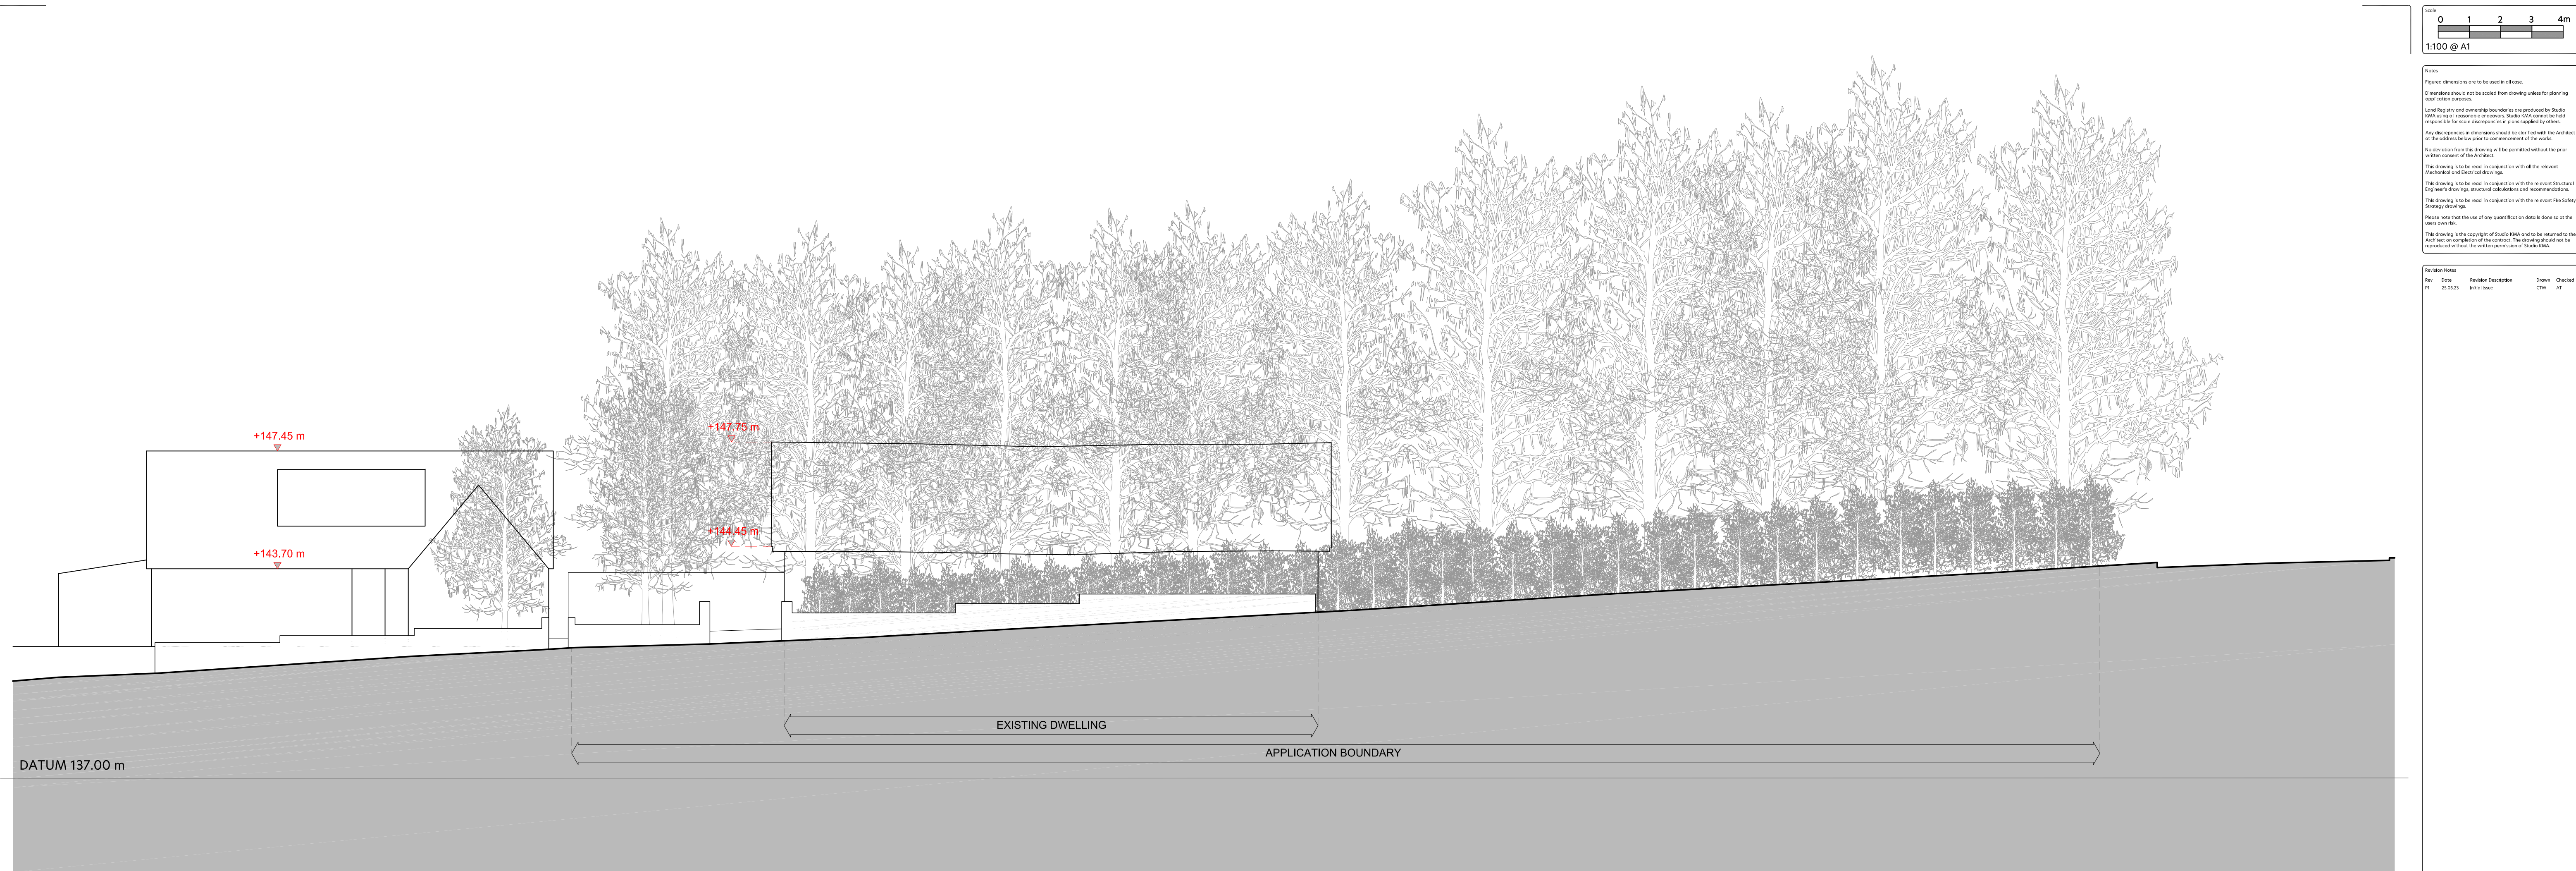

EXISTING STREETSCENE ELEVATION

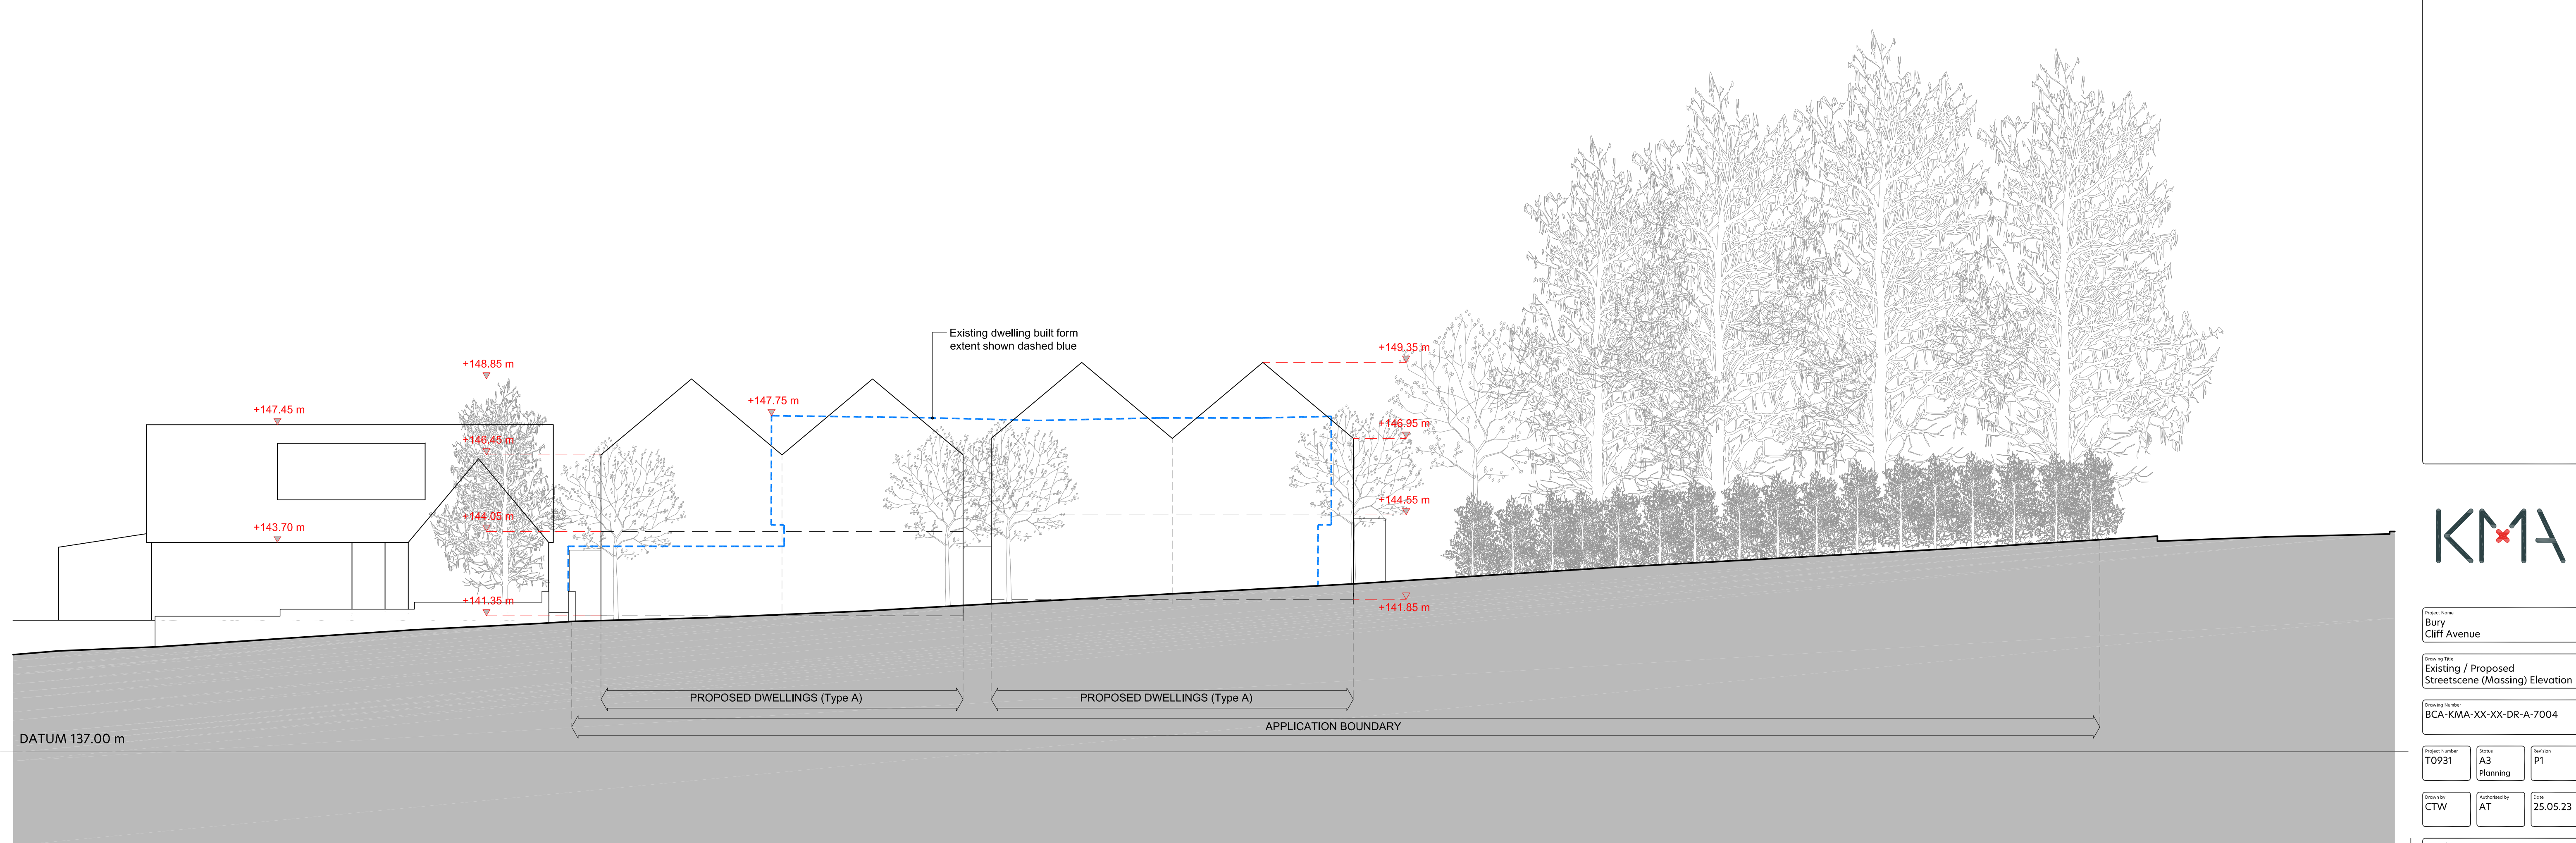

PROPOSED STREETSCENE (MASSING) ELEVATION

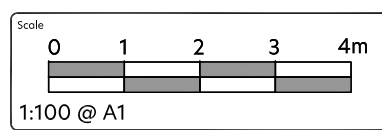

Notes

Figured dimensions are to be used in all cases.

Dimensions should not be used from drawing unless for planning application purposes.

Level Rights and ownership boundaries are provided for Studio KMA viewing of recordable evidence. Studio KMA cannot be held responsible for code discrepancies in plans supplied by others.

Any discrepancies in dimensions should be clarified with the Architect or the address below prior to commencement of the work.

No deviation from this drawing will be permitted without the prior written consent of the Architect.

This drawing is to be used in conjunction with all the relevant Mechanical and Electrical drawings.


This drawing is to be used in conjunction with the relevant Structural Engineer's drawings, structural calculations and recommendations.

This drawing is to be used in conjunction with the relevant Fire Safety Strategy drawings.

Please note that the use of any quantification data is done so at the client's own risk.

This drawing is the copyright of Studio KMA and is to be returned to the Architect on completion of the contract. The drawing should not be reproduced without the written permission of Studio KMA.

Revision Notes					
Rev	Date	Revision Description	Drawn	Checked	AT
01	25.05.23	Initial Issue	CTW		

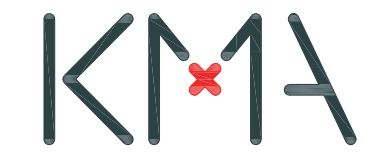

Project Name
**Bury
Cliff Avenue**

Drawing Title
**Existing / Proposed
Streetscene (Massing) Elevation**

Drawing Number
BCA-KMA-XX-XX-DR-A-7004

Project Number T0931	Status A3 Planning	Revision P1
--------------------------------	----------------------------------	-----------------------

Drawn by CTW	Authorised by AT	Date 25.05.23
------------------------	----------------------------	-------------------------

Studio KMA
Clarence Arcade | Stanford Street | Ashton-under-Lyne | OL6 9PT
T: 0161 8773161
E: info@studiokma.co.uk www.studiokma.co.uk