


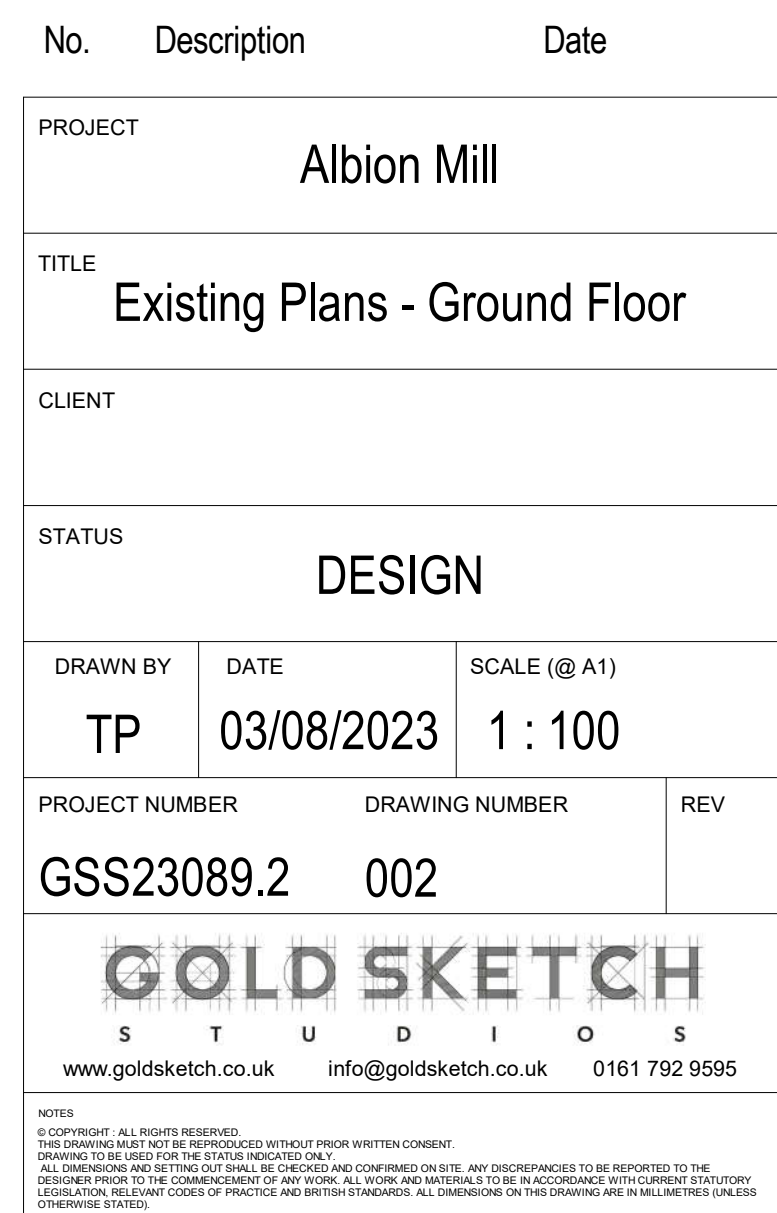


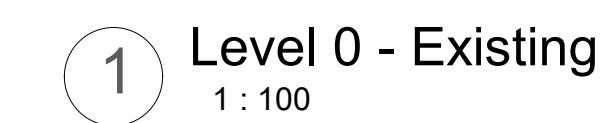


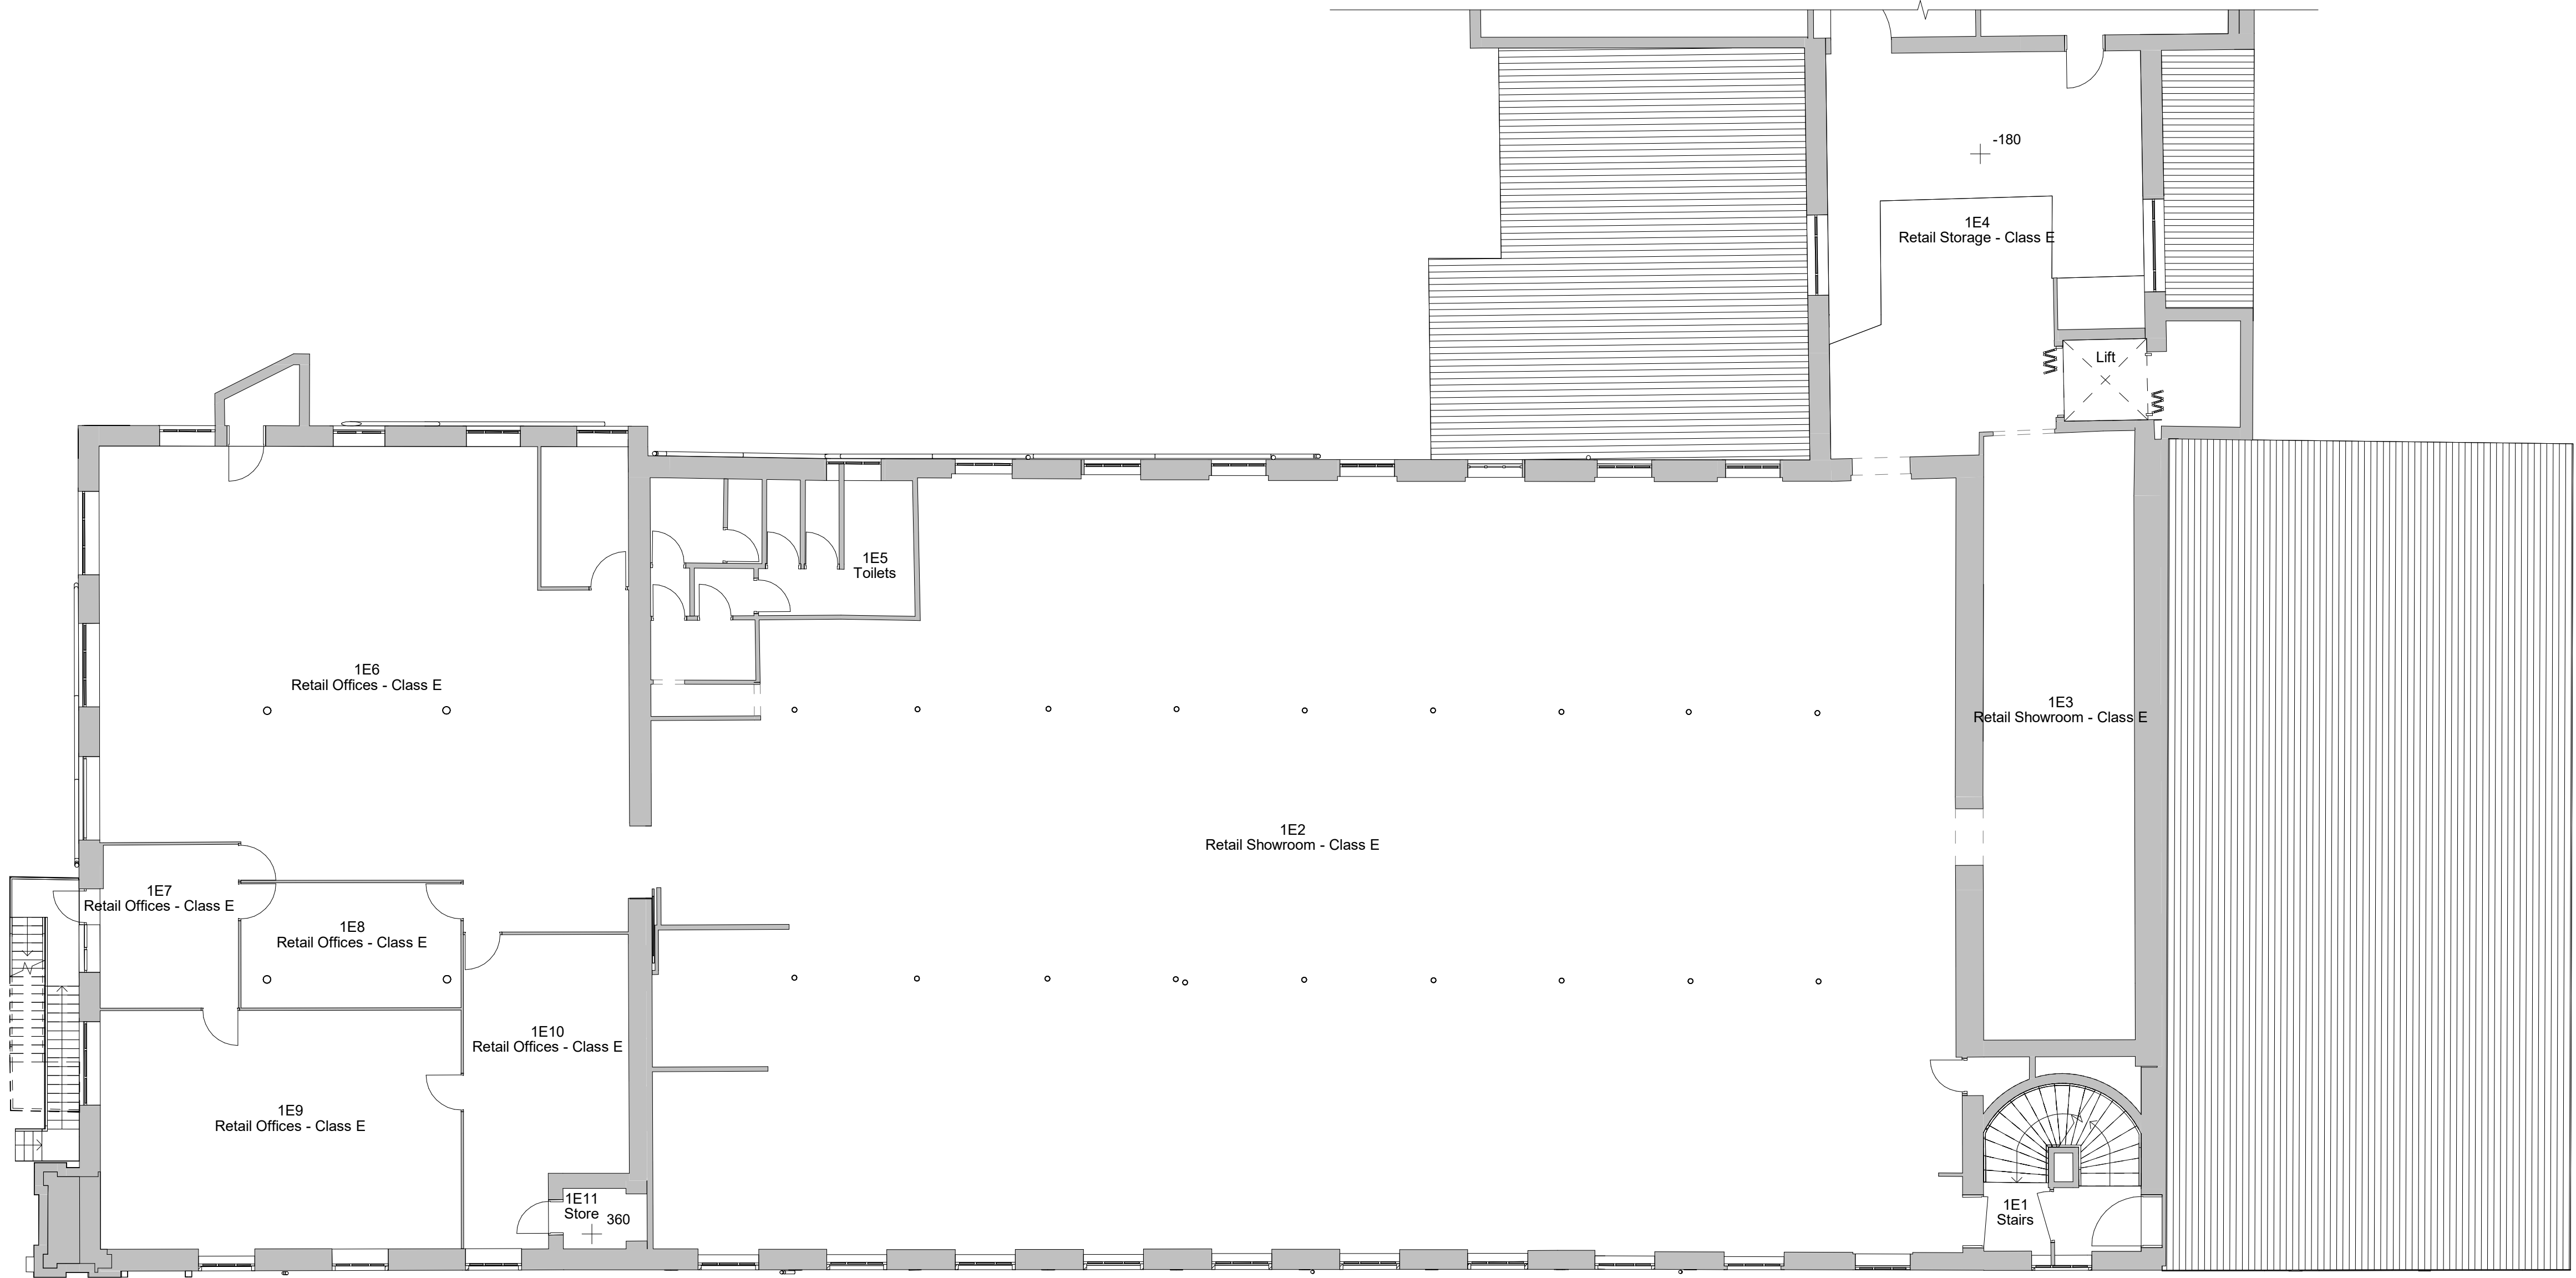


1 Level 1 - Existing
1 : 100

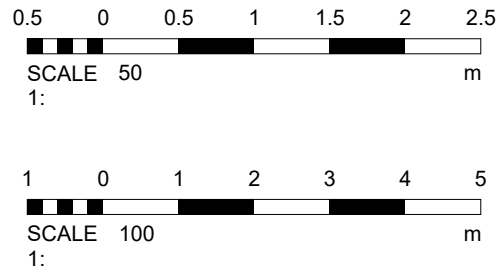

No.		Description	Date
PROJECT			
Albion Mill			
TITLE			
Existing Plans - First Floor			
CLIENT			
STATUS			
DESIGN			
DRAWN BY		DATE	SCALE (@ A1)
TP		03/08/2023	1 : 100
PROJECT NUMBER		DRAWING NUMBER	REV
GSS23089.2		002A	
GOLD SKETCH			
S T U D I O S			
www.goldsketch.co.uk info@goldsketch.co.uk 0161 792 9595			
NOTES			
© COPYRIGHT. ALL RIGHTS RESERVED. THIS DRAWING IS NOT TO BE REPRODUCED WITHOUT WRITTEN CONSENT. DRAWING TO BE USED FOR THE STATUS INDICATED ONLY. COPIED/REPRODUCED ON SITE. ANY DISCREPANCIES TO BE REPORTED TO THE ARCHITECT. ALL DIMENSIONS ARE TO FACE UNLESS OTHERWISE SPECIFIED. ALL WORK AND MATERIALS TO BE IN ACCORDANCE WITH CURRENT BUILDING REGULATIONS, RELEVANT CODES OF PRACTICE AND BRITISH STANDARDS. ALL DIMENSIONS ON THIS DRAWING ARE IN MILLIMETERS UNLESS OTHERWISE STATED.			

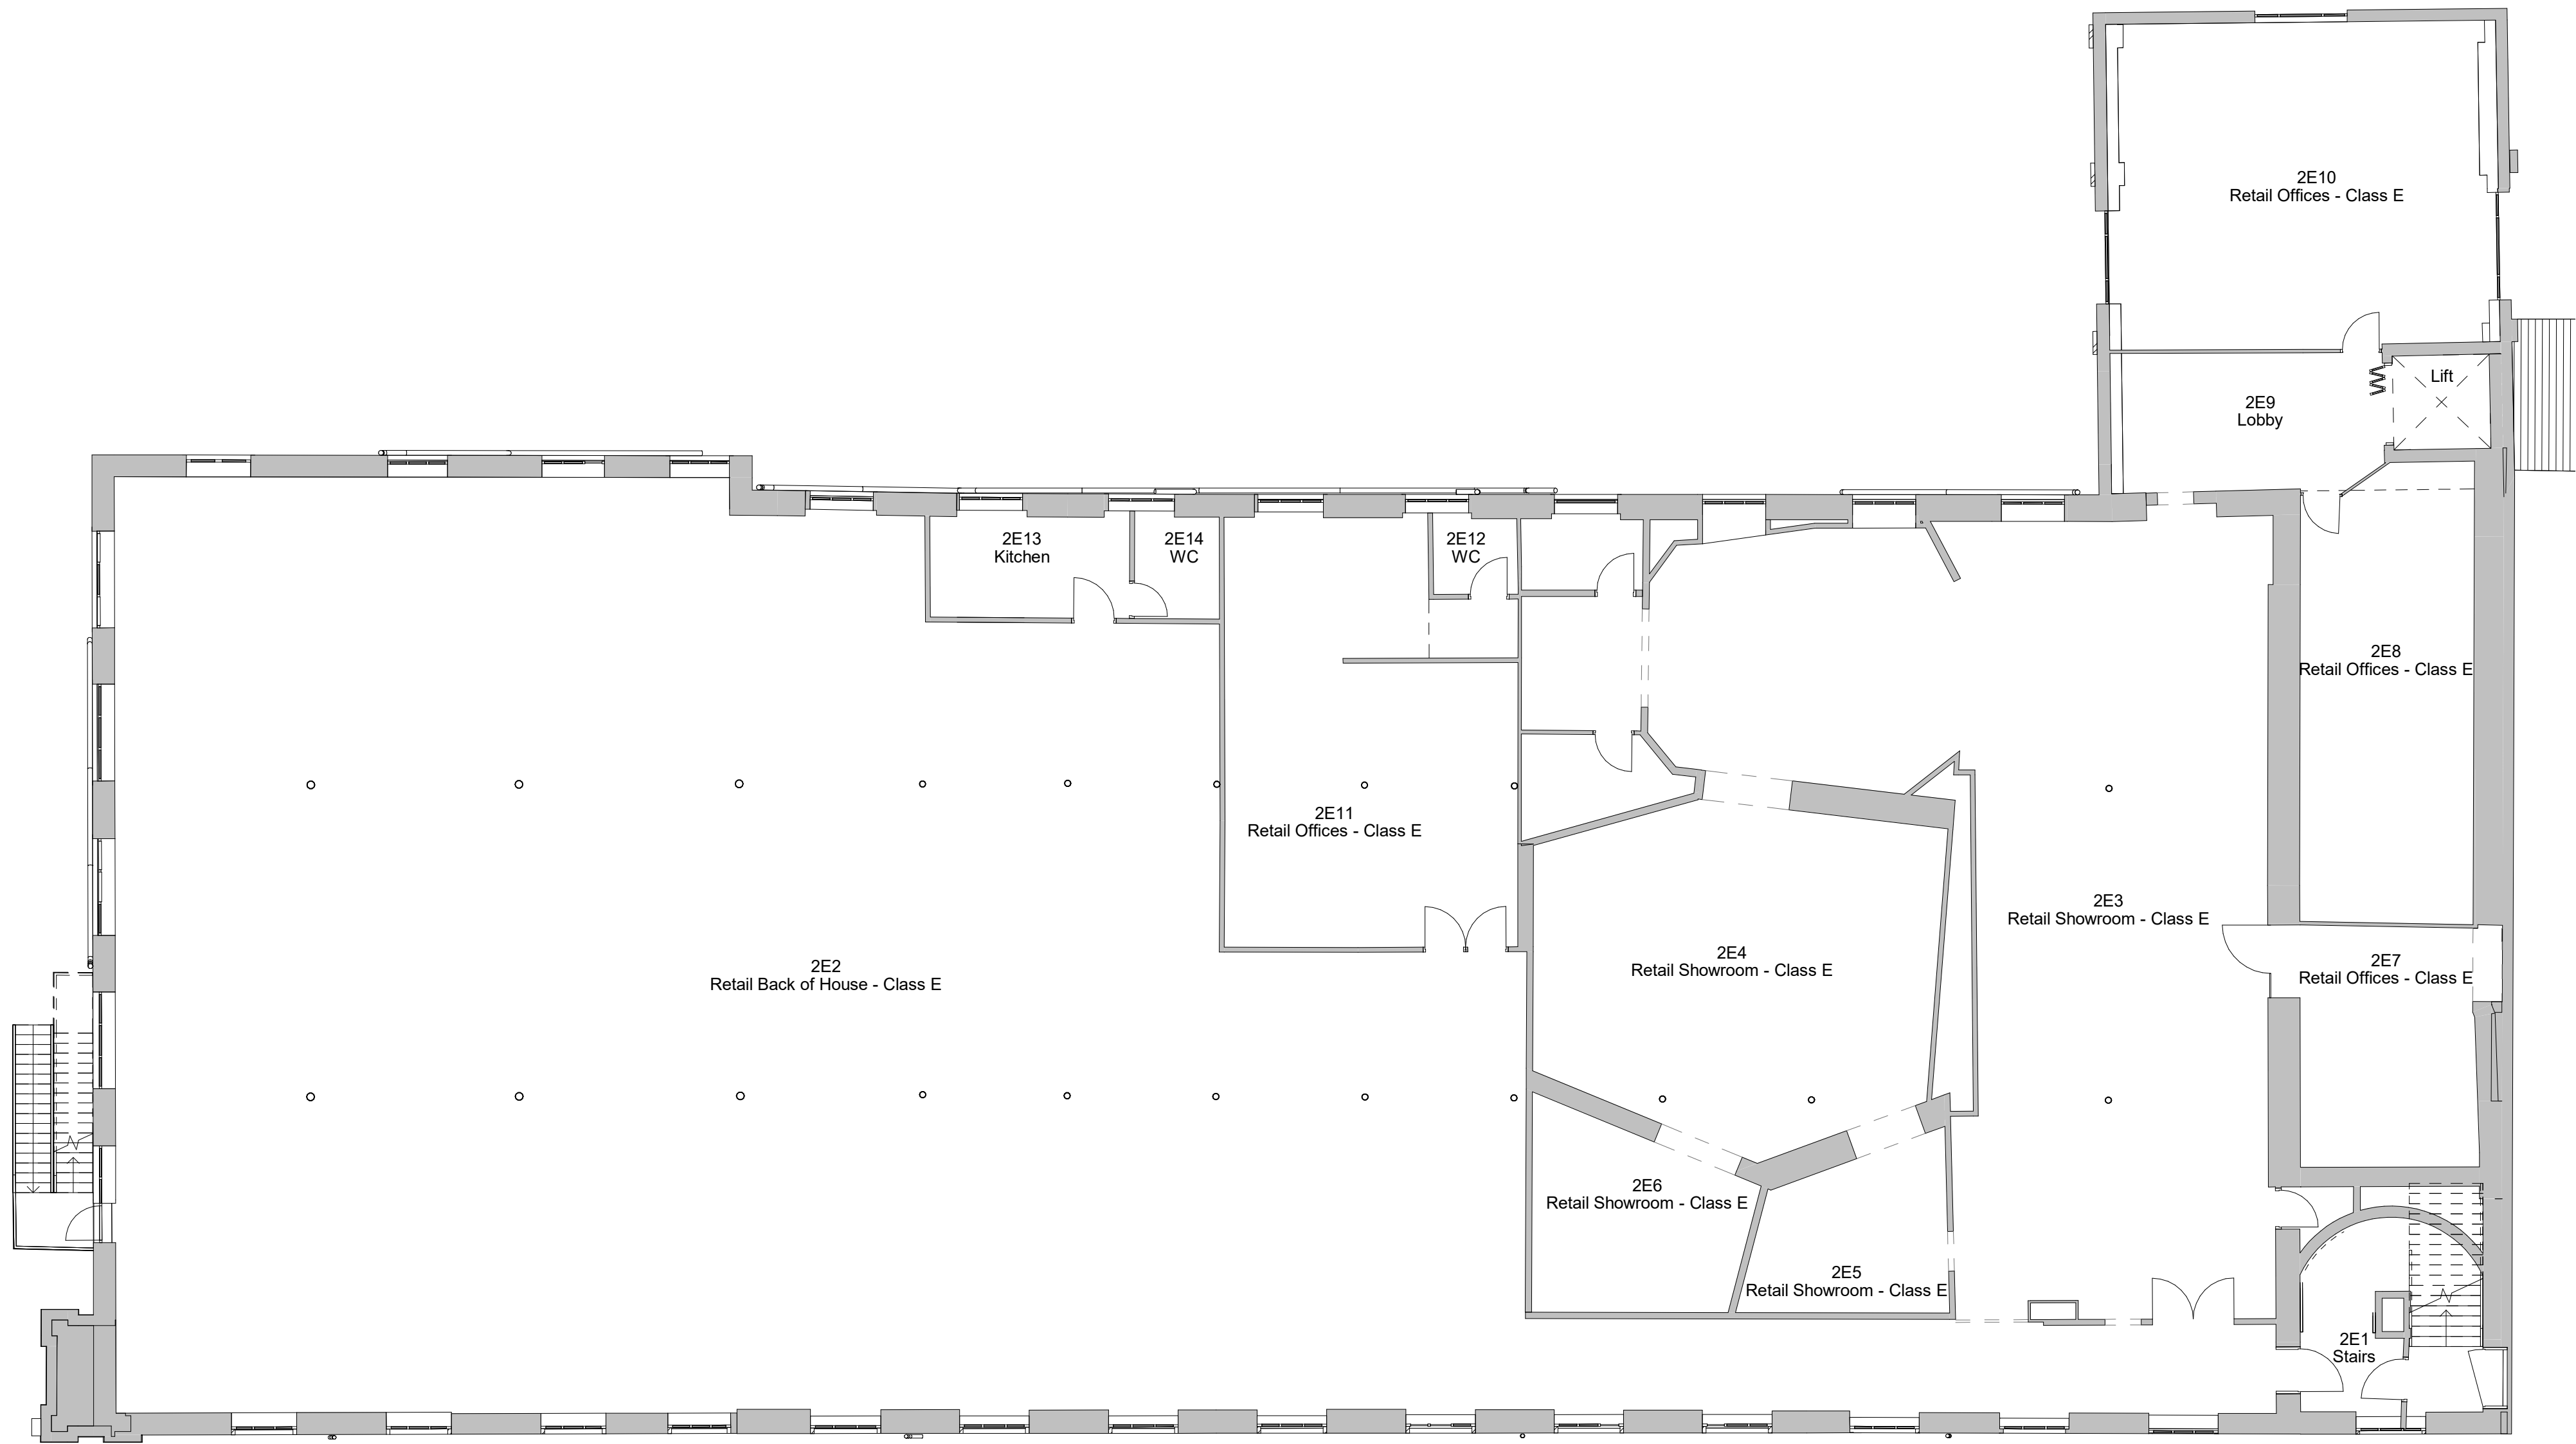

1 Level 2 - Existing
1 : 100

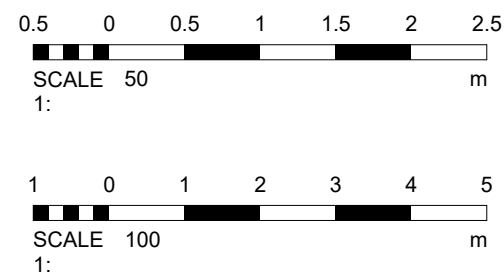


No.		Description		Date
PROJECT		Albion Mill		
TITLE		Existing Plans - Second Floor		
CLIENT				
STATUS		DESIGN		
DRAWN BY		DATE	SCALE (@ A1)	
TP		03/08/2023	1 : 100	
PROJECT NUMBER		DRAWING NUMBER		REV
GSS23089.2		002B		
GOLD SKETCH				
S T U D I O S				
www.goldsketch.co.uk info@goldsketch.co.uk 0161 792 9595				
NOTES				
© COPYRIGHT ALL RIGHTS RESERVED. THIS DRAWING MUST NOT BE REPRODUCED WITHOUT PRIOR WRITTEN CONSENT. DRAWING TO BE USED FOR THE STATUS INDICATED ONLY. ALL DIMENSIONS ARE SETTING OUT SHALL BE CHECKED AND CONFIRMED ON SITE. ANY DISCREPANCIES TO BE REPORTED TO THE ARCHITECT. ALL DIMENSIONS TO THE CENTERLINE OF THE WORK. ALL WORK AND MATERIALS TO BE IN ACCORDANCE WITH CURRENT BUILDING REGULATIONS, RELEVANT CODES OF PRACTICE AND BRITISH STANDARDS. ALL DIMENSIONS ON THIS DRAWING ARE IN MILLIMETERS UNLESS OTHERWISE STATED.				






1 Roof Plan - Existing
1 : 100

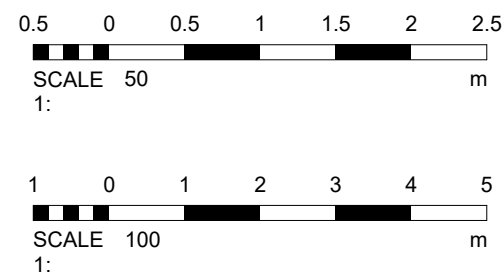

No.	Description	Date
PROJECT		Albion Mill
TITLE		Existing Plans - Roof Plan
CLIENT		
STATUS		DESIGN
DRAWN BY	DATE	SCALE (@ A1)
TP	03/08/2023	1 : 100
PROJECT NUMBER	DRAWING NUMBER	REV
GSS23089.2	002D	
GOLD SKETCH S T U D I O S www.goldsketch.co.ukinfo@goldsketch.co.uk0161 792 9595 NOTES © COPYRIGHT - ALL RIGHTS RESERVED. THIS DRAWING MUST NOT BE REPRODUCED WITHOUT WRITTEN COMMENT. DRAWING TO BE USED FOR THE STATUS INDICATED ONLY - COPIED/REPRODUCED ON SITE. ANY DISCREPANCIES TO BE REPORTED TO THE ALL DIMENSIONS ARE IN METERS UNLESS OTHERWISE SPECIFIED. ALL DIMENSIONS ARE TO THE CENTERLINE OF THE WORK. ALL WORK AND MATERIALS TO BE IN ACCORDANCE WITH CURRENT STATUTORY REGULATIONS, RELEVANT CODES OF PRACTICE AND BRITISH STANDARDS. ALL DIMENSIONS ON THIS DRAWING ARE IN MILLIMETERS UNLESS OTHERWISE STATED.		


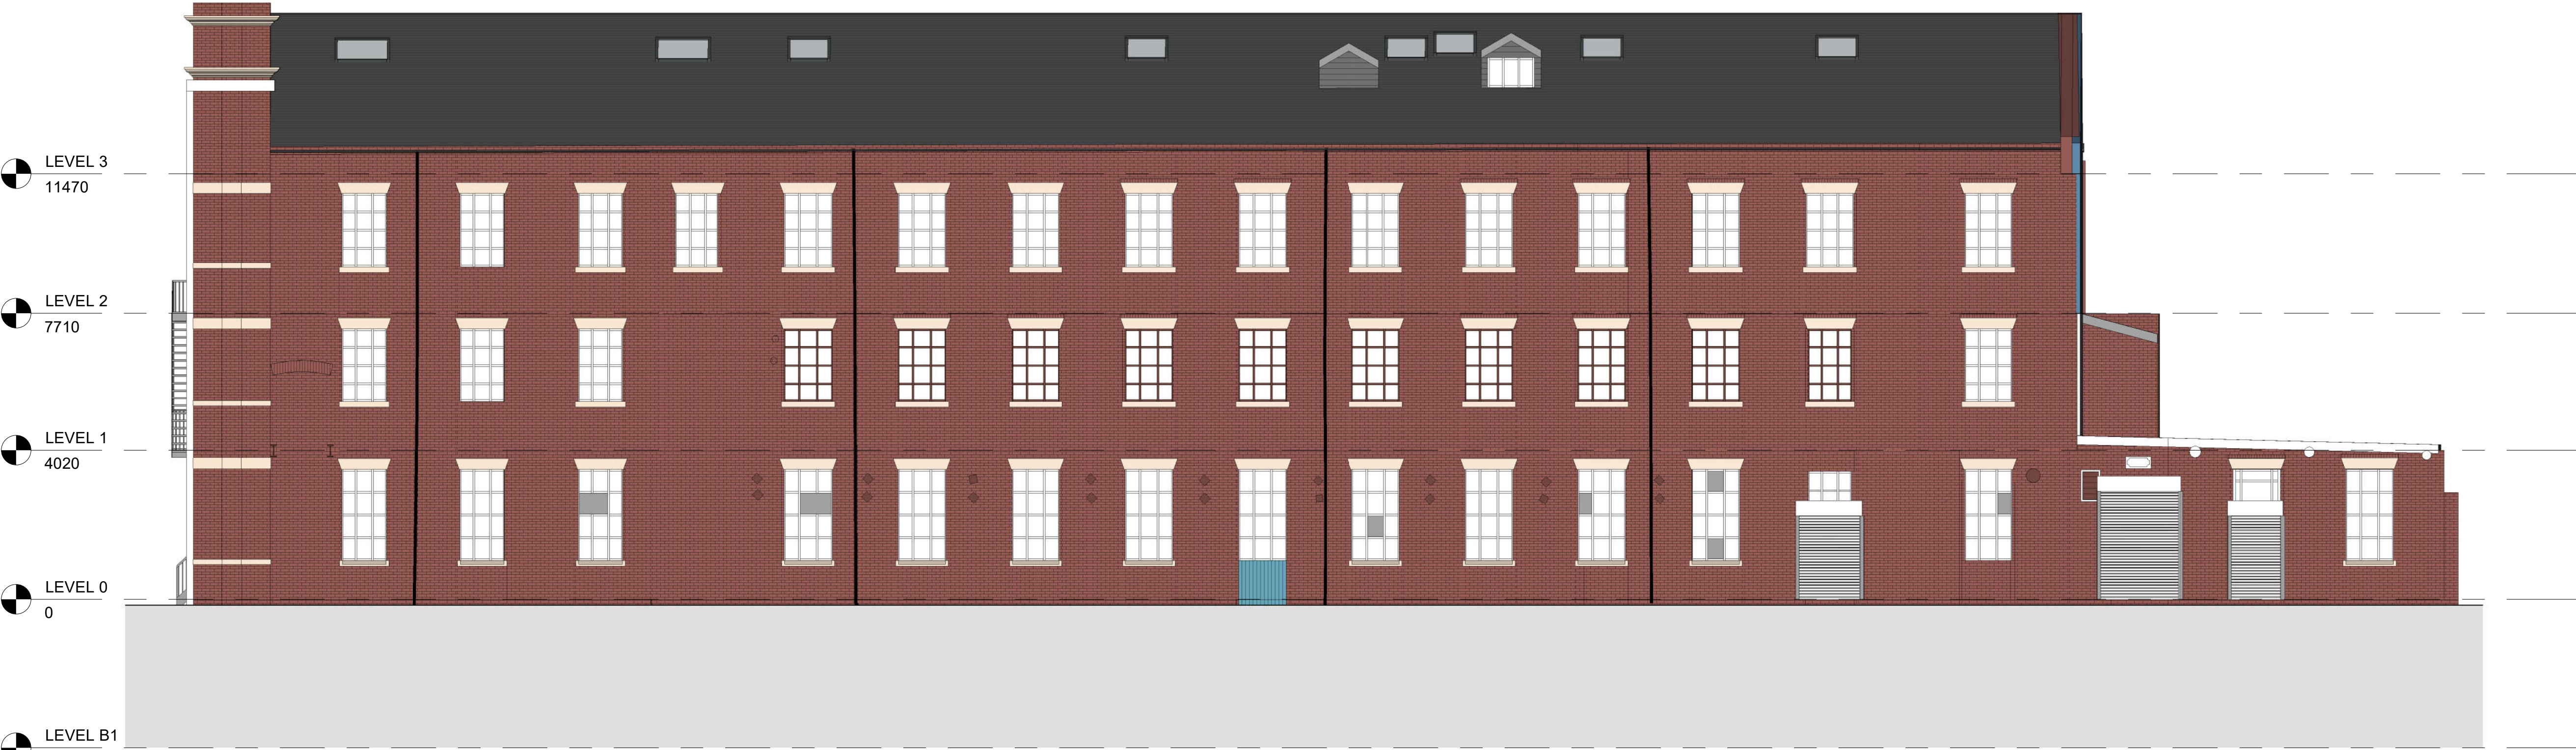


1 Front - Existing
1 : 100



2 Left Side - Existing
1 : 100

No.		Description	Date
PROJECT		Albion Mill	
TITLE		Existing Elevations - Front & Left	
CLIENT			
STATUS		DESIGN	
DRAWN BY	DATE	SCALE (@ A1)	
TP	29/08/2023	1 : 100	
PROJECT NUMBER		DRAWING NUMBER	REV
GSS23089.2		004A	
GOLD SKETCH S T U D I O S www.goldsketch.co.ukinfo@goldsketch.co.uk0161 792 9595 NOTES © COPYRIGHT - ALL RIGHTS RESERVED. THIS DOCUMENT MUST NOT BE REPRODUCED WITHOUT PRIOR WRITTEN CONSENT. DRAWING TO BE USED FOR THE STATUS INDICATED ONLY. ALL DIMENSIONS ARE SETTING OUT DIMENSIONS UNLESS OTHERWISE SPECIFIED. ALL DIMENSIONS ARE TO THE EXTERNAL FACE OF THE WORK UNLESS OTHERWISE SPECIFIED. ALL DIMENSIONS ARE TO BE IN ACCORDANCE WITH CURRENT UK BUILDING REGULATIONS, RELEVANT CODES OF PRACTICE AND BRITISH STANDARDS. ALL DIMENSIONS ON THIS DRAWING ARE IN MILLIMETERS UNLESS OTHERWISE STATED.			

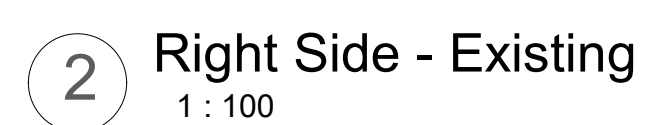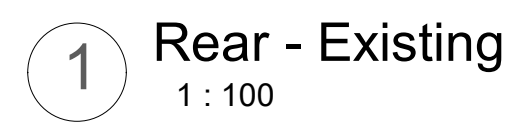

No.	Description	Date
PROJECT	Albion Mill	
TITLE	Existing Elevations - Rear & Right	
CLIENT		
STATUS	DESIGN	
DRAWN BY	DATE	SCALE (@ A1)
TP	29/08/2023	1 : 100
PROJECT NUMBER	DRAWING NUMBER	REV
GSS23089.2	004B	
		
www.goldsketch.co.uk		info@goldsketch.co.uk 0161 792 9595
NOTES © COPYRIGHT. ALL RIGHTS RESERVED. THIS DRAWING/SET OF DRAWINGS IS TO BE REPRODUCED WITHOUT PRIOR WRITTEN CONSENT. DRAWING IS TO BE USED FOR THE EXISTING DESIGN ONLY. ANY DISCREPANCIES TO BE REPORTED TO THE ARCHITECT IMMEDIATELY UPON DETECTION. ALL DIMENSIONS ARE TO BE ACCORDING TO THE DIMENSIONS SHOWN ON THE DRAWING. ANY DISCREPANCIES TO BE REPORTED TO THE ARCHITECT IMMEDIATELY UPON DETECTION. THE COMPLETION OF THIS DRAWING IS NOT A GUARANTEE OF THE ACCURACY OF THE INFORMATION PROVIDED. THE COMPLETION OF THIS DRAWING IS NOT A GUARANTEE OF THE ACCURACY OF THE INFORMATION PROVIDED.		