


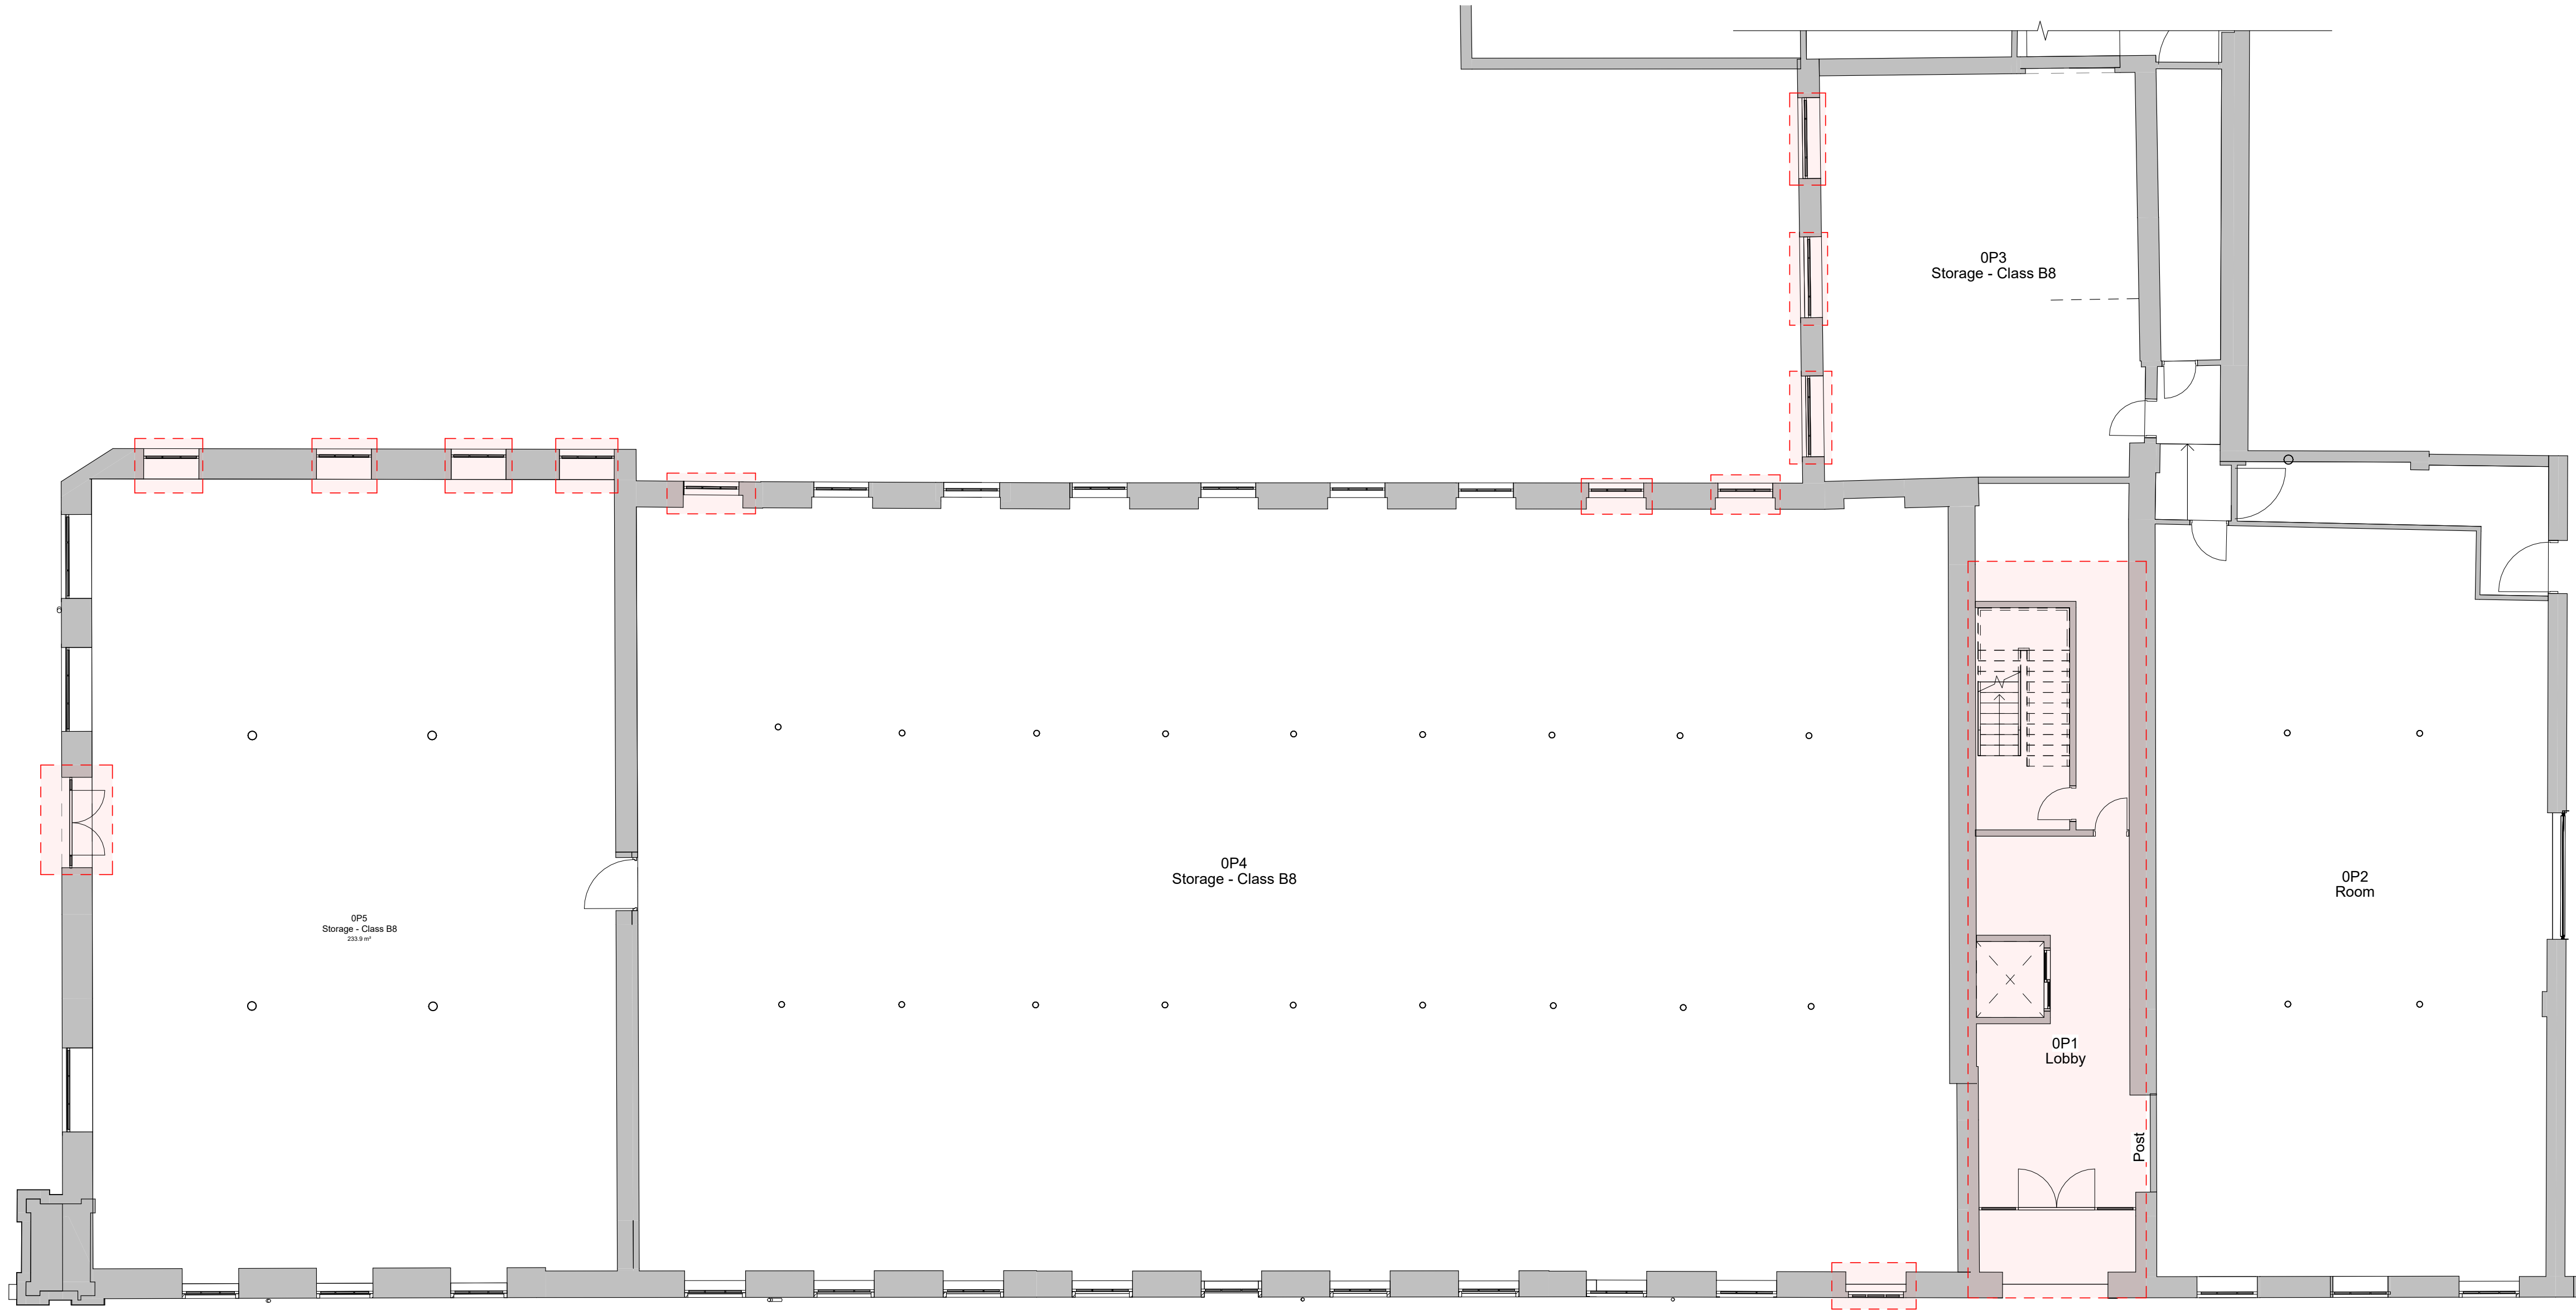


1 Level 0 - Proposed
1 : 100


Planning Granted
Application Number: 70306
Date of Registration: 02/01/2024

Alteration to fenestration; Replace existing windows; Replace existing roof with hidden valley gutter removed

New Window / Door / Skylight / changes approved on previous application

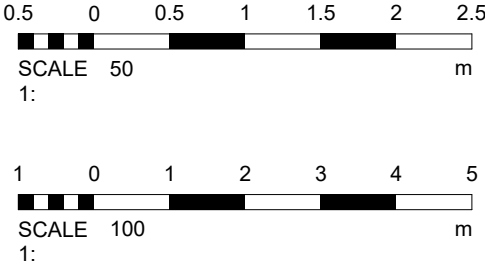

No.	Description	Date
PROJECT		Albion Mill
TITLE		Proposed Plans - Ground Floor
CLIENT		
STATUS		DESIGN
DRAWN BY	DATE	SCALE (@ A1)
TP	16/05/2024	As indicated
PROJECT NUMBER	DRAWING NUMBER	REV
GSS23089.3	003	
GOLD SKETCH S T U D I O S www.goldsketch.co.ukinfo@goldsketch.co.uk0161 792 9595		
NOTES © COPYRIGHT. ALL RIGHTS RESERVED. THIS DRAWING MUST NOT BE REPRODUCED WITHOUT PRIOR WRITTEN CONSENT. DRAWING TO BE USED FOR THE STATUS INDICATED ONLY. ALL DIMENSIONS ARE SET OUT AND SHALL BE OBSERVED AND CONFIRMED ON SITE. ANY DISCREPANCIES TO BE REPORTED TO THE DESIGNER PRIOR TO THE COMMENCEMENT OF ANY WORK. ALL WORK AND MATERIALS TO BE IN ACCORDANCE WITH CURRENT BUILDING LEGISLATION, RELEVANT CODES OF PRACTICE AND BRITISH STANDARDS. ALL DIMENSIONS ON THIS DRAWING ARE IN MILLIMETRES UNLESS OTHERWISE STATED.		

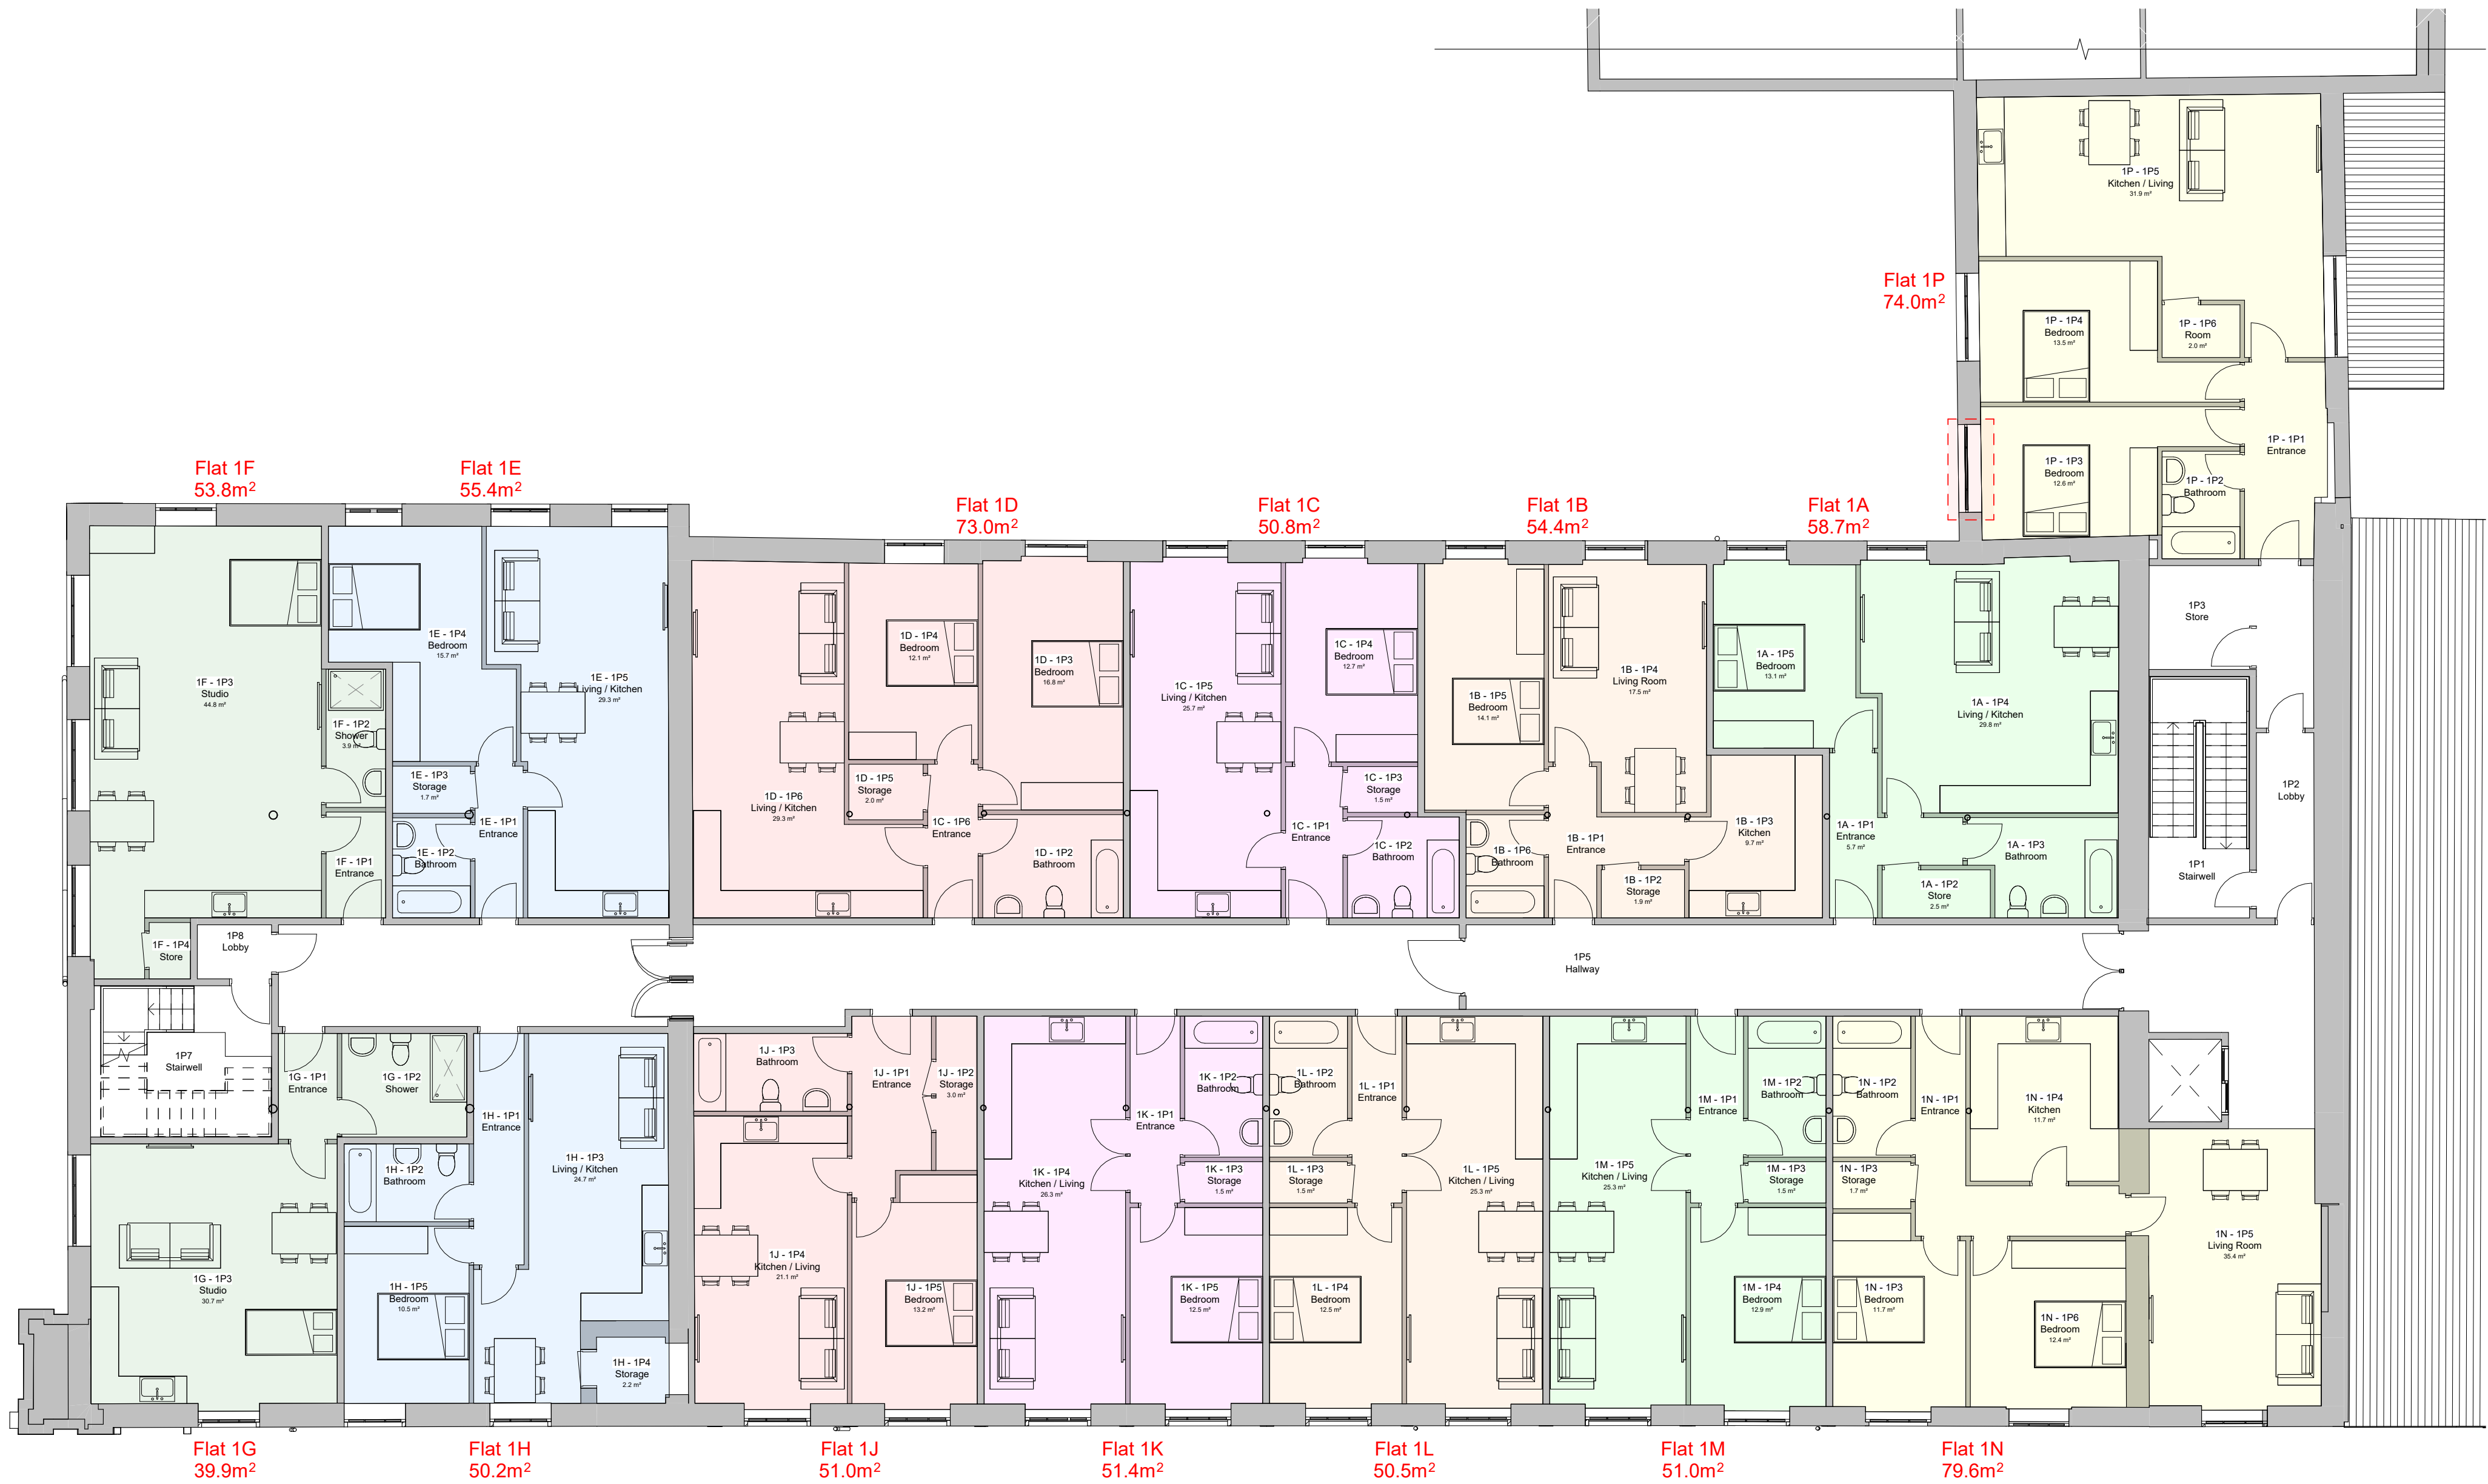


Level 1 - Apartment Sizes			
Level	Apartment Name	Area	Comments
LEVEL 1	1A	58.7 m ²	1 Bed, 2 Person
LEVEL 1	1B	54.4 m ²	1 Bed, 2 Person
LEVEL 1	1C	50.8 m ²	1 Bed, 2 Person
LEVEL 1	1D	73.0 m ²	2 Bed, 4 Person
LEVEL 1	1E	55.4 m ²	1 Bed, 2 Person
LEVEL 1	1F	53.8 m ²	1 Bed, 2 Person
LEVEL 1	1G	39.9 m ²	1 Bed, 1 Person
LEVEL 1	1H	50.2 m ²	1 Bed, 2 Person
LEVEL 1	1J	51.0 m ²	1 Bed, 2 Person
LEVEL 1	1K	51.4 m ²	1 Bed, 2 Person
LEVEL 1	1L	50.5 m ²	1 Bed, 2 Person
LEVEL 1	1M	51.0 m ²	1 Bed, 2 Person
LEVEL 1	1N	79.6 m ²	2 Bed, 4 Person
LEVEL 1	1P	74.0 m ²	2 Bed, 4 Person
Grand total: 14			

1 Level 1 - Proposed
1 : 100


Planning Granted
Application Number: 70306
Date of Registration: 02/01/2024

Alteration to fenestration; Replace existing windows; Replace existing roof with hidden valley gutter removed

New Window / Door / Skylight / changes approved on previous application

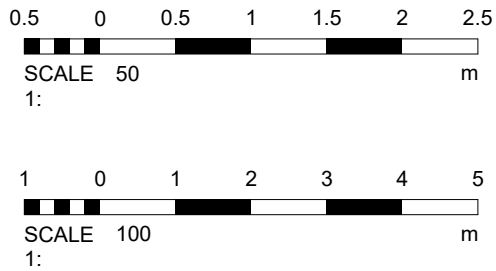

No.	Description	Date
PROJECT Albion Mill		
TITLE Proposed Plans - First Floor		
CLIENT		
STATUS DESIGN		
DRAWN BY TP	DATE 16/05/2024	SCALE (@ A1) As indicated
PROJECT NUMBER GSS23089.3	DRAWING NUMBER 003A	REV
GOLD SKETCH S T U D I O S www.goldsketch.co.uk info@goldsketch.co.uk 0161 792 9595		
NOTES © COPYRIGHT - ALL RIGHTS RESERVED. THIS DRAWING MUST NOT BE REPRODUCED WITHOUT PRIOR WRITTEN CONSENT. DRAWING TO BE USED FOR THE STATUS INDICATED ONLY. ALL DIMENSIONS ARE SET OUT BUT SHALL BE CONFIRMED AND CONFIRMED ON SITE. ANY DISCREPANCIES TO BE REPORTED TO THE DESIGNER PRIOR TO THE COMMENCEMENT OF ANY WORK. ALL WORKS ARE INTENDED TO BE IN ACCORDANCE WITH CURRENT BUILDING REGULATIONS, RELEVANT CODES OF PRACTICE AND BRITISH STANDARDS. ALL DIMENSIONS ON THIS DRAWING ARE IN MILLIMETRES (UNLESS OTHERWISE STATED).		

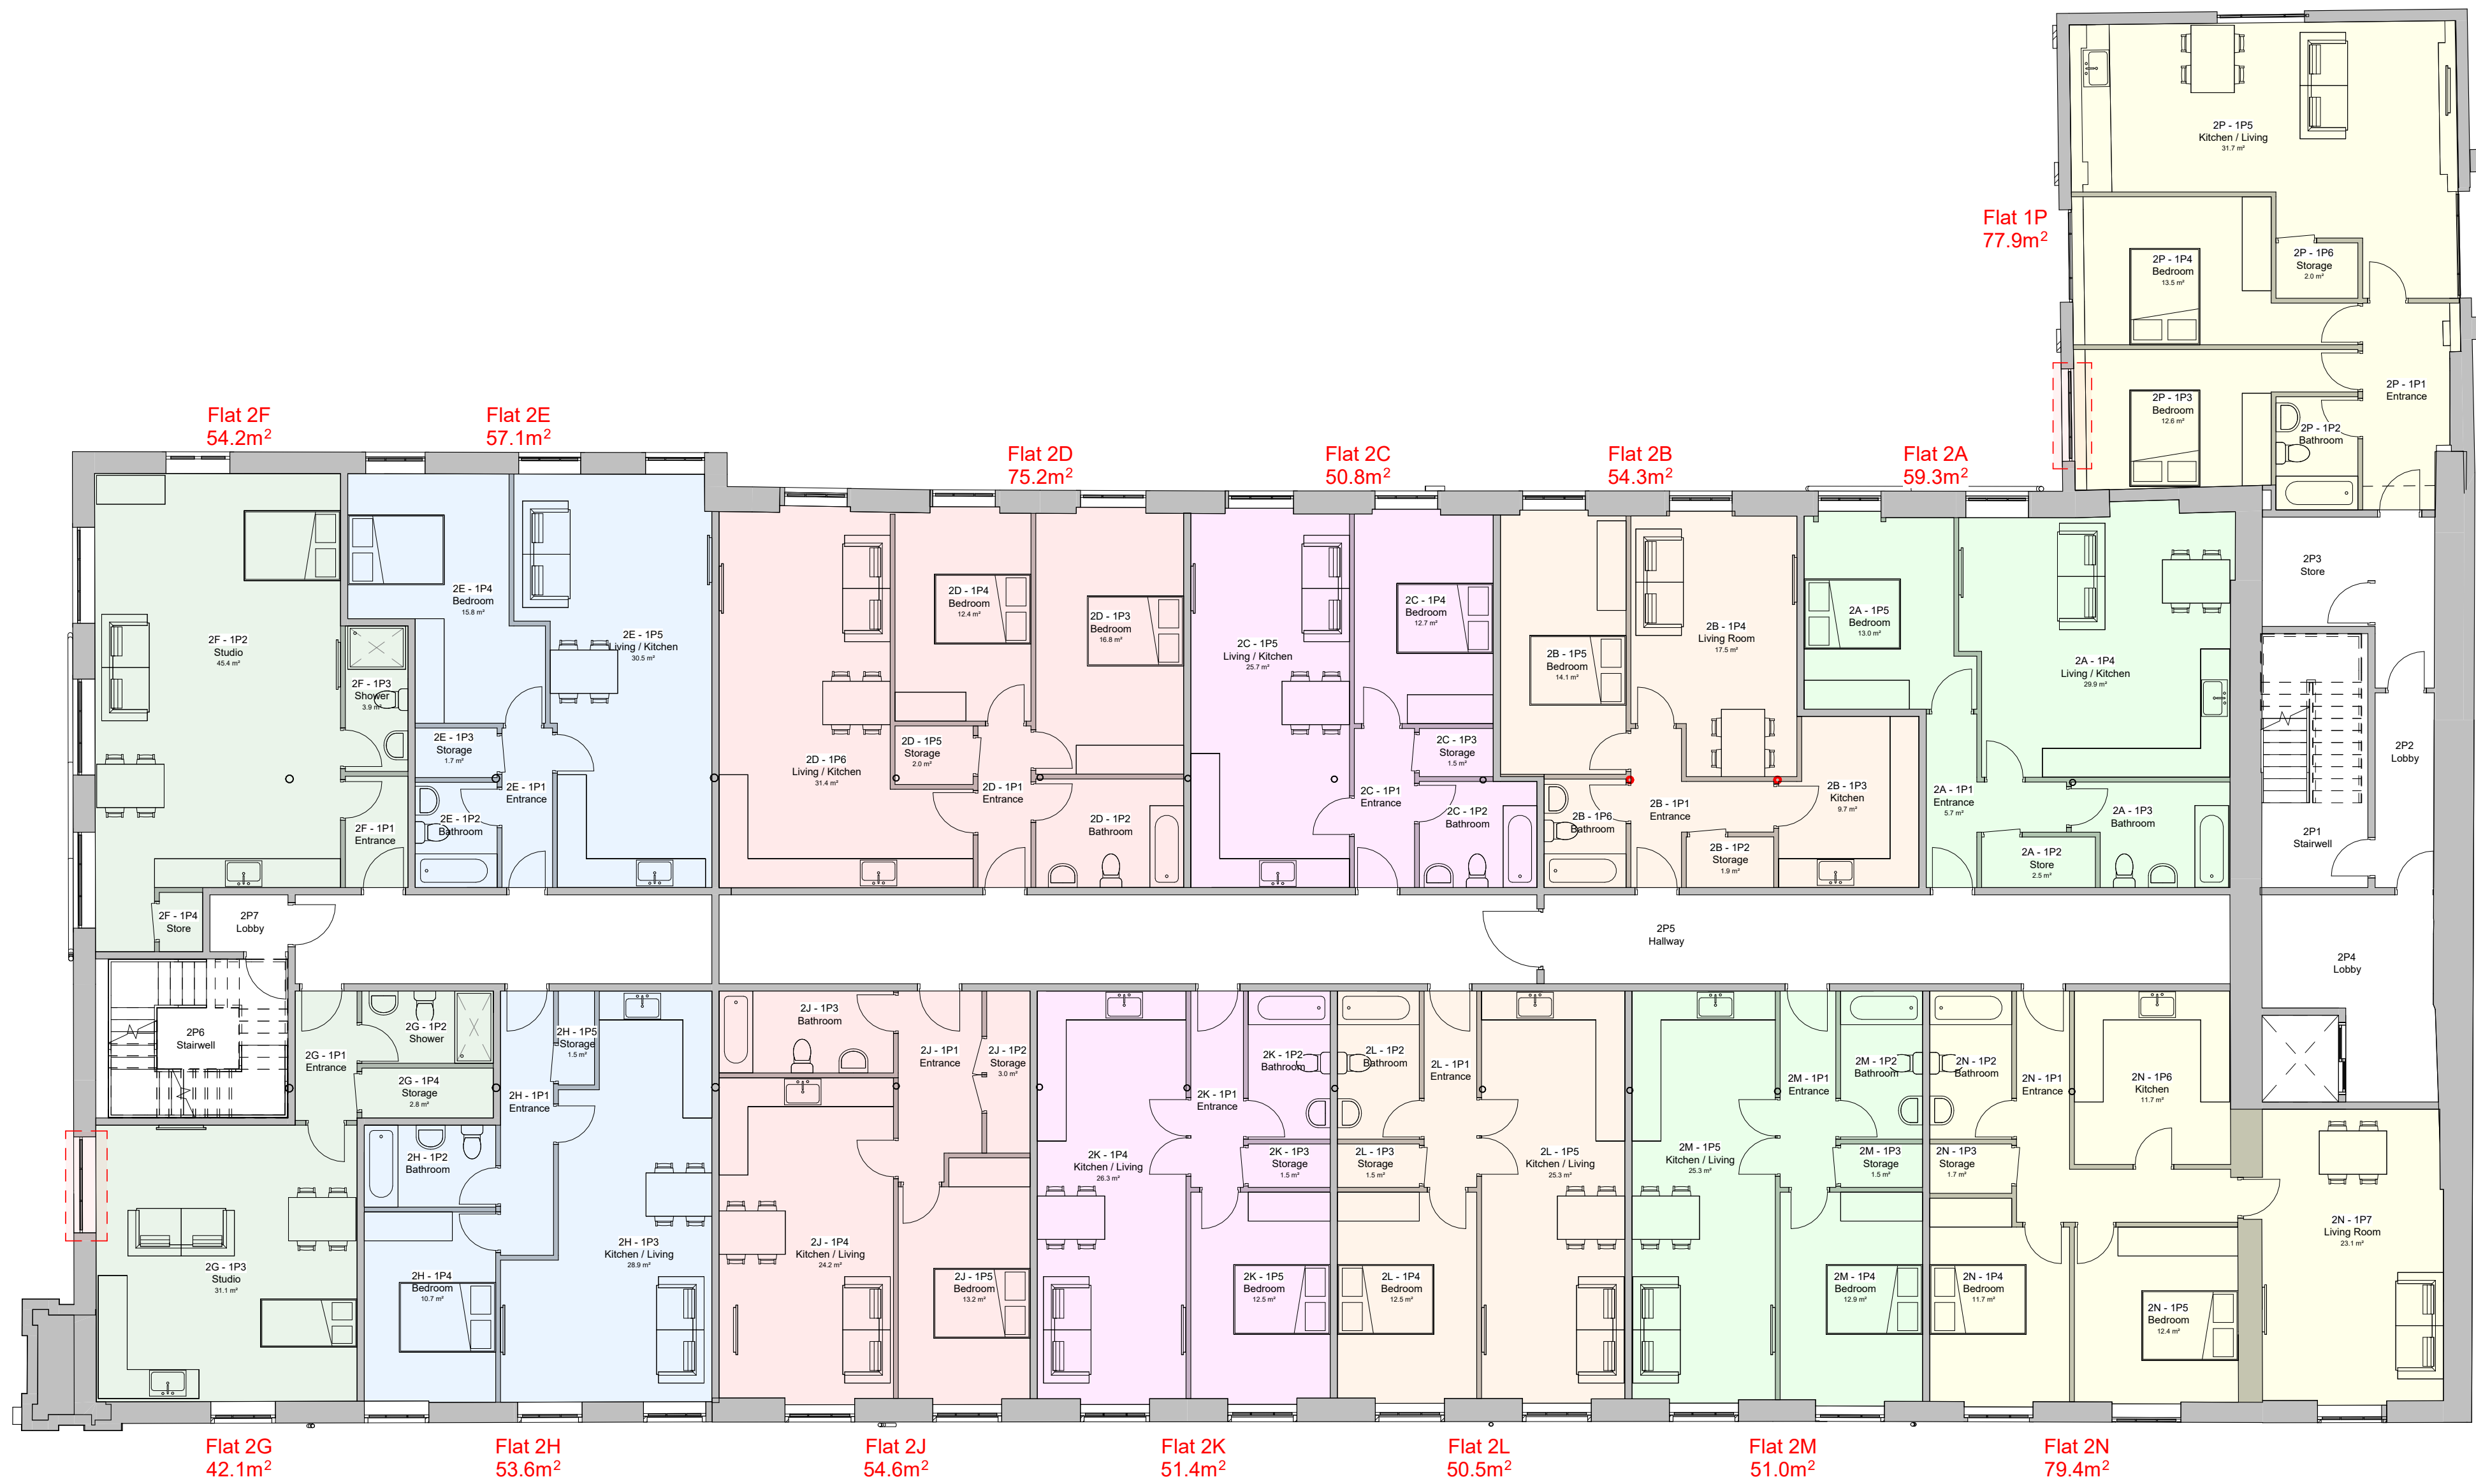



Level 2 - Apartment Sizes			
Level	Apartment Name	Area	Comments
LEVEL 2	2A	59.3 m ²	1 Bed, 2 Person
LEVEL 2	2B	54.3 m ²	1 Bed, 2 Person
LEVEL 2	2C	50.8 m ²	1 Bed, 2 Person
LEVEL 2	2D	75.2 m ²	2 Bed, 4 Person
LEVEL 2	2E	57.1 m ²	1 Bed, 2 Person
LEVEL 2	2F	54.2 m ²	1 Bed, 2 Person
LEVEL 2	2G	42.1 m ²	1 Bed, 1 Person
LEVEL 2	2H	53.6 m ²	1 Bed, 2 Person
LEVEL 2	2J	54.6 m ²	1 Bed, 2 Person
LEVEL 2	2K	51.4 m ²	1 Bed, 2 Person
LEVEL 2	2L	50.5 m ²	1 Bed, 2 Person
LEVEL 2	2M	51.0 m ²	1 Bed, 2 Person
LEVEL 2	2N	79.4 m ²	2 Bed, 4 Person
LEVEL 2	2P	77.9 m ²	2 Bed, 4 Person
Grand total: 14			

1 Level 2 - Proposed
1 : 100


Planning Granted
Application Number: 70306
Date of Registration: 02/01/2024

Alteration to fenestration; Replace existing windows; Replace existing roof with hidden valley gutter removed

New Window / Door / Skylight / changes approved on previous application

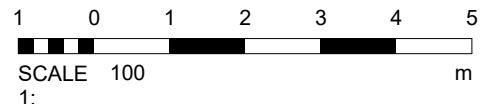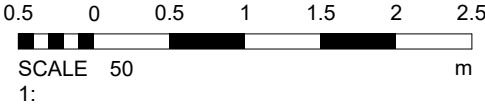

No.	Description	Date
PROJECT Albion Mill		
TITLE Proposed Plans - Second Floor		
CLIENT		
STATUS DESIGN		
DRAWN BY TP	DATE 16/05/2024	SCALE (@ A1) As indicated
PROJECT NUMBER GSS23089.3	DRAWING NUMBER 003B	REV
GOLD SKETCH S T U D I O S www.goldsketch.co.uk info@goldsketch.co.uk 0161 792 9595		
NOTES © COPYRIGHT. ALL RIGHTS RESERVED. THIS DRAWING MUST NOT BE REPRODUCED WITHOUT PRIOR WRITTEN CONSENT. DRAWING TO BE USED FOR THE STATUS INDICATED ONLY. ALL DIMENSIONS ARE SET FROM FACE UNLESS OTHERWISE STATED AND CONFIRMED ON SITE. ANY DISCREPANCIES TO BE REPORTED TO THE DESIGNER PRIOR TO THE COMMENCEMENT OF ANY WORK. ALL WORK AND MATERIALS TO BE IN ACCORDANCE WITH CURRENT BUILDING REGULATIONS, RELEVANT CODES OF PRACTICE AND BRITISH STANDARDS. ALL DIMENSIONS ON THIS DRAWING ARE IN MILLIMETRES UNLESS OTHERWISE STATED.		

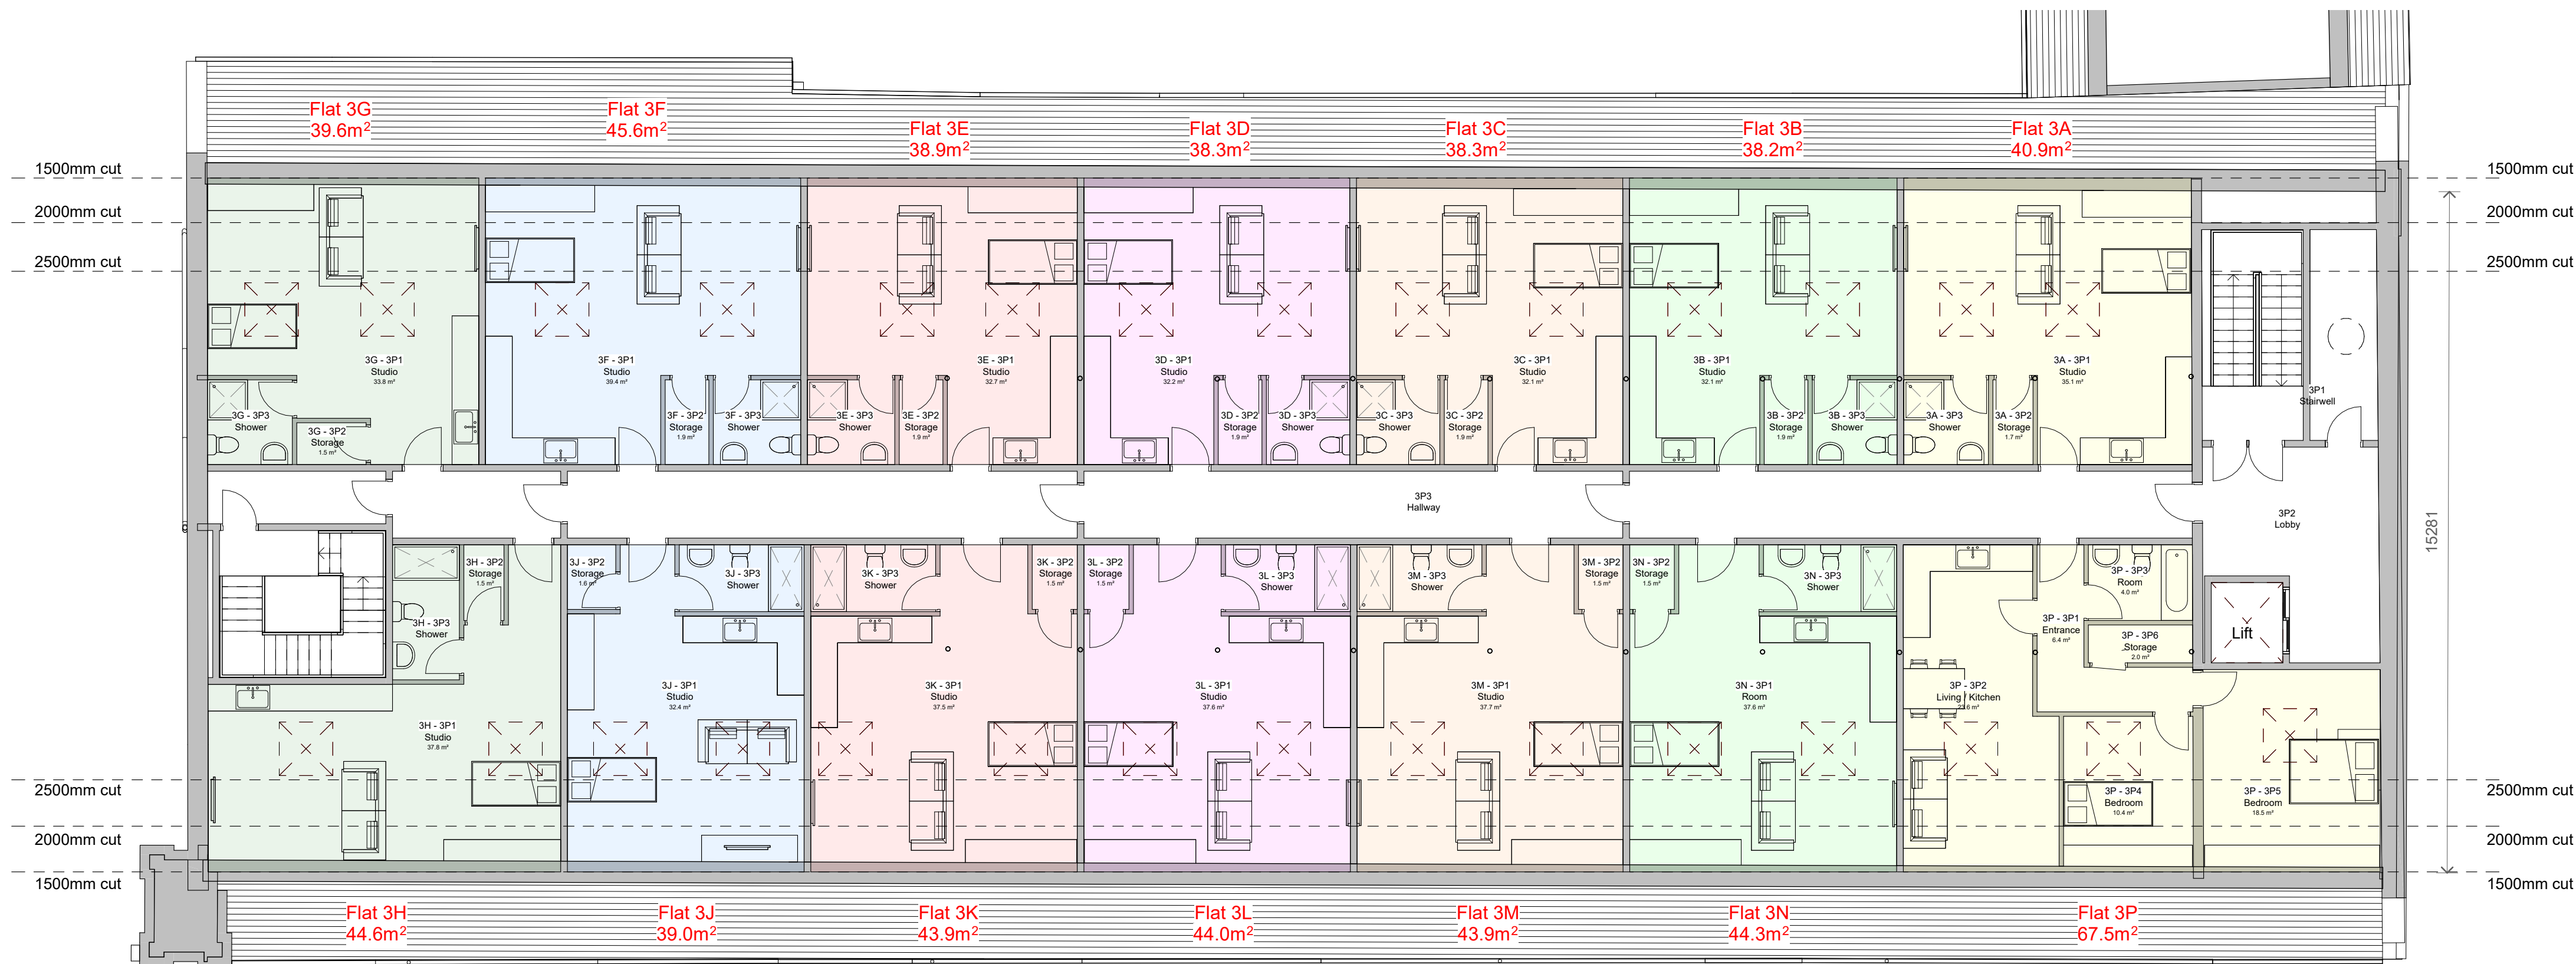


Level 3 - Apartment Sizes			
Level	Apartment Name	Area	Comments
LEVEL 3	3A	40.9 m²	1 Bed, 1 Person
LEVEL 3	3B	38.2 m²	1 Bed, 1 Person
LEVEL 3	3C	38.3 m²	1 Bed, 1 Person
LEVEL 3	3D	38.3 m²	1 Bed, 1 Person
LEVEL 3	3E	38.9 m²	1 Bed, 1 Person
LEVEL 3	3F	45.6 m²	1 Bed, 1 Person
LEVEL 3	3G	39.6 m²	1 Bed, 1 Person
LEVEL 3	3H	44.6 m²	1 Bed, 1 Person
LEVEL 3	3J	39.0 m²	1 Bed, 1 Person
LEVEL 3	3K	43.9 m²	1 Bed, 1 Person
LEVEL 3	3L	44.0 m²	1 Bed, 1 Person
LEVEL 3	3M	43.9 m²	1 Bed, 1 Person
LEVEL 3	3N	44.3 m²	1 Bed, 1 Person
LEVEL 3	3P	67.5 m²	2 Bed, 3 Person
Grand total: 14			

1 Level 3 - Proposed
1 : 100


Planning Granted
Application Number: 70306
Date of Registration: 02/01/2024

Alteration to fenestration; Replace existing windows; Replace existing roof with hidden valley gutter removed

New Window / Door / Skylight / changes approved on previous application

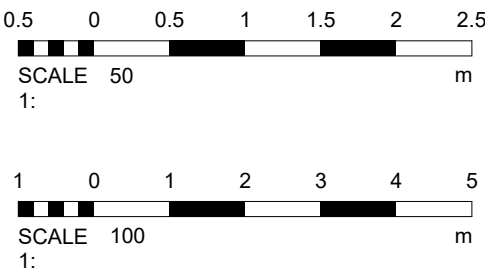

No.	Description	Date
PROJECT		
Albion Mill		
TITLE		
Proposed Plans - Loft		
CLIENT		
STATUS		
DESIGN		
DRAWN BY	DATE	SCALE (@ A1)
TP	16/05/2024	As indicated
PROJECT NUMBER	DRAWING NUMBER	REV
GSS23089.3	003C	
GOLD SKETCH		
www.goldsketch.co.uk info@goldsketch.co.uk 0161 792 9595		
NOTES		
© COPYRIGHT. ALL RIGHTS RESERVED. THIS DRAWING SHALL NOT BE REPRODUCED WITHOUT PRIOR WRITTEN CONSENT. IT IS THE PROPERTY OF GOLD SKETCH LTD. AND IS NOT TO BE USED FOR THE DESIGN OF ANY OTHER PROJECT. ALL DIMENSIONS AND SPACING SHALL BE CHECKED AND CONFIRMED ON SITE. ANY DISCREPANCIES TO BE REPORTED TO THE DESIGNER PRIOR TO THE COMMENCEMENT OF ANY WORK. ALL WORK AND MATERIALS TO BE IN ACCORDANCE WITH CURRENT BUILDING REGULATIONS, RELEVANT CODES OF PRACTICE AND BRITISH STANDARDS. ALL DIMENSIONS ON THIS DRAWING ARE IN MILLIMETRES (UNLESS OTHERWISE STATED).		

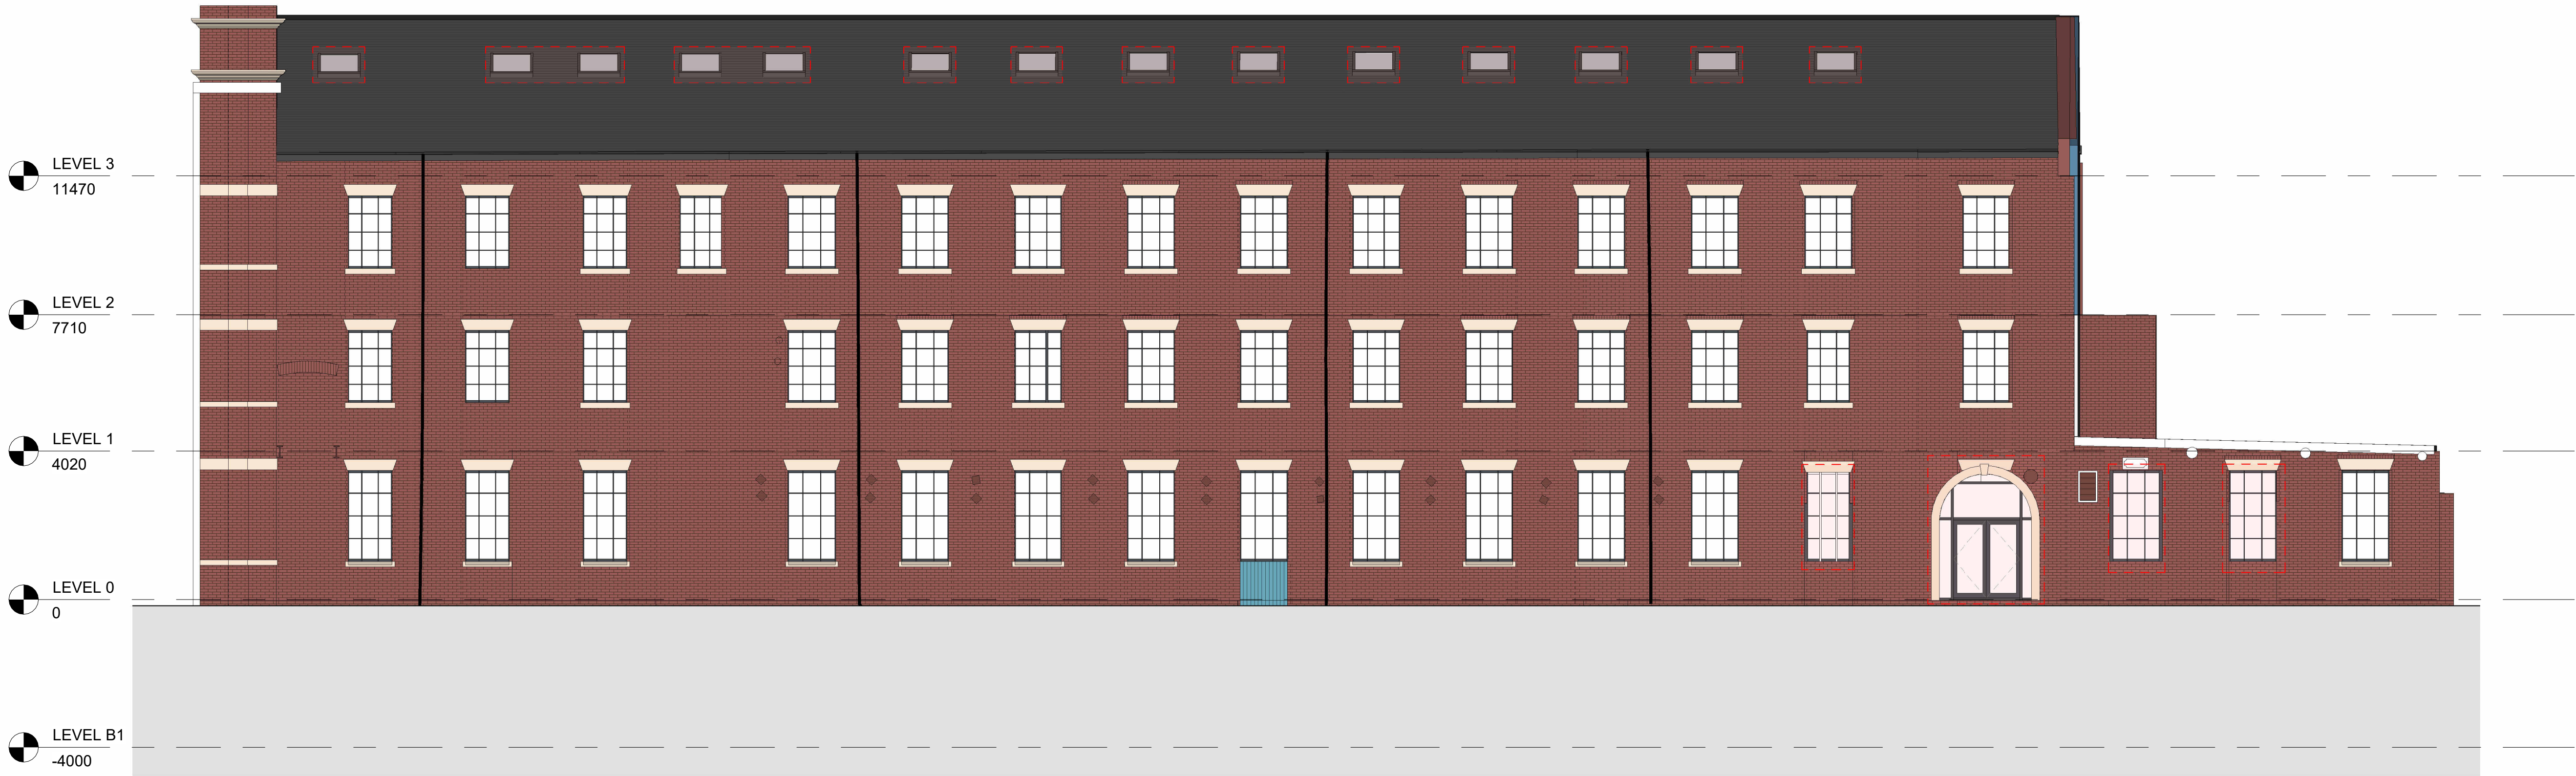

1 Front - Proposed
1 : 100



2 Left Side - Proposed
1 : 100


Planning Granted
Application Number: 70306
Date of Registration: 02/01/2024

Alteration to fenestration; Replace
existing windows; Replace existing roof
with hidden valley gutter removed

New Window / Door / Skylight /
changes approved on previous application

No. Description Date

PROJECT			Albion Mill			
TITLE			Proposed Elevations - Front & Left			
CLIENT						
STATUS			DESIGN			
DRAWN BY	DATE	SCALE (@ A1)				
TP	16/05/2024	As indicated				
PROJECT NUMBER		DRAWING NUMBER		REV		
GSS23089.3		005A				
GOLD SKETCH S T U D I O S www.goldsketch.co.ukinfo@goldsketch.co.uk0161 792 9595						
NOTES © COPYRIGHT. ALL RIGHTS RESERVED. THIS DRAWING MUST NOT BE REPRODUCED WITHOUT PRIOR WRITTEN CONSENT. DRAWING TO BE USED FOR THE STATUS INDICATED ONLY. ALL DIMENSIONS AND SETTING OUT SHALL BE CHECKED AND CONFIRMED ON SITE. ANY DISCREPANCIES TO BE REPORTED TO THE DESIGNER PRIOR TO THE COMMENCEMENT OF ANY WORK. ALL WORK AND MATERIALS TO BE IN ACCORDANCE WITH CURRENT BUILDING REGULATION RELEVANT CODES OF PRACTICE AND BRITISH STANDARDS. ALL DIMENSIONS ON THIS DRAWING ARE IN MILLIMETRES UNLESS OTHERWISE STATED.						

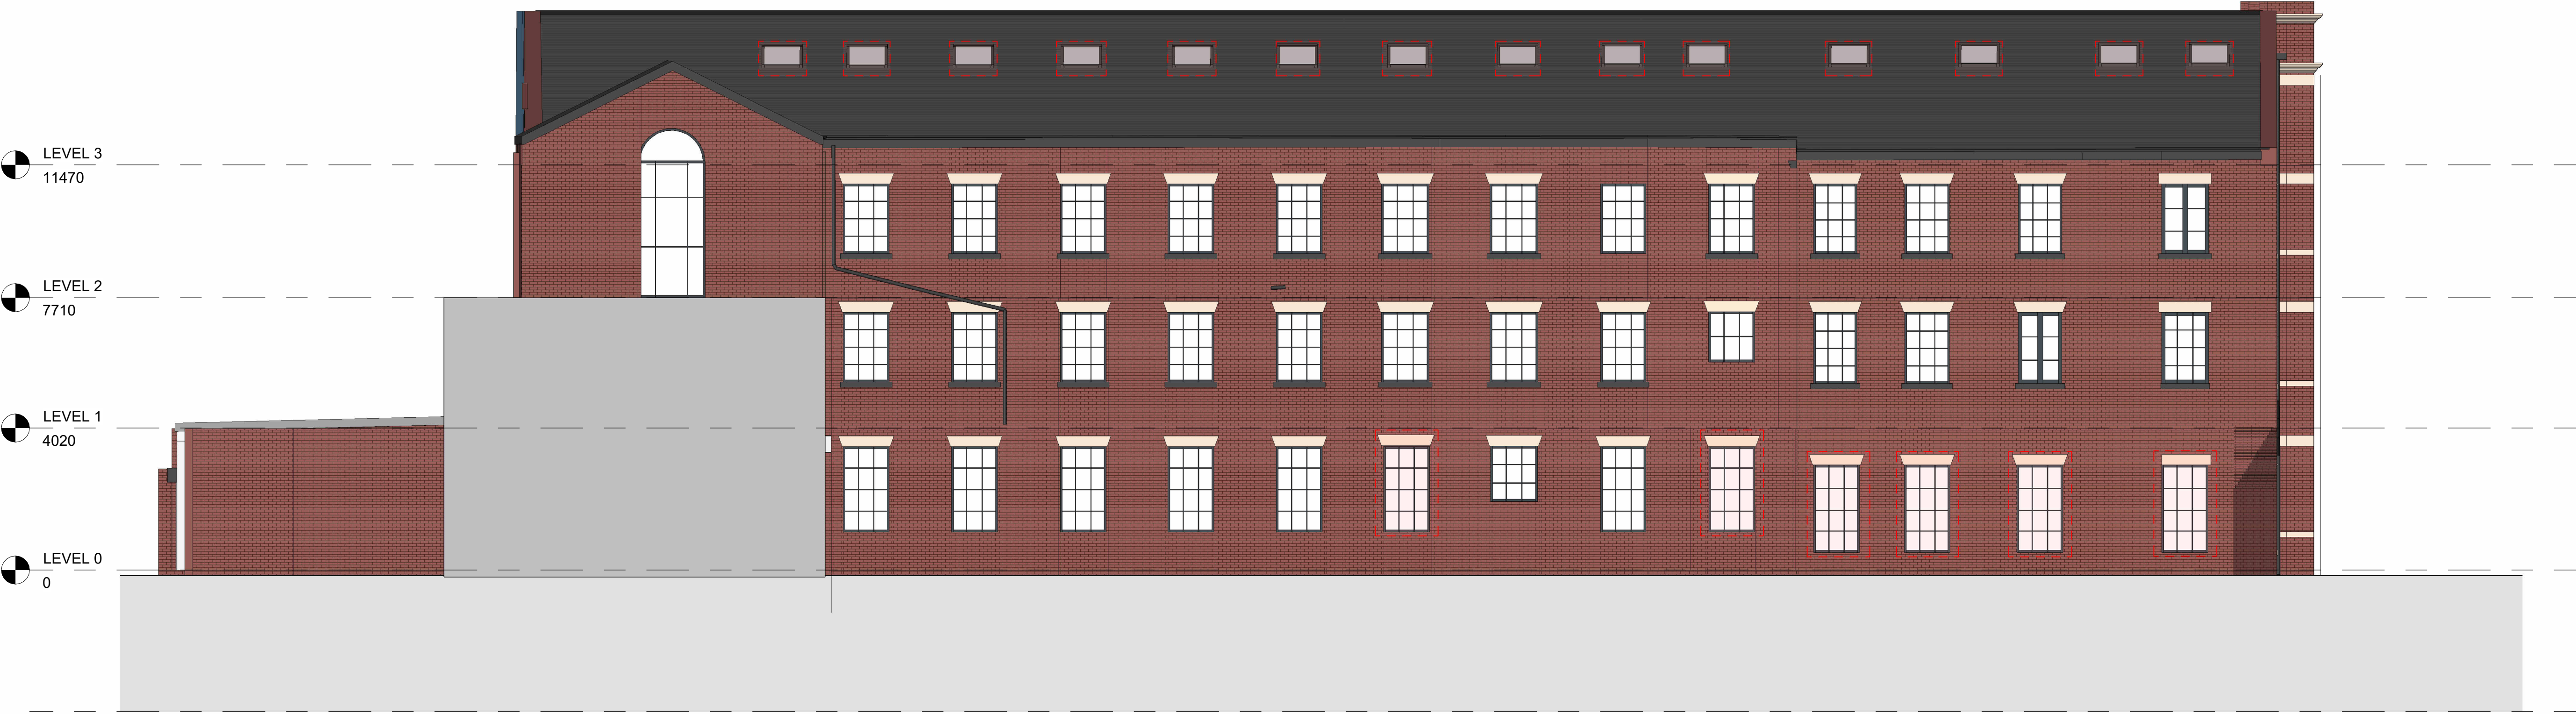

1 Rear - Proposed
1 : 100



2 Right Side - Proposed
1 : 100

Planning Granted
Application Number: 70306
Date of Registration: 02/01/2024

Alteration to fenestration; Replace existing windows; Replace existing roof with hidden valley gutter removed

New Window / Door / Skylight / changes approved on previous application



No. Description Date

PROJECT		Albion Mill	
TITLE			
Proposed Elevations - Rear & Right			
CLIENT			
STATUS			
DESIGN			
DRAWN BY		DATE	
TP		16/05/2024	
SCALE (@ A1)		As indicated	
PROJECT NUMBER		DRAWING NUMBER	
GSS23089.3		005B	
REV			
GOLD SKETCH			
S T U D I O S		www.goldsketch.co.uk info@goldsketch.co.uk 0161 792 9595	
NOTES			
© COPYRIGHT - ALL RIGHTS RESERVED.			
THIS DRAWING MUST NOT BE REPRODUCED WITHOUT PRIOR WRITTEN CONSENT.			
DRAWING TO BE USED FOR THE STATUS INDICATED ONLY.			
ALL DIMENSIONS AND SETTING OUT SHALL BE CHECKED AND CONFIRMED ON SITE. ANY DISCREPANCIES TO BE REPORTED TO THE DESIGNER PRIOR TO THE COMMENCEMENT OF ANY WORK. ALL WORK AND MATERIALS TO BE IN ACCORDANCE WITH CURRENT BUILDING REGULATION RELEVANT CODES OF PRACTICE AND BRITISH STANDARDS. ALL DIMENSIONS ON THIS DRAWING ARE IN MILLIMETRES UNLESS OTHERWISE STATED.			