


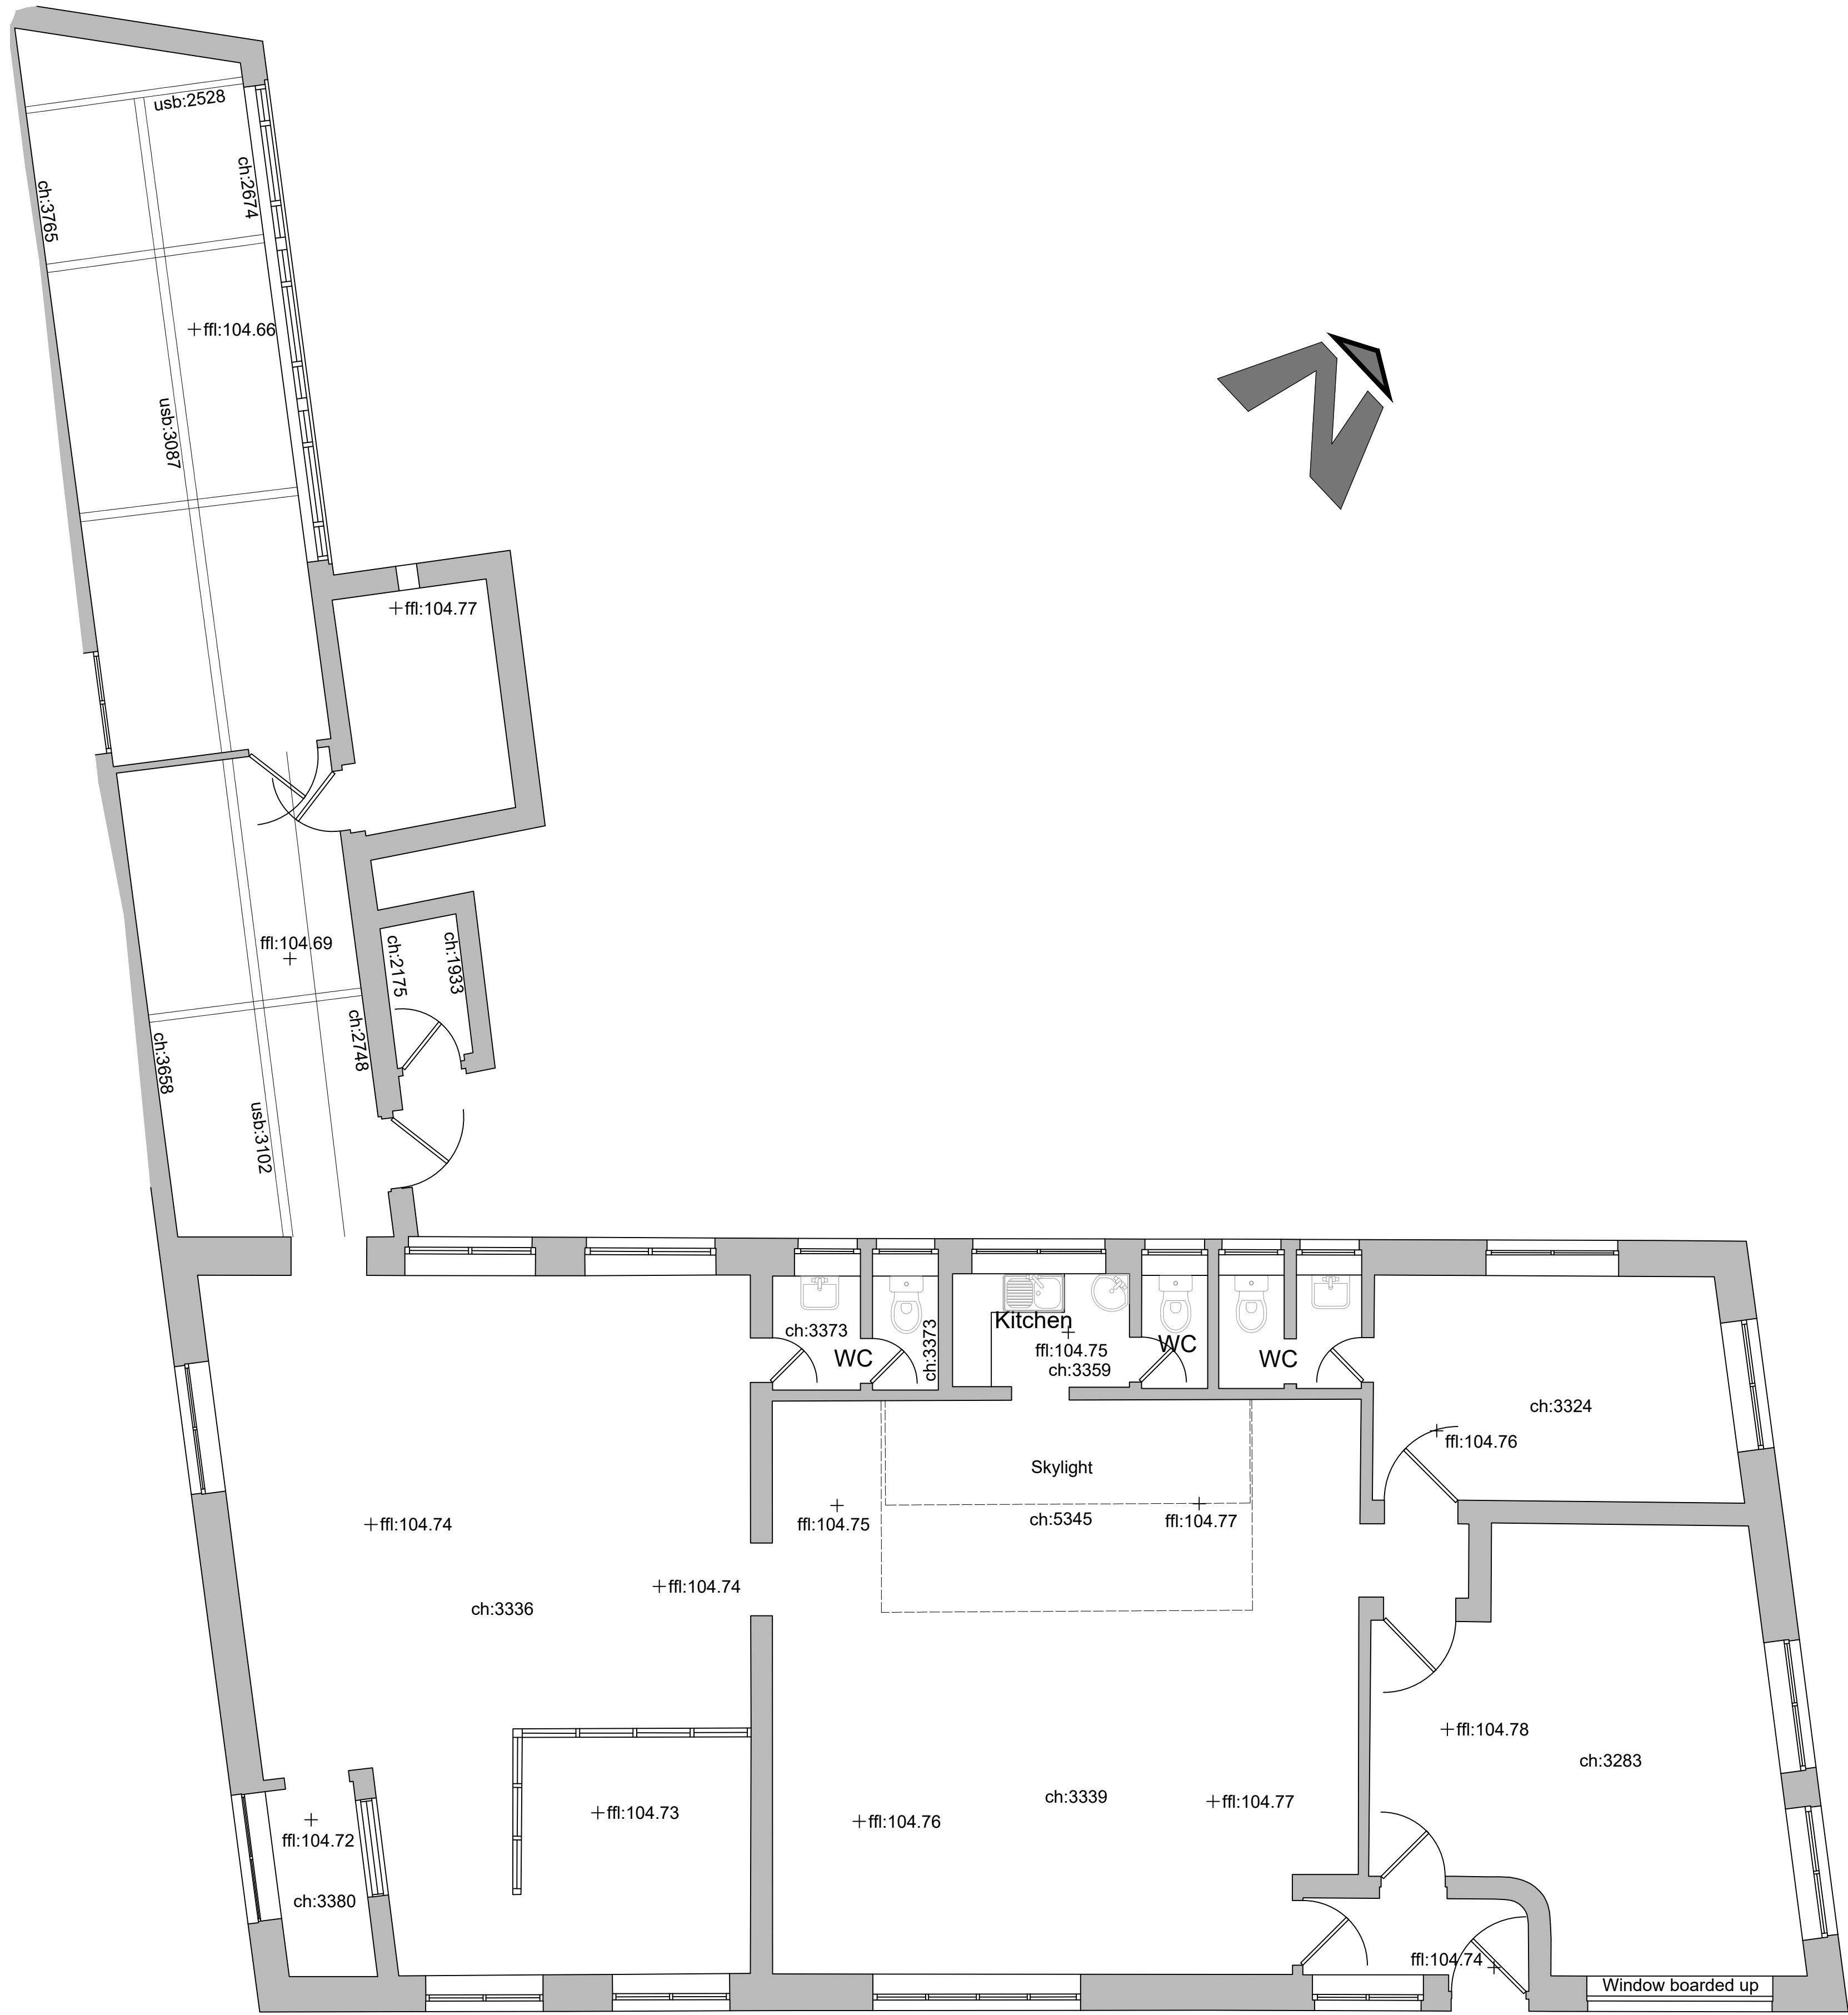

Ground Floor Plan

NOTES		
• This drawing is copyright. No unauthorised copying of drawing without the express permission of the architect.		
• Do not scale from prints. Use figure dimensions only.		
• Contractors to check all dimensions on site prior to commencement of works.		
• All works to be carried out in accordance with current statutory Health and Safety Regulations.		
• This drawing is to be read in conjunction with all relevant consultants' and / or specialist drawings / documents and any discrepancies or variations are to be notified to the architect before affected work commences.		
REVISION	NOTES	DATE

Project	REFURBISHMENT: 271 TOTTINGTON RD., BURY
Drawing	EXISTING PLANS
Client	MIR. A. HINCHSLIFF
Drawn	CPS
Scale	1:50 @ A1
Org. No.	23/643-03
Org. Size	A1
Date	FEB 2024