


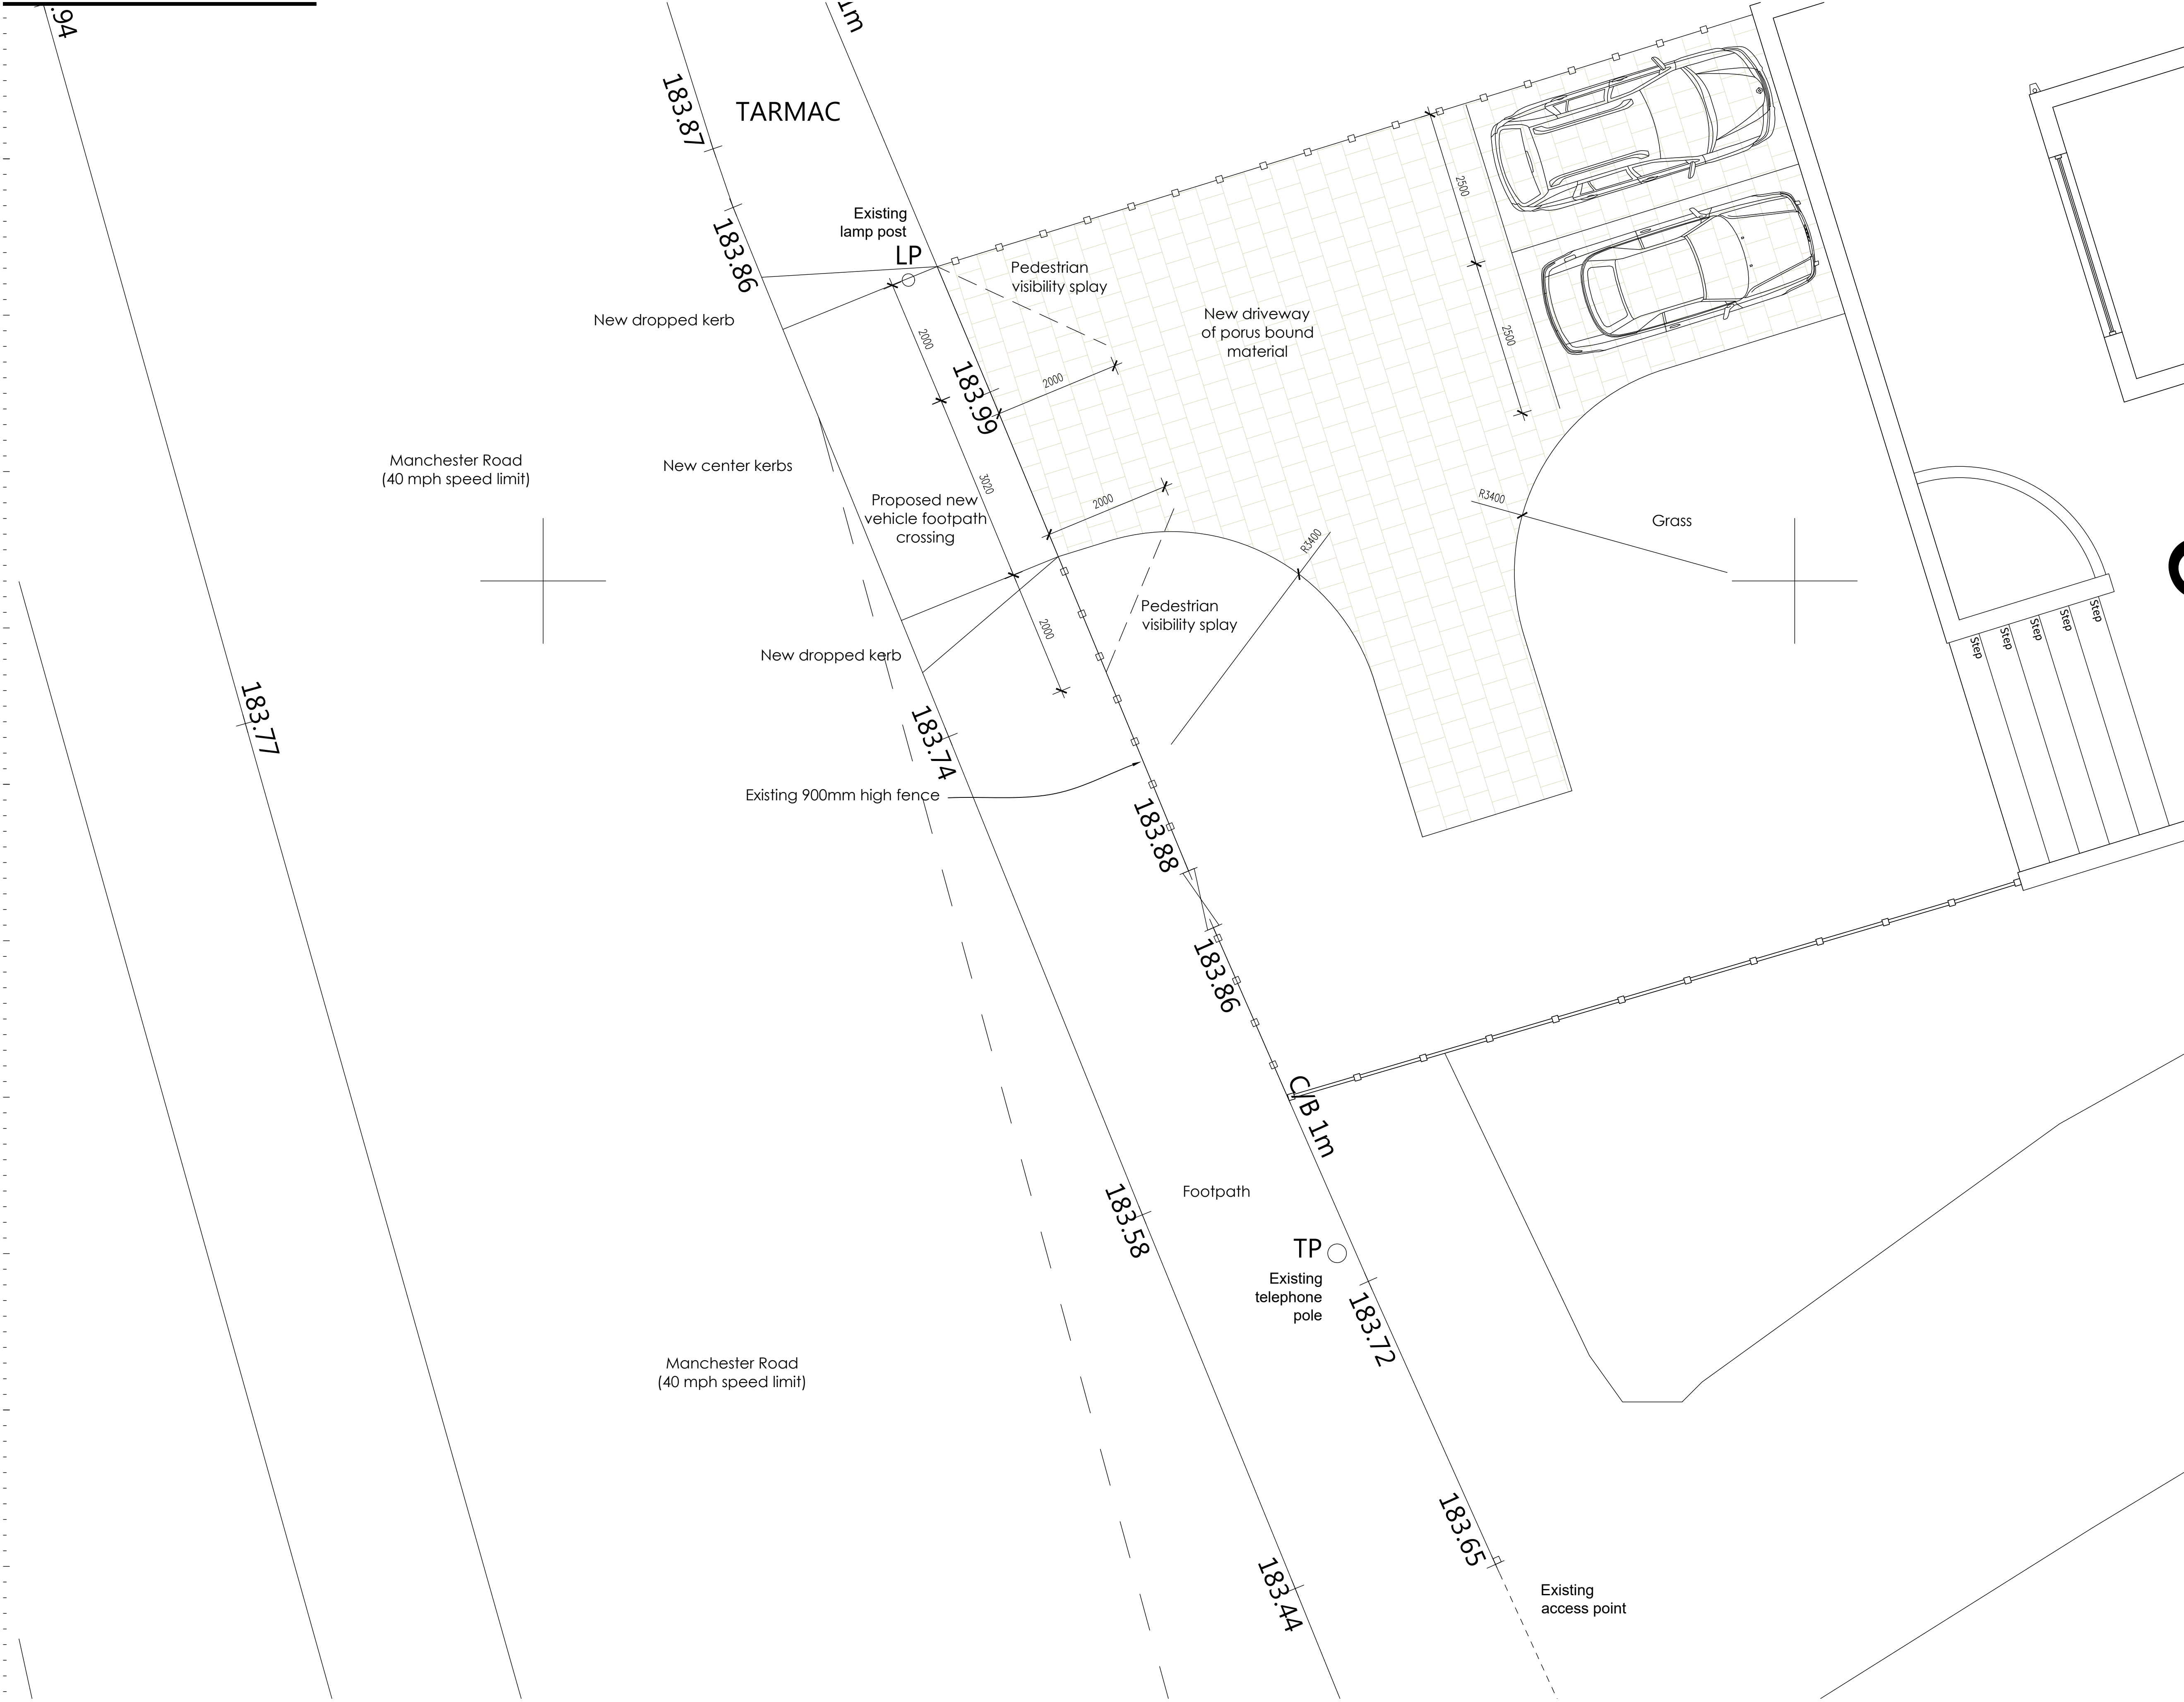

Notes

This drawing is the property of IDC Architects Ltd and copyright is reserved by them. This drawing is not to be copied or disclosed by or to any unauthorised persons without the prior written consent of IDC Architects Ltd.

A	2025-10-27	CSB	General updates
Rev	Date	Drawn by	Comments

Client

Brain & Lorraine Mitchell

Project

339 Manchester Road, Walmersley, Bury, BL9 5NA

Drawing	Proposed Driveway & Turning Space
Date	August 2024
Drawn by	CSB
Scales	1:50 @ A1

Job No - Dwg No - Rev

21069 - 20 - A



IDC Architecture
Creative thinking in architecture, engineering and the built environment

5-11 Eagle Street
Accrington
Lancashire
BB5 1LN

T: 01254 232007
F: 01254 392193
E: info@icmal-alc.co.uk
W: ic-architects.co.uk

Proposed Driveway Plan