



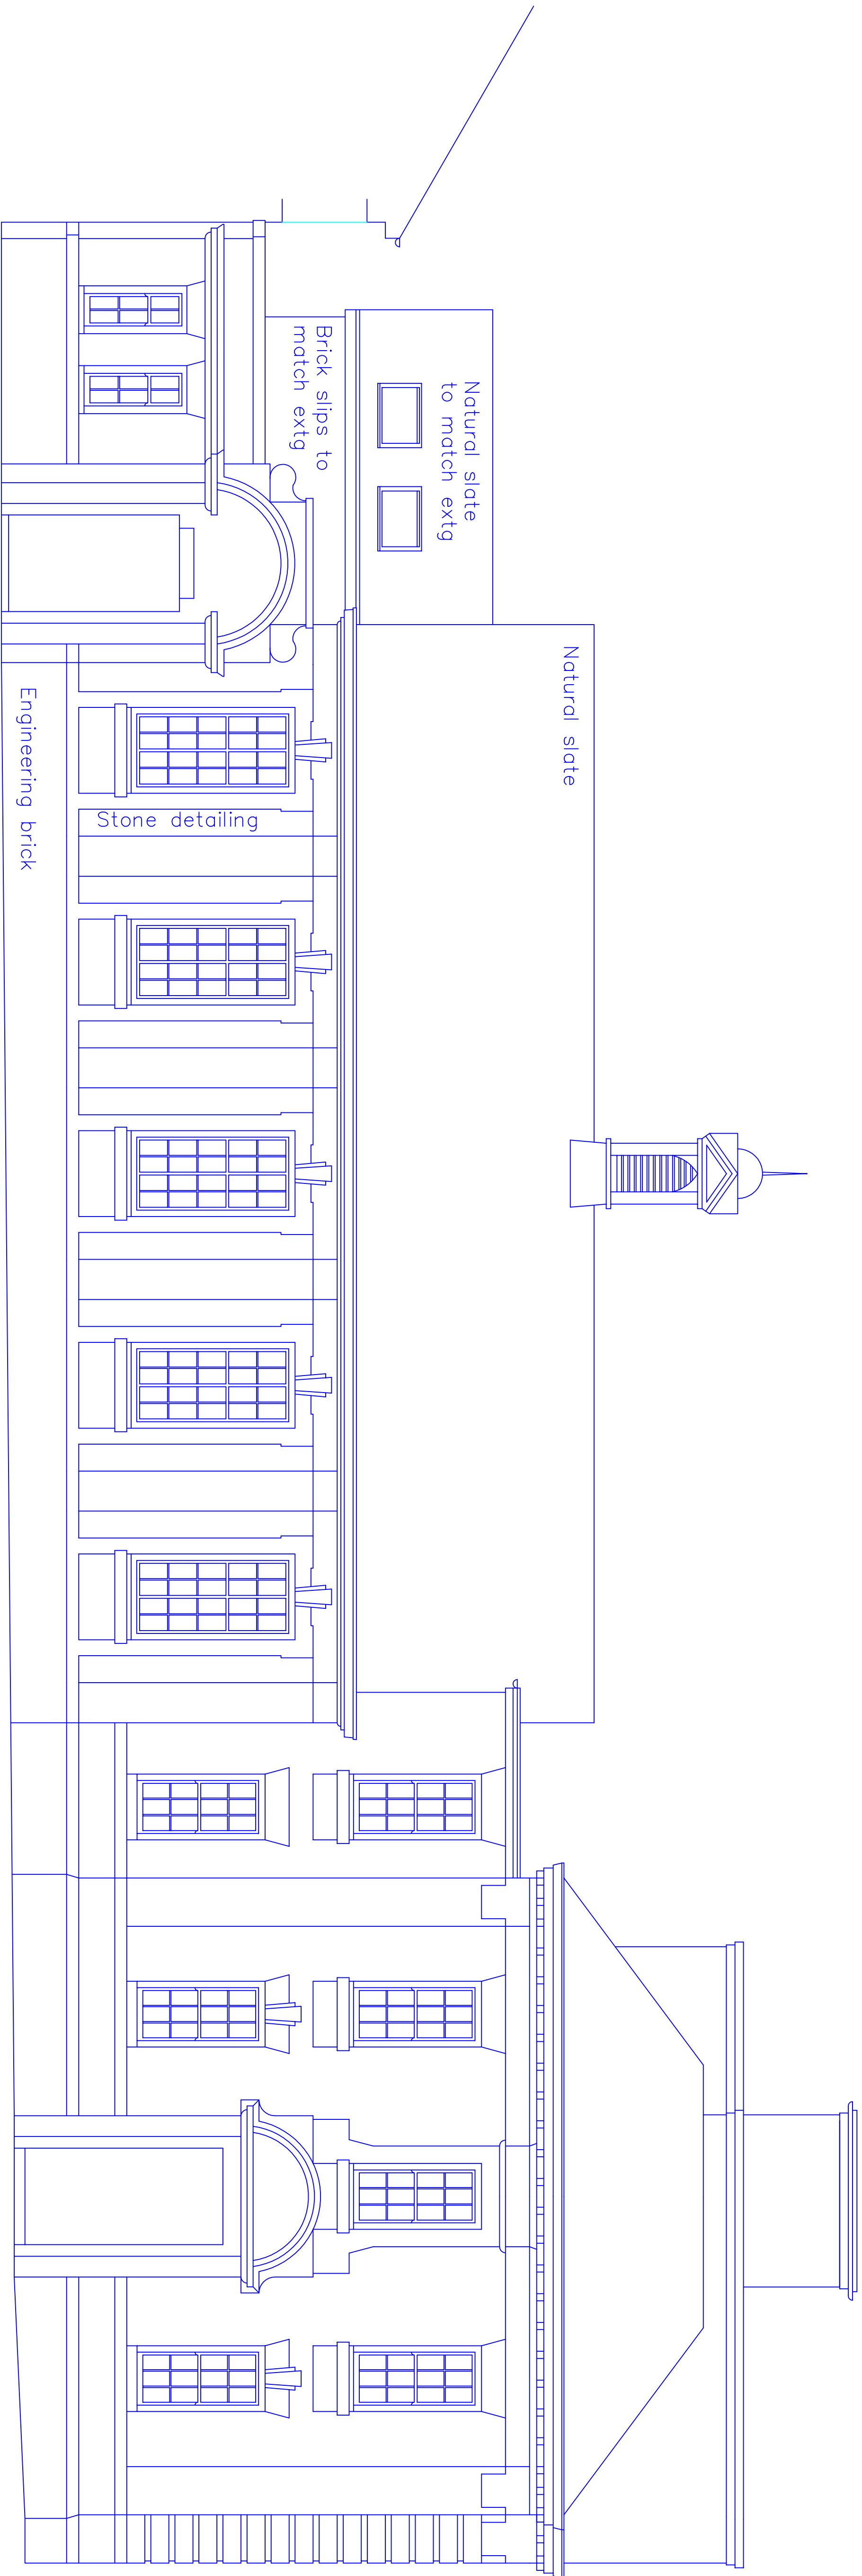

PROPOSED SIDE ELEVATION
along Tenderden Street

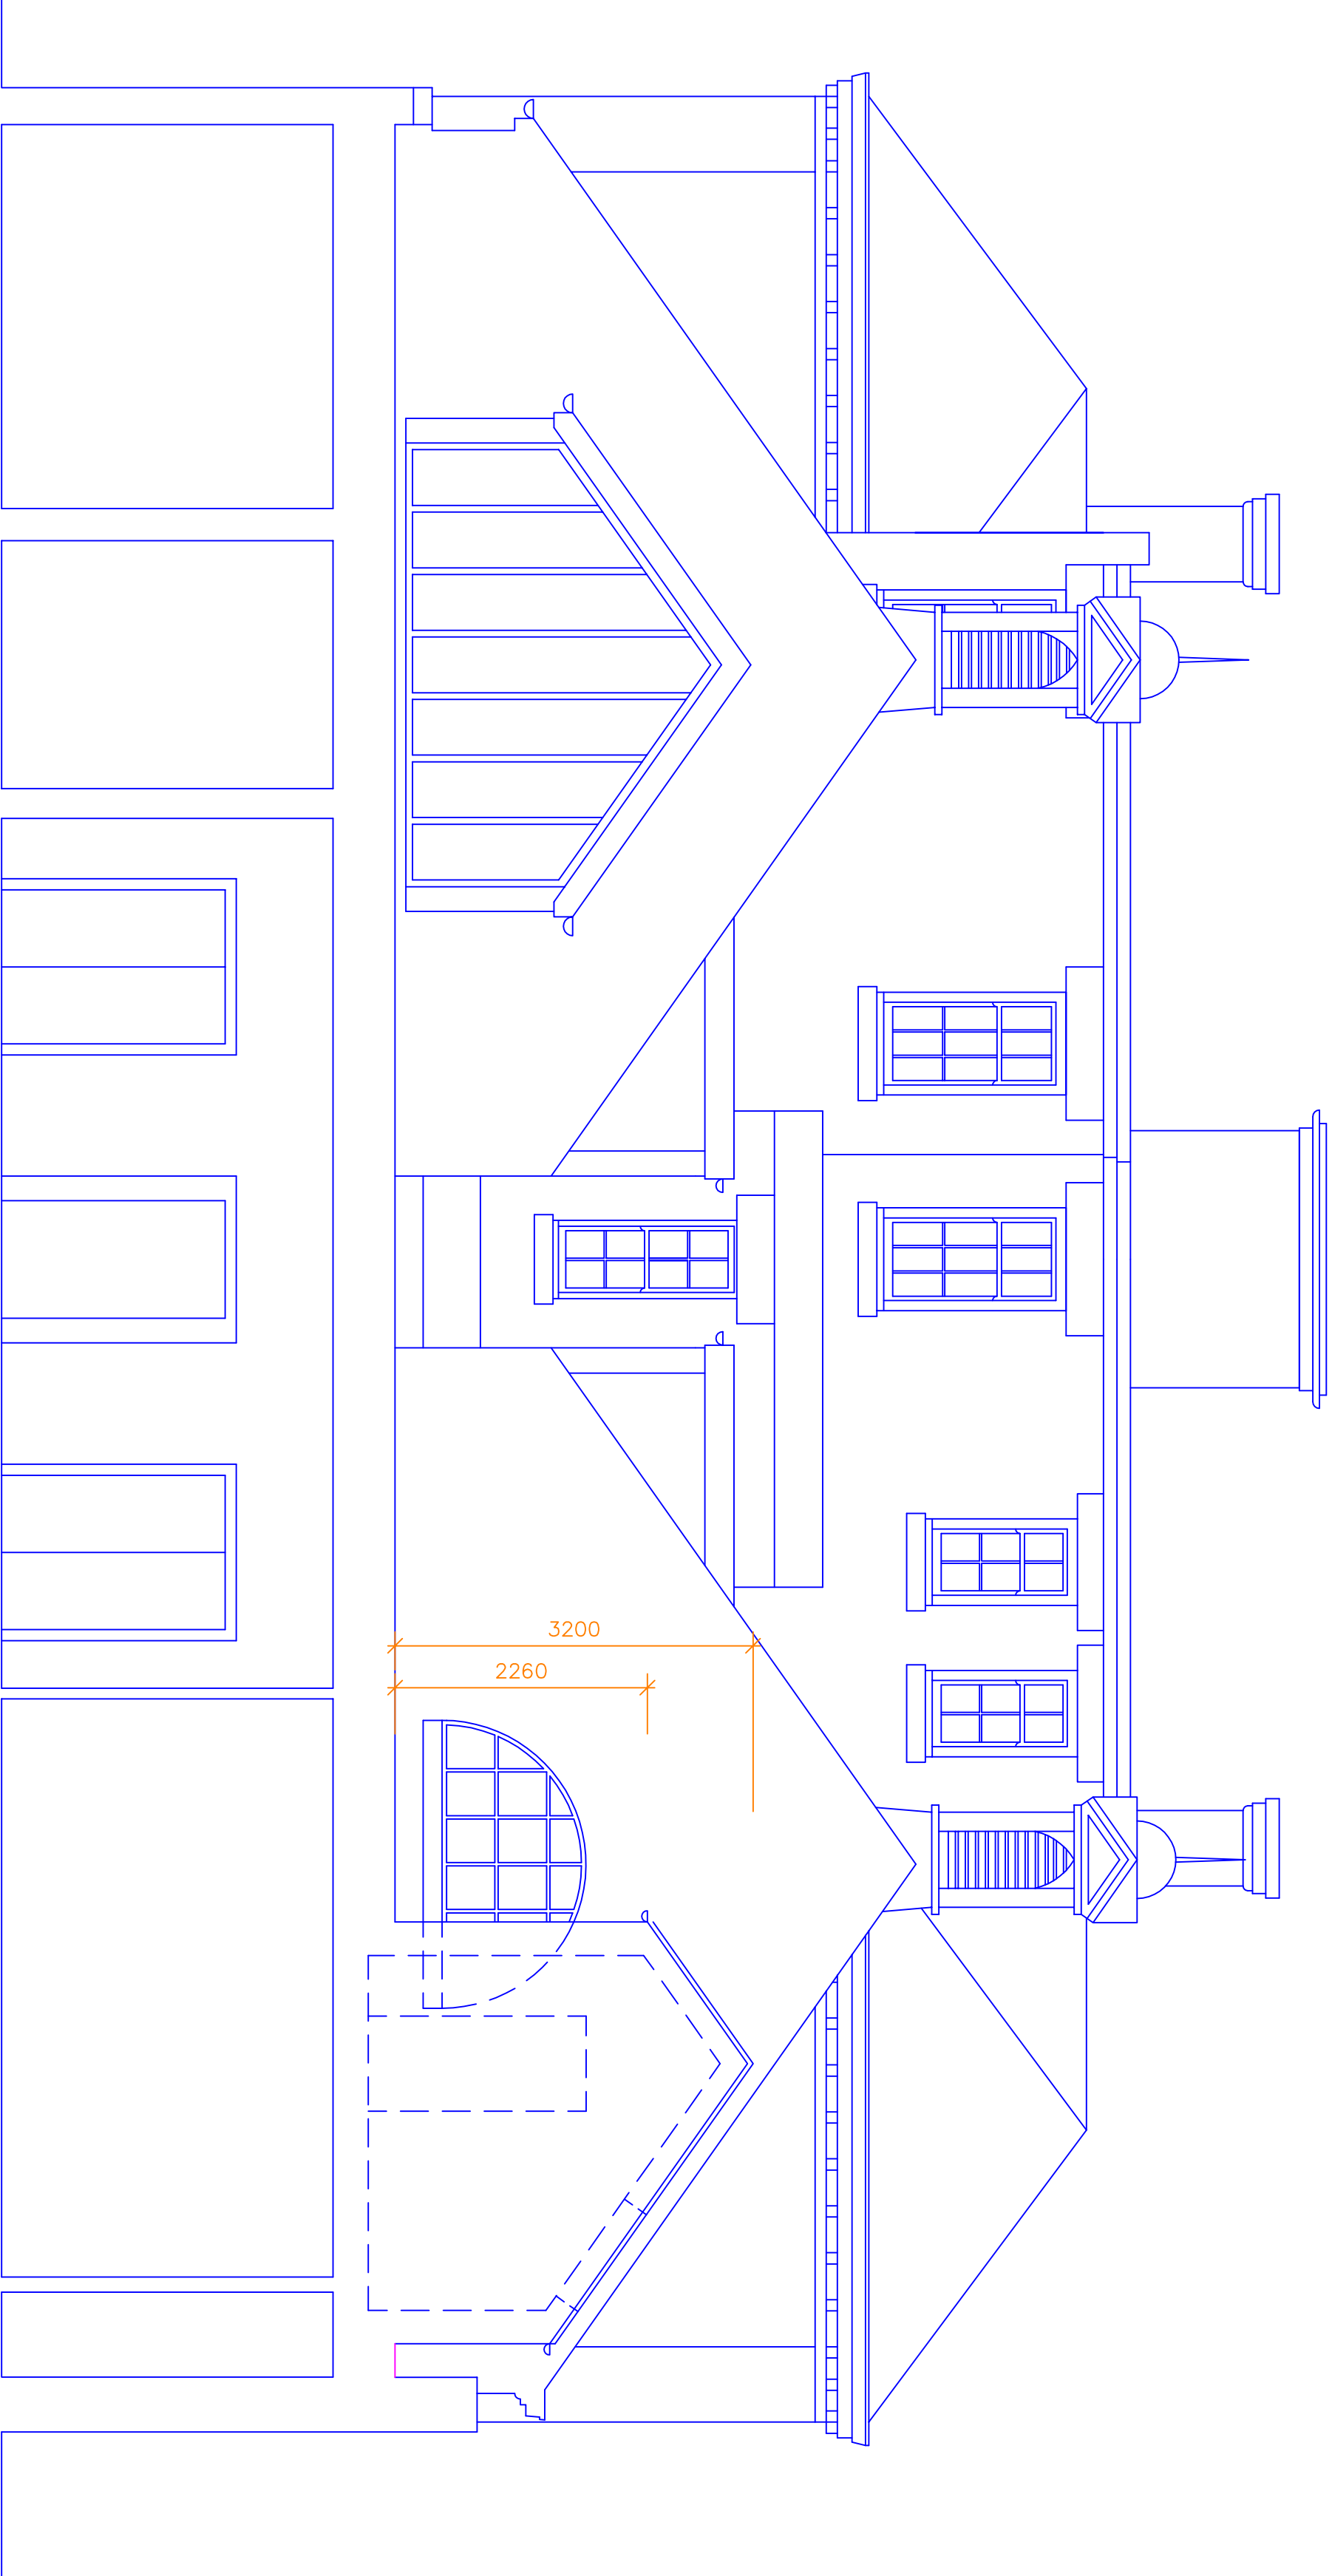

PROPOSED REAR SECTION/ELEVATION

A Relocated to avoid flying freehold 20.10.2022

This drawing and design concept is the property of PPV design. It should not be reproduced without written permission

0 1 2 3 m

3 The Old Courthouse
Tenderden Street
Bury
BL9 0AL

scale 1:50 at A1
September 2022

DB1-04A Proposed Elevations

PPV design Ltd

2 Helmshore Road, Holcombe Village
Ramsbottom, Lancashire BL8 4PA
Gary Bearden (B&H) DipArch RIBA
garn@ppv-design.co.uk www.ppv-design.co.uk
T: 0706 822751 M: 07712 669482