


Assembly Point 3
Rear Car Park Rear Gate

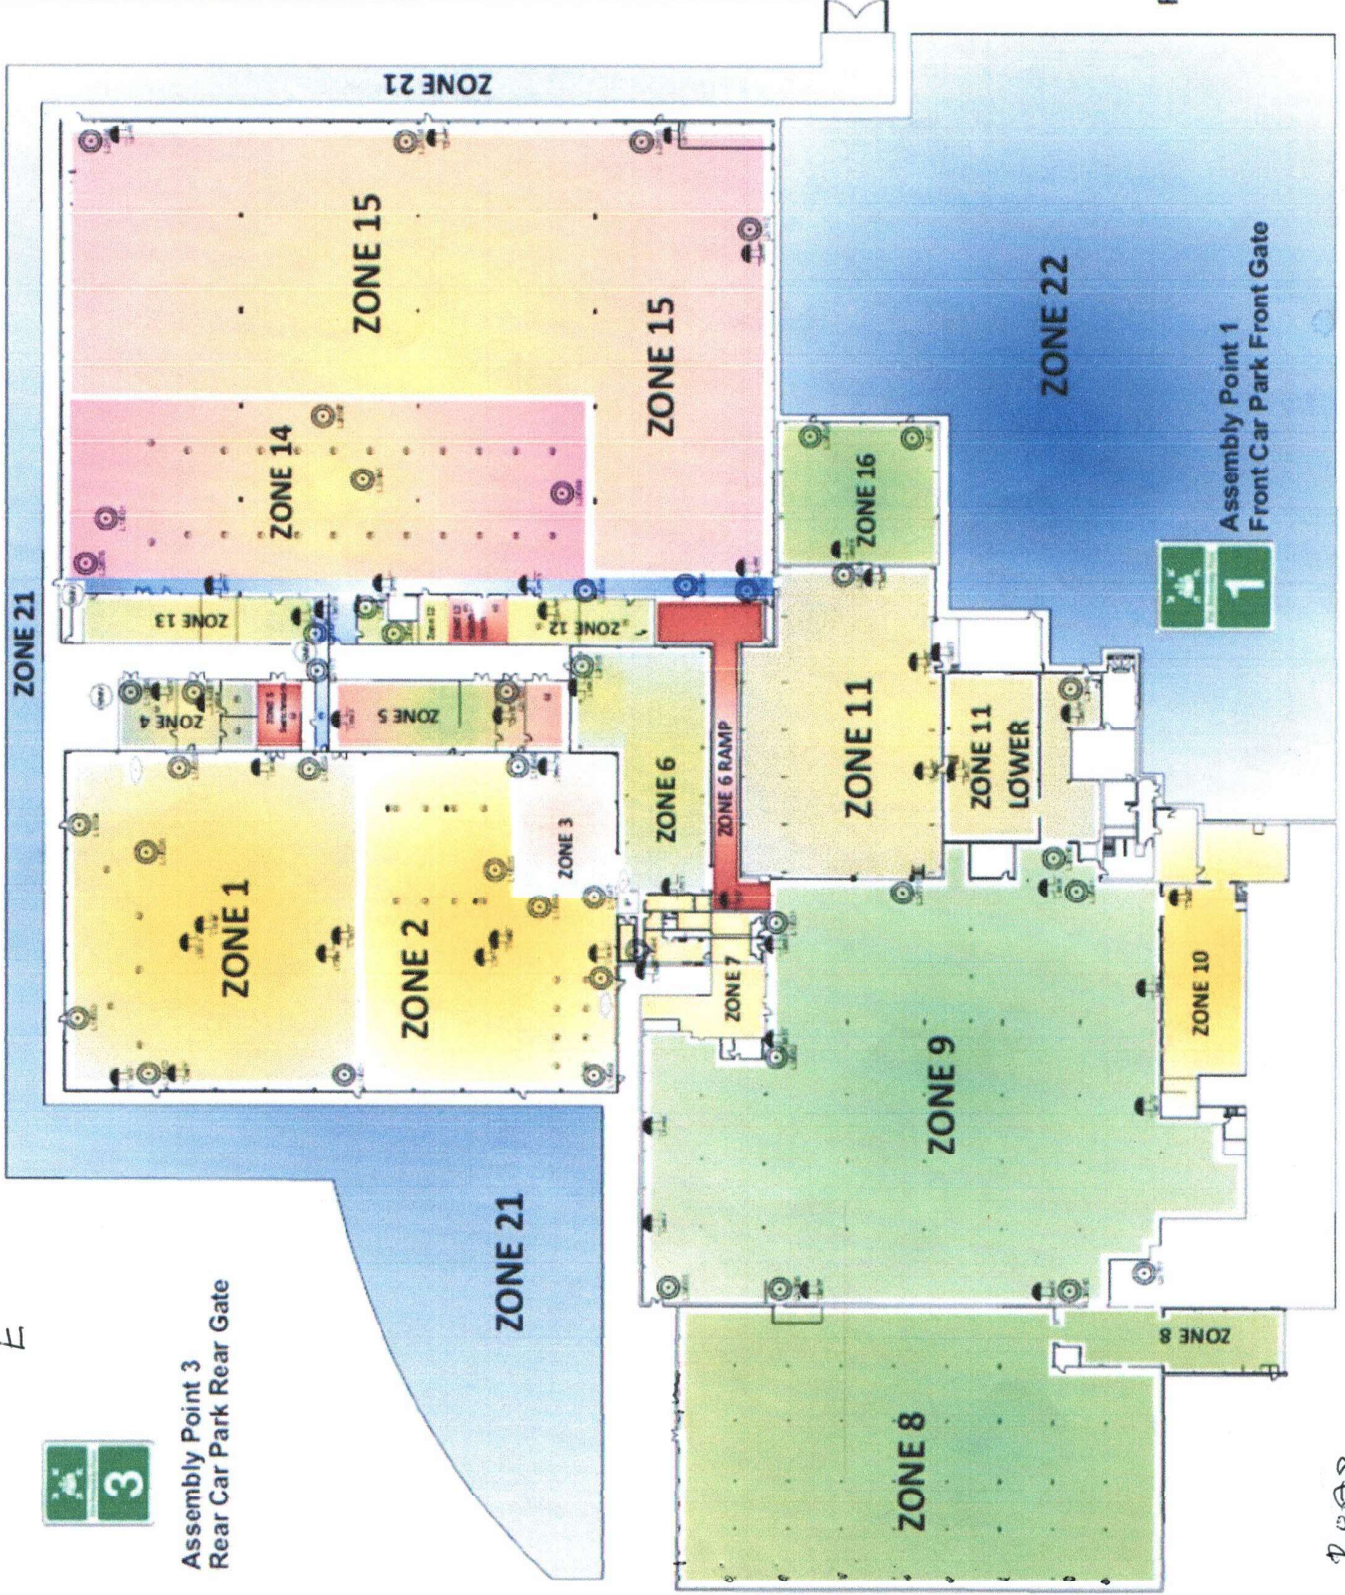

Assembly Point 2
Browns Road Side Gate



Zone 1	Main Production Area
Zone 2	Production Wire End
Zone 3	Production CRM Area
Zone 4	Main Office/Electrical Stores Area
Zone 5	Switch/Tool/Mechanics Room & Canteen
Zone 6	Paint Plant & Ramp
Zone 7	Main Changing Areas & Toilets
Zone 8	Dark Room & Bradley Lane Goods In
Zone 9	Aldi Room
Zone 10	Front Gate Goods In Area
Zone 11	Raw Materials & Crane Storage Area
Zone 12	Womens WC, Switch Room, Production Office
Zone 13	Board Room, Mens WC, Records & Sales Office
Zone 14	Warehouse Mezzanine Area, Up & Down
Zone 15	Warehouse Racking and Floor Areas
Zone 16	Woodwork
Zone 17	Not Active
Zone 18	Not Active
Zone 19	Not Active
Zone 20	General Sprinkler Alarm, All Areas
Zone 21	Car Park and Access Road
Zone 22	Loading Area

Symbols

	Call Point & Loop Address
	Sounder & Loop Address
	Smoke Alarm
	Heat Alarm
	Visual Indication
	Fire Control Panel
	Water Extinguisher & Size Weight
	Dry Powder Extinguisher & Size Weight
	Carbon Dioxide Extinguisher & Size Weight
	Foam Extinguisher & Size Weight
	Sprinkler Main Valve

Pennine

Fold Mill, Bradley Lane, Little Lever
Bolton, Lancashire, B12 6RR
01204 361547

