


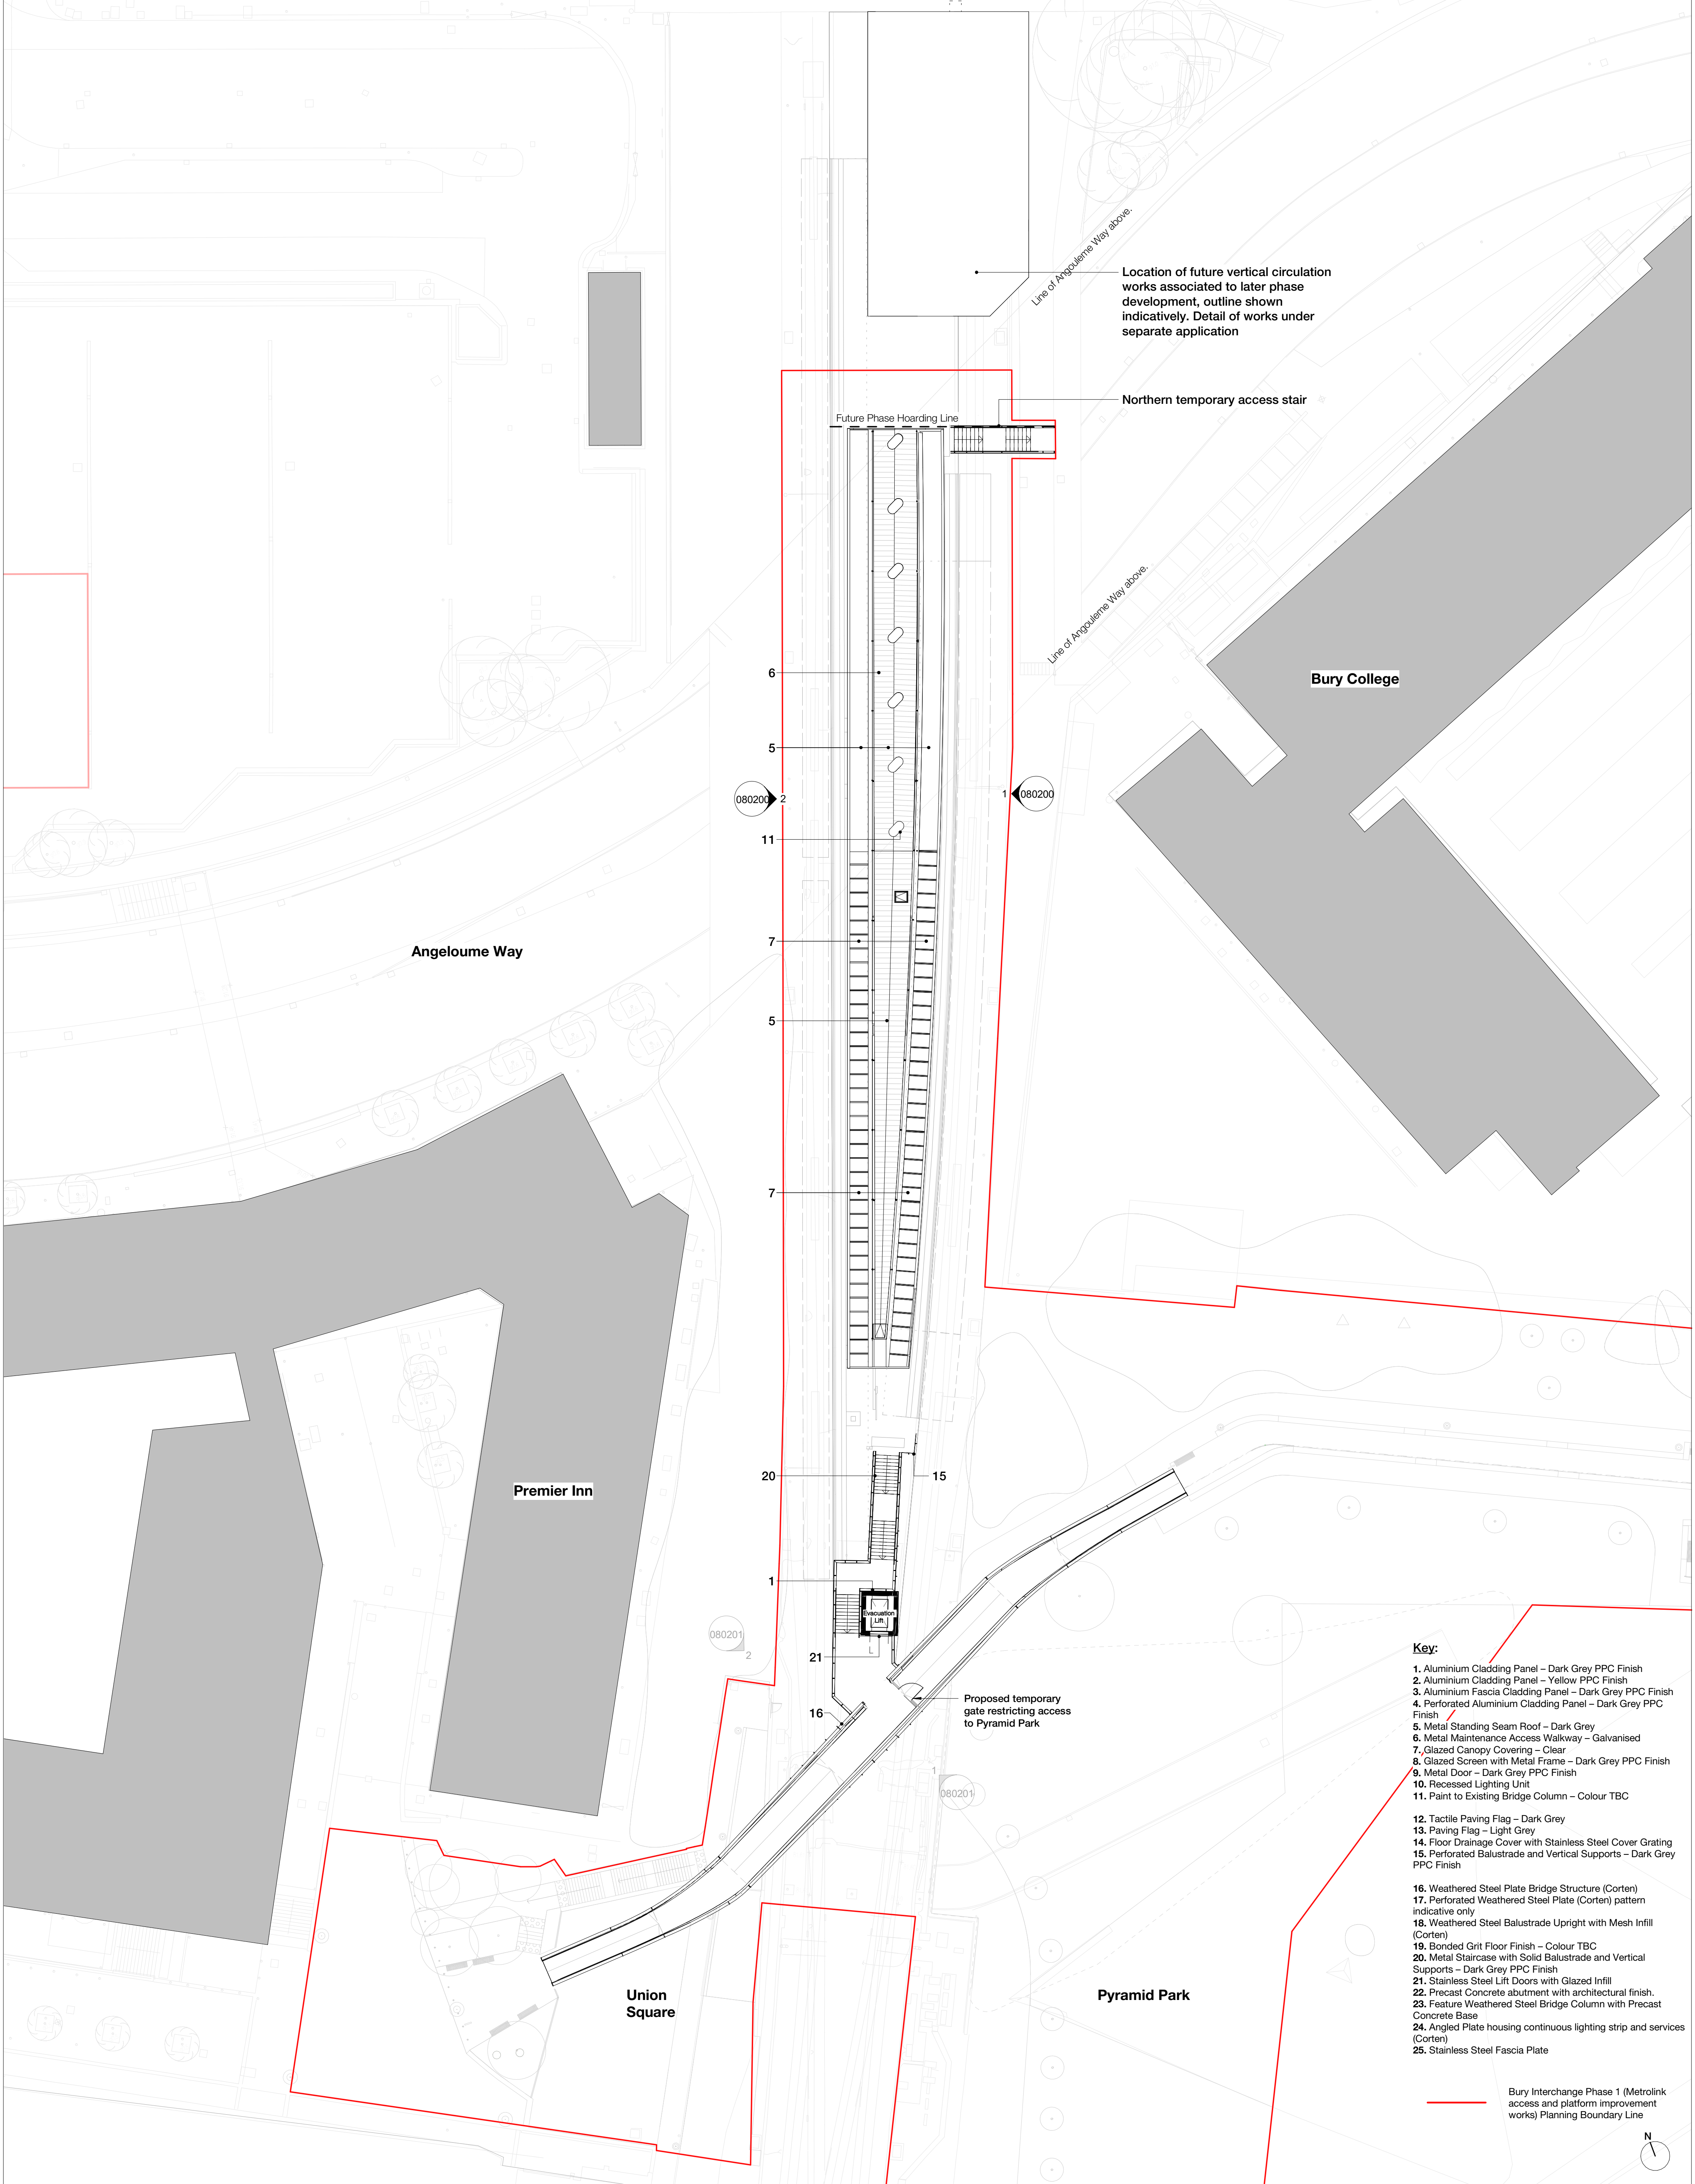

Rev	Description	Date
P01	Issued For Review and Comment	21.02.25
P02	Issued For Planning	05.03.25
P03	Issued For Planning	21.03.25
P04	Issued For Planning	26.03.25
P05	Issued For Planning	27.03.25

Copyright Hawkins\Brown Architects
No implied licence exists. This drawing should not be used to calculate areas for the purposes of valuation. Do not scale this drawing. All dimensions to be checked on the site by the contractor and such dimensions to be their responsibility. All work must comply with relevant British Standards and Building Regulations requirements. Drawing errors and omissions to be reported to the architect. To be read in conjunction with Architect's specification and other consultant information.

Scale @ A1	Date	Job Number
1 : 250	Feb 2025	16012
Drawn By	Checked By	Status
JL	NT	S5
Drawing No.	Rev	Purpose of Issue
16012-HBA-BRY-CNP-D-AR-080101	P05	For Planning

Date	Job Number
Feb 2025	16012
Checked By	Status
NT	S5
Rev	Purpose of Issue
P05	For Planning

Project	Drawing
Bury Interchange	Proposed Canopy Complete GA Plan
Haymarket St	
Bury	
BL9 0AY	

26-28 Hilton Street Manchester M1 2EH	mail@hawkinsbrown.com hawkinsbrown.com
--	---

Hawkins\Brown