



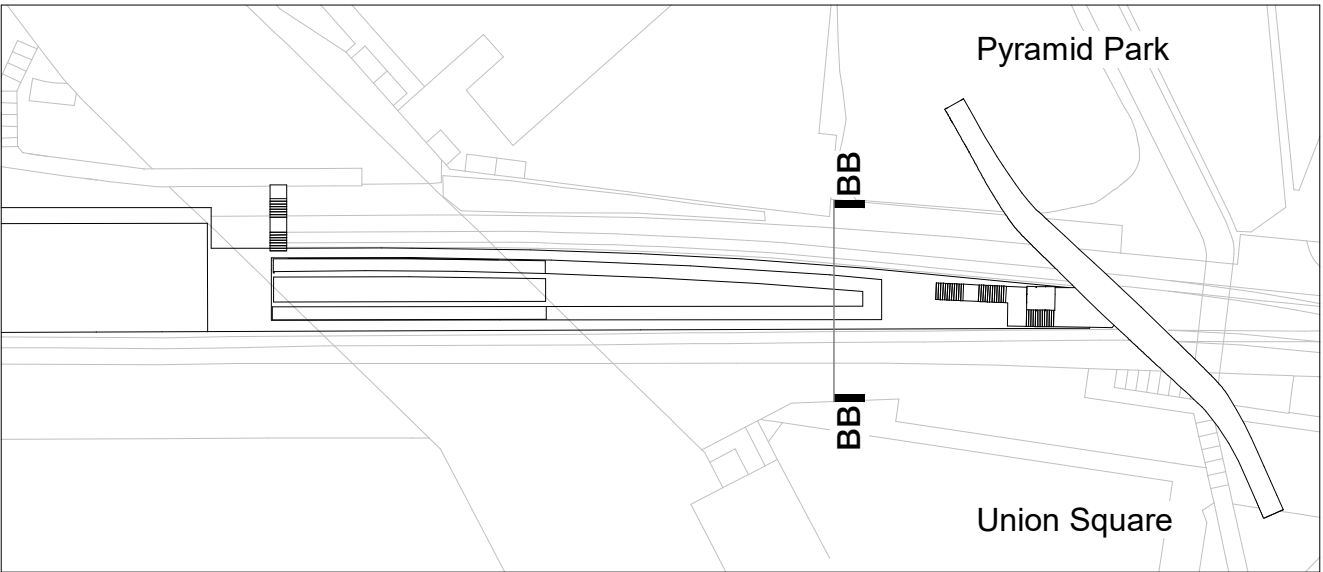

Copyright Hawkins\Brown Architects
No implied licence exists. This drawing should not be used to calculate areas for the purposes of valuation. Do not scale this drawing. All dimensions to be checked on the site by the contractor and such dimensions to be their responsibility. All work must comply with relevant British Standards and Building Regulations requirements. Drawing errors and omissions to be reported to the architect. To be read in conjunction with Architect's specification and other consultant information.

Rev	Description	Date
P01	Issued For Planning	05.03.25

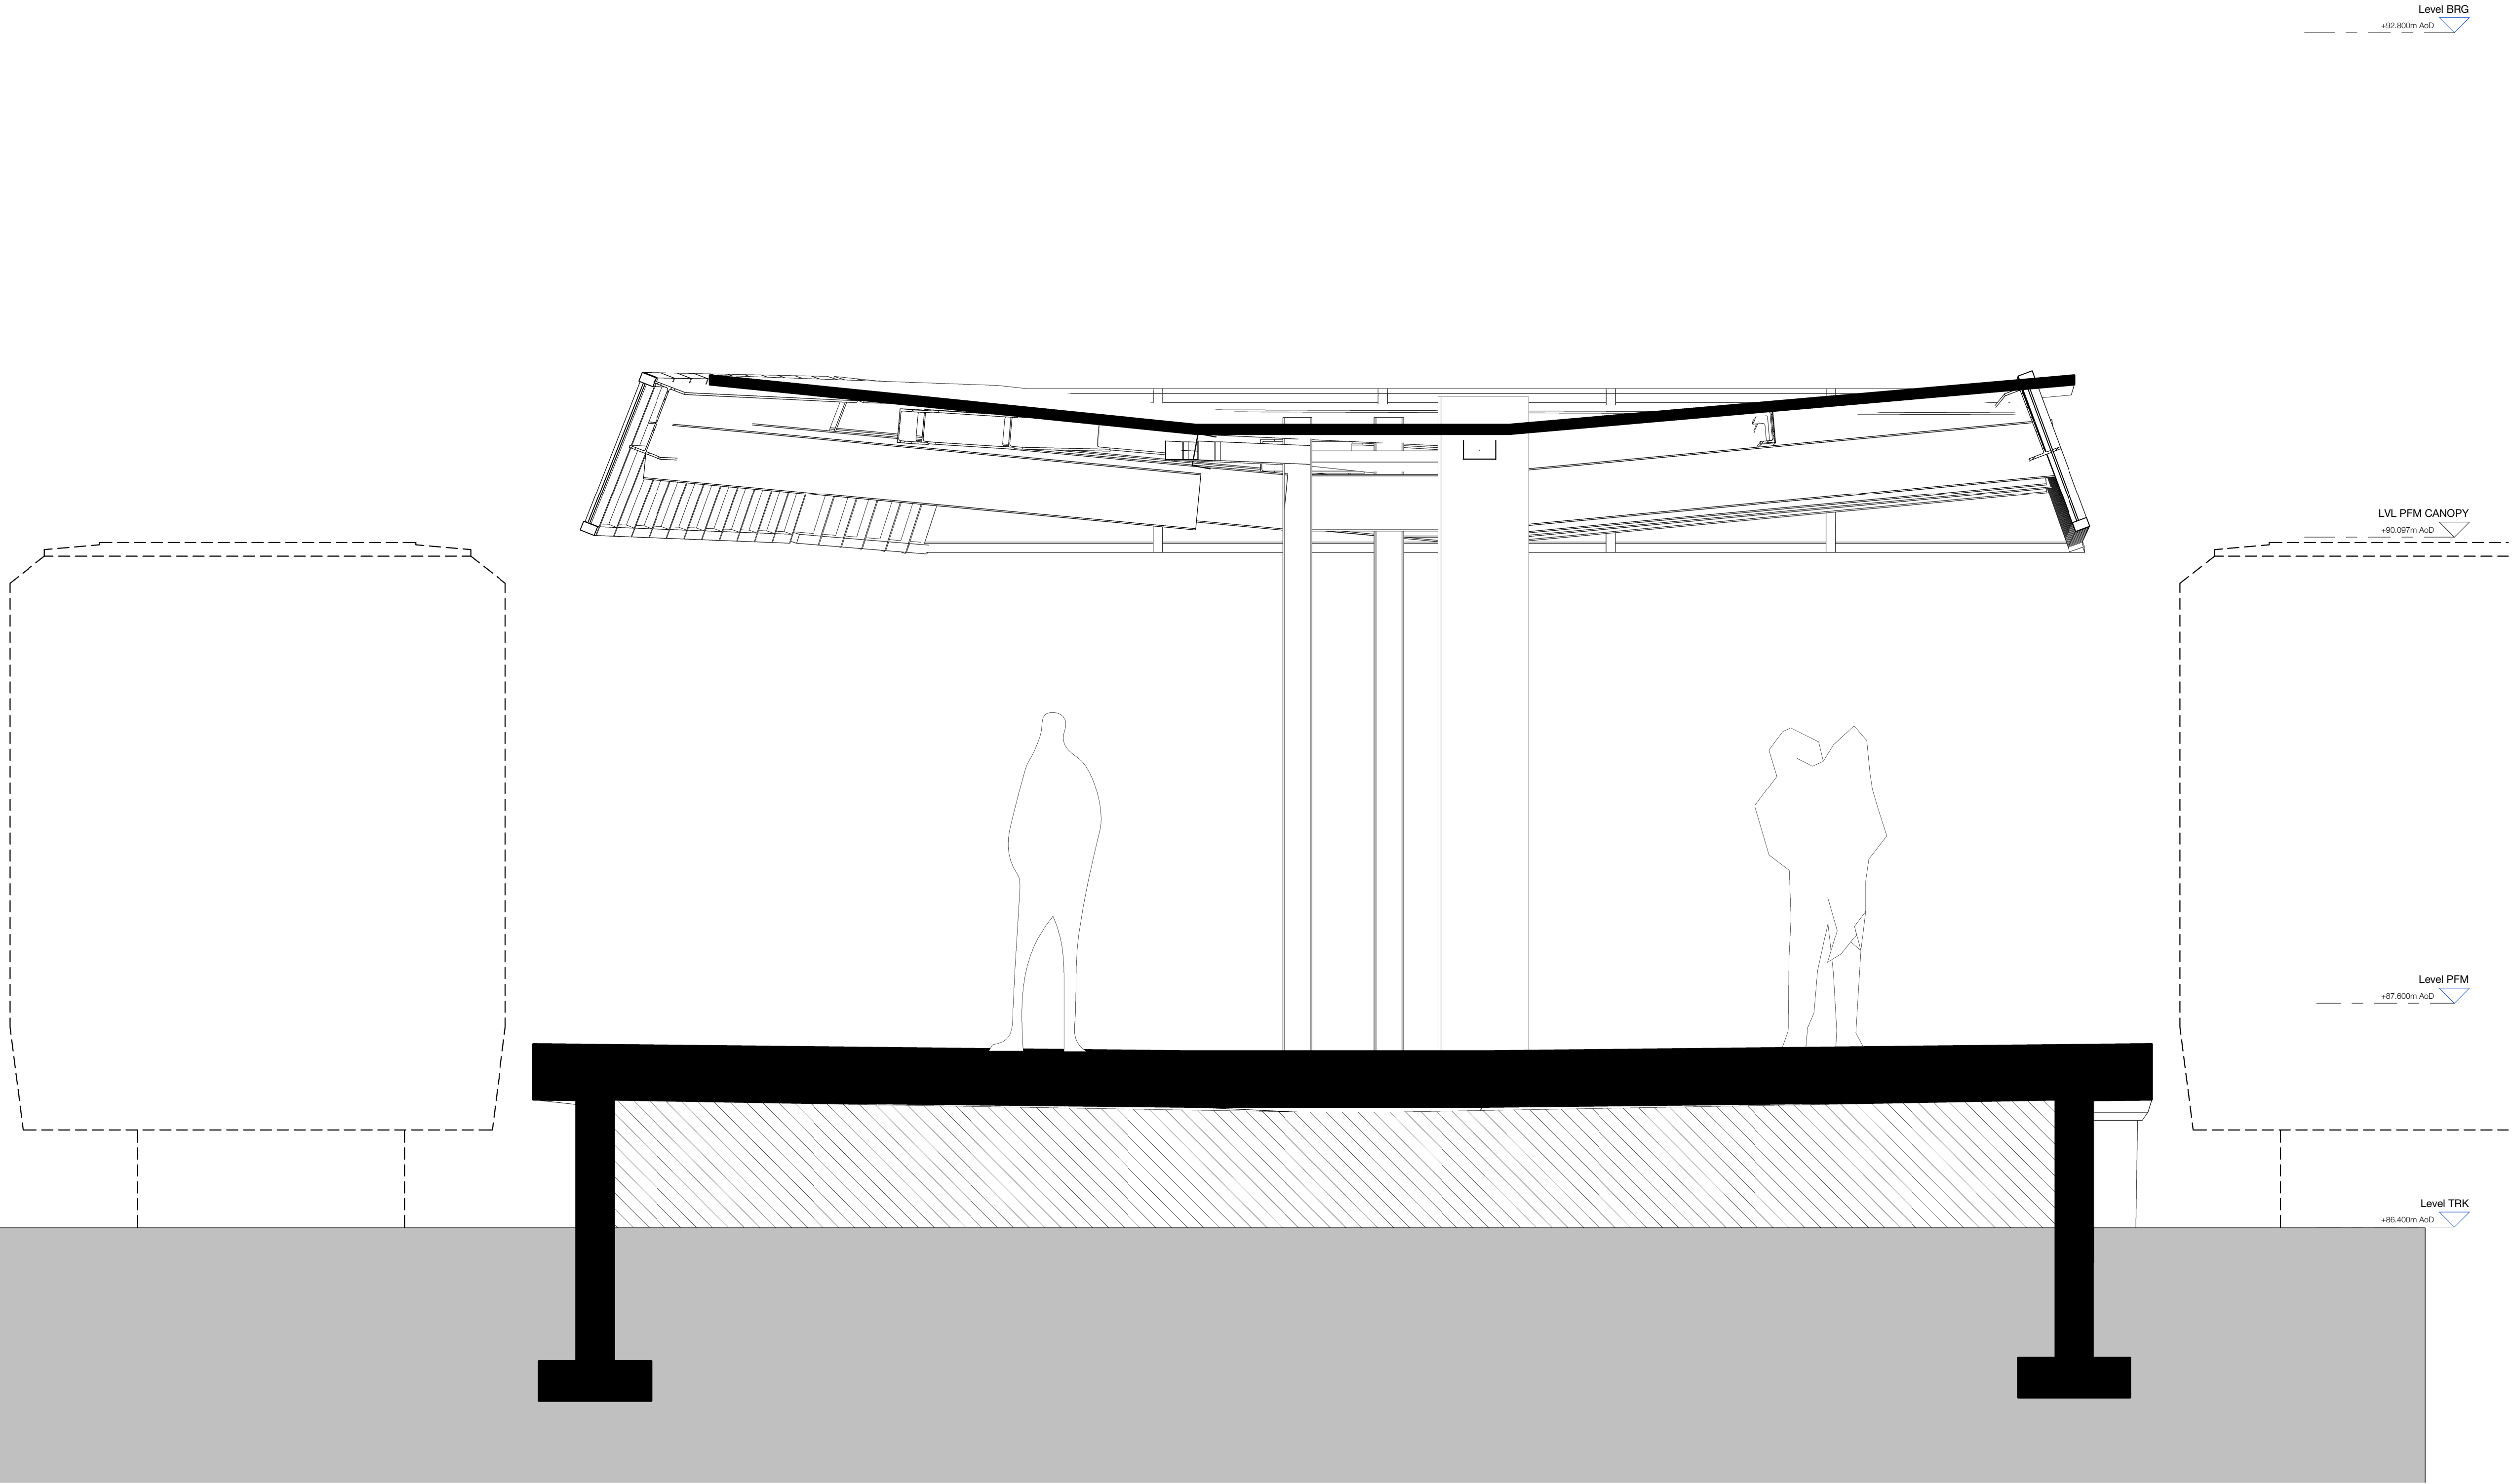

26-28 Hilton Street
Manchester M1 2EH

mail@hawkinsbrown.com
hawkinsbrown.com

Hawkins\Brown

Project
Bury Interchange
Haymarket St
Bury
BL9 0AY

Drawing
Existing Platform - Section BB

Scale @ A1 1 : 20	Date Feb 2025
-----------------------------	-------------------------

Drawn By JL	Checked By NT
-----------------------	-------------------------

Job Number 16012	Status S5	Purpose of Issue For Planning
----------------------------	---------------------	---

Drawing No. 16012-HBA-BRY-ZZZ-D-AR-080014	Rev P01
---	-------------------