


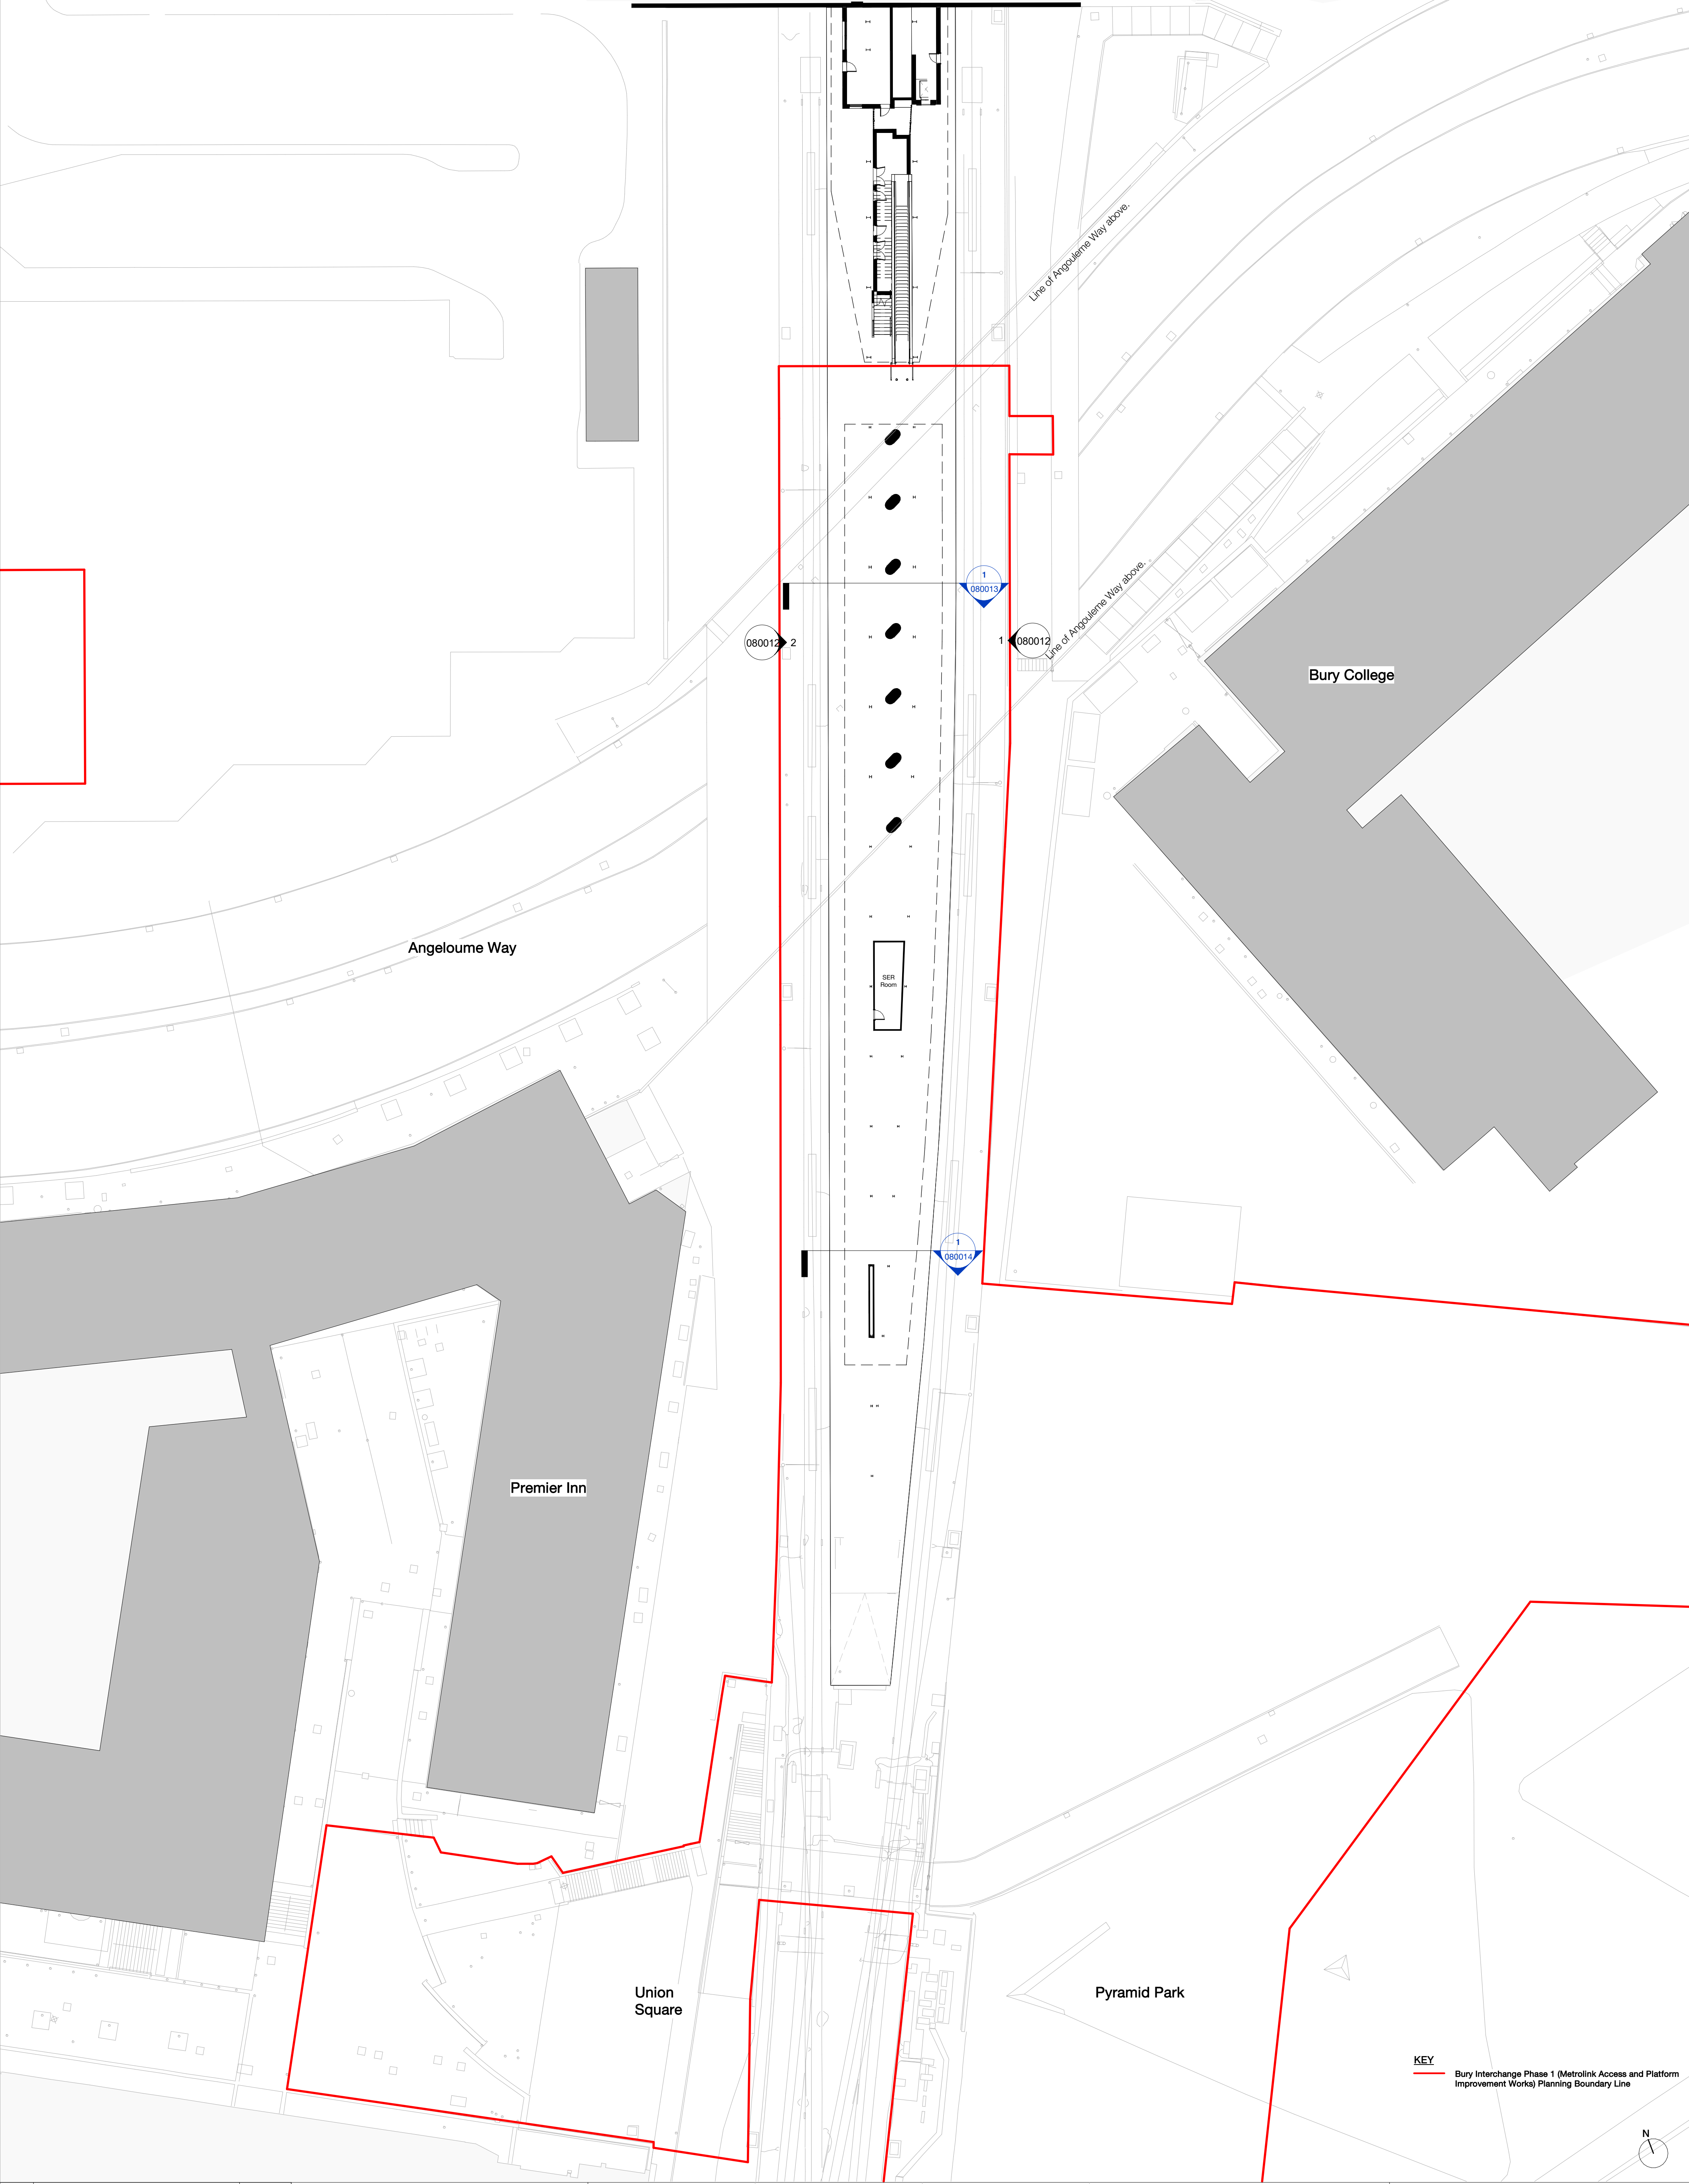

Rev	Description	Date
P01	Issued For Review and Comment	21.02.25
P02	Issued For Planning	05.03.25
P03	Issued For Planning	21.03.25
P04	Issued For Planning	26.03.25

Copyright Hawkins\Brown Architects
No implied licence exists. This drawing should not be used to calculate areas for the purposes of valuation. Do not scale this drawing. All dimensions to be checked on the site by the contractor and such dimensions to be their responsibility. All work must comply with relevant British Standards and Building Regulations requirements. Drawing errors and omissions to be reported to the architect. To be read in conjunction with Architect's specification and other consultant information.

Scale @ A1

1 : 250

Drawn By

JL

Date

Feb 2025

Checked By

NT

Job Number

16012

Status

S5

Project

Bury Interchange
Haymarket St
Bury
BL9 0AY

Drawing

Existing Platform Plan

Drawing No.

16012-HBA-BRY-ZZZ-D-AR-080010

Rev

P04

Purpose of Issue

For Planning

KEY

Bury Interchange Phase 1 (Metrolink Access and Platform Improvement Works) Planning Boundary Line

26-28 Hilton Street
Manchester M1 2EH

mail@hawkinsbrown.com
hawkinsbrown.com

Hawkins\Brown