



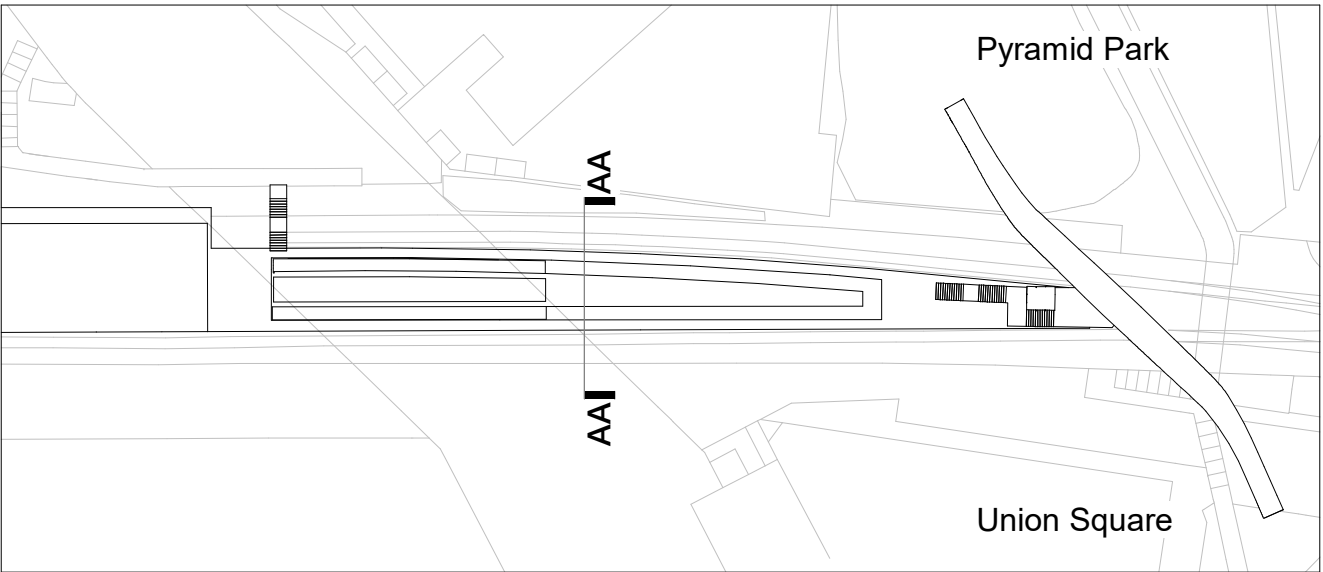

Copyright Hawkins\Brown Architects  
No implied licence exists. This drawing should not be used to calculate areas for the purposes of valuation. Do not scale this drawing. All dimensions to be checked on the site by the contractor and such dimensions to be their responsibility. All work must comply with relevant British Standards and Building Regulations requirements. Drawing errors and omissions to be reported to the architect. To be read in conjunction with Architect's specification and other consultant information.

| Rev | Description         | Date     |
|-----|---------------------|----------|
| P01 | Issued For Planning | 05.03.25 |

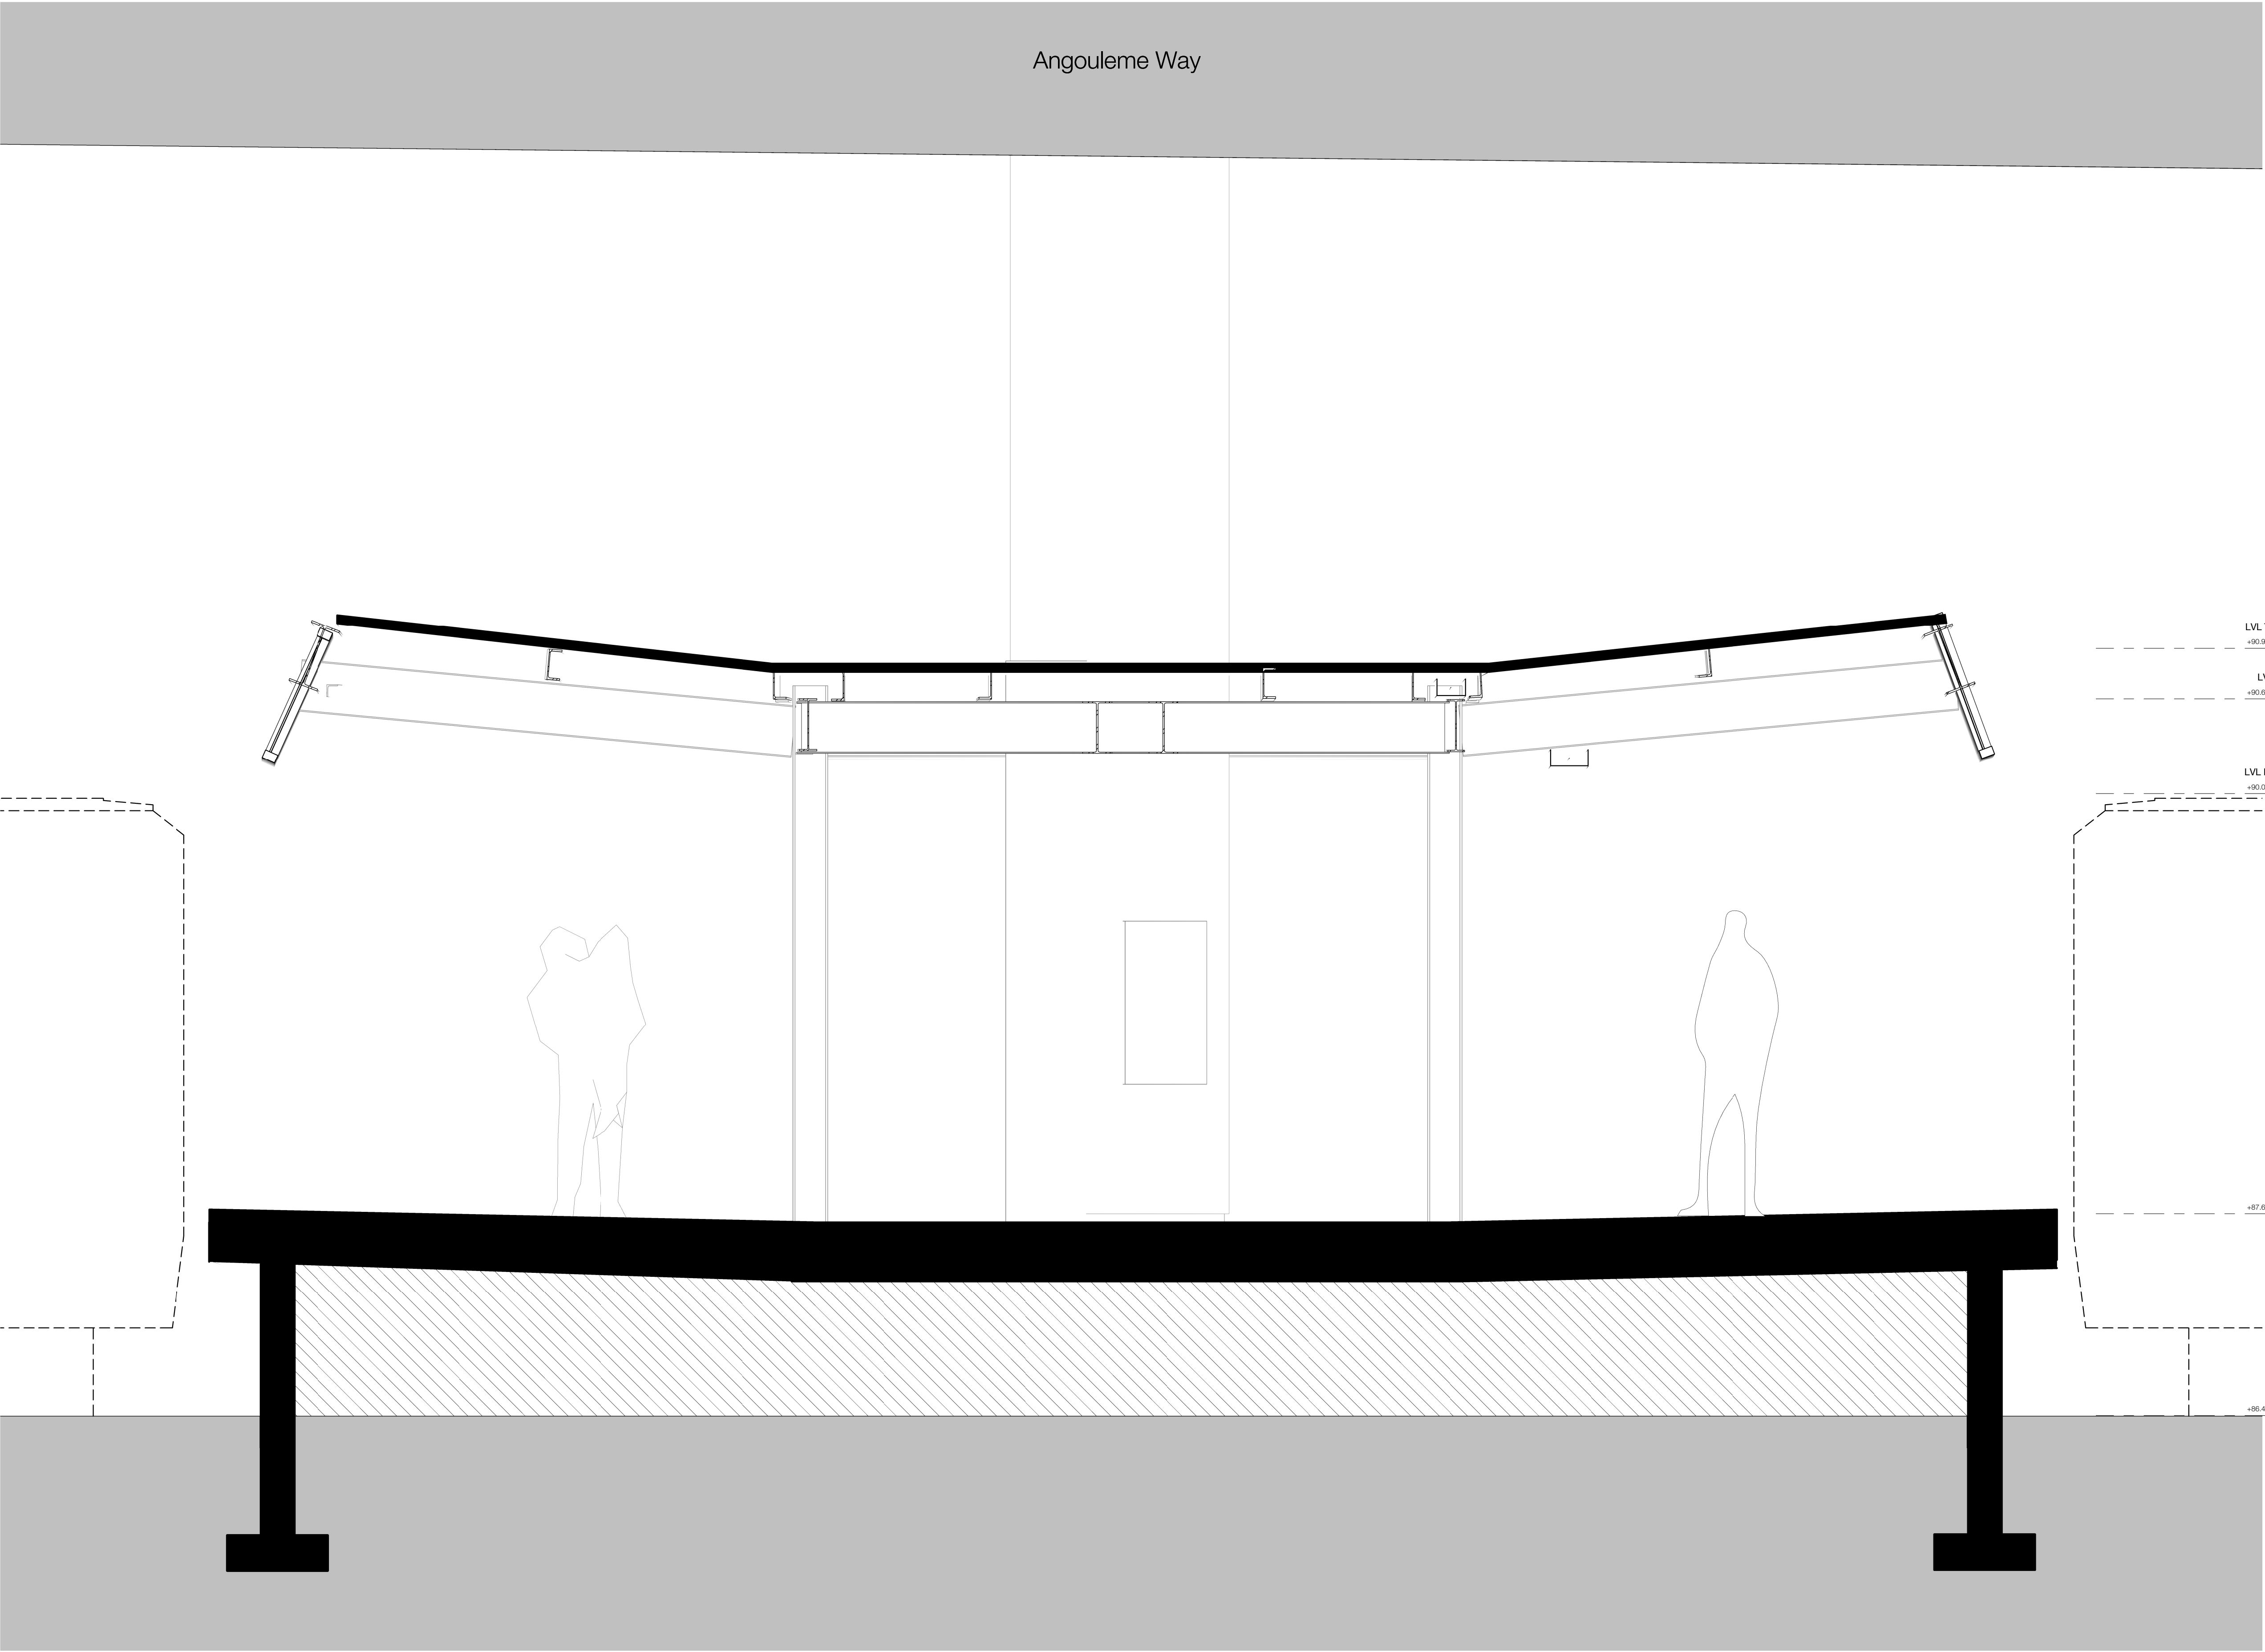

26-28 Hilton Street  
Manchester M1 2EH

mail@hawkinsbrown.com  
hawkinsbrown.com

# Hawkins\Brown

**Project**  
Bury Interchange  
Haymarket St  
Bury  
BL9 0AY

**Drawing**  
Existing Platform - Section AA

|                             |                         |
|-----------------------------|-------------------------|
| <b>Scale @ A1</b><br>1 : 20 | <b>Date</b><br>Feb 2025 |
|-----------------------------|-------------------------|

|                       |                         |
|-----------------------|-------------------------|
| <b>Drawn By</b><br>JL | <b>Checked By</b><br>NT |
|-----------------------|-------------------------|

|                            |                     |                                         |
|----------------------------|---------------------|-----------------------------------------|
| <b>Job Number</b><br>16012 | <b>Status</b><br>S5 | <b>Purpose of Issue</b><br>For Planning |
|----------------------------|---------------------|-----------------------------------------|

|                                                     |                   |
|-----------------------------------------------------|-------------------|
| <b>Drawing No.</b><br>16012-HBA-BRY-ZZZ-D-AR-080013 | <b>Rev</b><br>P01 |
|-----------------------------------------------------|-------------------|