


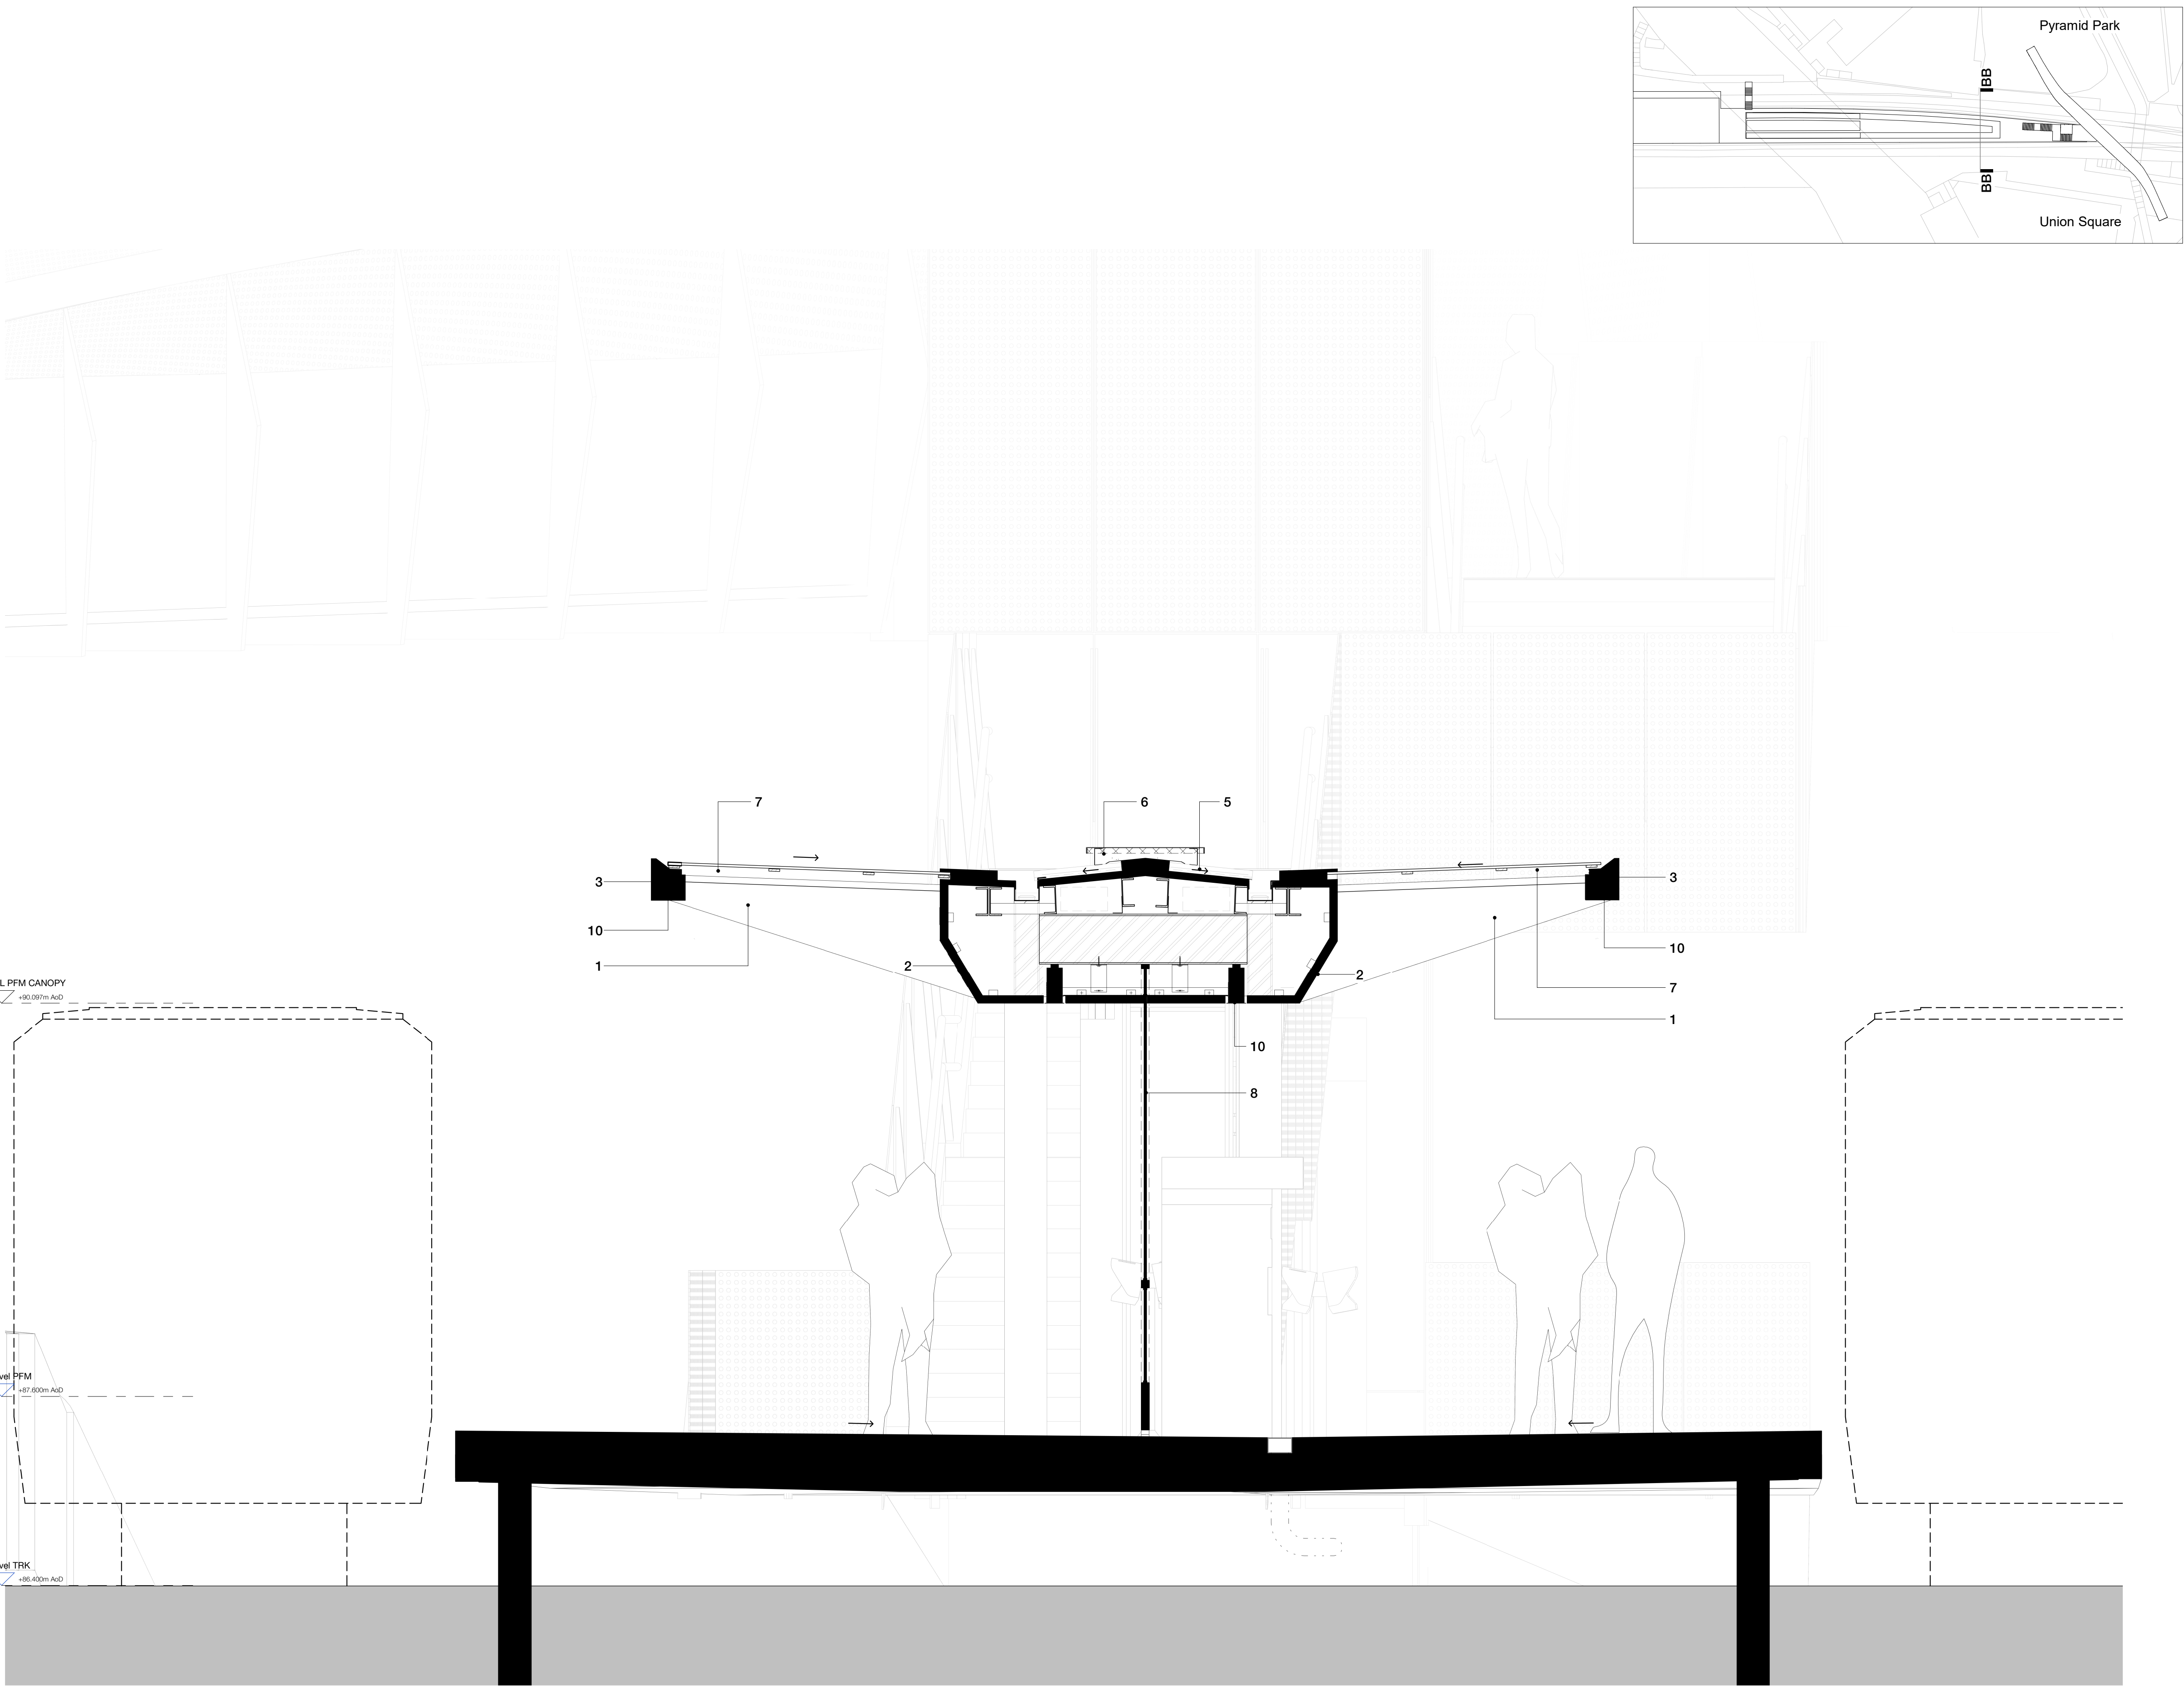

Copyright Hawkins\Brown Architects
No implied licence exists. This drawing should not be used to calculate areas for the purposes of valuation. Do not scale this drawing. All dimensions to be checked on the site by the contractor and such dimensions to be their responsibility. All work must comply with relevant British Standards and Building Regulations requirements. Drawing errors and omissions to be reported to the architect. To be read in conjunction with Architect's specification and other consultant information.

Rev	Description	Date
P01	Issued For Review and Comment	21.02.25
P02	Issued For Planning	05.03.25
P03	Issued For Planning	21.03.25
P04	Issued For Planning	26.03.25

Key:

- Aluminium Cladding Panel – Dark Grey PPC Finish
- Aluminium Cladding Panel – Yellow PPC Finish
- Aluminium Fascia Cladding Panel – Dark Grey PPC Finish
- Perforated Aluminium Cladding Panel – Dark Grey PPC Finish
- Metal Standing Seam Roof – Dark Grey
- Metal Maintenance Access Walkway – Galvanised
- Glazed Canopy Covering – Clear
- Glazed Screen with Metal Frame – Dark Grey PPC Finish
- Metal Door – Dark Grey PPC Finish
- Recessed Lighting Unit
- Paint to Existing Bridge Column – Colour TBC
- Tactile Paving Flag – Dark Grey
- Paving Flag – Light Grey
- Floor Drainage Cover with Stainless Steel Cover Grating
- Perforated Balustrade and Vertical Supports – Dark Grey PPC Finish
- Weathered Steel Plate Bridge Structure (Corten)
- Perforated Weathered Steel Plate (Corten) pattern indicative only
- Weathered Steel Balustrade Upright with Mesh Infill (Corten)
- Bonded Grit Floor Finish – Colour TBC
- Metal Staircase with Solid Balustrade and Vertical Supports – Dark Grey PPC Finish
- Stainless Steel Lift Doors with Glazed Infill
- Precast Concrete abutment with architectural finish.
- Feature Weathered Steel Bridge Column with Precast Concrete Base
- Angled Plate housing continuous lighting strip and services (Corten)
- Stainless Steel Fascia Plate

26-28 Hilton Street
Manchester M1 2EH

mail@hawkinsbrown.com
hawkinsbrown.com

Hawkins\Brown

Project
Bury Interchange
Haymarket St
Bury
BL9 0AY

Drawing
Proposed Platform - Section BB

Scale @ A1 1 : 20	Date Feb 2025
-----------------------------	-------------------------

Drawn By JL	Checked By NT
-----------------------	-------------------------

Job Number 16012	Status S5	Purpose of Issue For Planning
----------------------------	---------------------	---

Drawing No. 16012-HEA-BRY-ZZZ-D-AR-080301	Rev P04
---	-------------------