


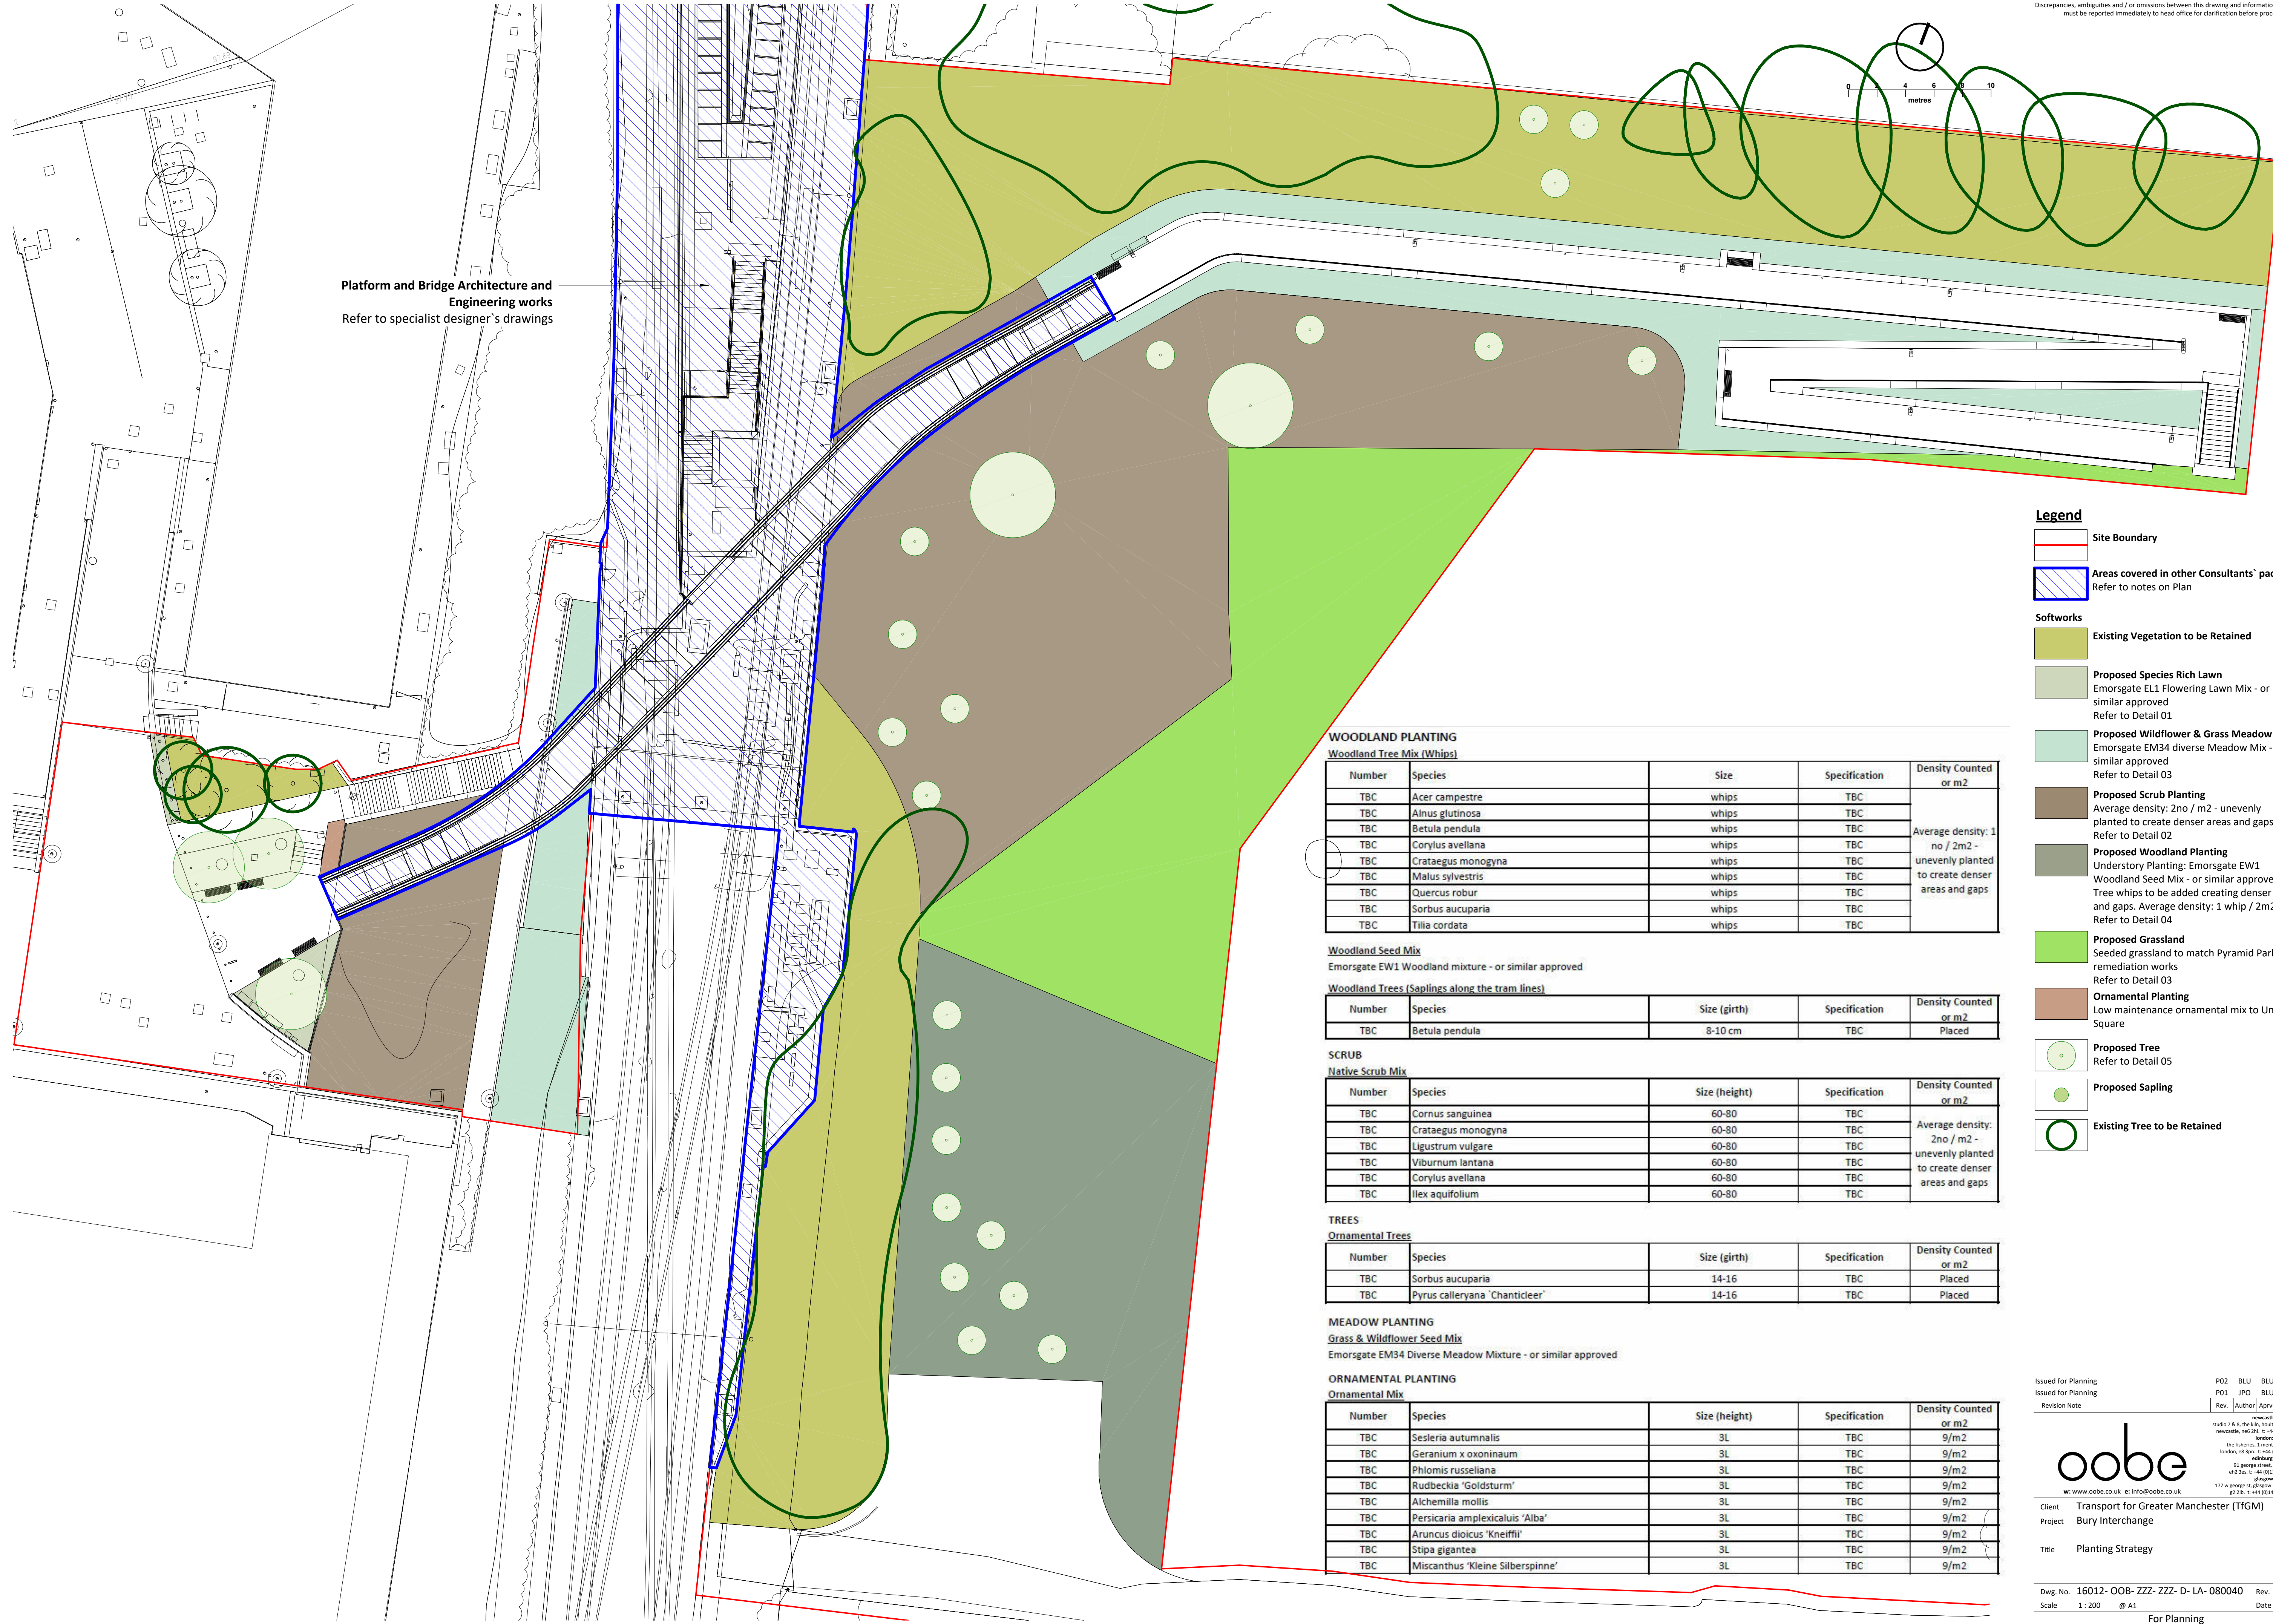

Platform and Bridge Architecture and Engineering works
Refer to specialist designer's drawings

Legend

- Site Boundary
- Areas covered in other Consultants' package
Refer to notes on Plan

Softworks

- Existing Vegetation to be Retained
- Proposed Species Rich Lawn
Emorsgate EL1 Flowering Lawn Mix - or similar approved
Refer to Detail 01
- Proposed Wildflower & Grass Meadow
Emorsgate EM34 diverse Meadow Mix - or similar approved
Refer to Detail 03
- Proposed Scrub Planting
Average density: 2no / m2 - unevenly planted to create denser areas and gaps
Refer to Detail 02
- Proposed Woodland Planting
Understory Planting: Emorsgate EW1 Woodland Seed Mix - or similar approved
Tree whips to be added creating denser areas and gaps. Average density: 1 whip / 2m2
Refer to Detail 04
- Proposed Grassland
Seeded grassland to match Pyramid Park remediation works
Refer to Detail 03
- Ornamental Planting
Low maintenance ornamental mix to Union Square
- Proposed Tree
Refer to Detail 05
- Proposed Sapling
- Existing Tree to be Retained

WOODLAND PLANTING

Woodland Tree Mix (Whips)

Number	Species	Size	Specification	Density Counted or m2
TBC	Acer campestre	whips	TBC	Average density: 1 no / 2m2 - unevenly planted to create denser areas and gaps
TBC	Alnus glutinosa	whips	TBC	
TBC	Betula pendula	whips	TBC	
TBC	Corylus avellana	whips	TBC	
TBC	Crataegus monogyna	whips	TBC	
TBC	Malus sylvestris	whips	TBC	
TBC	Quercus robur	whips	TBC	
TBC	Sorbus aucuparia	whips	TBC	
TBC	Tilia cordata	whips	TBC	

Woodland Seed Mix

Emorsgate EW1 Woodland mixture - or similar approved

Woodland Trees (Saplings along the tram lines)

Number	Species	Size (girth)	Specification	Density Counted or m2
TBC	Betula pendula	8-10 cm	TBC	Placed

SCRUB

Native Scrub Mix

Number	Species	Size (height)	Specification	Density Counted or m2
TBC	Cornus sanguinea	60-80	TBC	Average density: 2no / m2 - unevenly planted to create denser areas and gaps
TBC	Crataegus monogyna	60-80	TBC	
TBC	Ligustrum vulgare	60-80	TBC	
TBC	Viburnum lantana	60-80	TBC	
TBC	Corylus avellana	60-80	TBC	
TBC	Ilex aquifolium	60-80	TBC	

TREES

Ornamental Trees

Number	Species	Size (girth)	Specification	Density Counted or m2
TBC	Sorbus aucuparia	14-16	TBC	Placed
TBC	Pyrus calleryana 'Chanticleer'	14-16	TBC	Placed

MEADOW PLANTING

Grass & Wildflower Seed Mix

Emorsgate EM34 Diverse Meadow Mixture - or similar approved

ORNAMENTAL PLANTING

Ornamental Mix

Number	Species	Size (height)	Specification	Density Counted or m2
TBC	Sesleria autumnalis	3L	TBC	9/m2
TBC	Geranium x oxoninaum	3L	TBC	9/m2
TBC	Phlomis russeliana	3L	TBC	9/m2
TBC	Rudbeckia 'Goldsturm'	3L	TBC	9/m2
TBC	Alchemilla mollis	3L	TBC	9/m2
TBC	Persicaria amplexicaluis 'Alba'	3L	TBC	9/m2
TBC	Aruncus dioicus 'Kneiffii'	3L	TBC	9/m2
TBC	Stipa gigantea	3L	TBC	9/m2
TBC	Miscanthus 'Kleine Silberspinne'	3L	TBC	9/m2

Issued for Planning
Issued for Planning
Revision Note

P02 BLU BLU 21/03/25
P01 JPO BLU 07/03/25
Rev. Author Aprvd Date

newcastle:
studio 7 & 8, 10-14, 16-18, 20-22, 24-26, 3620-3622, 36