
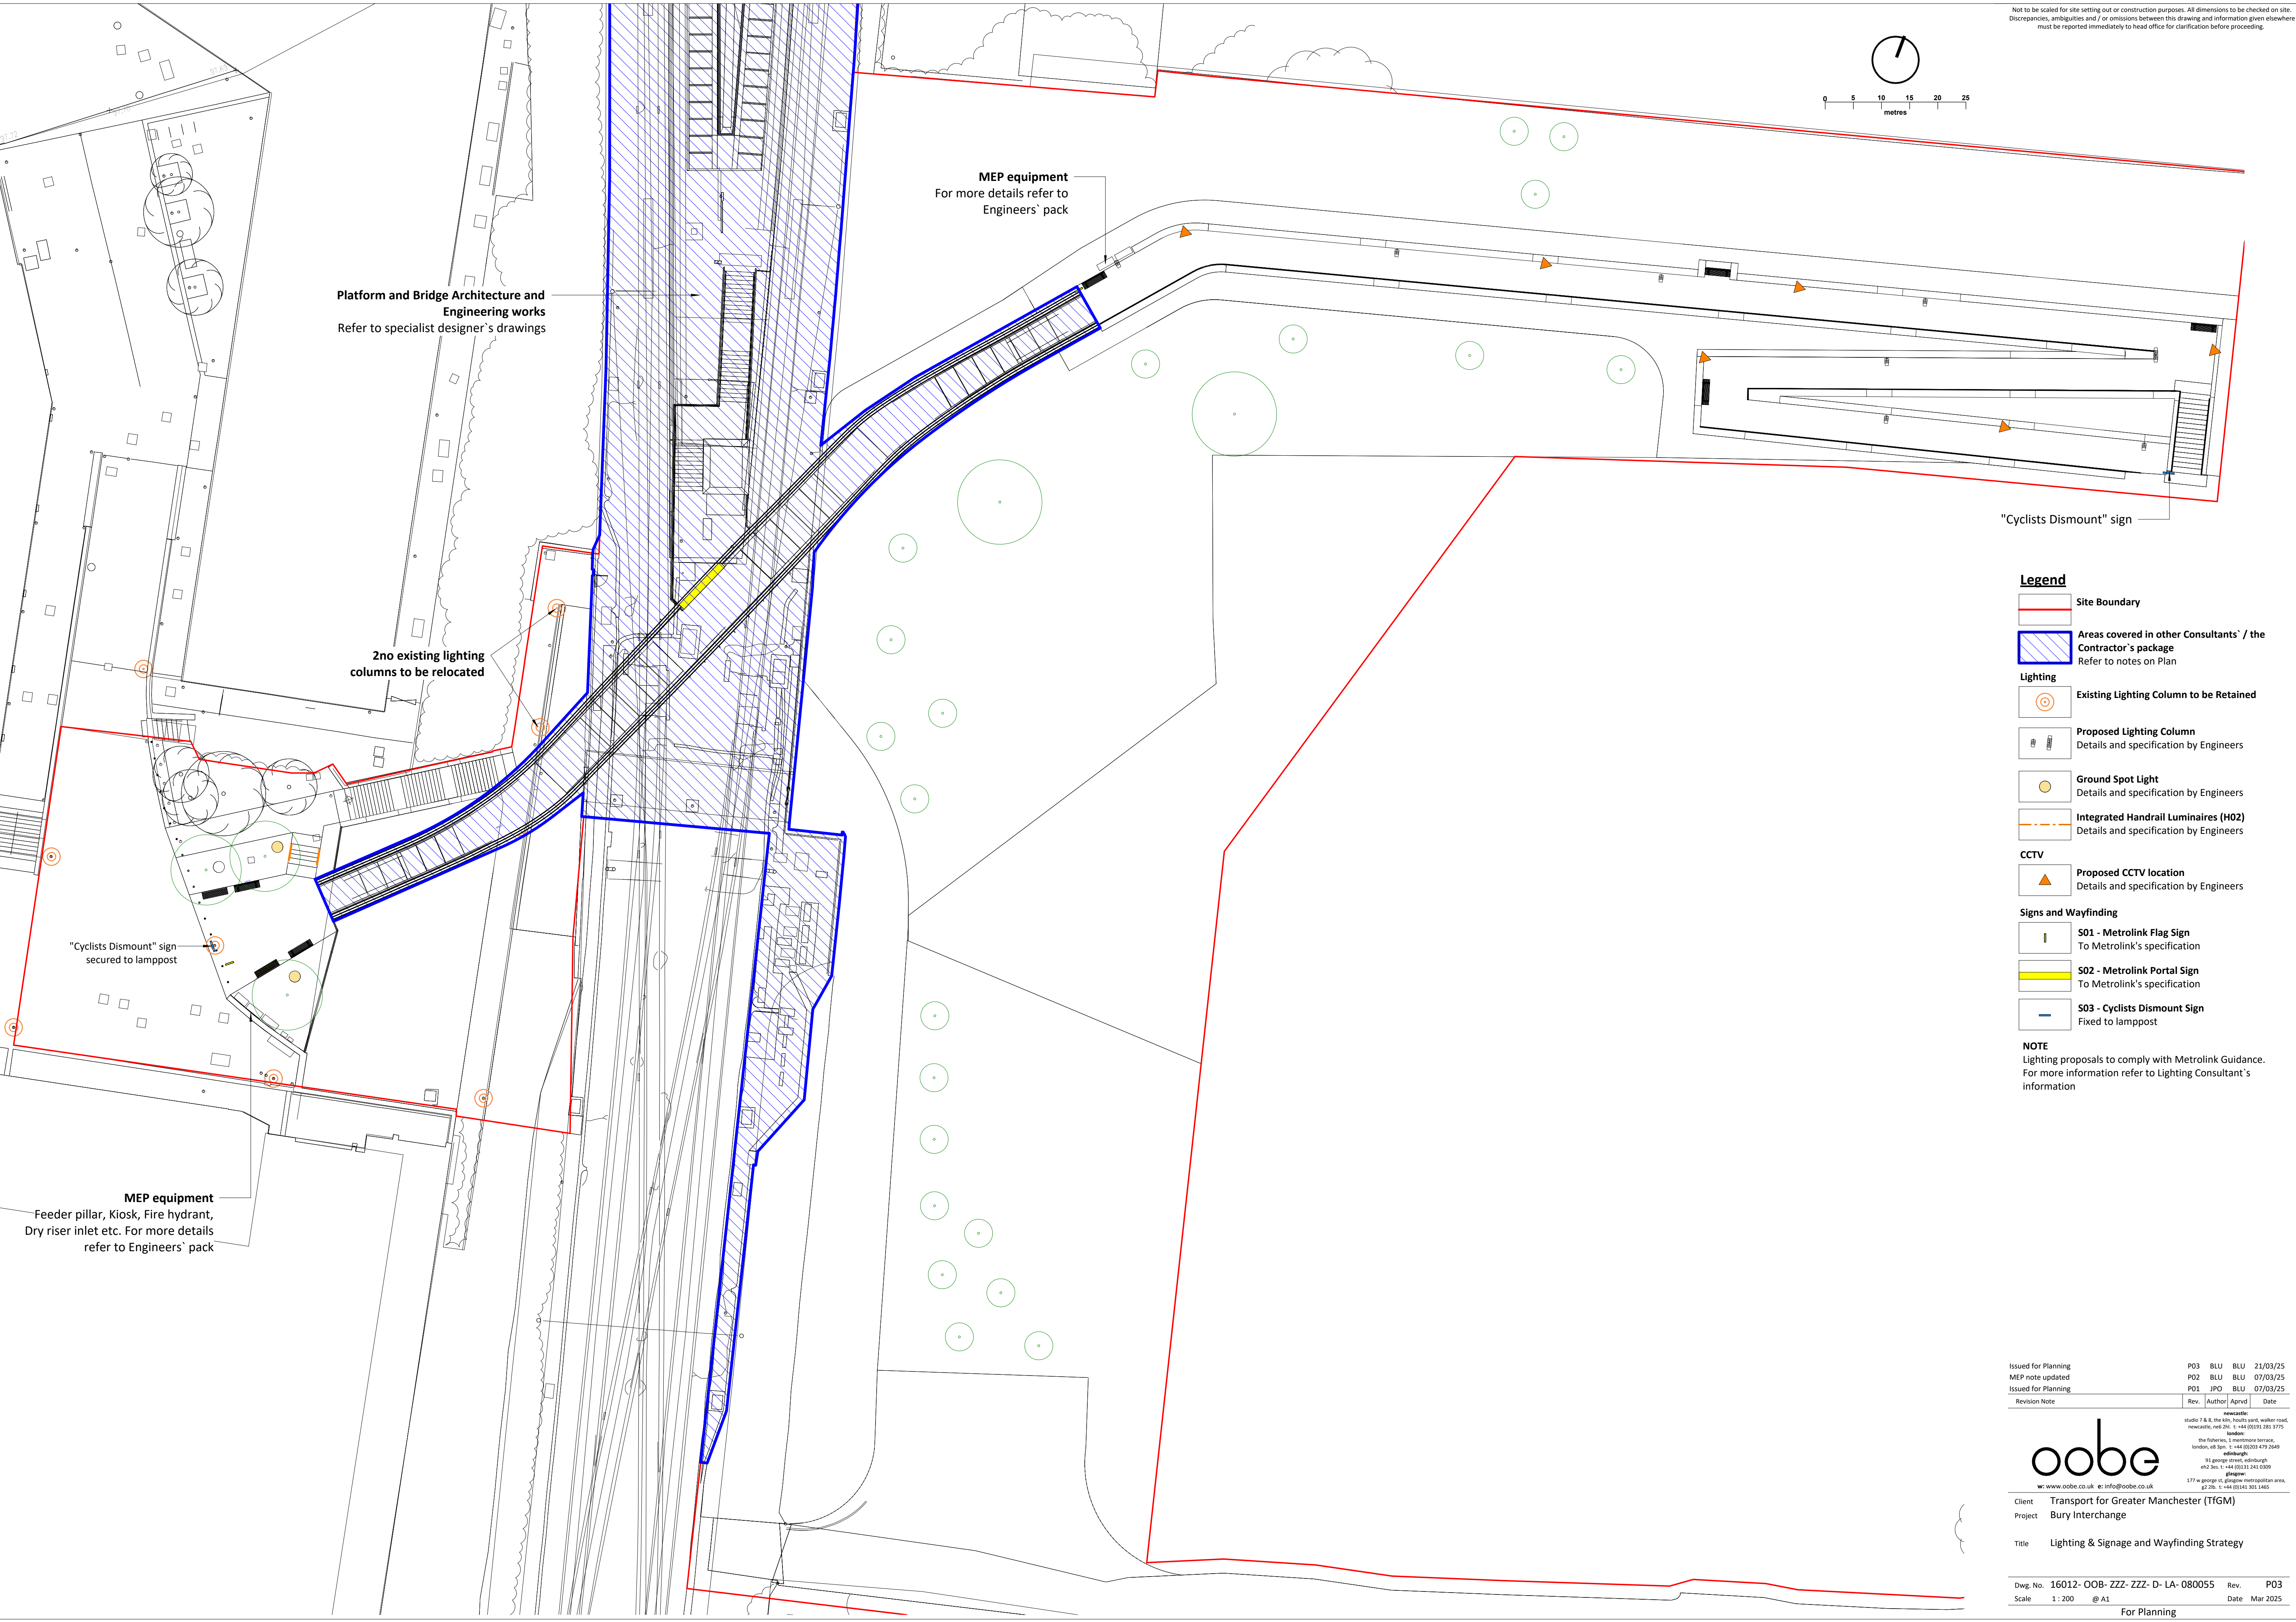


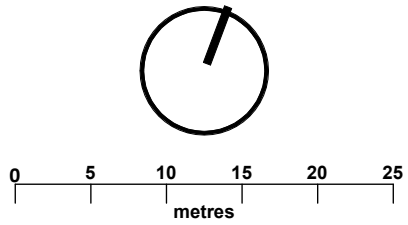

Platform and Bridge Architecture and Engineering works
Refer to specialist designer's drawings

MEP equipment
For more details refer to Engineers' pack

2no existing lighting columns to be relocated

"Cyclists Dismount" sign secured to lamppost

MEP equipment
Feeder pillar, Kiosk, Fire hydrant, Dry riser inlet etc. For more details refer to Engineers' pack

Legend

- Site Boundary
- Areas covered in other Consultants' / the Contractor's package
Refer to notes on Plan
- Lighting**
 - Existing Lighting Column to be Retained
 - Proposed Lighting Column
Details and specification by Engineers
 - Ground Spot Light
Details and specification by Engineers
 - Integrated Handrail Luminaires (H02)
Details and specification by Engineers
- CCTV**
 - Proposed CCTV location
Details and specification by Engineers
- Signs and Wayfinding**
 - S01 - Metrolink Flag Sign
To Metrolink's specification
 - S02 - Metrolink Portal Sign
To Metrolink's specification
 - S03 - Cyclists Dismount Sign
Fixed to lamppost

NOTE
Lighting proposals to comply with Metrolink Guidance.
For more information refer to Lighting Consultant's information

Issued for Planning	P03	BLU	BLU	21/03/25
MEP note updated	P02	BLU	BLU	07/03/25
Issued for Planning	P01	JPO	BLU	07/03/25
Revision Note	Rev.	Author	Aprvd	Date



Client Transport for Greater Manchester (TfGM)
Project Bury Interchange
Title Lighting & Signage and Wayfinding Strategy