


- General Notes:
1. DRAWING IS NOT TO SCALE
 2. ALL DIMENSIONS TO BE CHECKED ON SITE BEFORE WORK COMMENCES
 3. ALL DISCREPANCIES ARE TO BE REPORTED FOR CLARIFICATION BEFORE WORK COMMENCES

Model References:

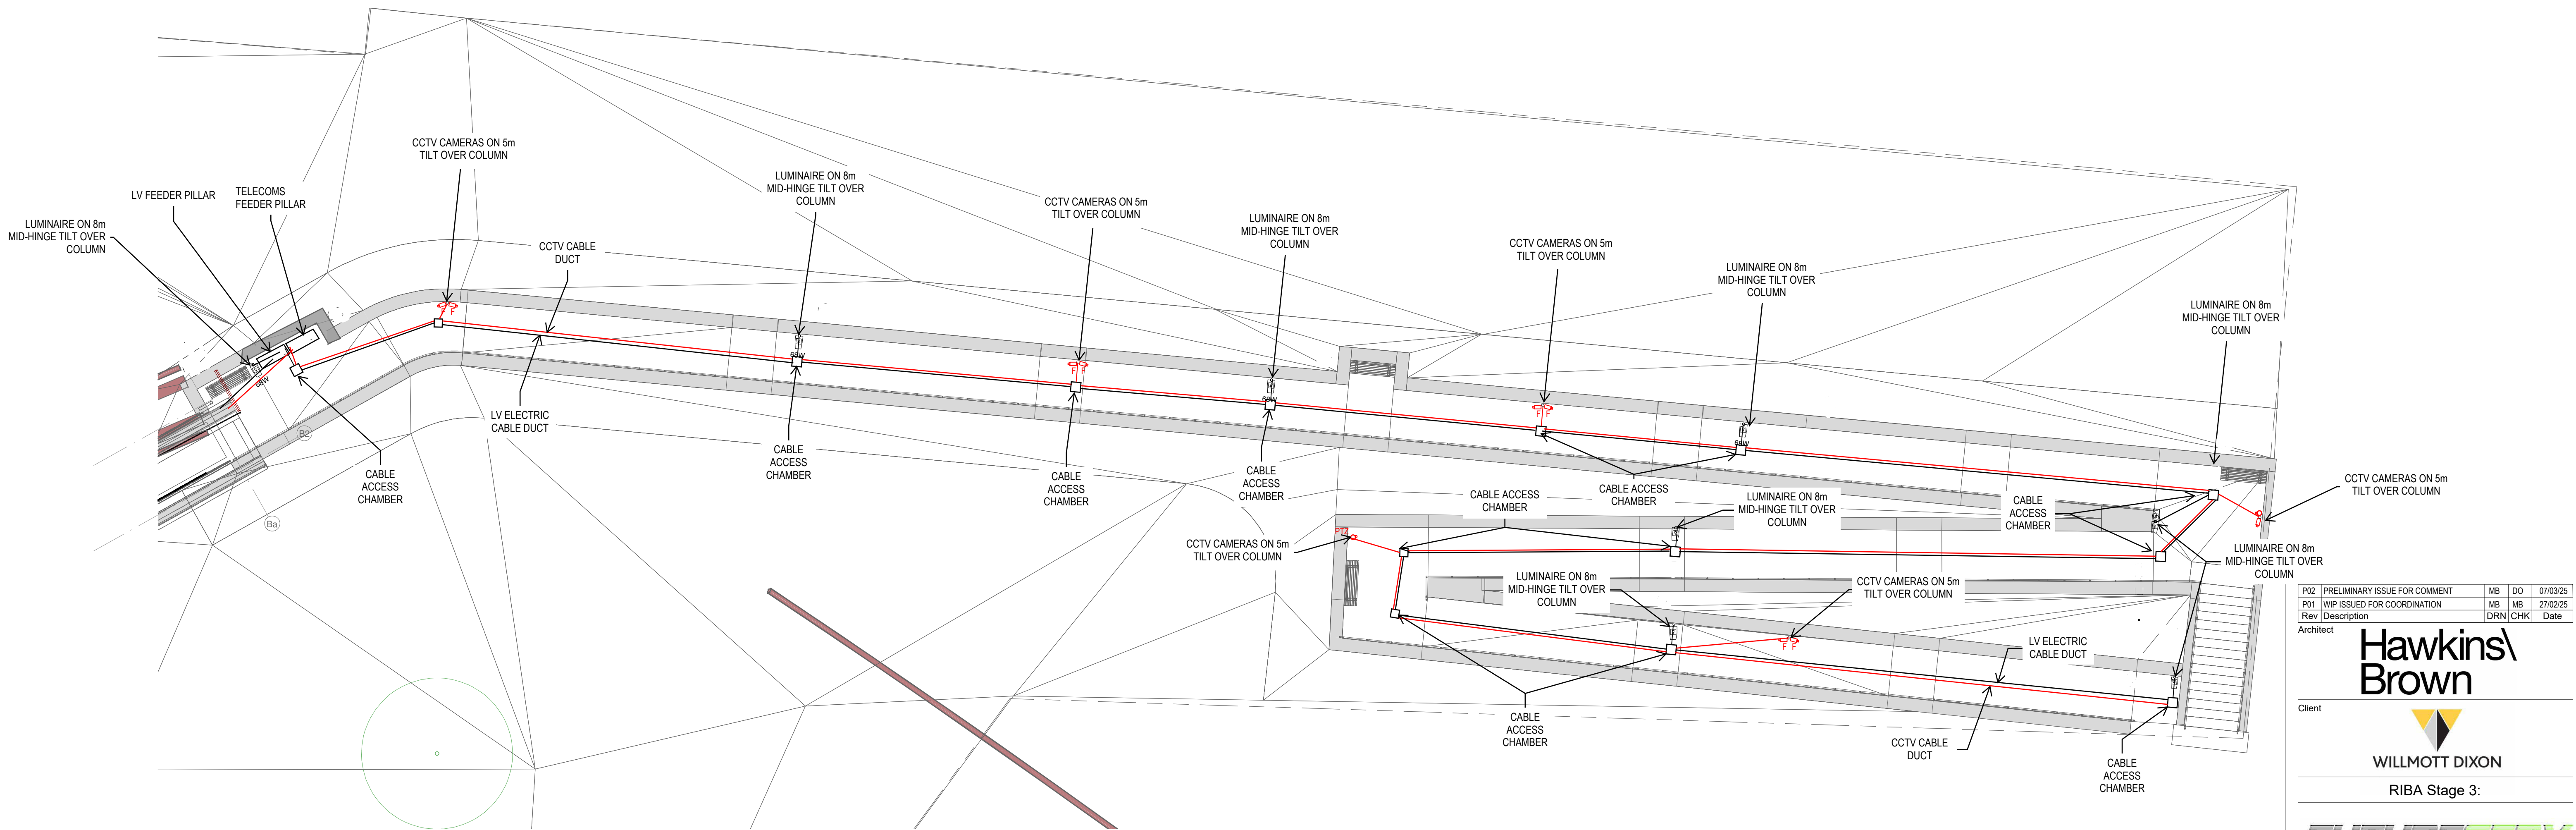

P02	PRELIMINARY ISSUE FOR COMMENT	MB	DO	07/03/25
P01	WIP ISSUED FOR COORDINATION	MB	MB	27/02/25
Rev	Description	DRN	CHK	Date

Architect
Hawkins\Brown

Client
WILLMOTT DIXON

RIBA Stage 3:

FUTURESERV
DESIGN ENGINEER SUSTAIN
WWW.FUTURESERV.CO.UK

Ambler House - Trevelyan Sqaure Leeds - LS1 6ED
☎ +44 (0)113 543 0803 ✉ enquiries@futureserv.co.uk 🌐 www.futureserv.co.uk

Project Title
BURY INTERCHANGE
Bury Tram Stop
Haymarket St, Bury BL9 0AY

Drawing Title
EXTERNAL SERVICES LAYOUT
PYRAMID PARK

FUT Project No Y5604 Suitability S3

Drawn & Checked by LB

Reviewed by MB

Date 14/02/2025

Scale NTS

Drawing No. 16012-FUT-BRY-XXX-D-BV-000010 Rev. P02