


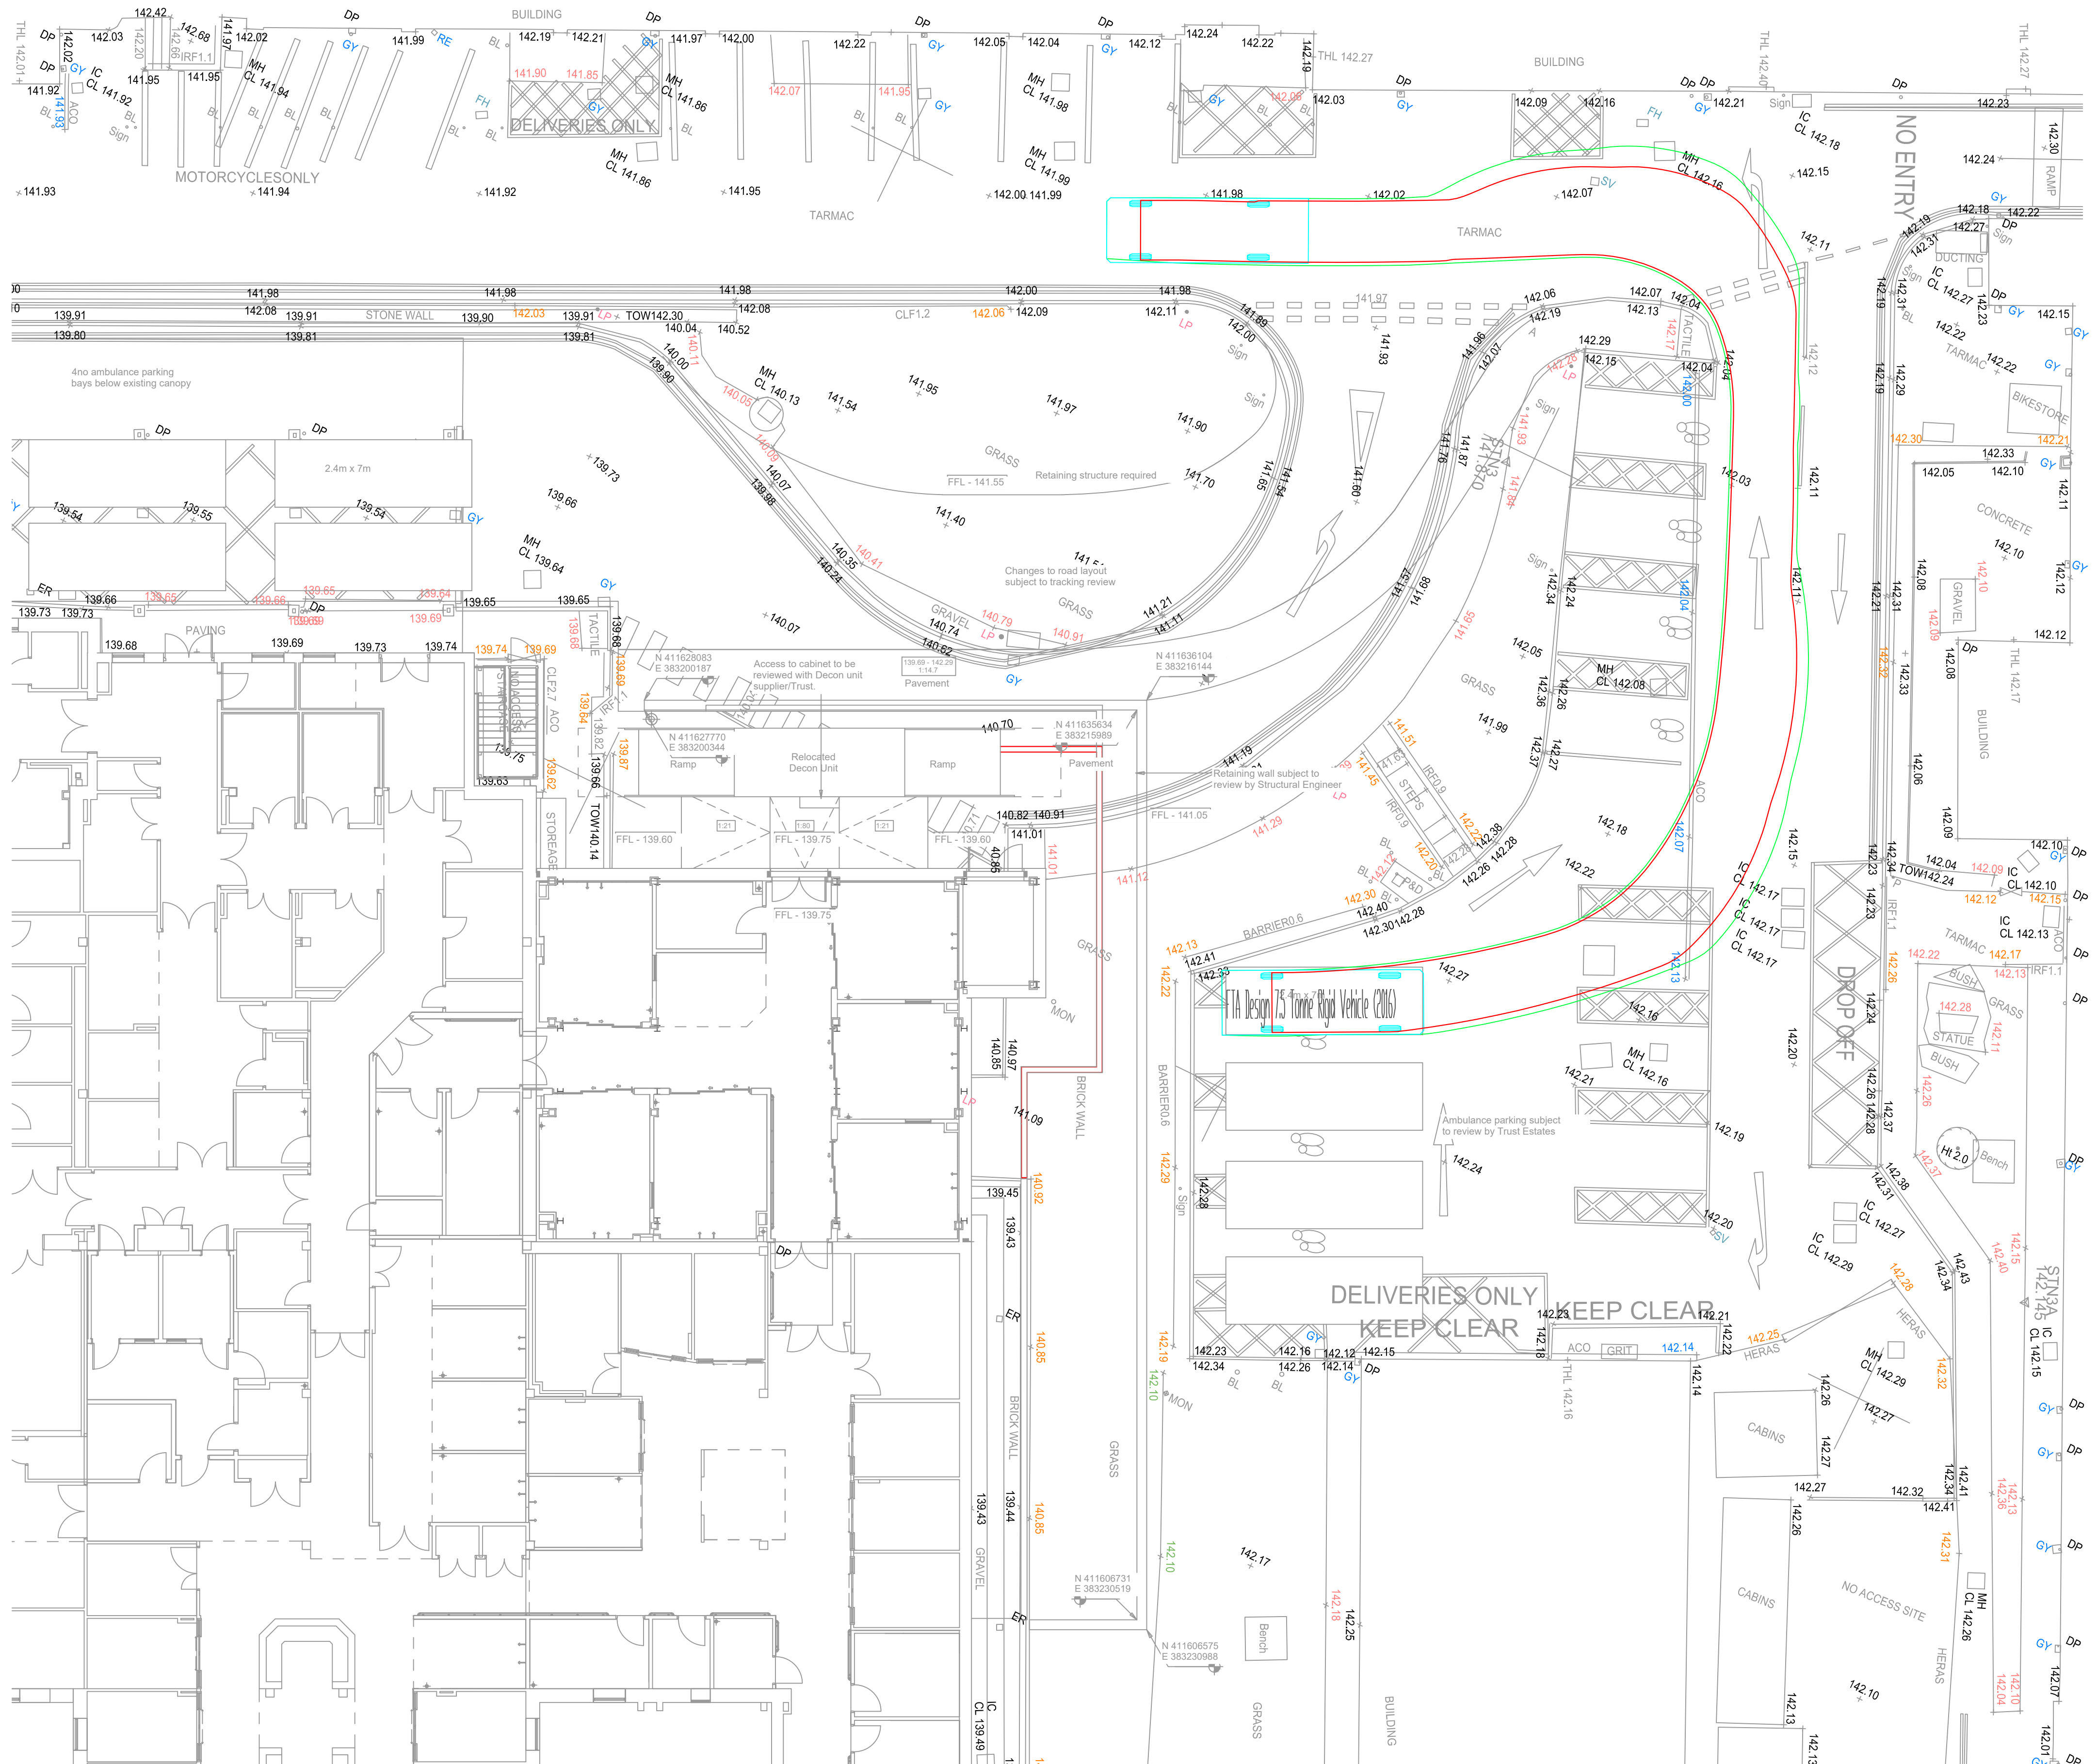

- GENERAL NOTES:
- THIS DRAWING IS TO BE READ IN CONJUNCTION WITH ALL RELEVANT ARCHITECTS AND ENGINEERS DRAWINGS AND SPECIFICATIONS.
 - DO NOT SCALE THIS DRAWING. ANY AMBIGUITIES, OMISSIONS AND ERRORS ON DRAWINGS SHALL BE BROUGHT TO THE ENGINEERS ATTENTION IMMEDIATELY. ALL DIMENSIONS MUST BE CHECKED / VERIFIED ON SITE.
 - ALL DIMENSIONS ARE IN METRES UNLESS OTHERWISE SPECIFIED.
 - FOR GENERAL NOTES REFER TO DRAWING.

P01	SKETCH FOR INFORMATION		27/01/26	CS	CS
Rev:	Description:		Date:	By:	Chkd:
Curtins Merchant Exchange 17-19 Whitworth Street West Manchester M1 5WG 0161 235 2384 manchester@curtins.com www.curtins.com Civils & Structures • Transport Planning • Environmental • Infrastructure • Geotechnical • Conservation & Heritage • Principal Designer Birmingham • Bristol • Cambridge • Cardiff • Douglas • Dublin • Edinburgh • Glasgow • Kendal • Leeds • Liverpool • London • Manchester • Nottingham					
Status:	SUITABLE FOR INFORMATION		S2		
Project:	BURY EMERGENCY DEPARTMENT PHASE 2				
Dwg Title:	AMBULANCE VEHICLE TRACKING SKETCH				
Drawn By:	CS	Designed By:	CS	Checked By:	CS
		Date:	27/01/26	Scales:	@ A1 NTS
Project No • Originator • Function • Spatial • Form • Discipline • Number					Revision
086745 - CUR - XX - XX - SK - C - 000001					P01

