
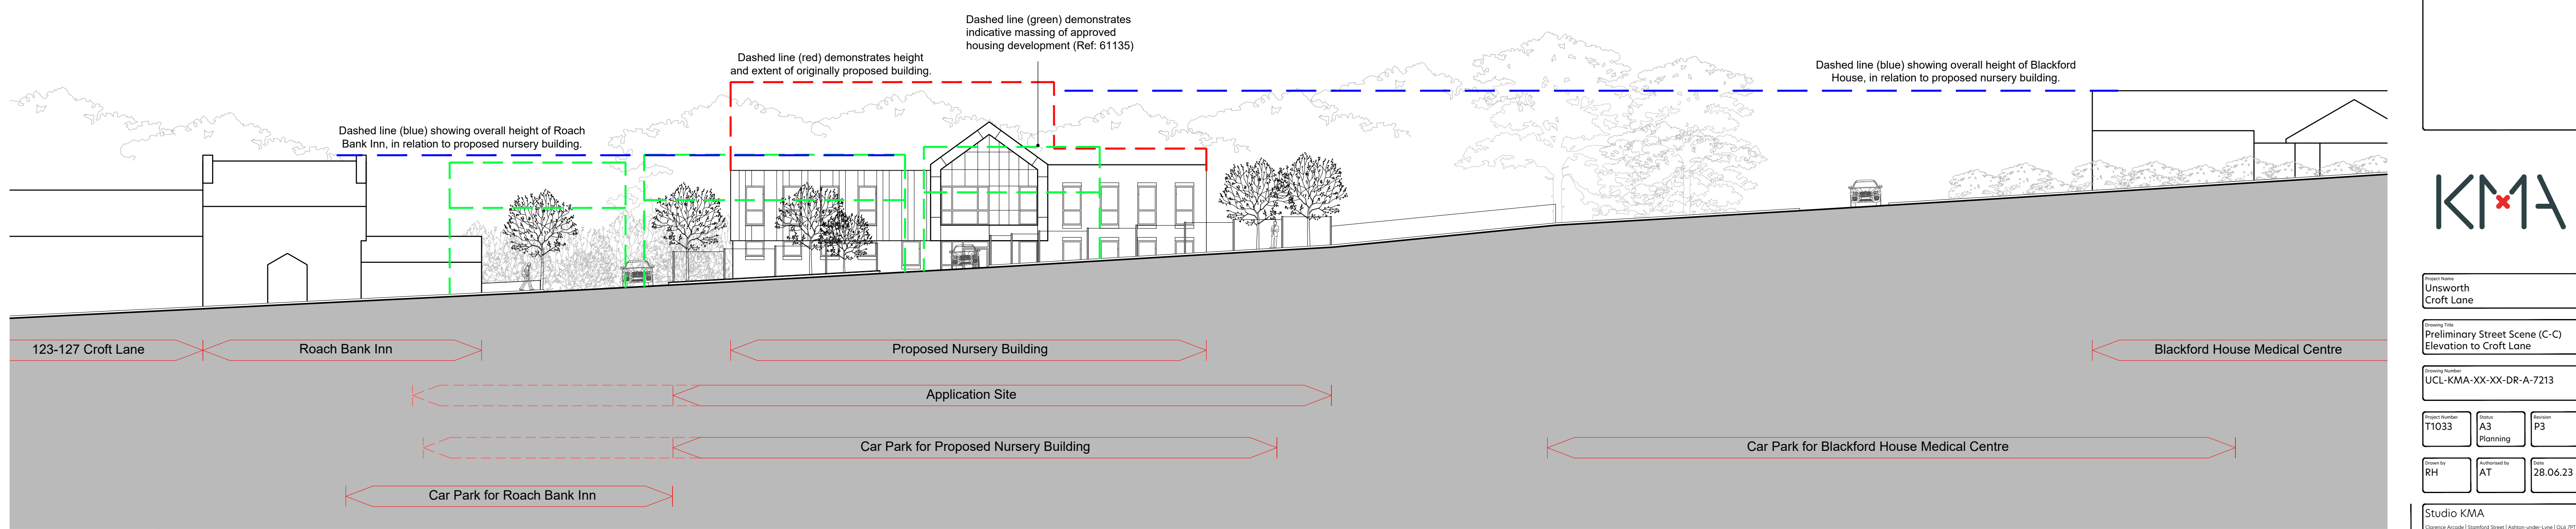


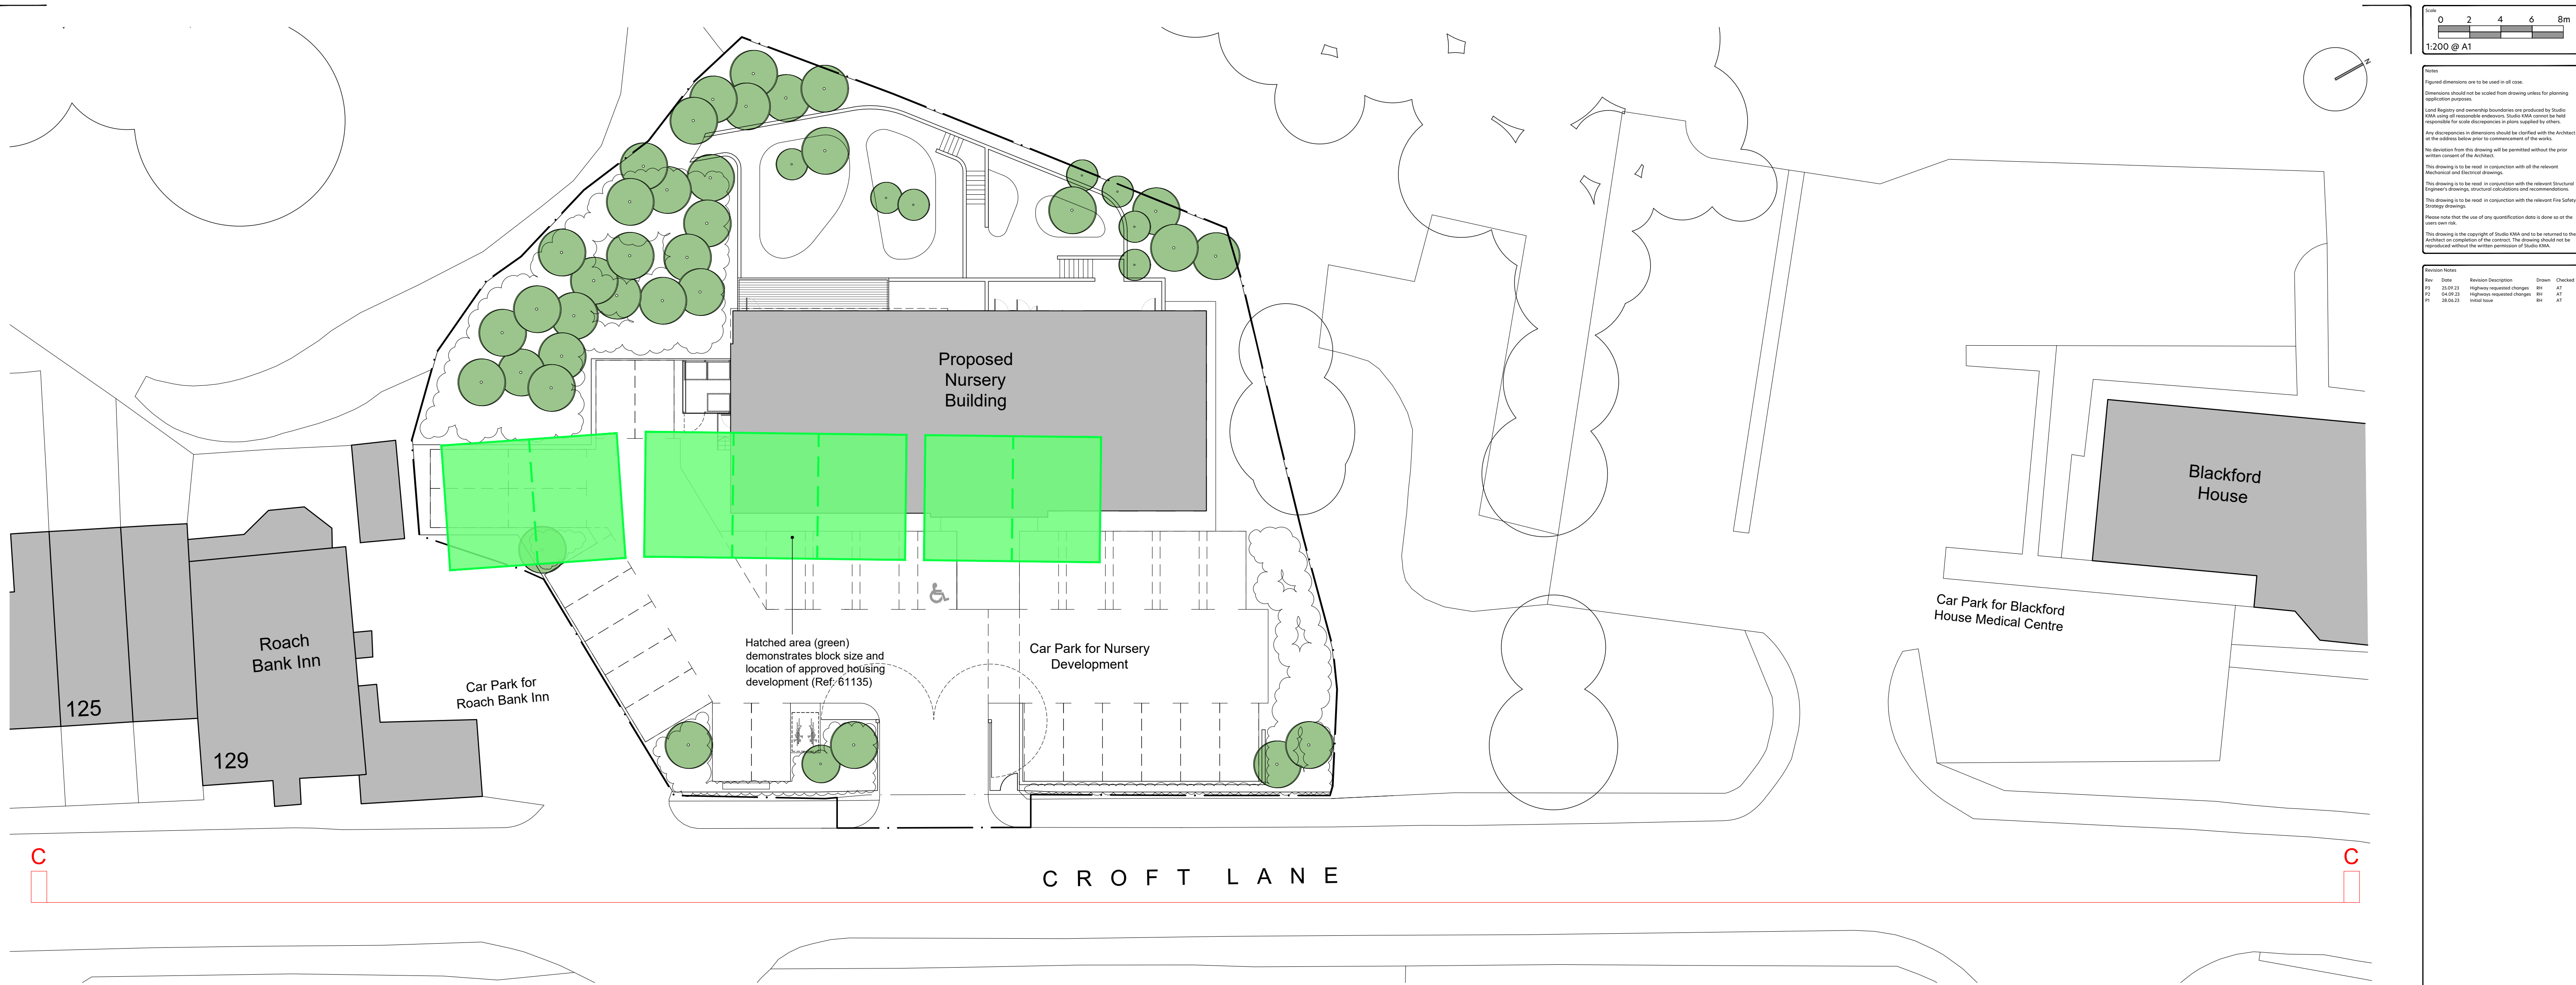

Scale: 0 2 4 6 8m
1:200 @ A1

Notes:
Figured dimensions are to be used in all cases.
Dimensions should not be taken from drawings unless for planning application purposes.
Land Rights and ownership boundaries are indicated by Studio KMA using all reasonable endeavours. Studio KMA cannot be held responsible for title discrepancies or plans supplied by others.
Any discrepancies in dimensions should be clarified with the Architect at the address below prior to commencement of the works.
No deviation from this drawing will be permitted without the prior written consent of the Architect.
This drawing is to be used in conjunction with all the relevant Mechanical and Electrical drawings.
This drawing is to be used in conjunction with the relevant Structural Engineer's drawings, structural calculations and recommendations.
This drawing is to be used in conjunction with the relevant Fire Safety Strategy drawings.
Please note that the use of any quantification data is done so on the client's own risk.
This drawing is the copyright of Studio KMA and is to be returned to the Architect on completion of the project. This drawing should not be reproduced without the written permission of Studio KMA.

Rev	Date	Revision Description	Drawn	Checked
P1	25.05.23	Highways requested changes	SH	AT
P2	04.06.23	Highways requested changes	SH	AT
P3	28.06.23	Initial Issue	SH	AT

KMA

Project Name
Unsworth
Croft Lane

Drawing Title
Preliminary Street Scene (C-C)
Elevation to Croft Lane

Drawing Number
UCL-KMA-XX-XX-DR-A-7213

Project Number T1033	Discipline A3 Planning	Revision P3
-------------------------	------------------------------	----------------

Drawn by RH	Authorised by AT	Date 28.06.23
----------------	---------------------	------------------

Studio KMA
Clerkenwell Arcade | Stamford Street | Ashburton-under-Lyne | OL6 7PT
T: 01457 877345
E: info@studiokma.co.uk
www.studiokma.co.uk