
DRAFT

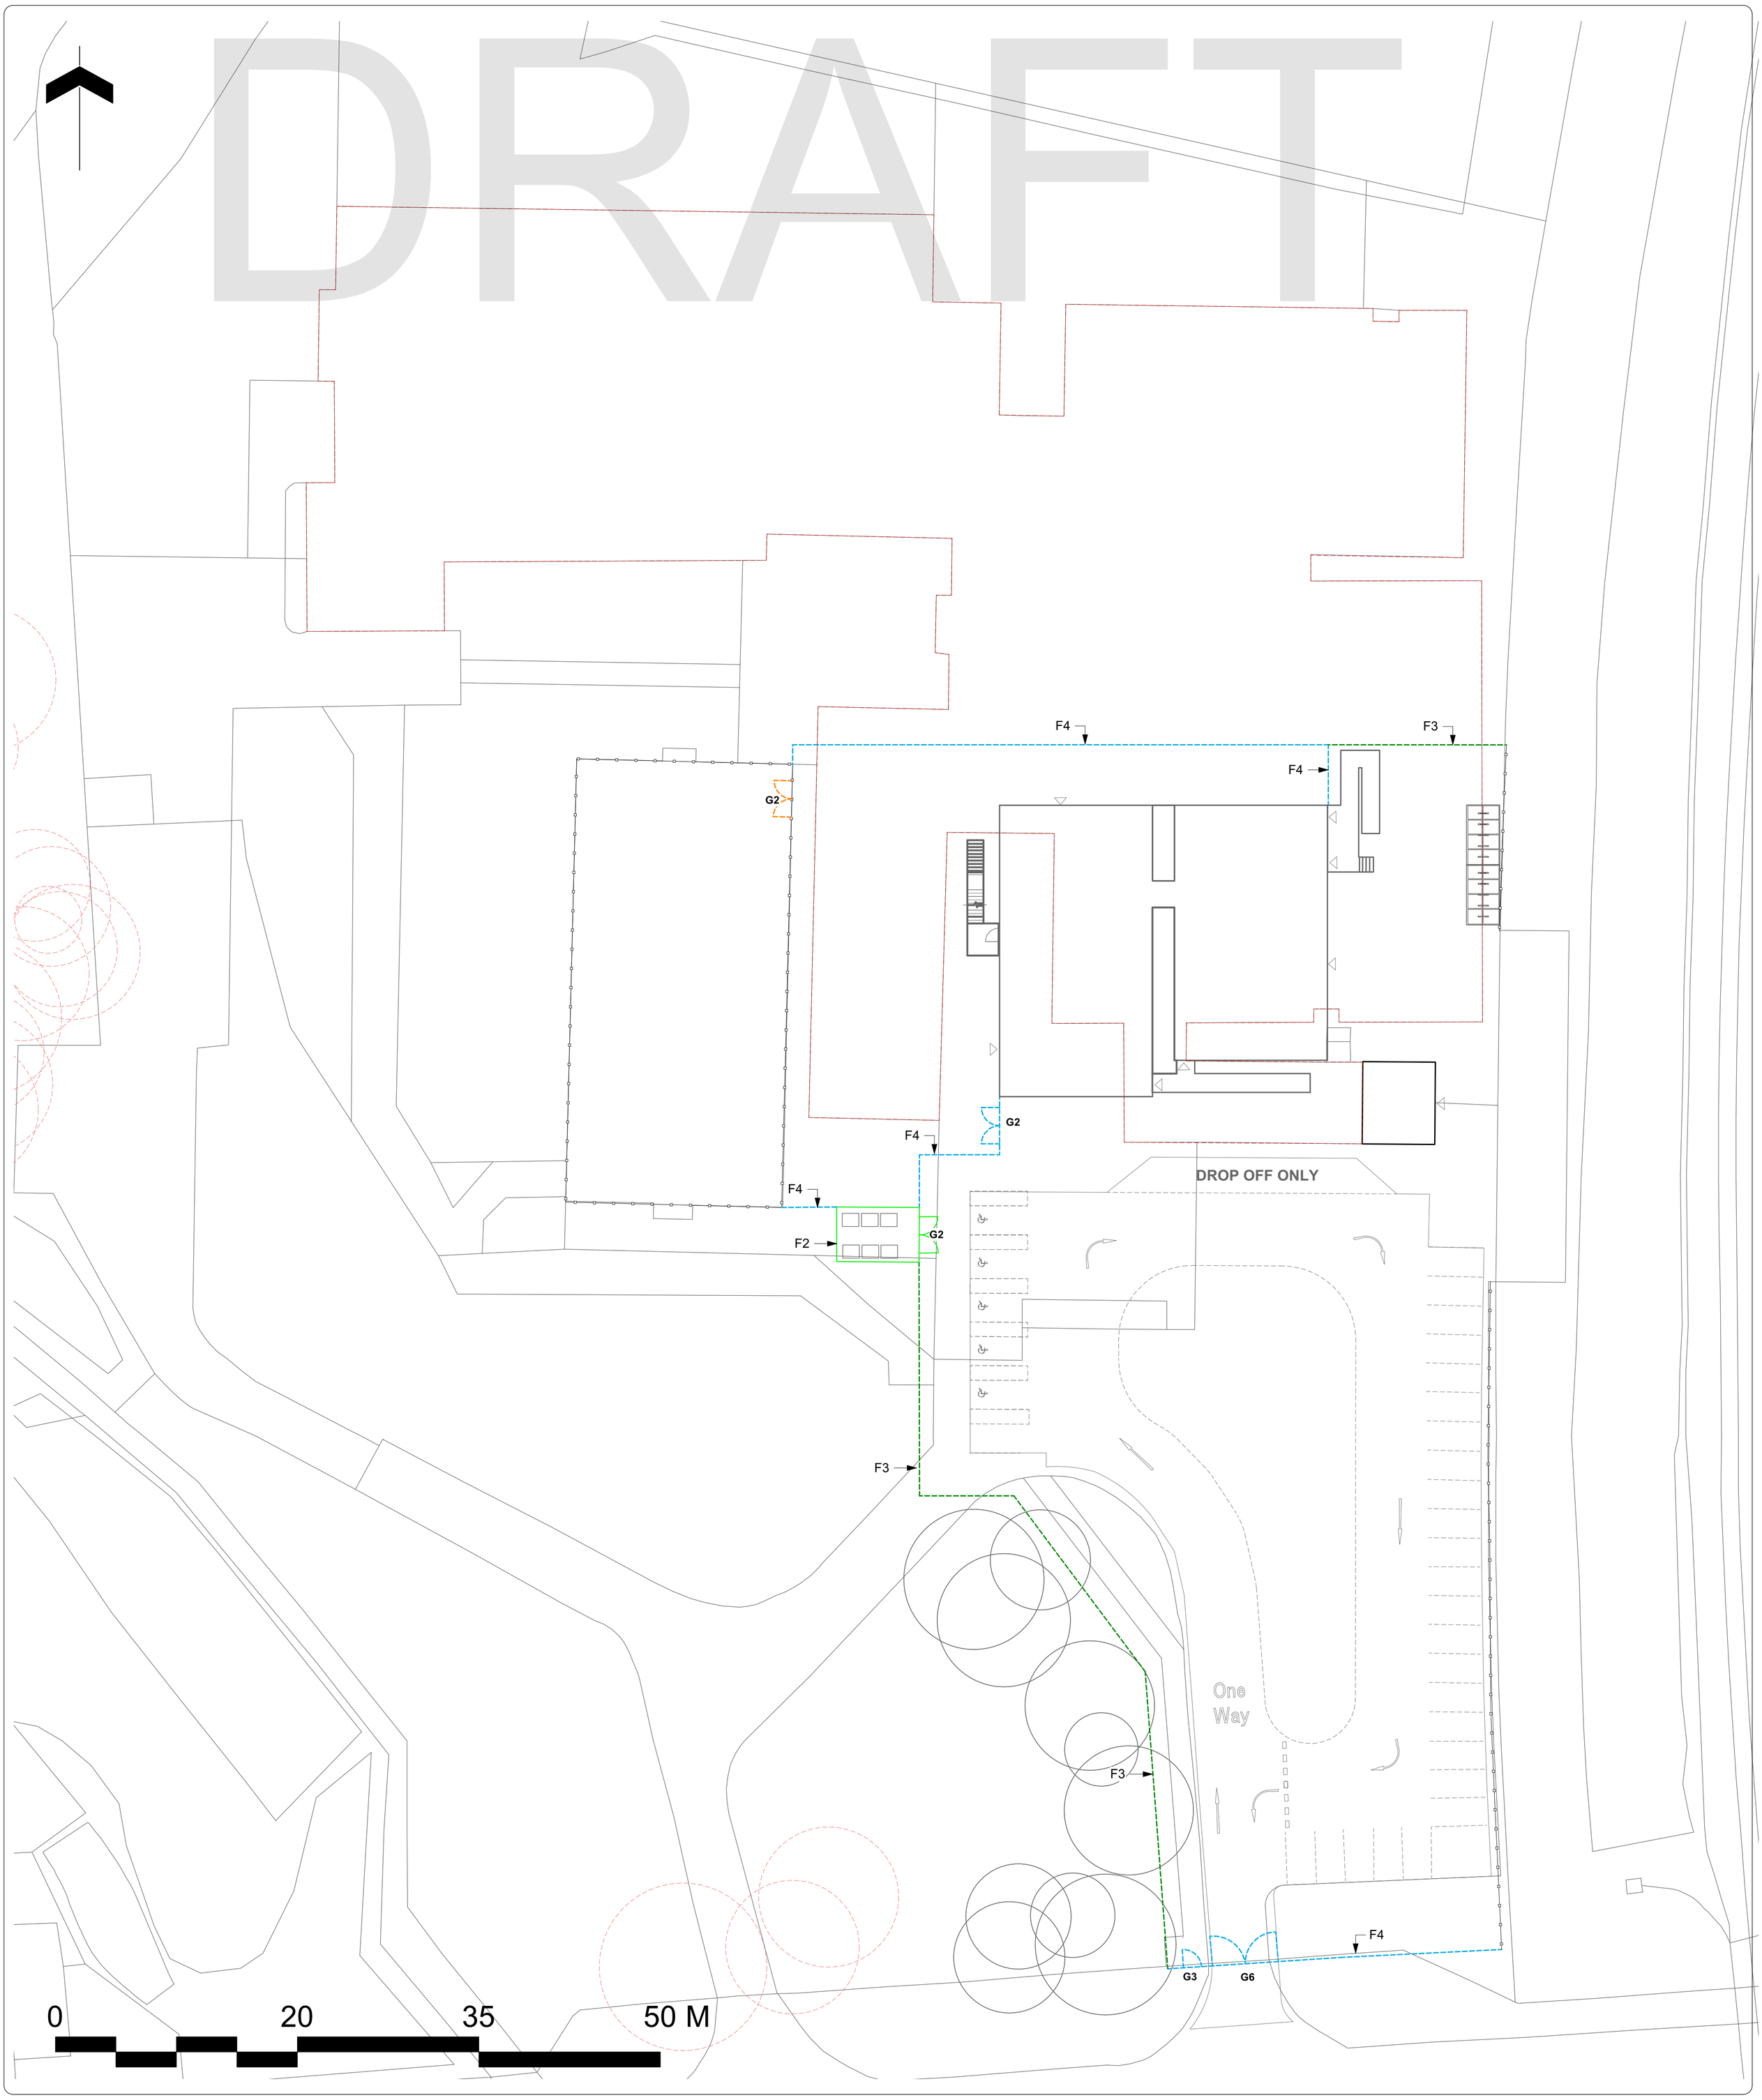

Note

1. Do not scale from this drawing
2. To be read in conjunction with Project Risk Register REF: XXX
3. To be read in conjunction with all other Landscape Architect's drawings

ID	RISK	MITIGATION	DATE MITIGATED

RESIDUAL PROJECT RISKS

KEY

Fencing and Railing Types
Specification refers to School Specific Outline Specification

	Existing Fence
F2	Timber Close Board Fence 1.8m Height
F3	Weldmesh Fence Internal Security 1.8m Height
F4	Weldmesh Fence Perimeter Security 2.4m Height
F5	Weldmesh Fence Rebound MUGA Fencing 3.0m Height
G2	Double Leaf Gate 3m Width Automatic / Manual Opening
G3	Single Leaf Gate 1.5m Width Automatic / Manual Opening
G6	Double Leaf Gate 5.5m Width Manual Opening

DfE DESIGN DELIVERABLE REF :
##

DATE	REV	DESCRIPTION OF REVISION	DRAWN BY	APPROVED BY

REVISIONS

STATUS :
S2 - *For Information*

ares LANDSCAPE ARCHITECTS
Ares Landscape Architects LTD
Gatecrasher,
51 Eyre Lane
Sheffield
S1 4RB
t: 0114 276 2000
e: hello@aresdesign.co.uk
w: ares.eu.com

CLIENT :
Morgan Sindall

PROJECT TITLE :
Star Radcliffe Academy, Bury

DRAWING TITLE :
Temps Fencing Arrangment

DRAWING SCALE :	DRAWN BY :	DRAWN DATE :
1:500	PH	06/07/2023
PAPER SIZE :	APPROVED BY :	ALA PROJECT CODE:
A1	BS	ALA805

DRAWING NUMBER : **FS1013-ALA-ZZ-ZZ-D-L-0103** STATUS : **S2** REVISION : **P01**