


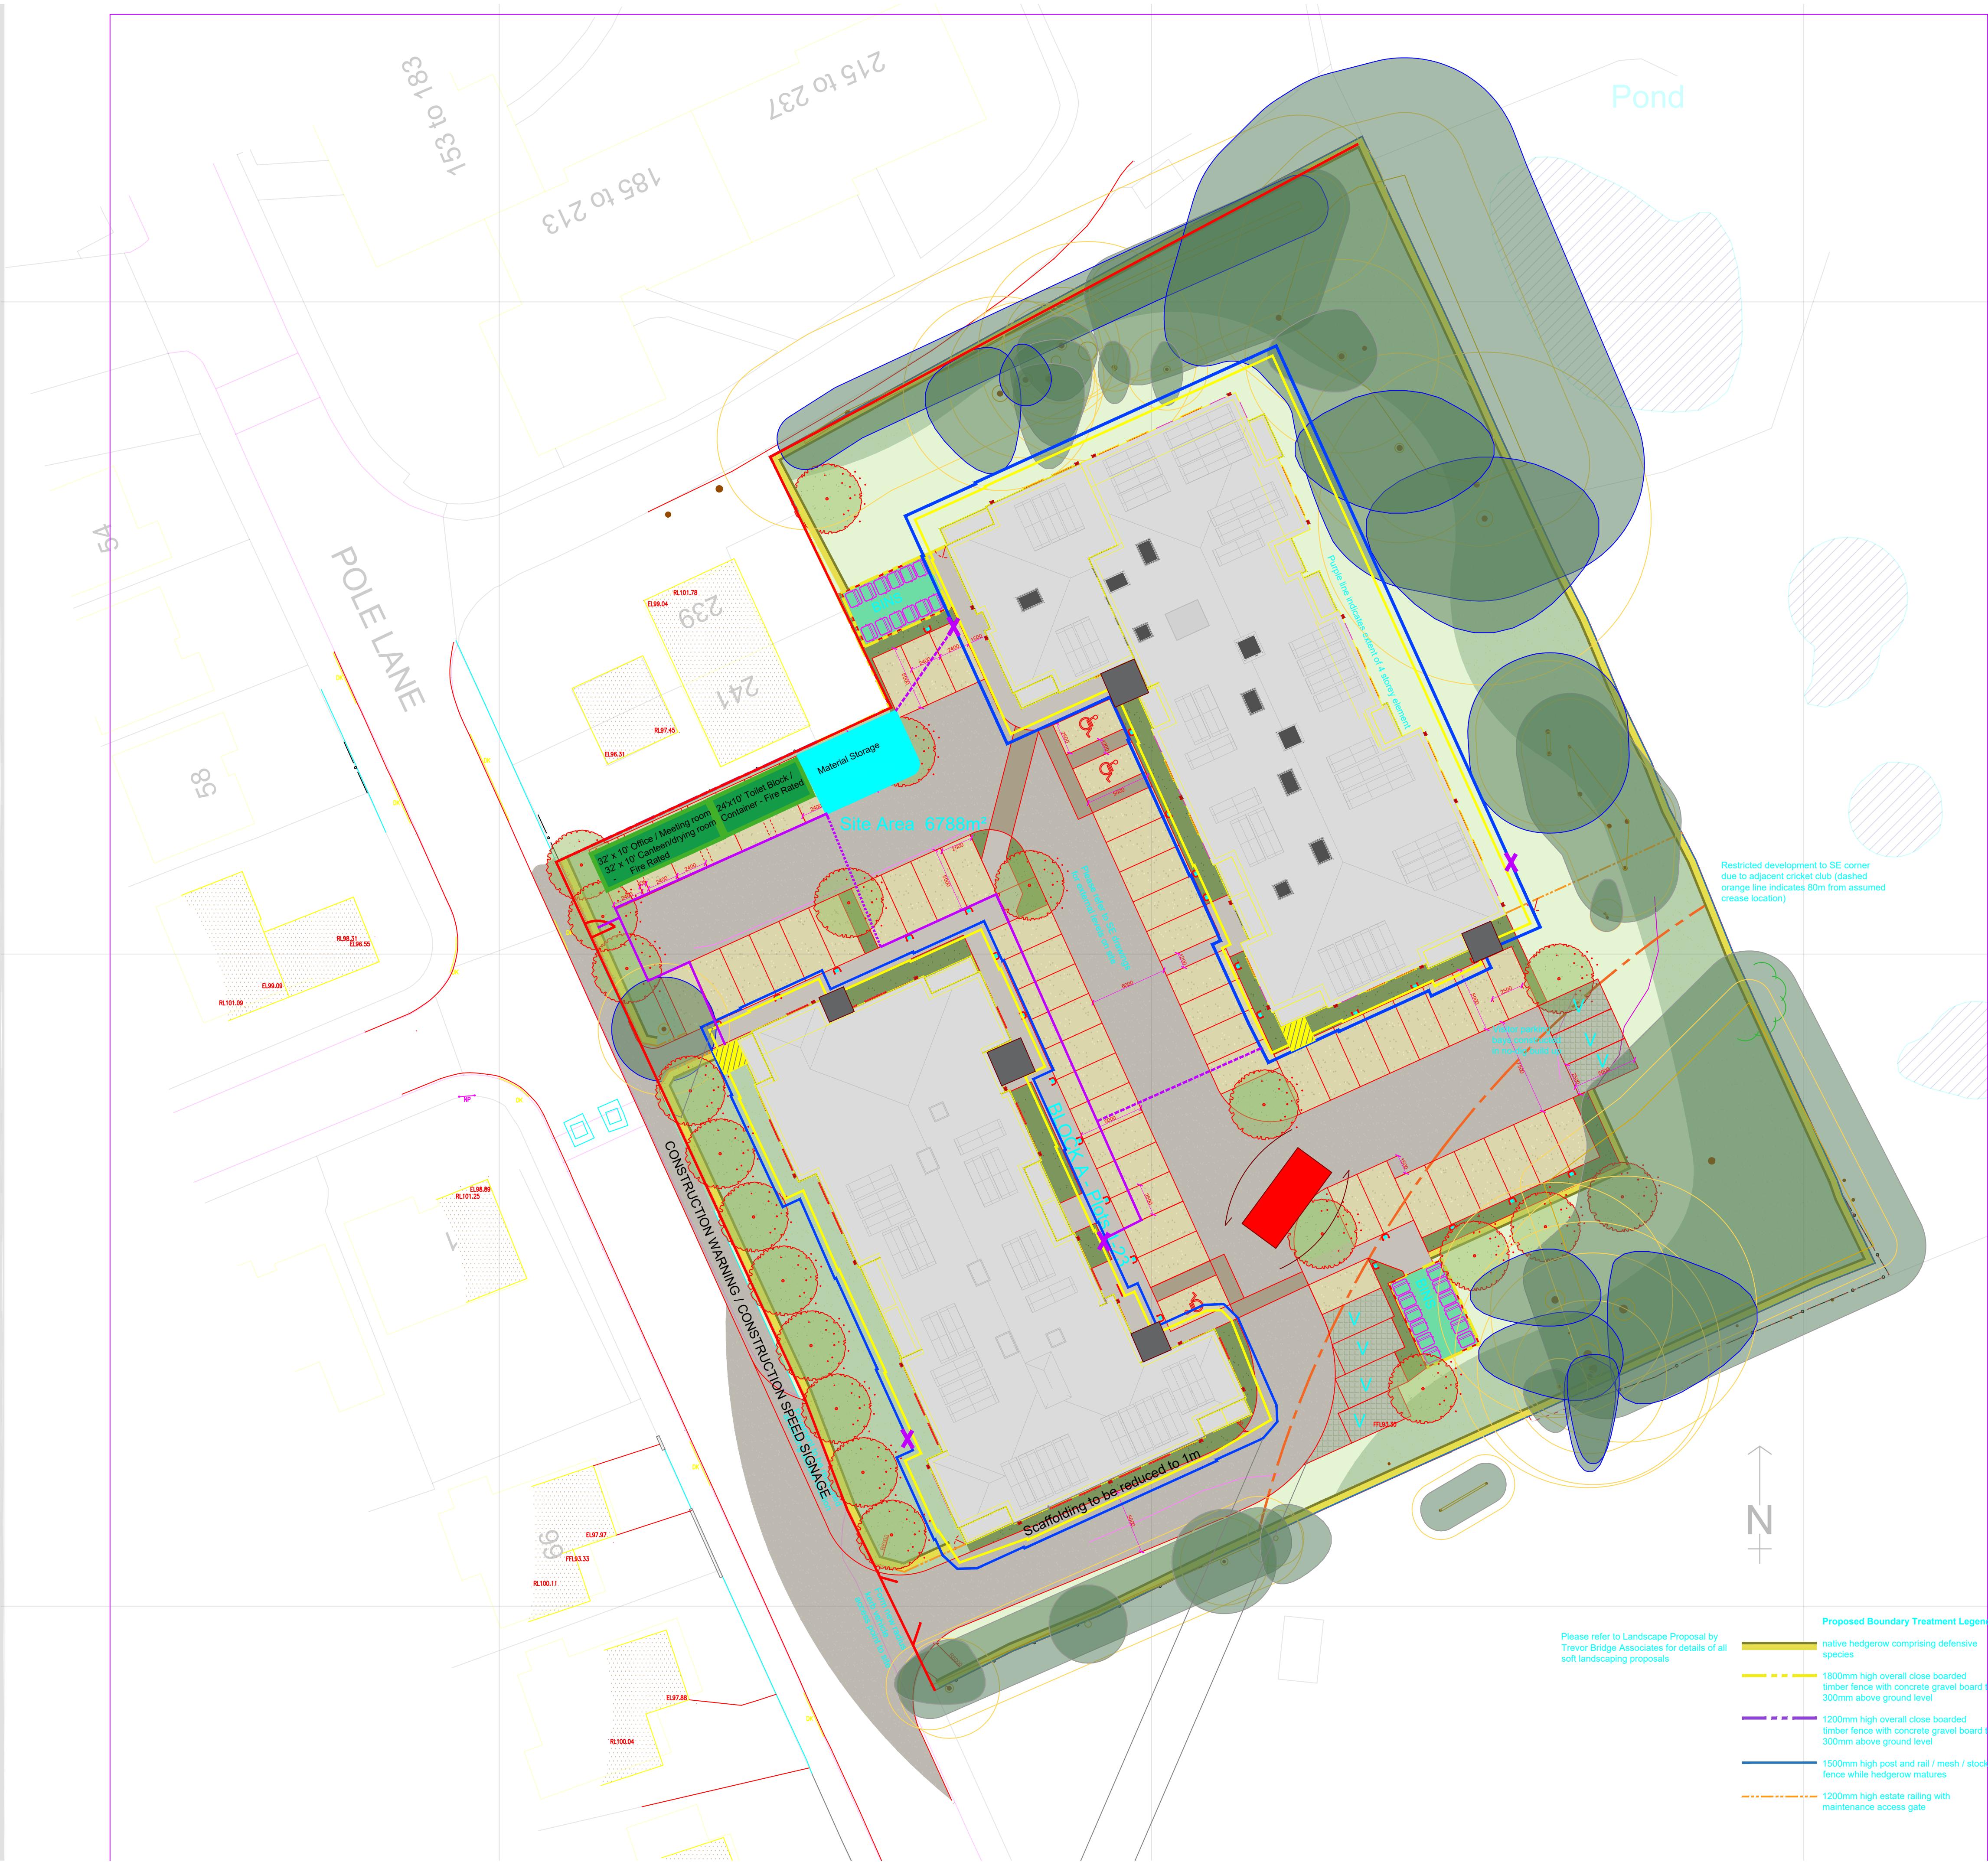

General Notes
01: Dimensions must not be scaled from this drawing. If in doubt, please ask.
02: All dimensions are in millimetres unless noted otherwise.
03: All dimensions should be verified on site before proceeding with the work.

Schedule of Accommodation

- 15 x 1B2P apartments (50sqm each)
- 45 x 2B4P apartments (70sqm each)
- Total 60 units**

- Key :**
- Scaffolding Matt -
 - Site Cabins -
 - Material Storage -
 - Fencing / Gate -
 - Tower Stairs -
 - Loading Bays -
 - Ladder Access -
 - Turning Area -
 - Walkway / Crossing -

Rev 1	First Issue	30/01/26	LW	-
Issue	Description	Date	Drawn	Checked

Drawing Status
P - Planning | T - Tender | C - Construction | R - As Record

For Approval

Client: Watson Homes
Job: Pole Lane Bury
Title: Proposed Traffic Management Plan

Scale: 1:250 @ A1
Note - Prints from PDF files may not be to scale, check accuracy against scale
10 25m 1:250
5 15

Spurr House - TMP