
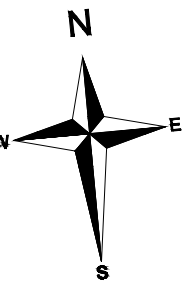
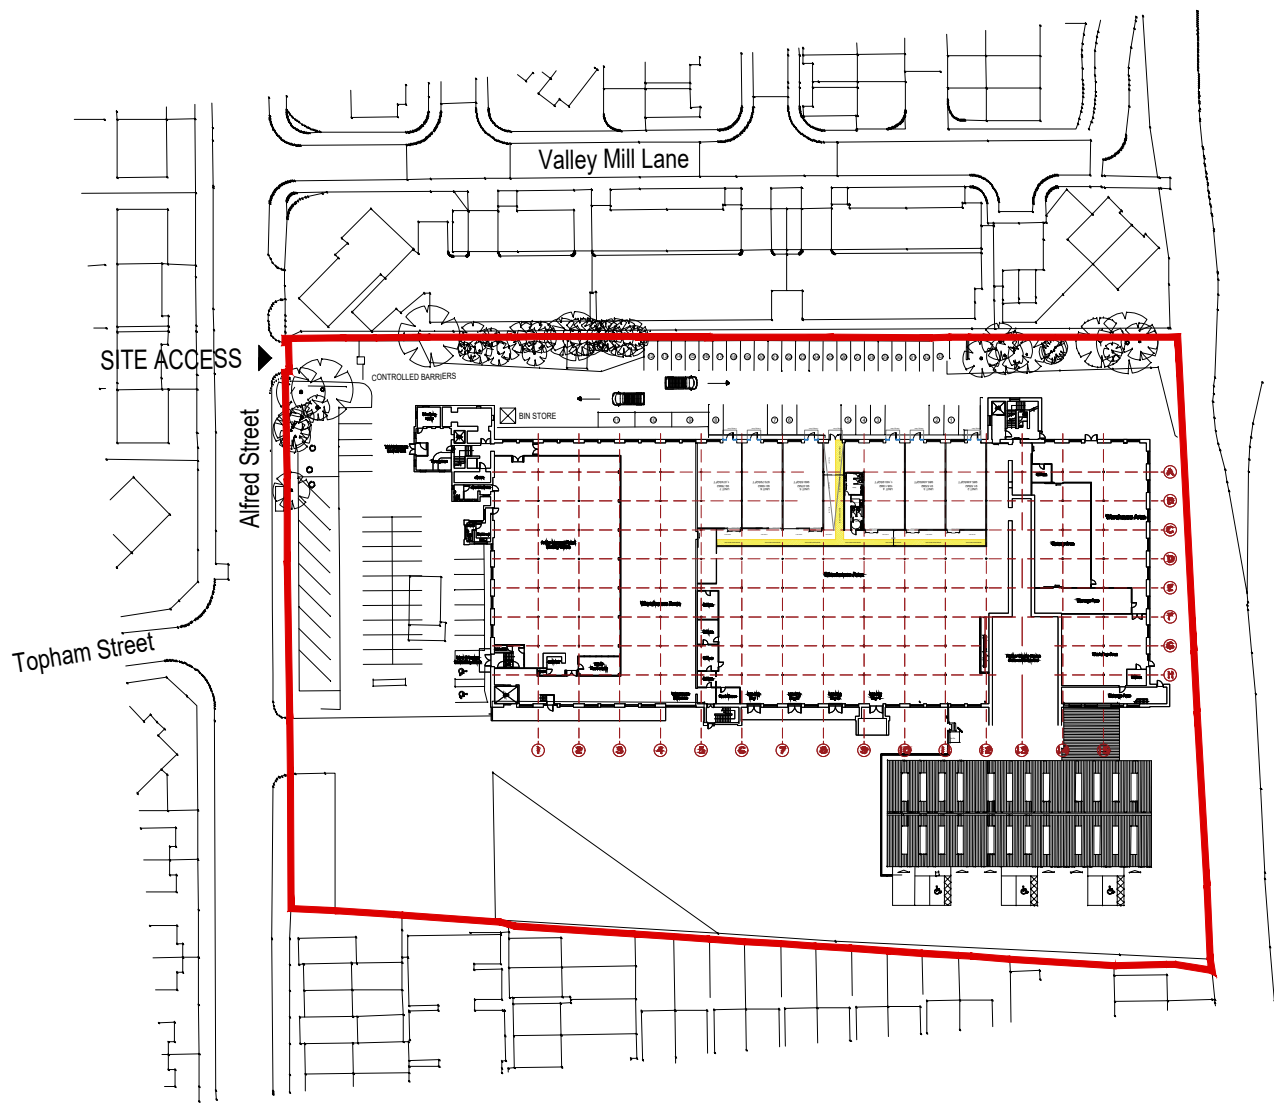
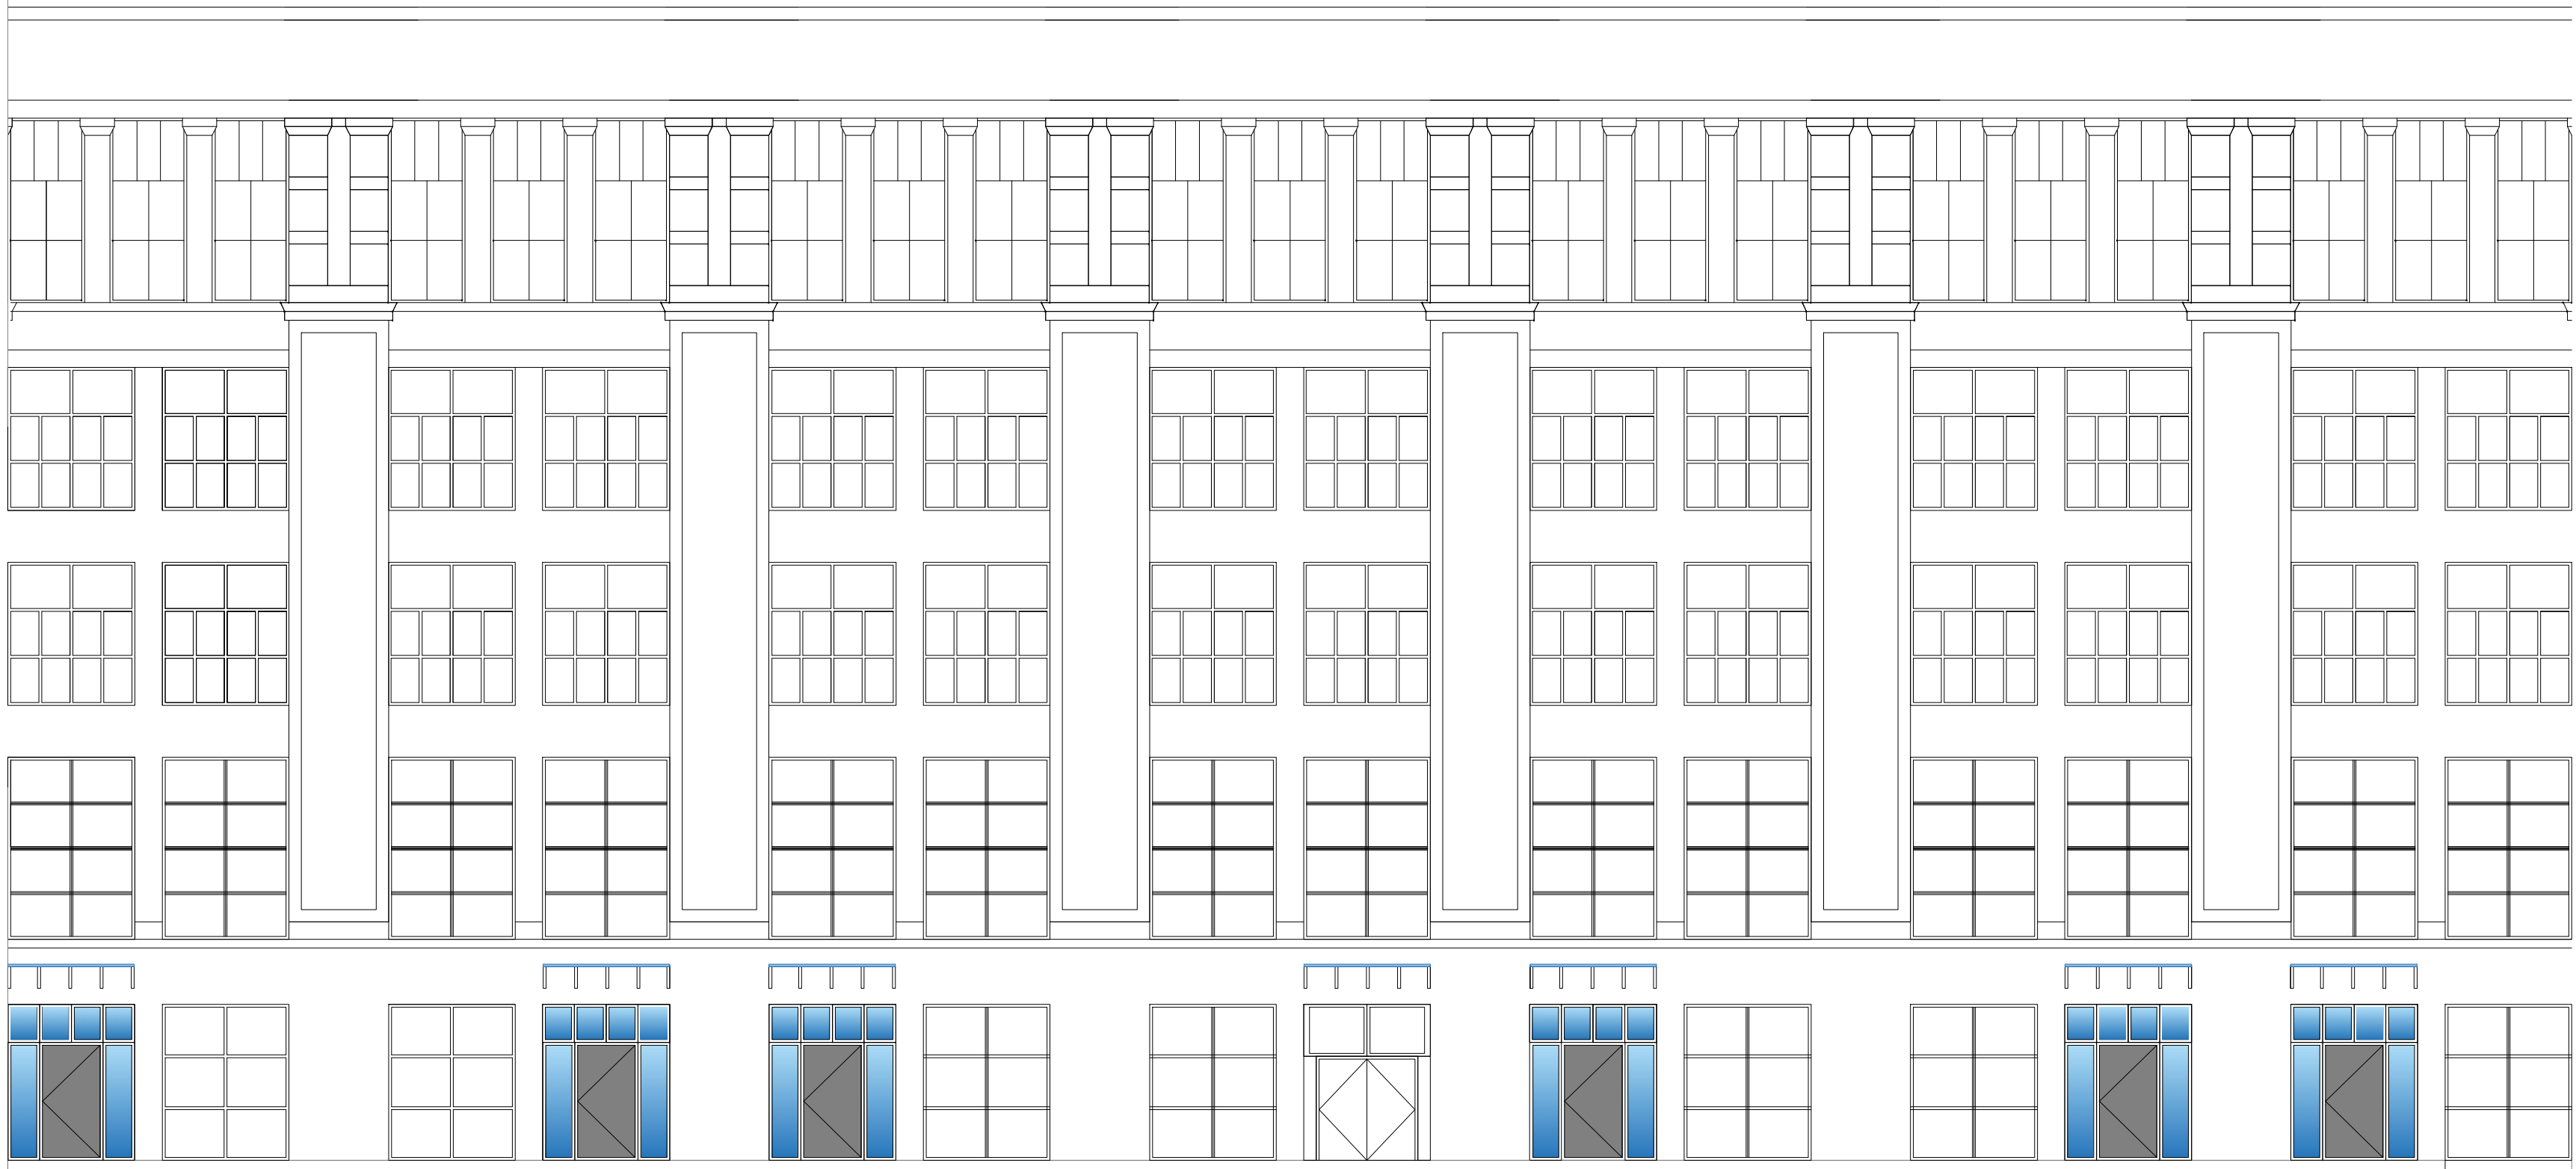


Drawing Status

- PRELIMINARY FOR APPROVAL
- AGREED LAYOUT-SIGNED OFF
- BUILDING CONTROL DRAWING
- TENDER DRAWING
- CONTRACT DRAWING
- CONSTRUCTION DRAWING
- AS-BUILT DRAWING

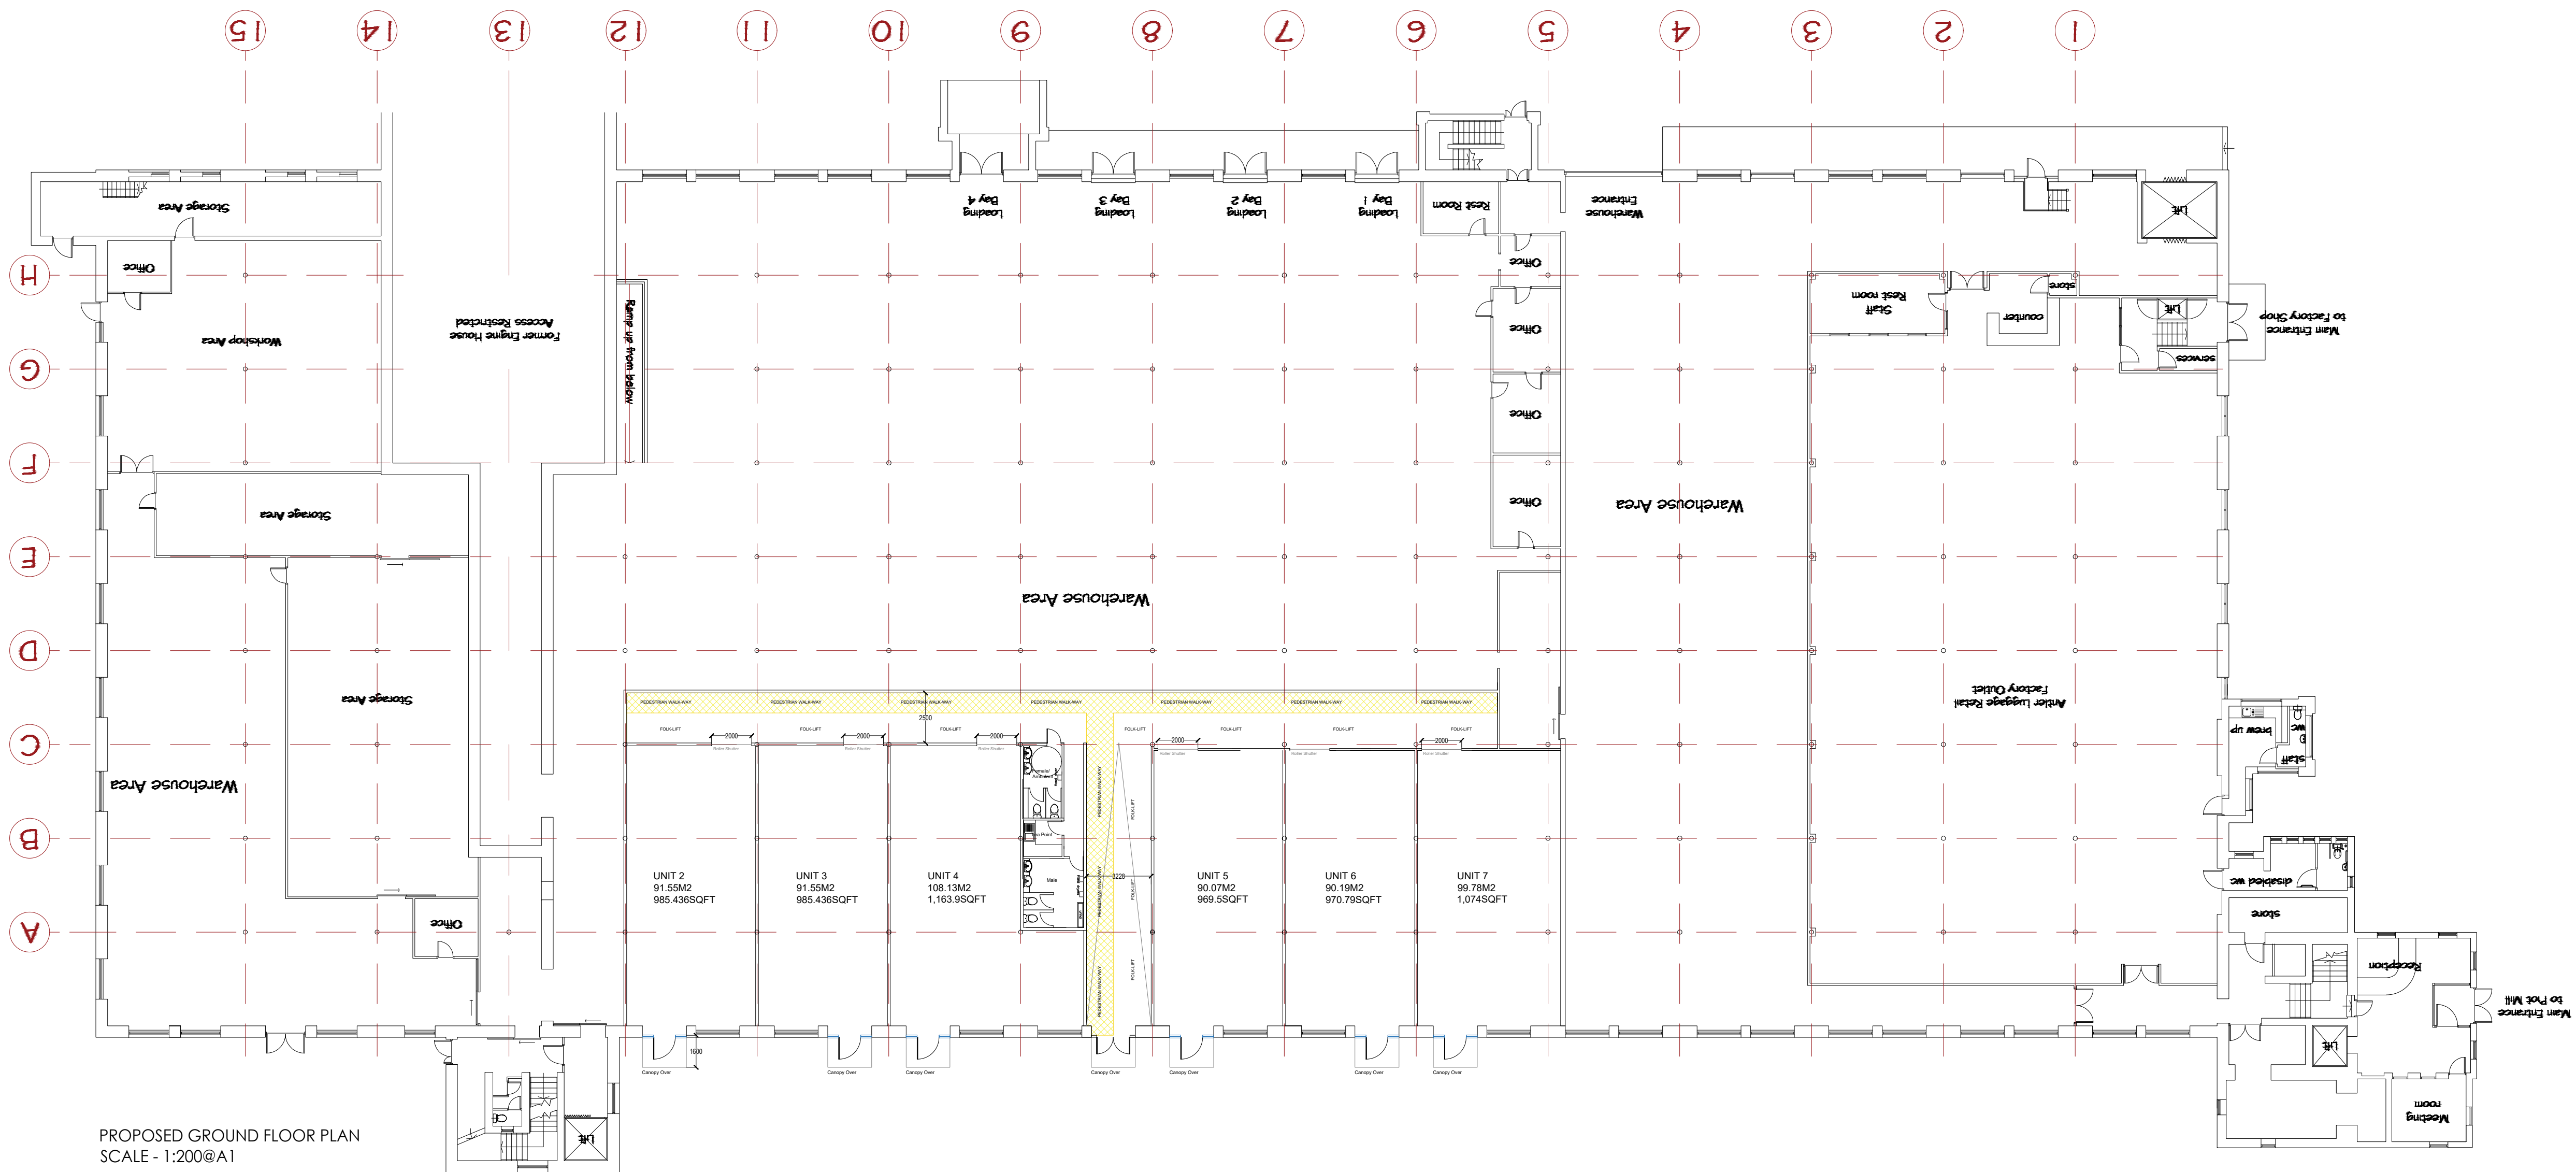

PLANNING

Project:
PILOT_MILL_93_ALFRED_STREET
BURY_BUR_9ED

Drawing Title:
PROPOSED

Scale:	Drawing No:
Revision:	Drawn:
C	SA
Authorised by:	Date:
RUS	02/1/2021