


THIS DRAWING IS INDICATIVE AND REPRESENTS ONLY THE DESIGN INTENT, THE CONTRACTOR MUST PRODUCE FULLY CO-ORDINATED WORKING / INSTALLATION DRAWINGS AS REFERRED TO IN THE CONTRACT DOCUMENTATION

NOTES


- DRAWING TO BE READ IN CONJUNCTION WITH ALL OTHER RELEVANT CONTRACT DRAWINGS AND DOCUMENTS.
- DO NOT SCALE FROM DRAWING. ALL DIMENSIONS ARE IN MILLIMETERS UNLESS SPECIFIED OTHERWISE.
- FOR BUILDING SERVICE ENTRY POINTS REFER TO INDIVIDUAL DETAILED DRAWINGS

LEGEND



- PROPOSED PLANT
- PROPOSED HEATING PIPEWORK
- PROPOSED DOMESTIC COLD WATER PIPEWORK

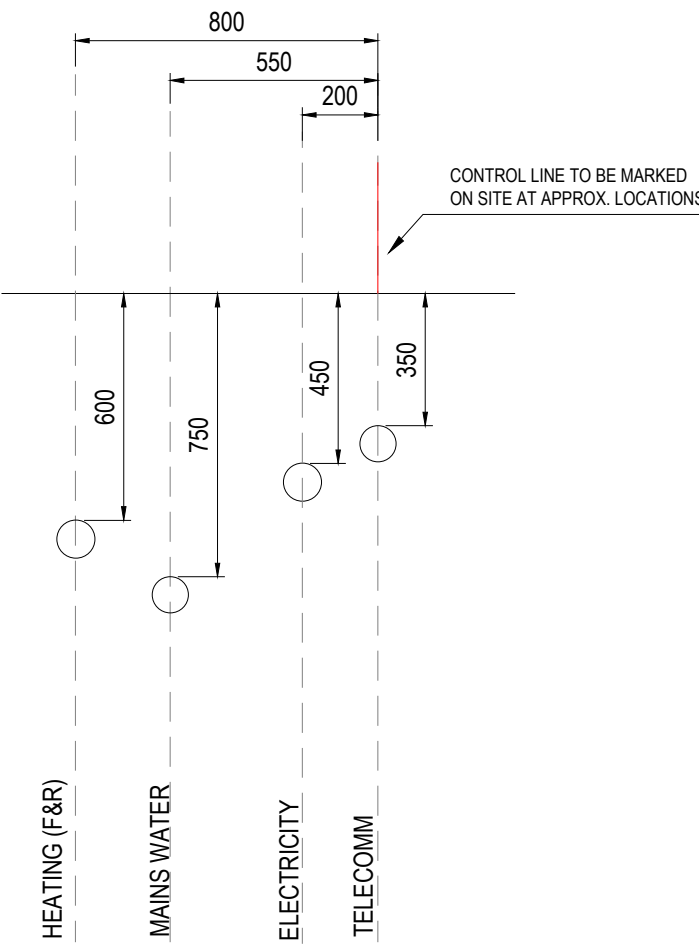

COMBINED SERVICES TRENCH DETAIL
SCALE 1:20

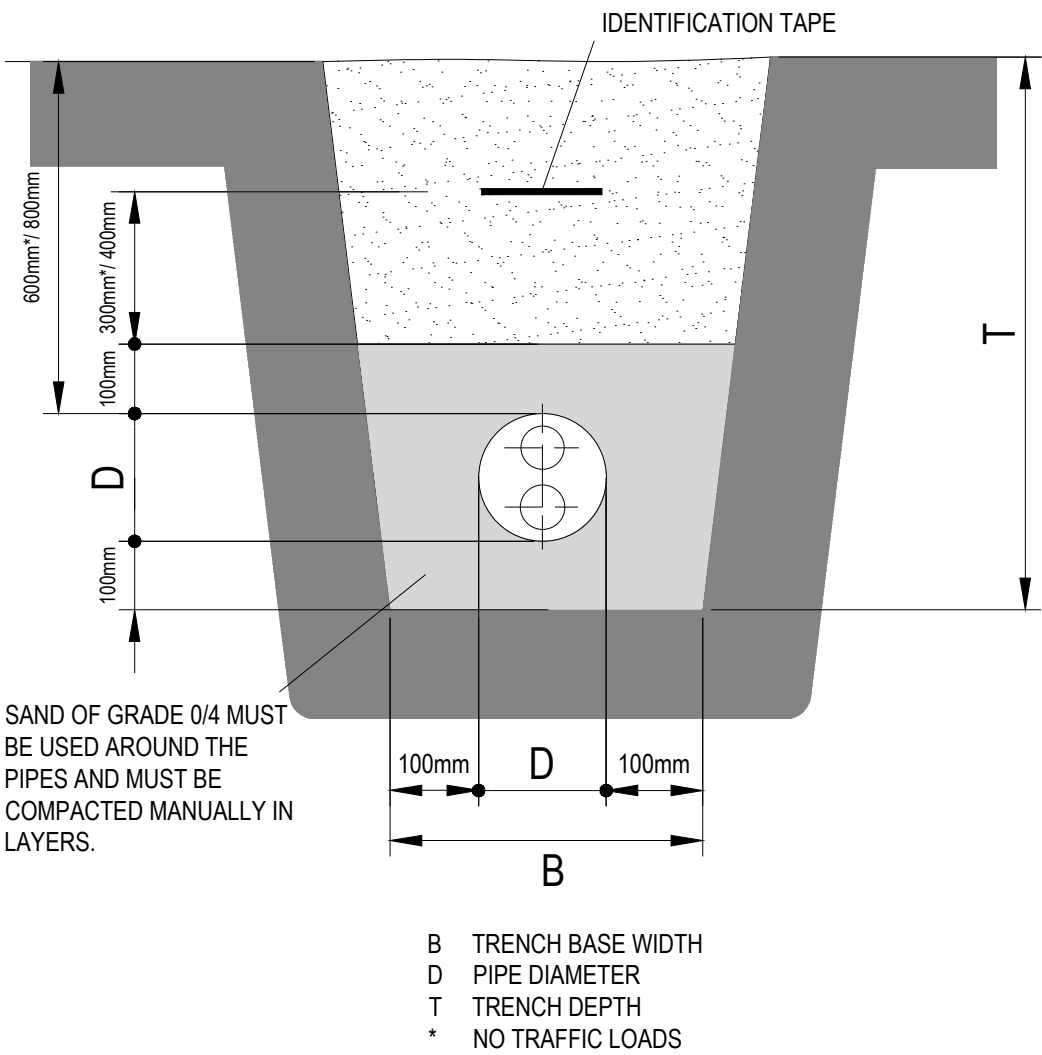

REHAU DUO PREINSULATED PIPEWORK TRENCH DETAIL
SCALE: NTS

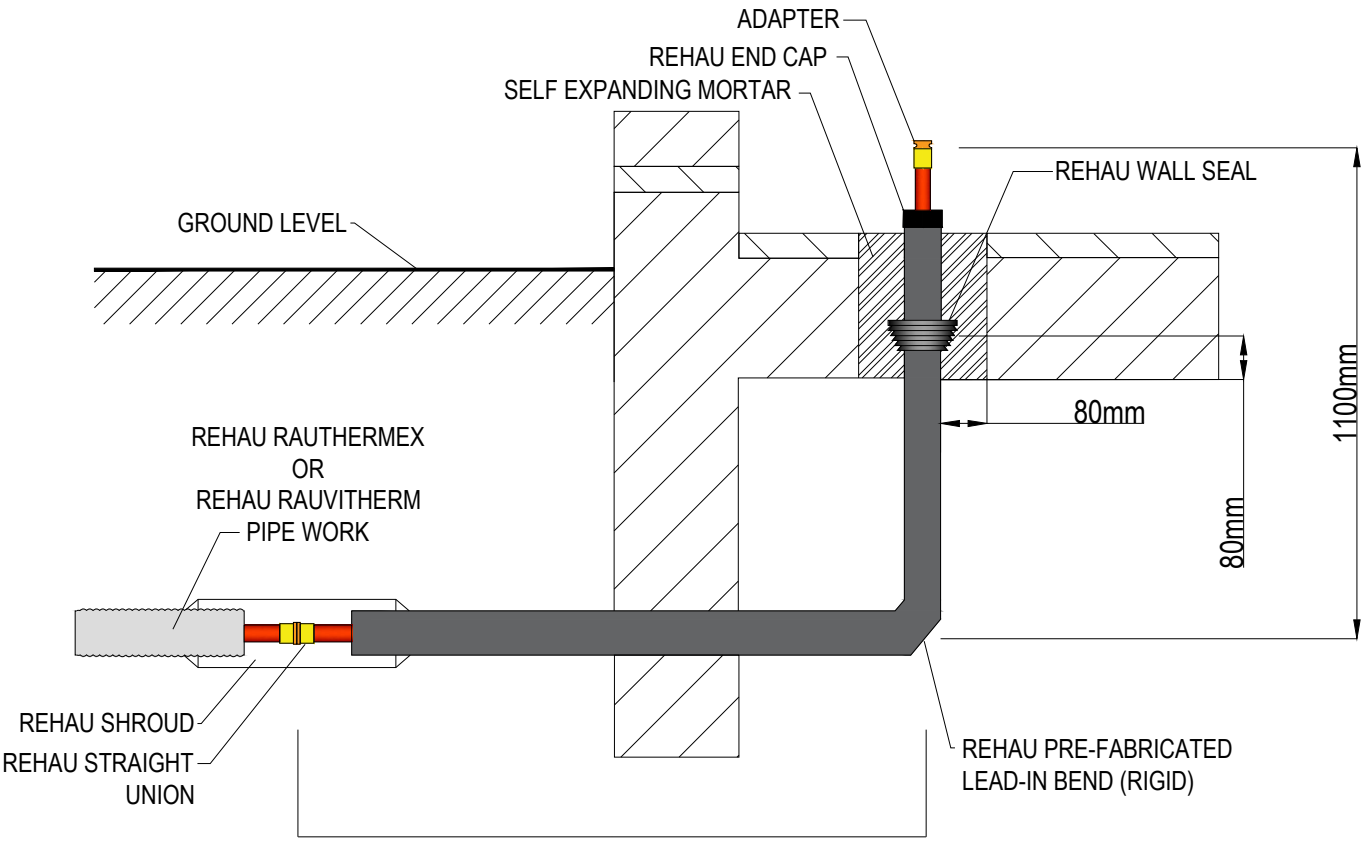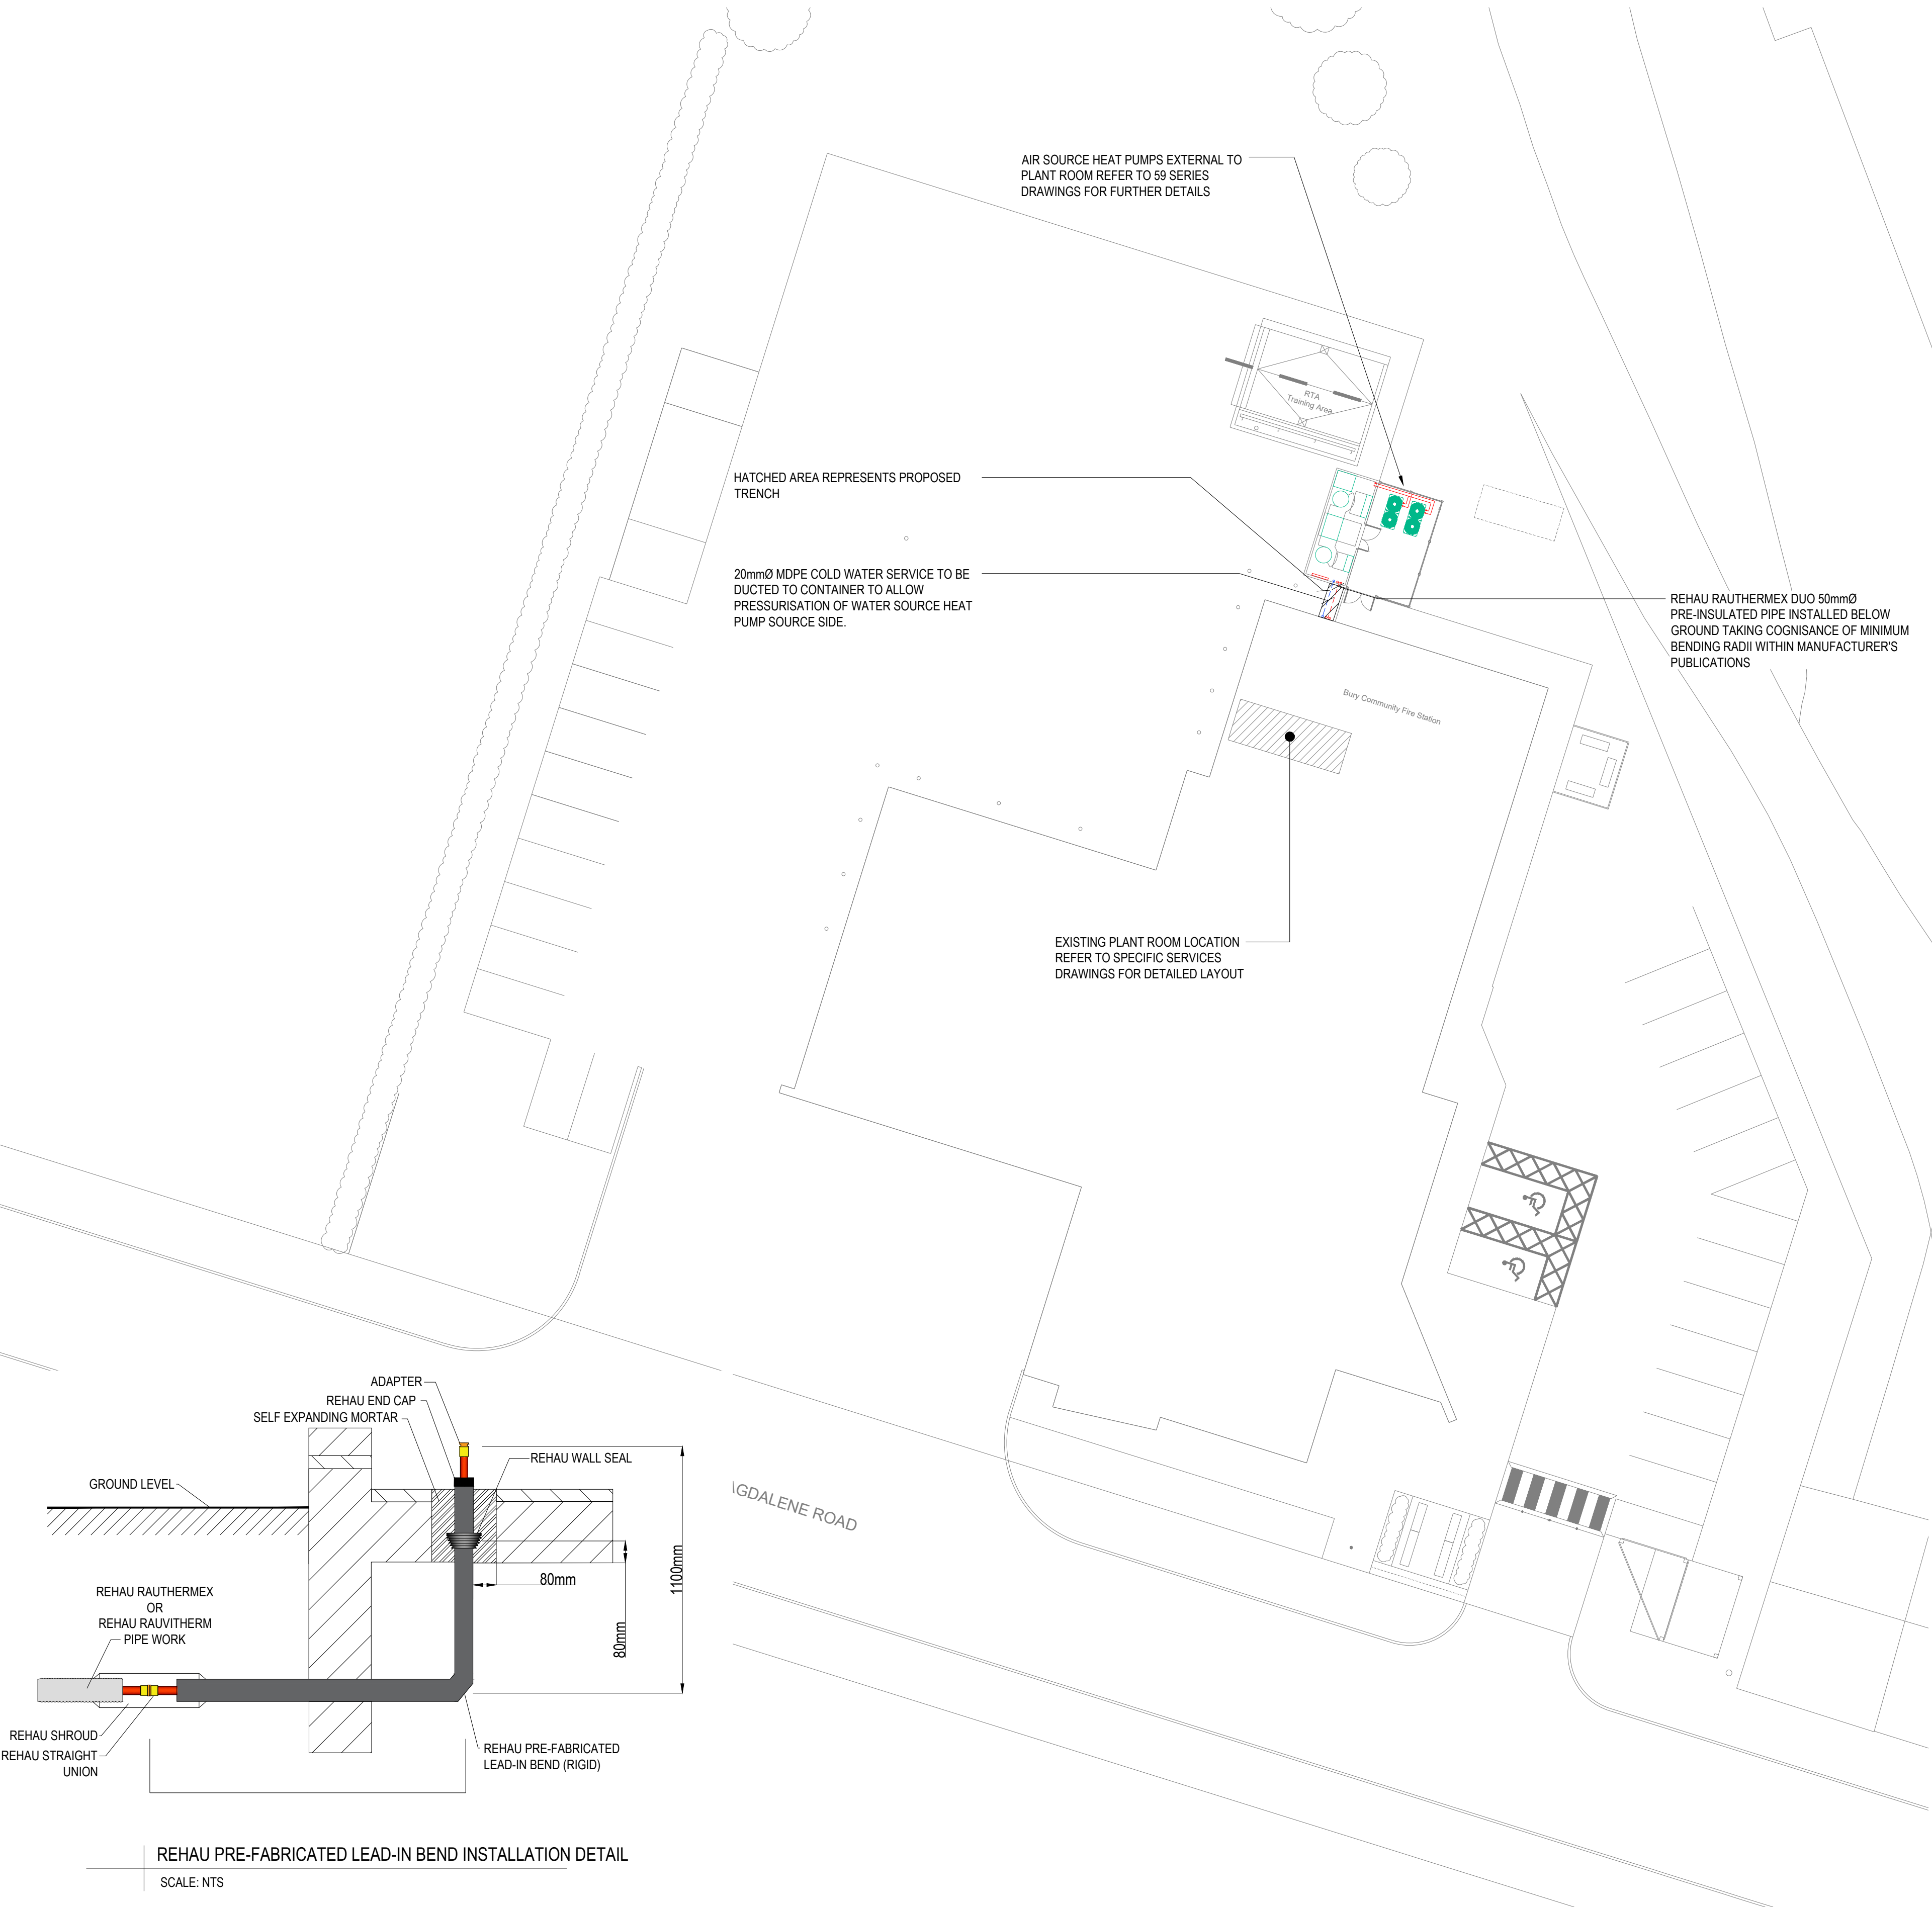

REHAU PRE-FABRICATED LEAD-IN BEND INSTALLATION DETAIL
SCALE: NTS

P02	STAGE 4 ISSUE	SK	IC	TC	05/24
P01	STAGE 4 ISSUE	SI	IC	TC	05/24
REV	DESCRIPTION	BY	CHK	APP	DATE

Project Status:

STAGE 4



ENGINEERING POWERED BY THE PAST
BUILDING THE FUTURE

Core, Worklife
Brown Street
Manchester, M2 1DH
T: 44 (0) 161 259 8918
www.harleyhaddow.com

Project: 312991

GREATER MANCHESTER
FIRE AND RESCUE SERVICE
CARBON 4 PROJECTS

Drawing Title:

BURY COMMUNITY FIRE
STATION PROPOSED
SITE SERVICES LAYOUT

Scale @ A1 1:200	Date APR 2024	Engineer SI	Revision P02
---------------------	------------------	----------------	-----------------

Drawing No.

312991-HAH-BY-00-D-ME-09610