

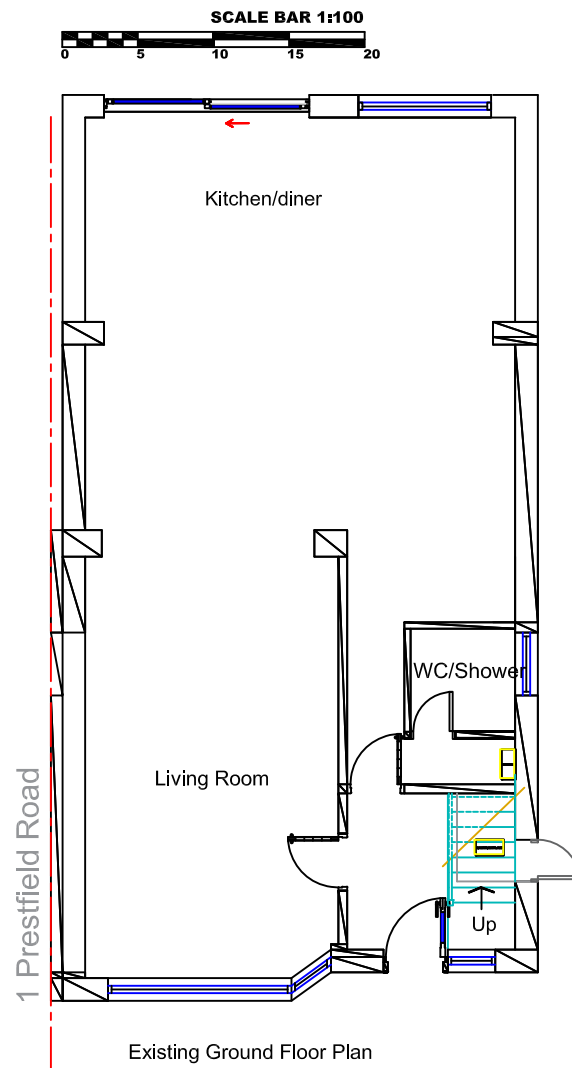


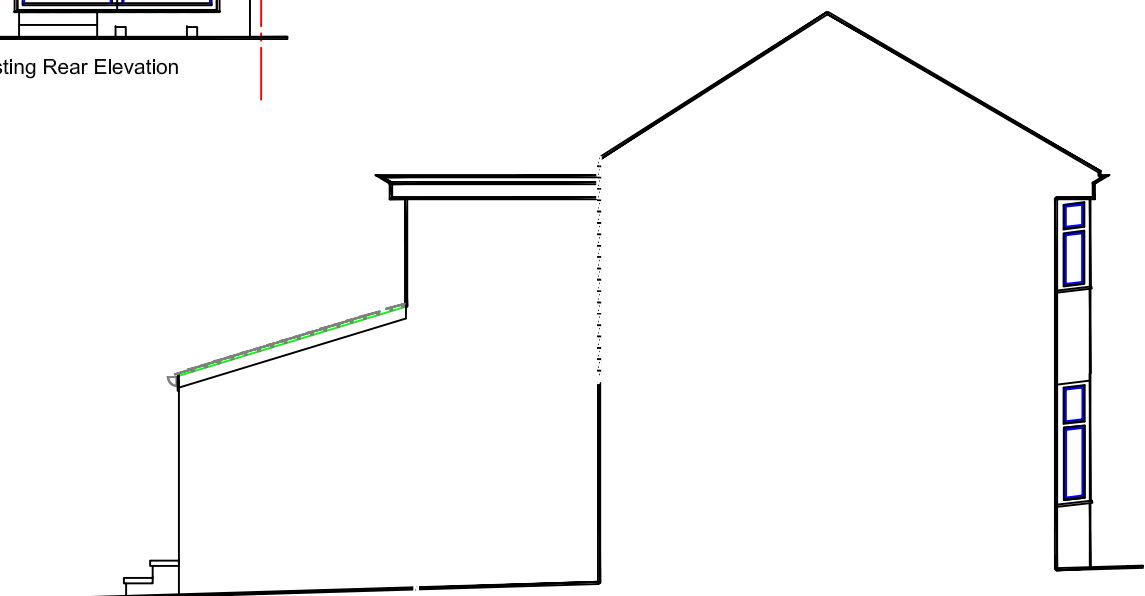


3 Prestfield Road
Existing Ground Floor Plan
Scale: 1:100 @ A4


SCALE BAR 1:100

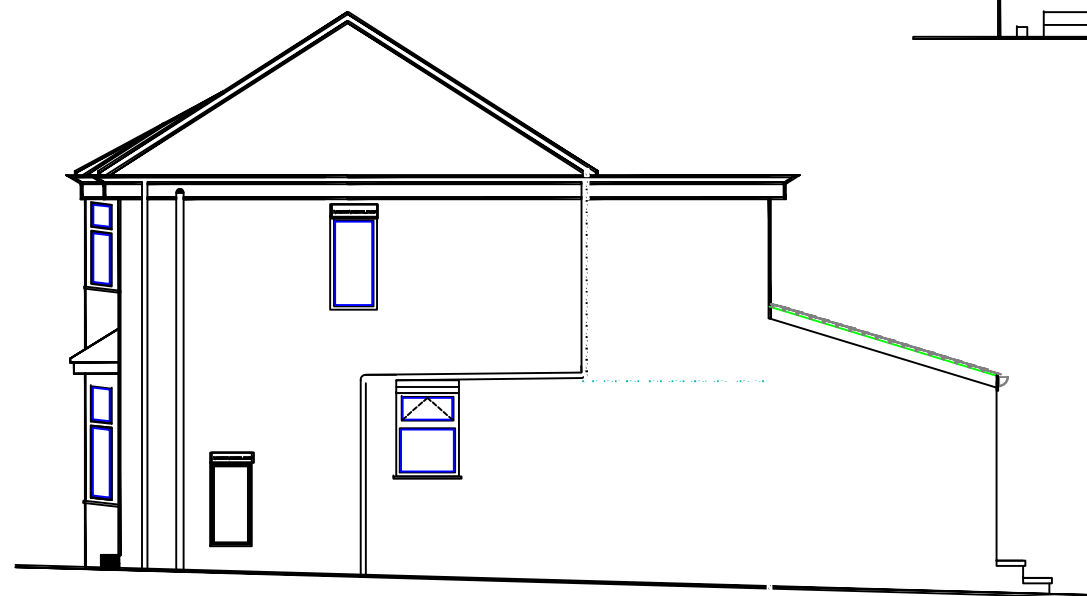

3 Prestfield Road
Existing Elevations
Scale: 1:100 @ A3

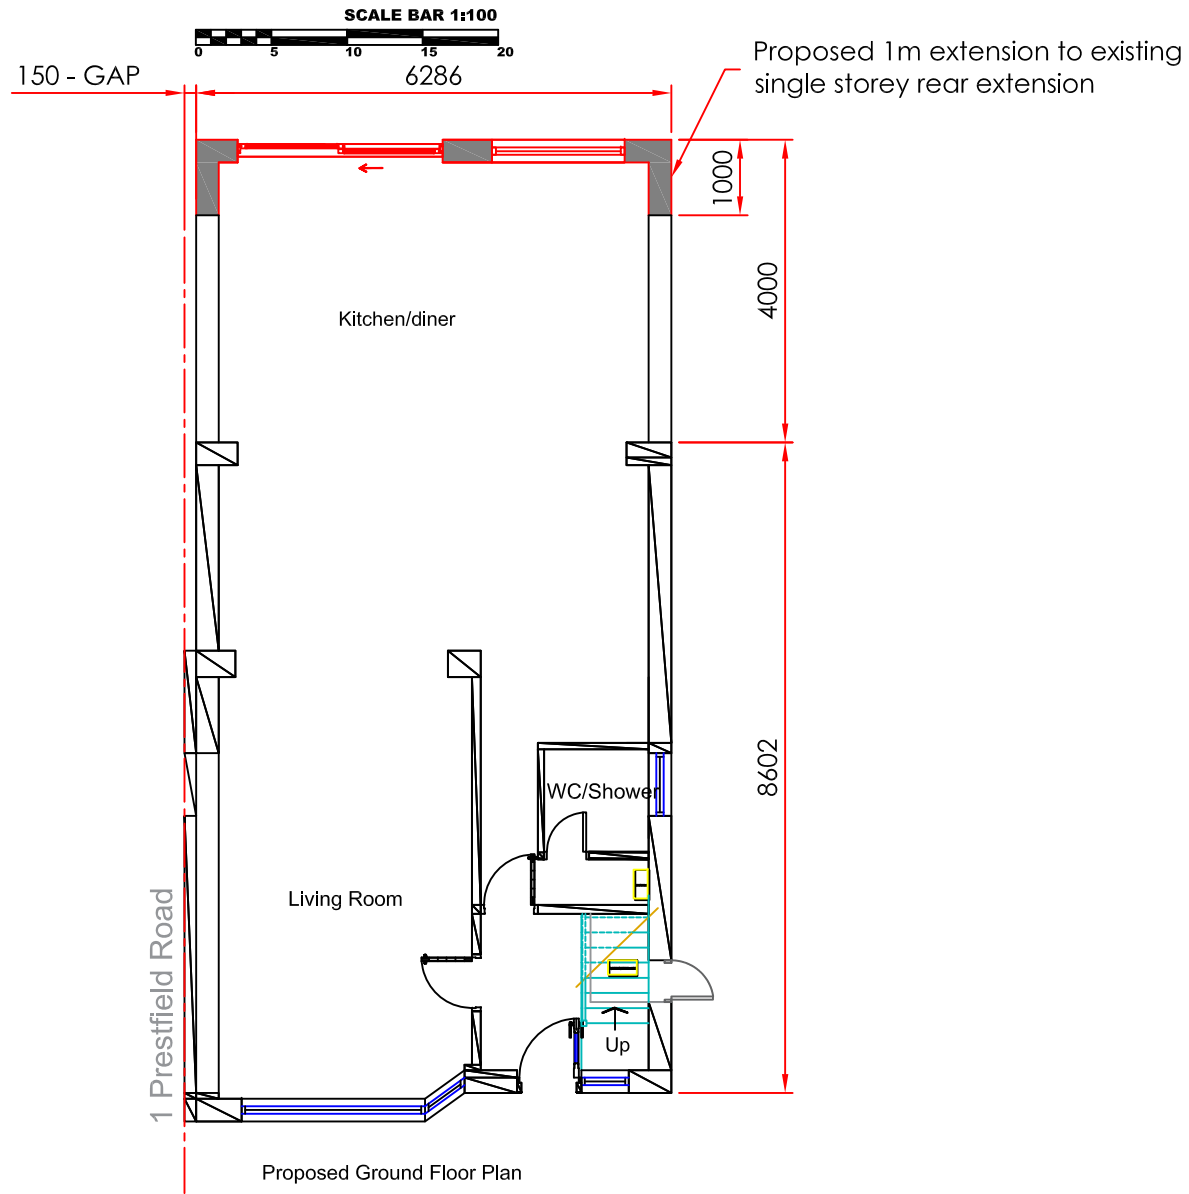

3 Prestfield Road
Proposed Ground Floor Plan
Scale: 1:100 @ A4

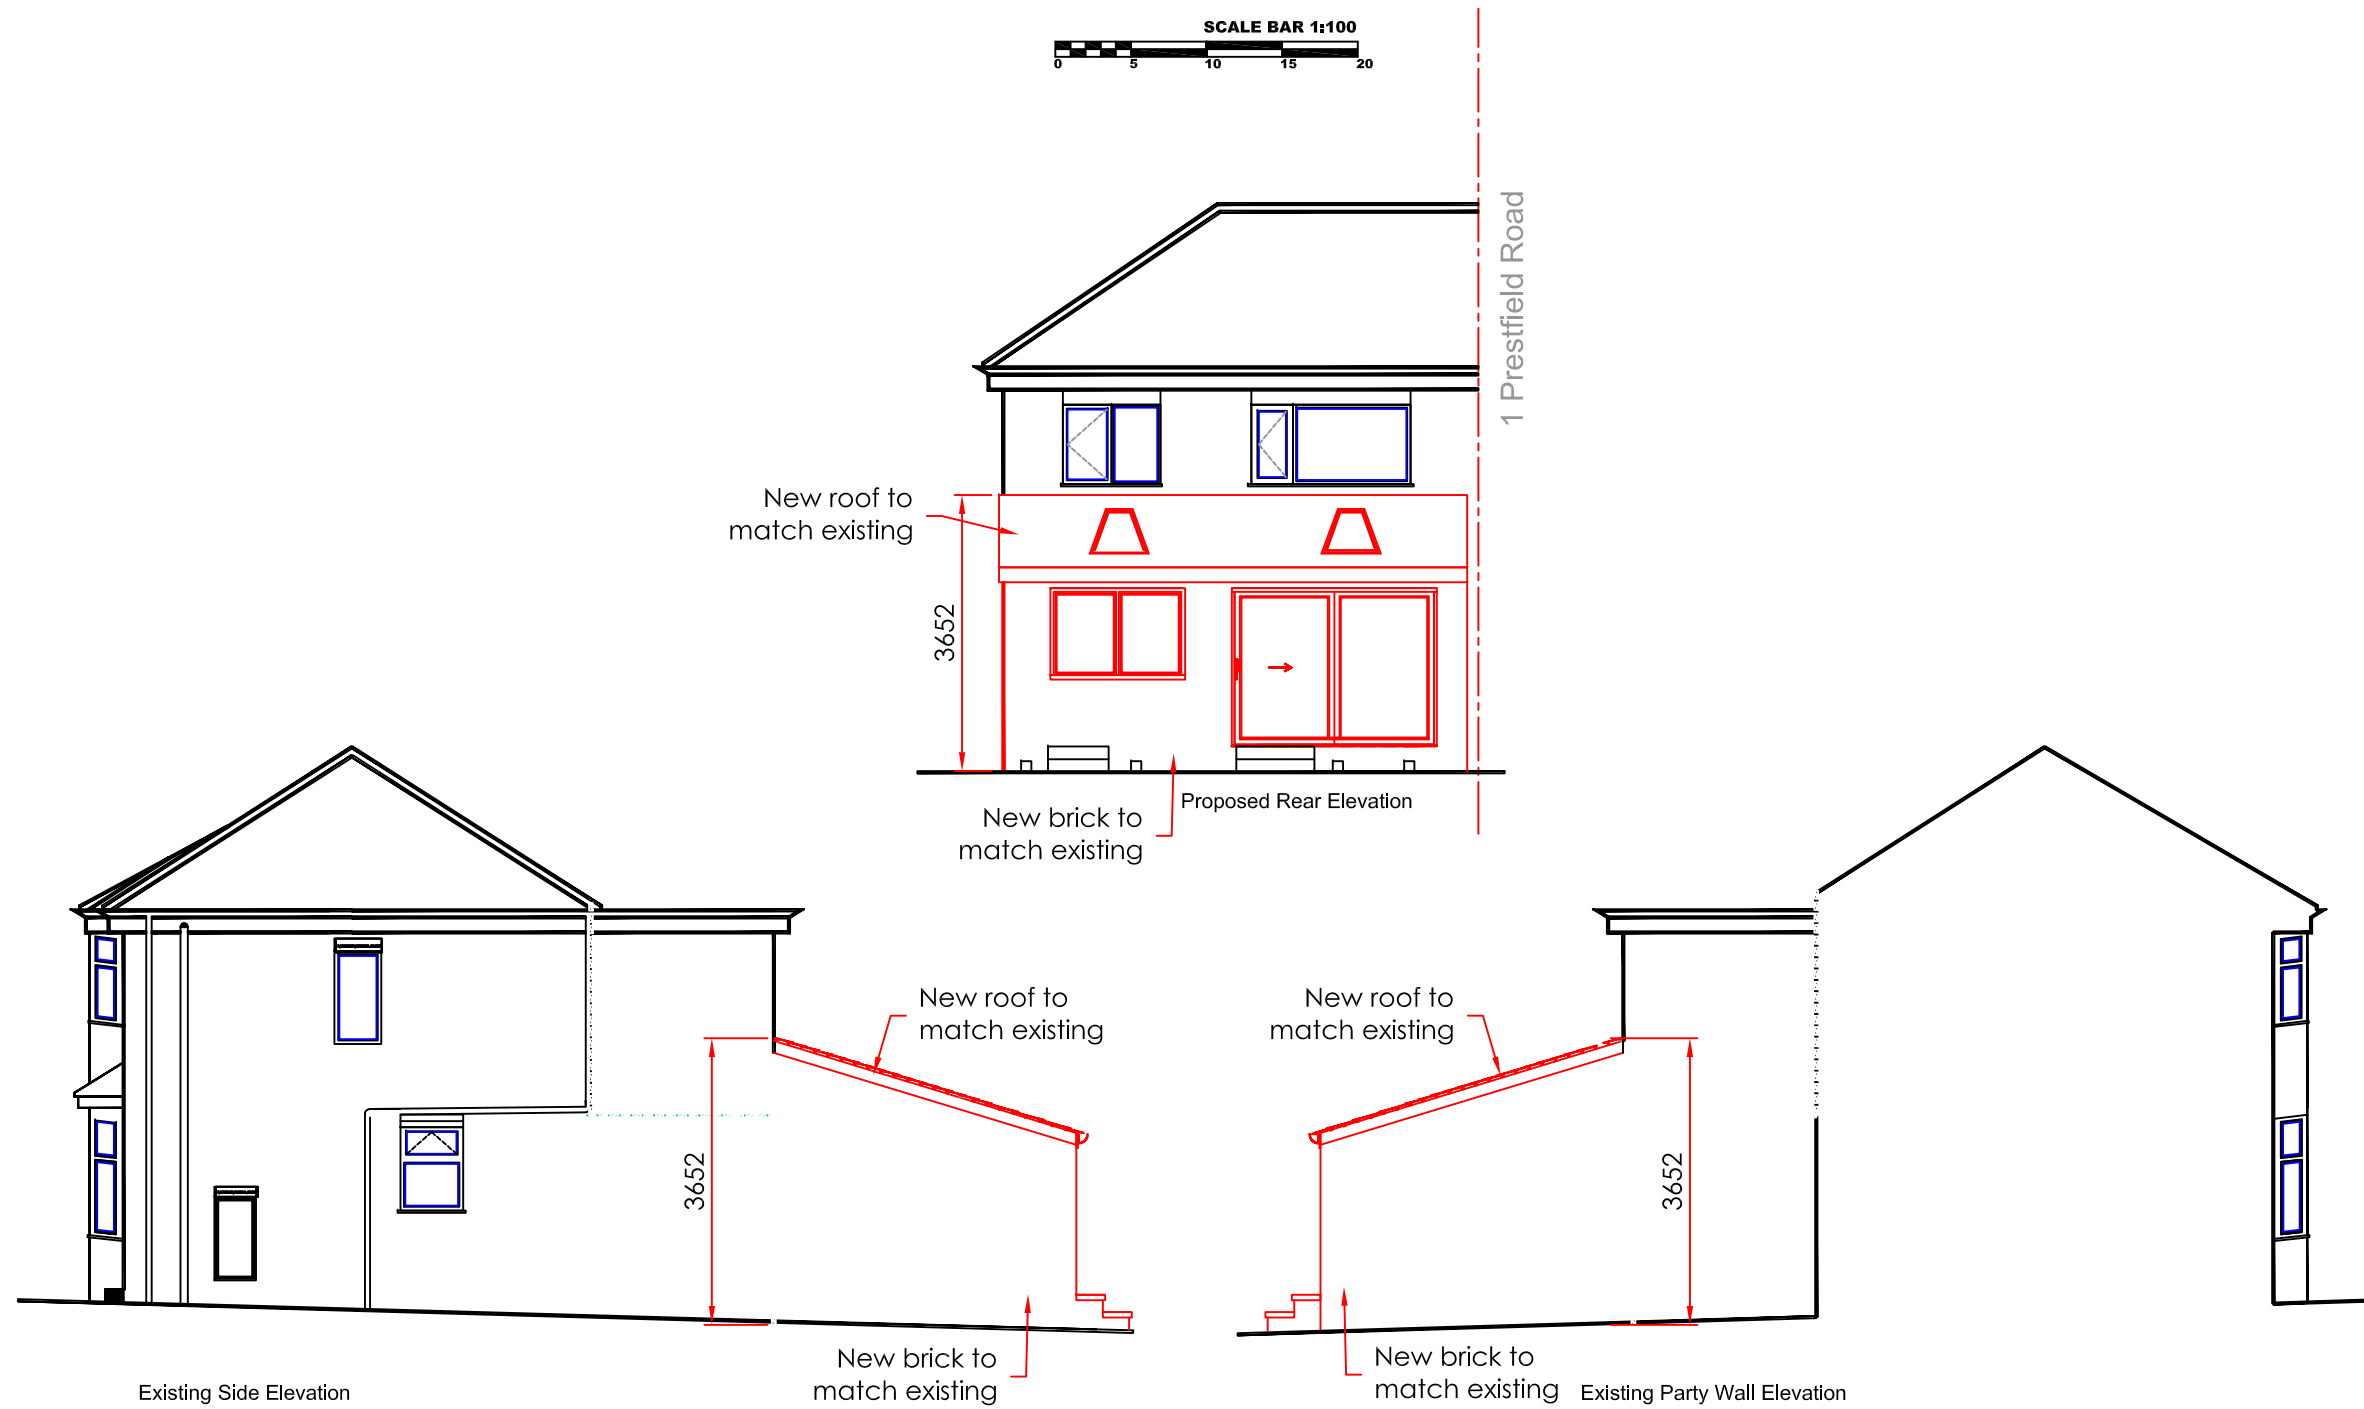

3 Prestfield Road
Proposed Elevations
Scale: 1:100 @ A3