


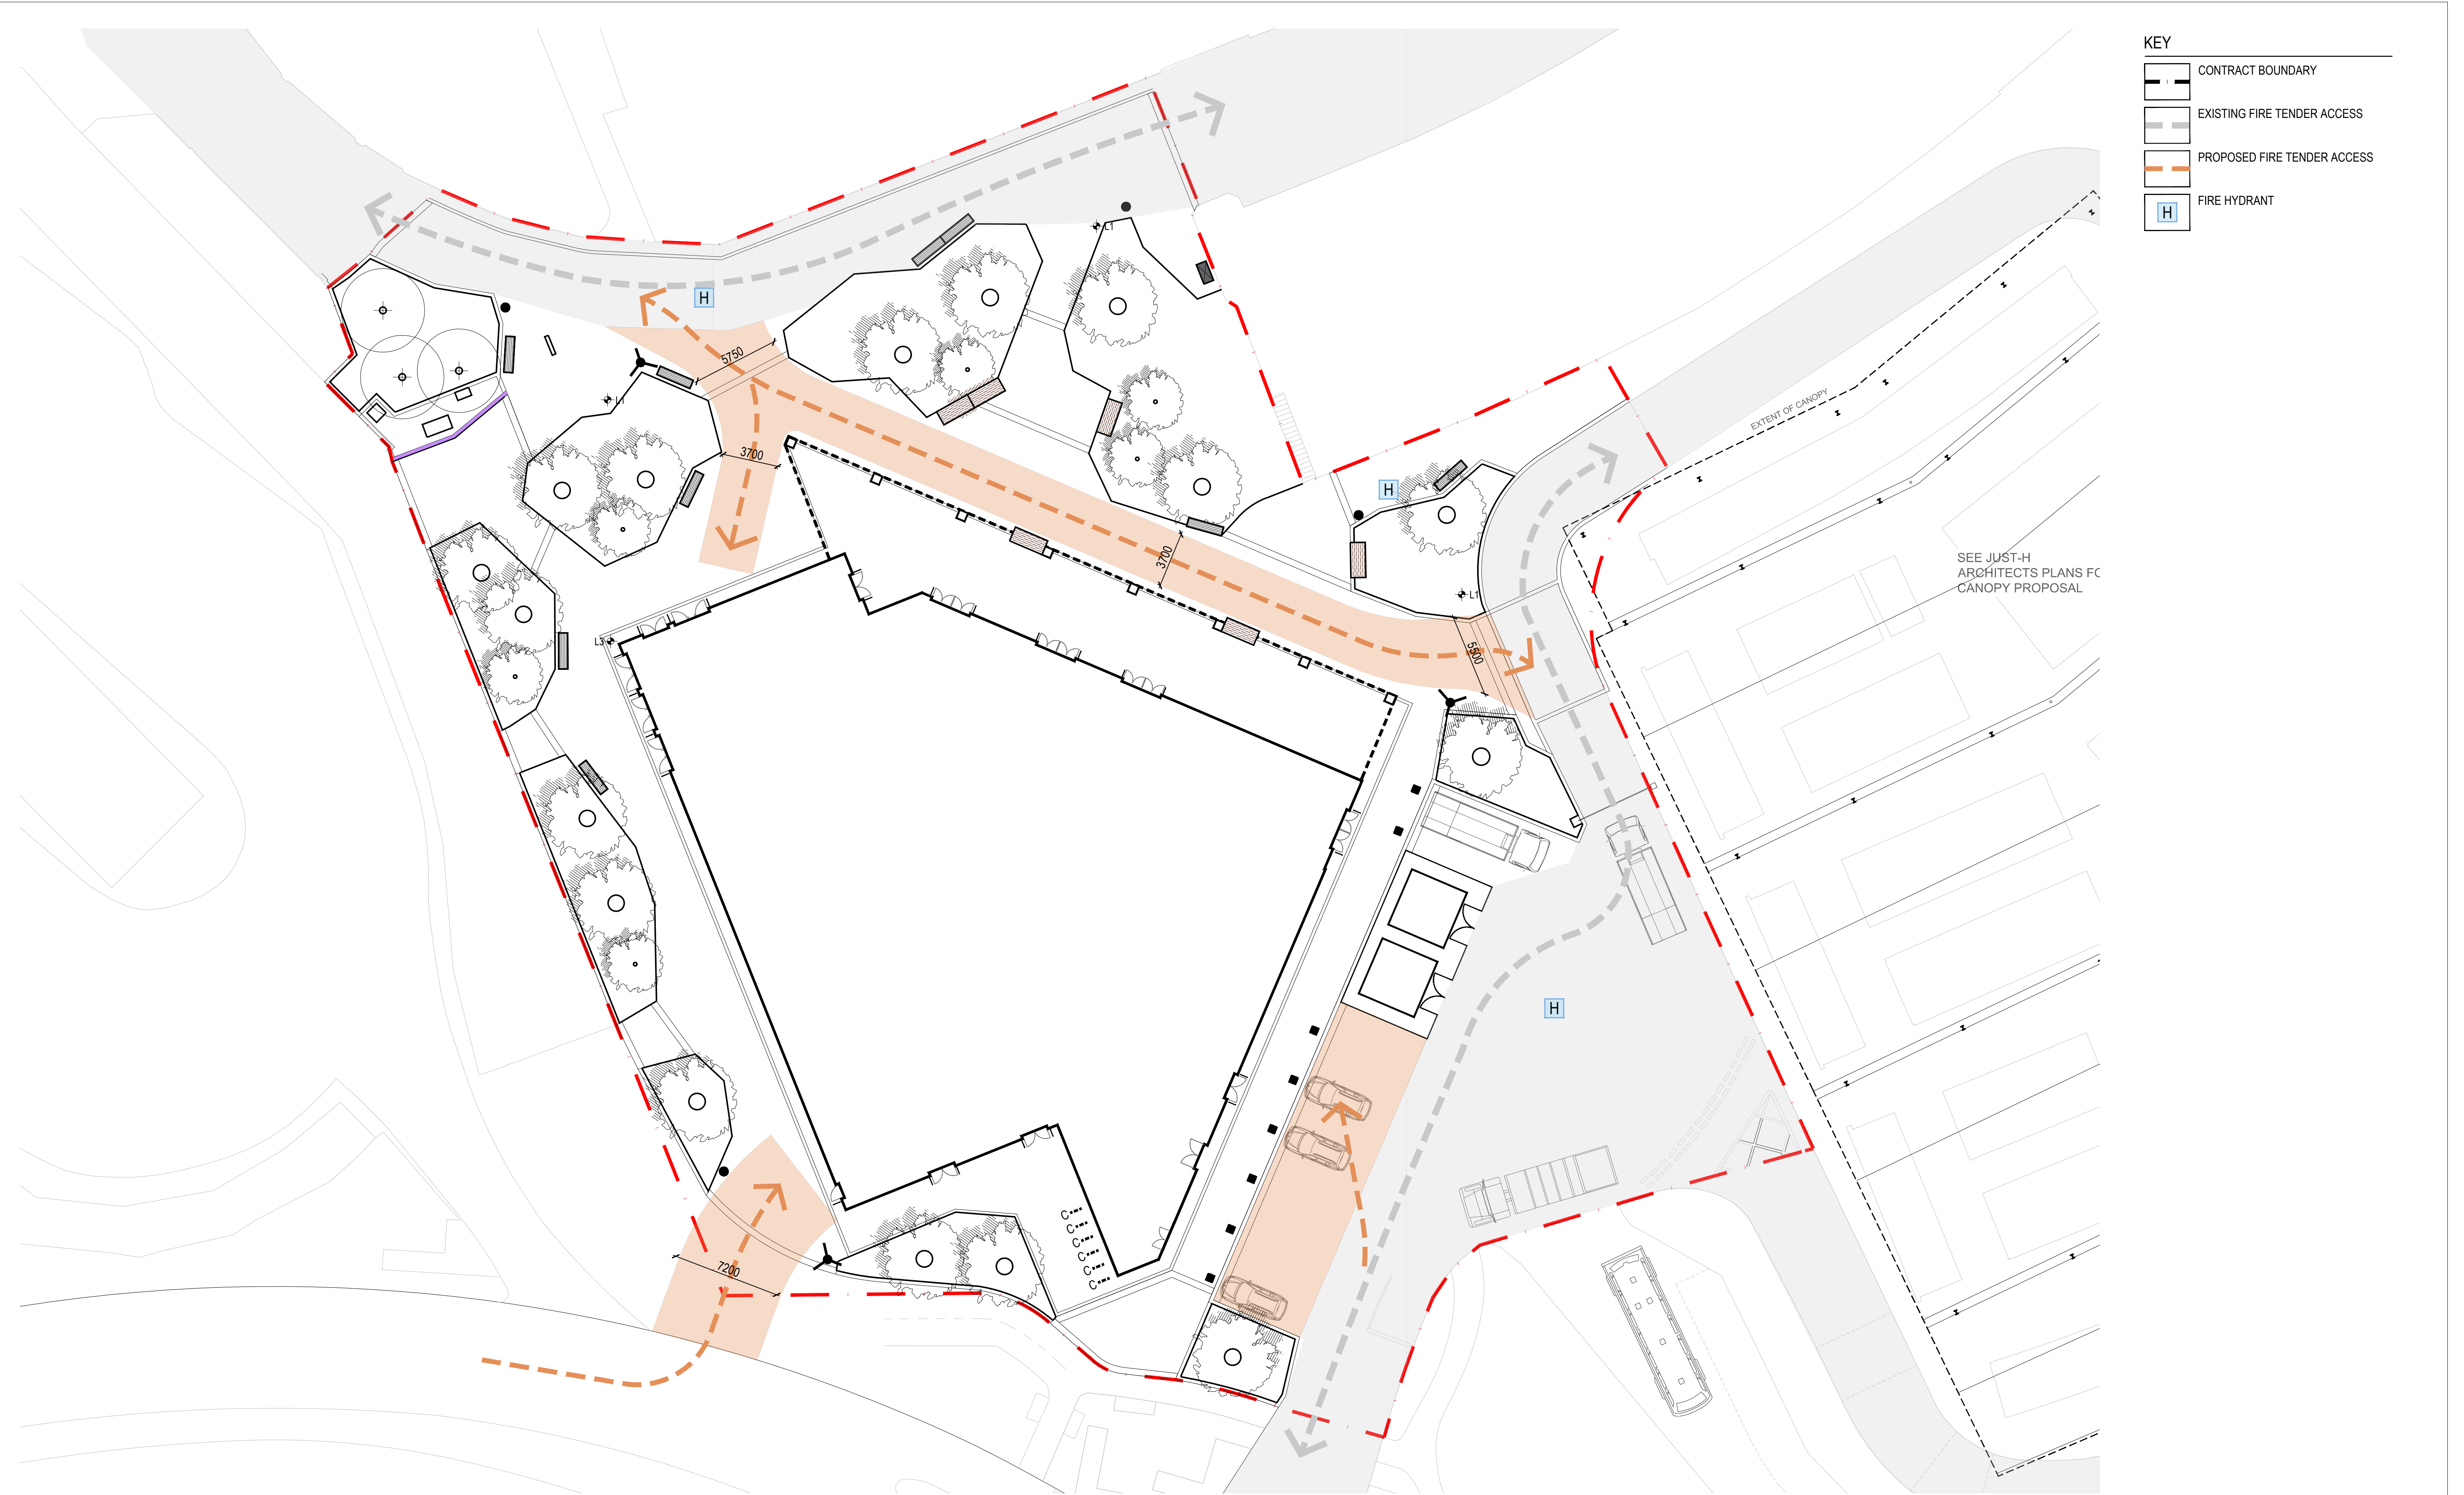


rev	details	by	date
00	PRELIMINARY	CB	31.01.2023
01	DESIGN RESOLUTION	ED	10.02.2023
02	DESIGN RESOLUTION	ED	17.02.2023
03	SITE BOUNDARY & COORDINATION AMENDMENTS	ED	20.04.2023
04	STAGE 4 ISSUE DESIGN AMENDMENTS	AN	26.06.2023
05	PLANNING CONDITION	YH	08.08.2024

rev	details	by	date

Notes

- 1.0 Do not scale from drawing, use figured dimensions only
- 1.1 All dimensions to be checked onsite
- 1.2 This drawing to be read in conjunction with all other Gillespies drawings and specifications

Ordinance Information shown is reproduced from Ordnance Survey material with the permission of Ordnance Survey on behalf of the Controller of Her Majesty's Stationary Office @ Crown Copyright. Unauthorised reproduction infringes Crown Copyright and may lead to prosecution or civil proceedings. Licence No. 1000 17362

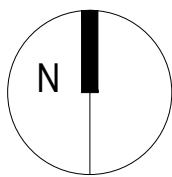

Project title
BURY MARKET AND FLEXI HALL

Drawing title
FIRE ACCESS PLAN

Drawing number
BURMAR-GLL-V6-00-DR-L-0109

Drawing Status
STAGE 4

Date
31.01.2023

Scale
1:200 @ A1

© copyright GILLESPIES LLP, all rights reserved

Revision
05

Drawn
CB

Checked
AG

GILLESPIES

5th Floor, Phoenix House, 3 South Parade, Leeds, LS1 5DZ
P: 0113 247 0550 F: 0113 247 0660 E: design.team@gillespies.co.uk