


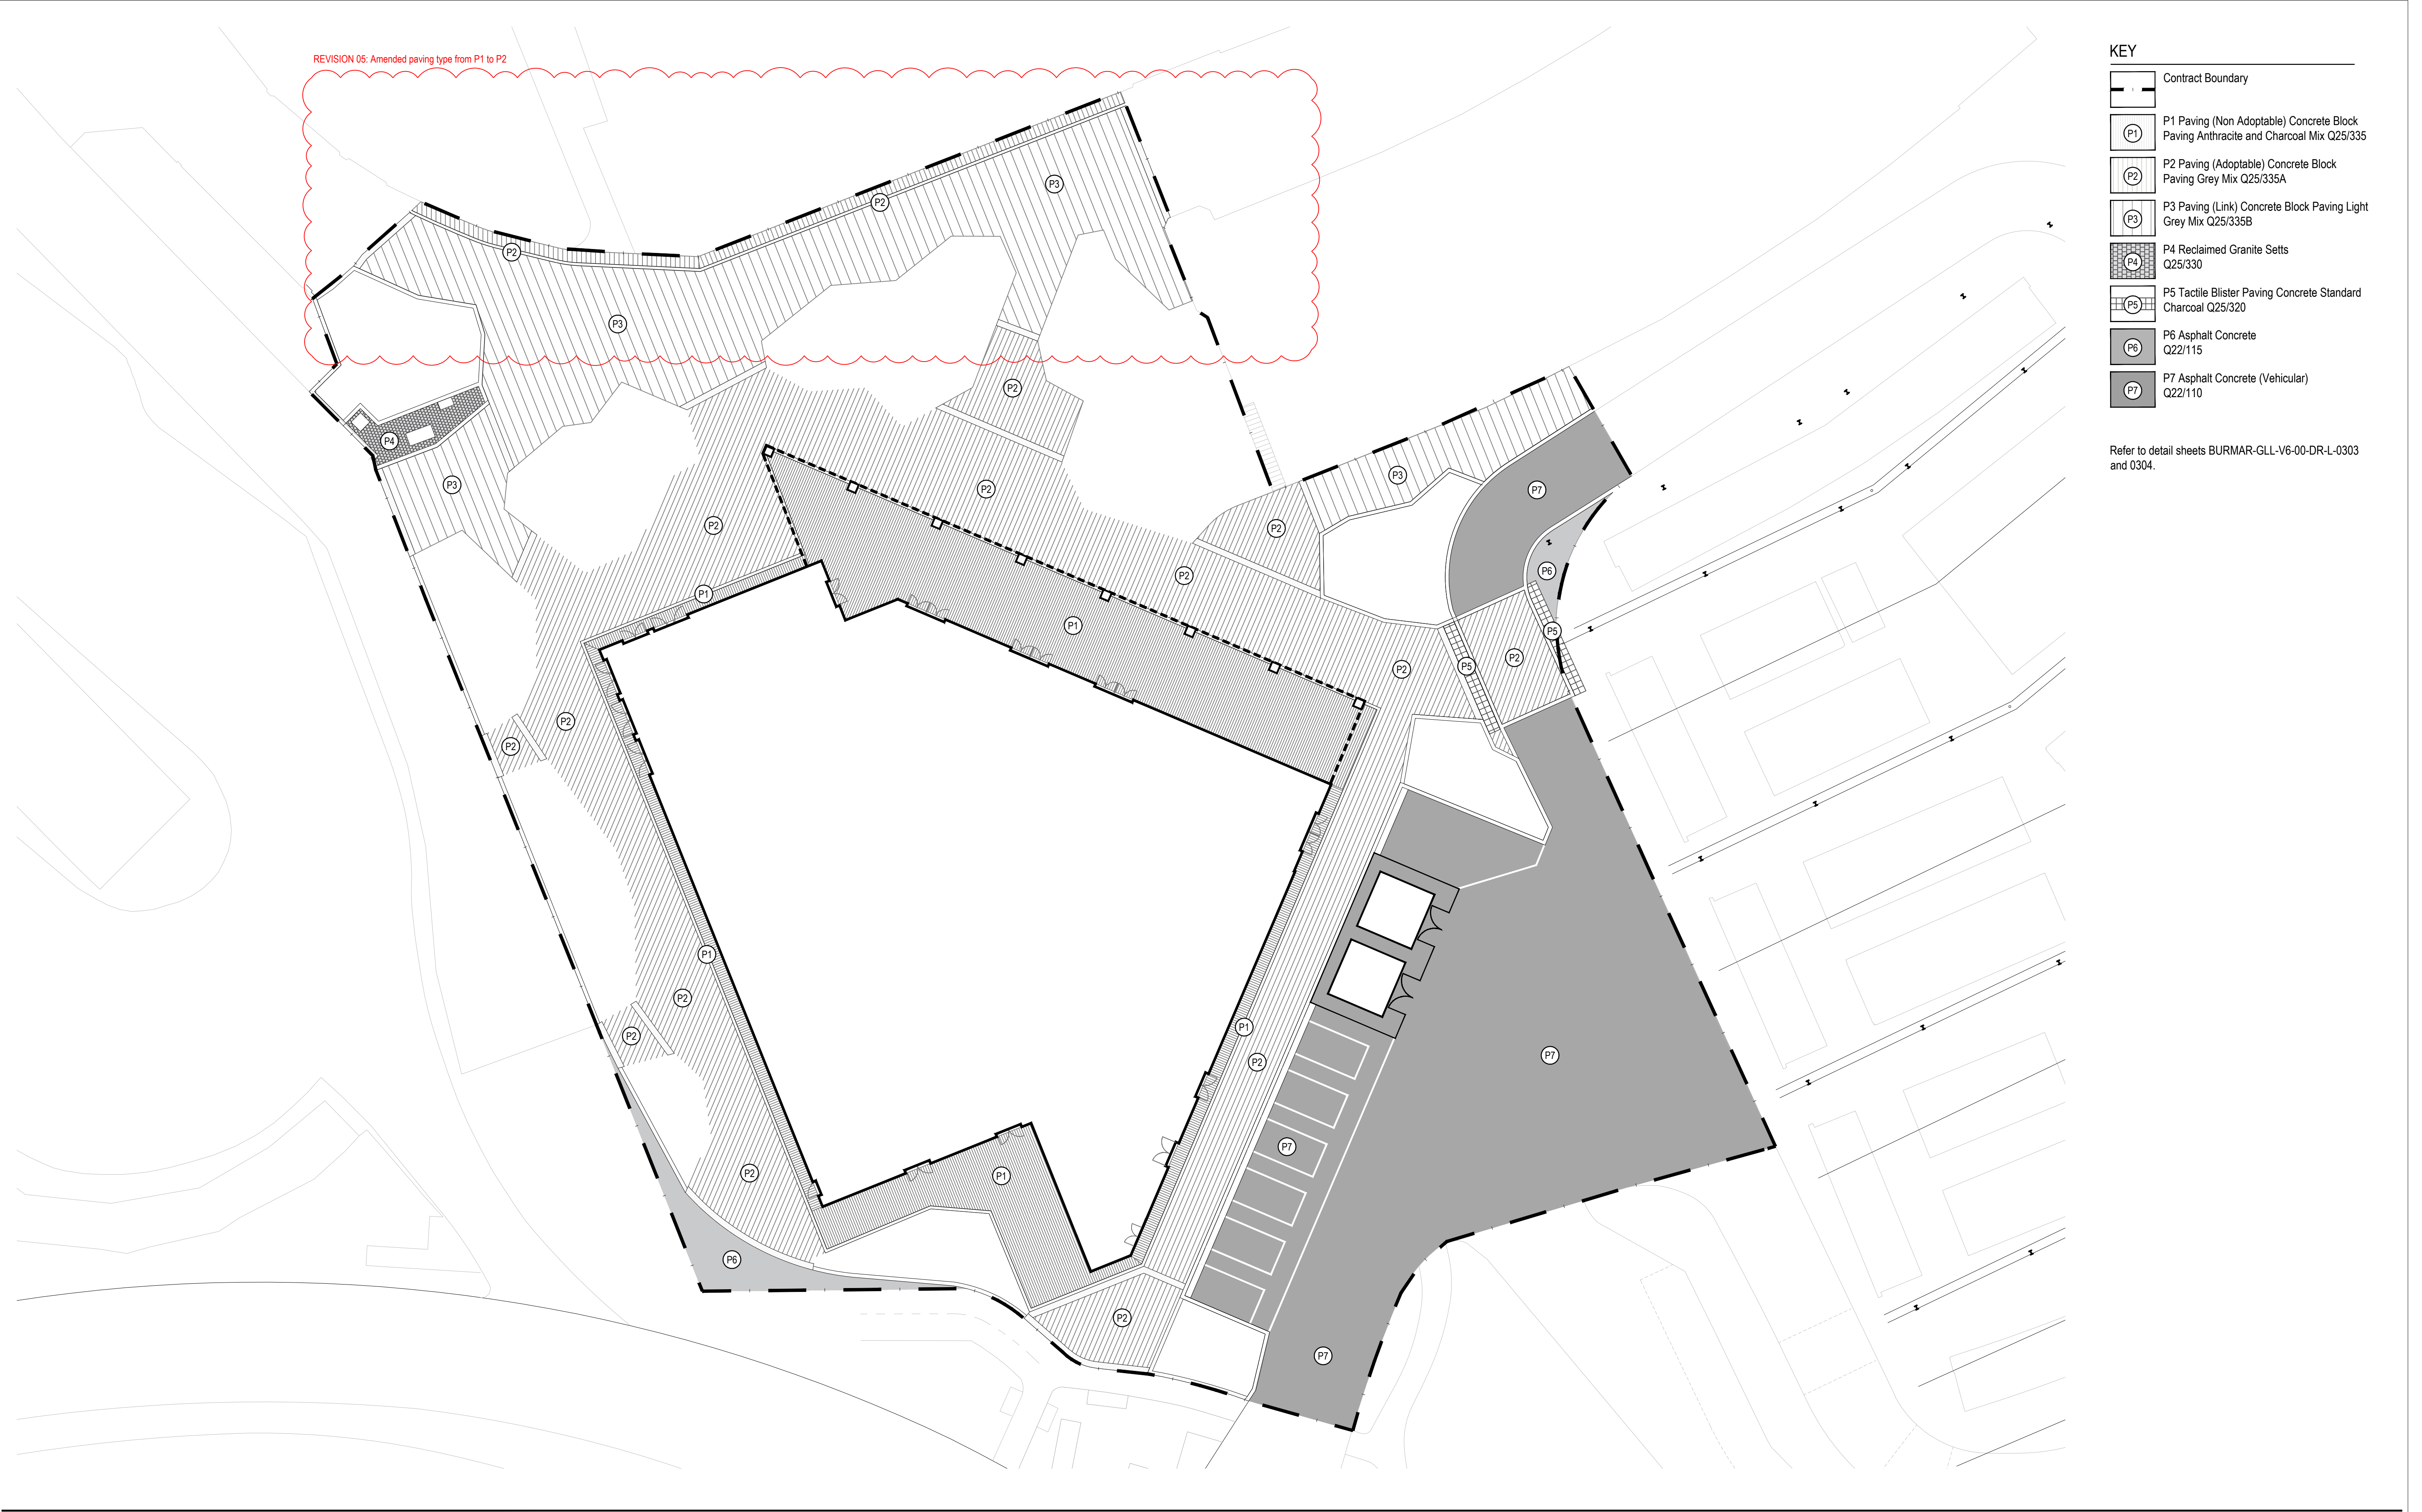

- KEY
- Contract Boundary
 - P1 Paving (Non Adoptable) Concrete Block Paving Anthracite and Charcoal Mix Q25/335
 - P2 Paving (Adoptable) Concrete Block Paving Grey Mix Q25/335A
 - P3 Paving (Link) Concrete Block Paving Light Grey Mix Q25/335B
 - P4 Reclaimed Granite Setts Q25/330
 - P5 Tactile Blister Paving Concrete Standard Charcoal Q25/320
 - P6 Asphalt Concrete Q22/115
 - P7 Asphalt Concrete (Vehicular) Q22/110


Refer to detail sheets BURMAR-GLL-V6-00-DR-L-0303 and 0304.

rev	details	by	date
00	PRELIMINARY	ED	31.01.2023
01	DESIGN RESOLUTION	ED	17.02.2023
02	SITE BOUNDARY & COORDINATION AMENDMENTS	ED	20.04.2023
03	STAGE 4. AMENDMENTS TO LAYOUT.	PM	23.06.2023
04	AMENDMENT TO PAVING TYPE	ER	18.04.2024
05	PLANNING CONDITION	YH	08.08.2024

rev	details	by	date

Notes

- 1.0 Do not scale from drawing, use figured dimensions only
1.1 All dimensions to be checked onsite
1.2 This drawing to be read in conjunction with all other Gillespies drawings and specifications

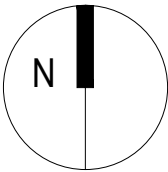

Ordinance Information shown is reproduced from Ordnance Survey material with the permission of Ordnance Survey on behalf of the Controller of Her Majesty's Stationary Office @ Crown Copyright. Unauthorised reproduction infringes Crown Copyright and may lead to prosecution or civil proceedings. License No. 1000 17362

Project title
BURY MARKET AND FLEXI HALL
STAGE 4

Drawing title
SURFACE MATERIALS PLAN

Drawing number
BURMAR-GLL-V6-00-DR-L-0112

Drawing Status
STAGE 4

Date
18.04.2024

Scale
1:200 @ A1

© copyright GILLESPIES LLP, all rights reserved

Revision
05

Drawn
ER

Checked
AN

Client
Vinci Construction

GILLESPIES

5th Floor, Phoenix House, 3 South Parade, Leeds, LS1 5DX
P: 0113 247 0550 F: 0113 247 0660 E: design.leeds@gillespies.co.uk