


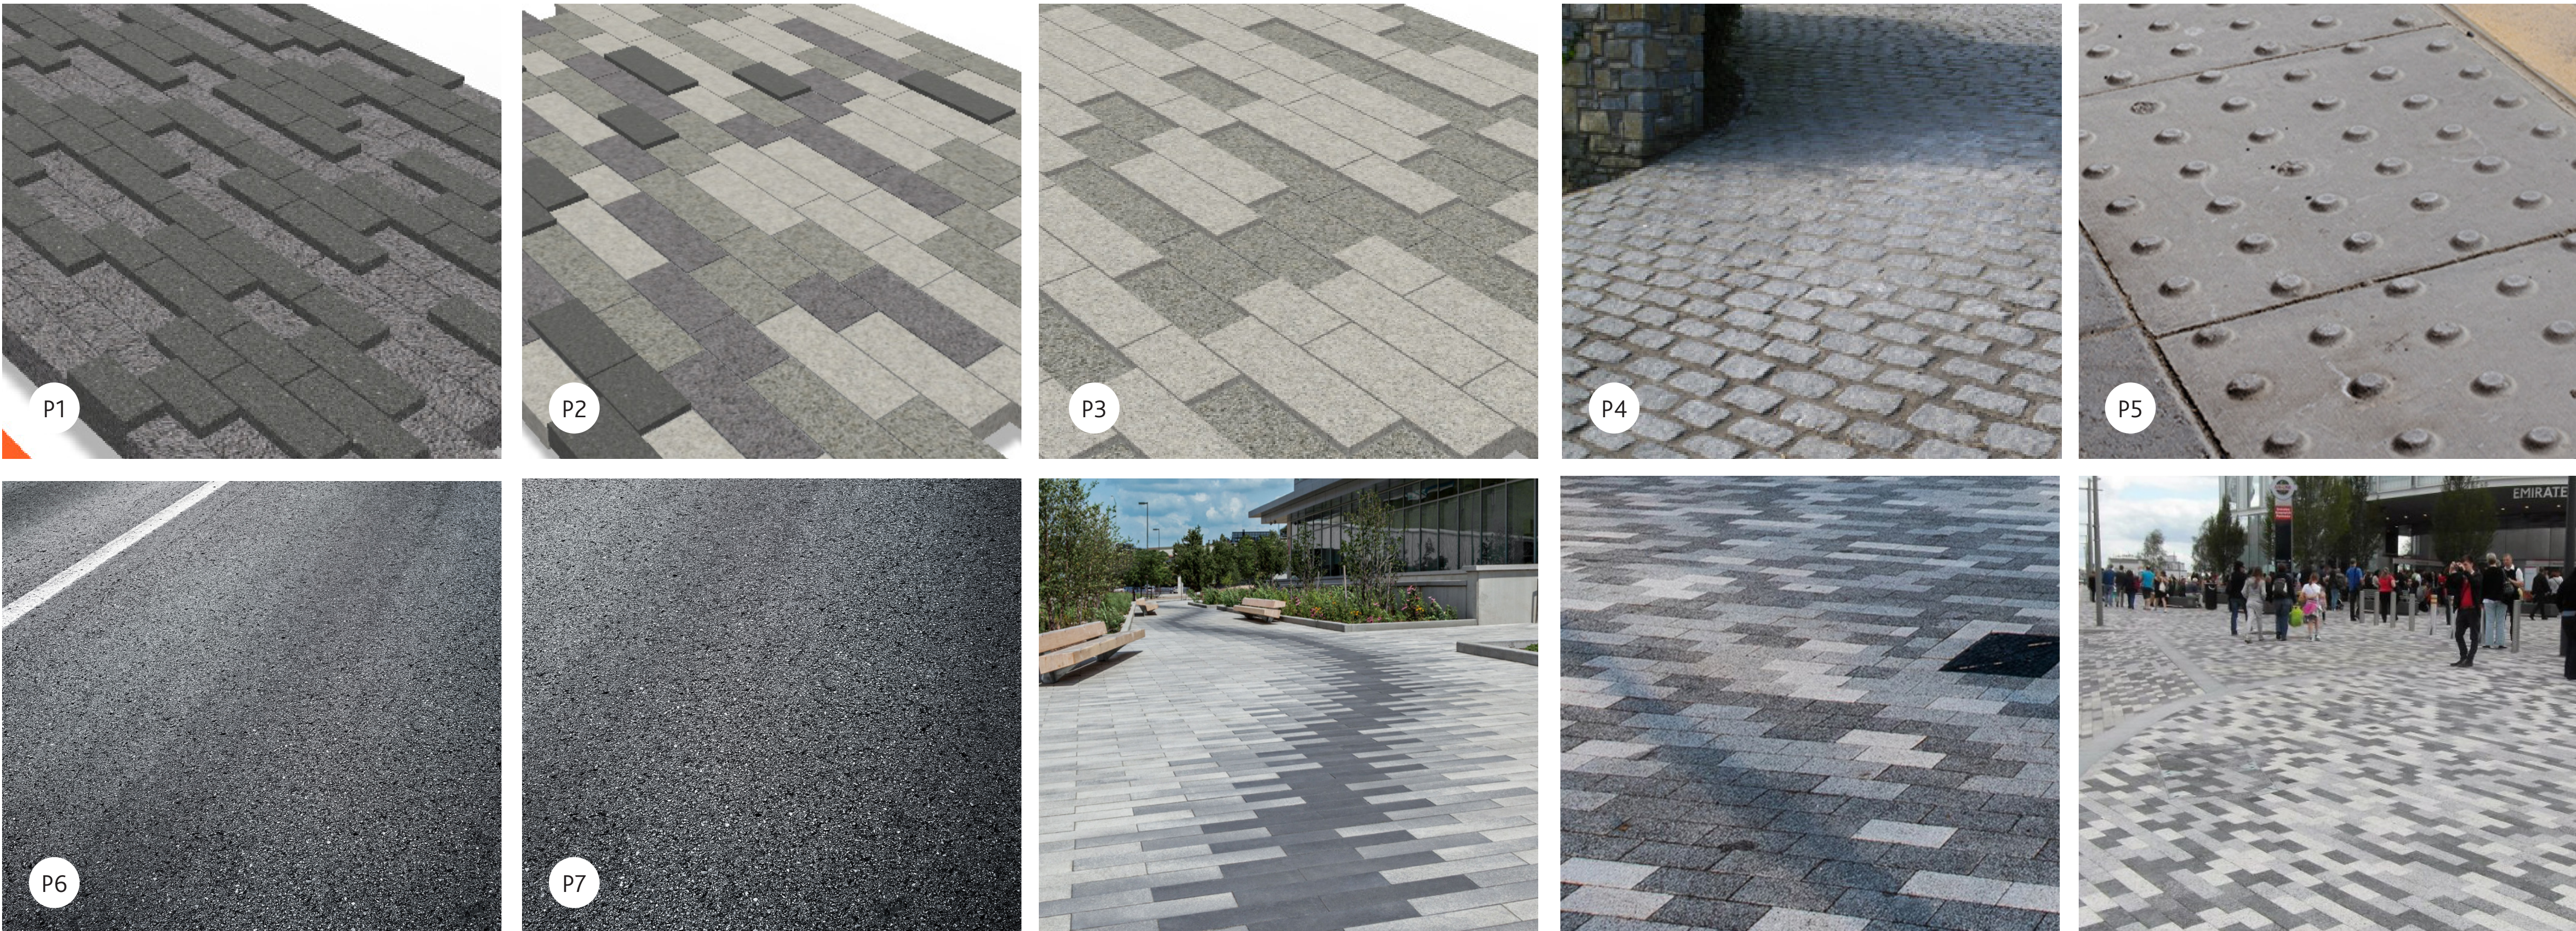

- SURFACE MATERIALS PALETTE
- P1

CONCRETE BLOCKS (NON ADOPTABLE)
COLOUR: CHARCOAL AND ANTHRACITE
SUPPLIER: MARSHALLS 'MODAL OR EQUAL APPROVED
SIZE: 300/200X100 x80MM Q25/335
- P2

CONCRETE BLOCKS (ADOPTABLE PUBLIC REALM)
COLOUR: GREY MIX INC CHARCOAL AND ANTHRACITE
SUPPLIER: MARSHALLS 'MODAL OR EQUAL APPROVED
SIZE: 600/300/200X200 x80MM Q25/335A
- P3

CONCRETE BLOCKS (ADOPTABLE PUBLIC REALM)
COLOUR: GREY MIX
SUPPLIER: MARSHALLS 'MODAL OR EQUAL APPROVED
SIZE: 600/300/200X200 x80MM Q25/335B
- P4


RECLAIMED GRANITE SETTS - FROM SITE
COLOUR: AS EXISTING
SIZE: AS EXISTING Q25/330
- P5

TACTILE BLISTER PAVING
COLOUR: CHARCOAL
SUPPLIER: MARSHALLS OR EQUAL APPROVED
SIZE: 400 x 400 x 50 Q25/320
- P6

ASPHALT CONCRETE
COLOUR: STANDARD Q22/115
SUPPLIER: TARMAC 'ULTILOW RANGE' OR EQUAL APPROVED
- P7

HIGH STRENGTH VEHICULAR ASPHALT
COLOUR: STANDARD
SUPPLIER: TARMAC 'ULTILOW RANGE' OR EQUAL APPROVED
Q22/110
- ILLUSTRATIVE IMAGES OF PATTERN AND
COLOUR GRADATION

NOTE:
IMAGES ARE ILLUSTRATIVE ONLY EXACT MIXES
TBC

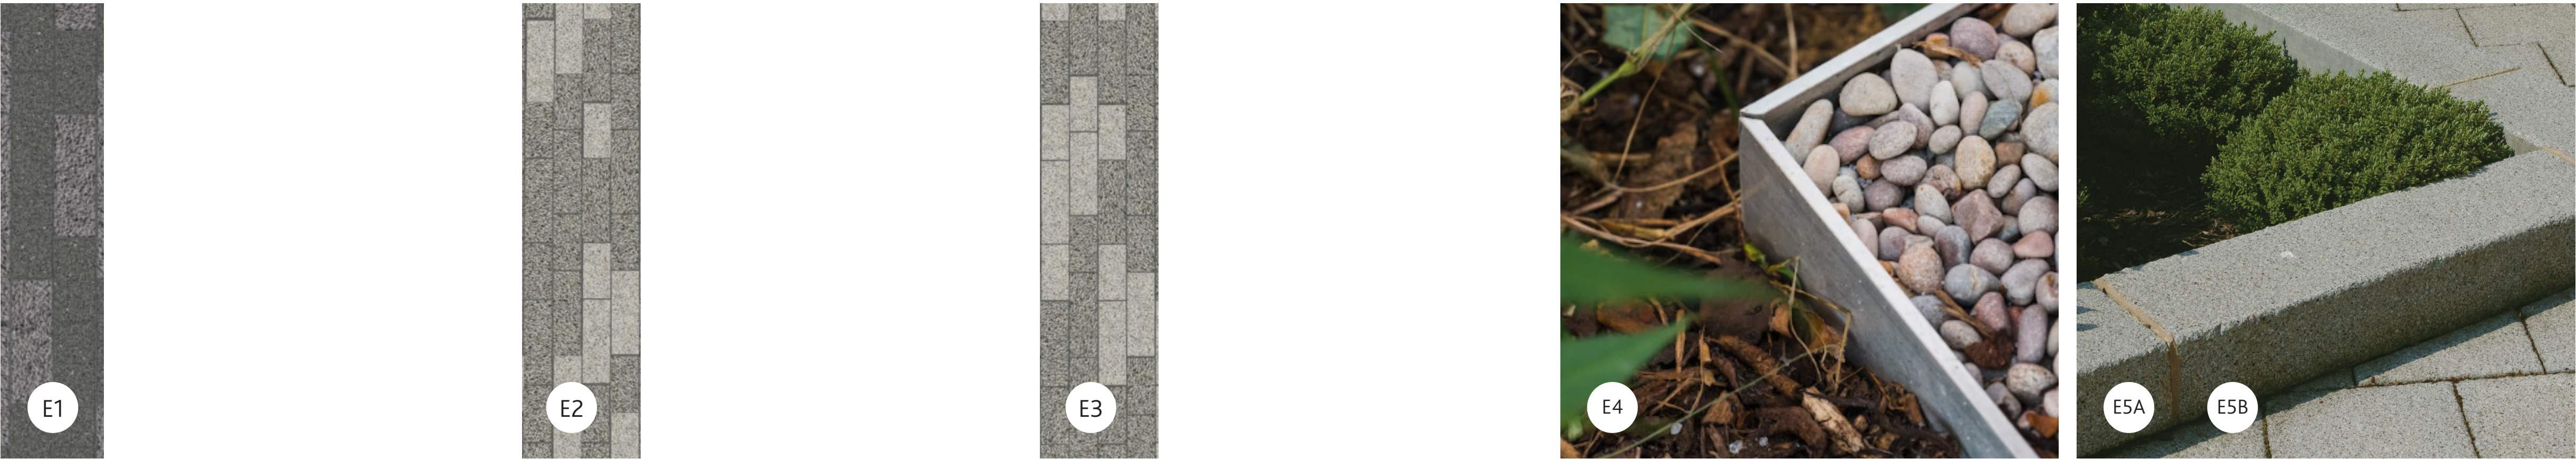

- EDGING MATERIALS PALETTE
- E01

CONCRETE SETT EDGING CHARCOAL AND ANTHRACITE MIX
MARSHALLS MODAL OR EQUAL APPROVED
2NR ROWS OF 300/200X100X80MM UNITS Q10/150
- E02

CONCRETE SETT EDGING GREY MIX
MARSHALLS MODAL OR EQUAL APPROVED
4NR ROWS OF 300/200X100X80MM UNITS Q10/150A
- E03

CONCRETE SETT DISHED CHANNEL GREY MIX
MARSHALLS MODAL OR EQUAL APPROVED
4NR ROWS OF 300/200X100X80MM UNITS Q10/180
- E04

METAL EDGING - RAINGARDEN
COLOUR: RAL 8004
SUPPLIER: KINLEY 'ALUExcel' OR EQUAL APPROVED
SIZE: 2500 x 150 x 8.5
- E05A
E05B

STANDARD CONCRETE KERB (100 mm)
FLUSH CONCRETE KERB
COLOUR: SILVER GREY
SUPPLIER: MARSHALLS 'CONSERVATION X KERB' OR EQUAL APPROVED
SIZE: 255 x 205 x 915

rev	details	by	date	rev	details	by	date
00	PRELIMINARY	ED	17.02.2023				
02	STAGE 4 ISSUE	AN	30.06.23				

Notes

1.0


Do not scale from drawing, use figured dimensions only

1.1

All dimensions to be checked onsite

1.2

This drawing to be read in conjunction with all other Gillespies drawings and specifications

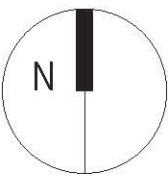

Ordinance Information shown is reproduced from Ordnance Survey material with the permission of Ordnance Survey on behalf of the Controller of Her Majesty's Stationary Office @ Crown Copyright.
Unauthorised reproduction infringes Crown Copyright and may lead to prosecution or civil proceedings. License No. 1000 17382

Project title	BURY MARKET AND FLEXI HALL
Drawing title	SURFACE MATERIALS PALETTE

Drawing number	BURMAR-GLL-V6-00-DR-L-0301
Drawing Status	STAGE 4
Revision	02
Date	17.02.2023
Scale	@ A1
Drawn	ED
Checked	AG
© copyright GILLESPIES LLP, all rights reserved	

Client

Vinci Construction

GILLESPIES

25th Floor, Premier House, 3 South Parade, Leeds, LS1 5SQ
P: 0113 247 0550 F: 0113 247 0550 E: design.team@gillespies.co.uk