


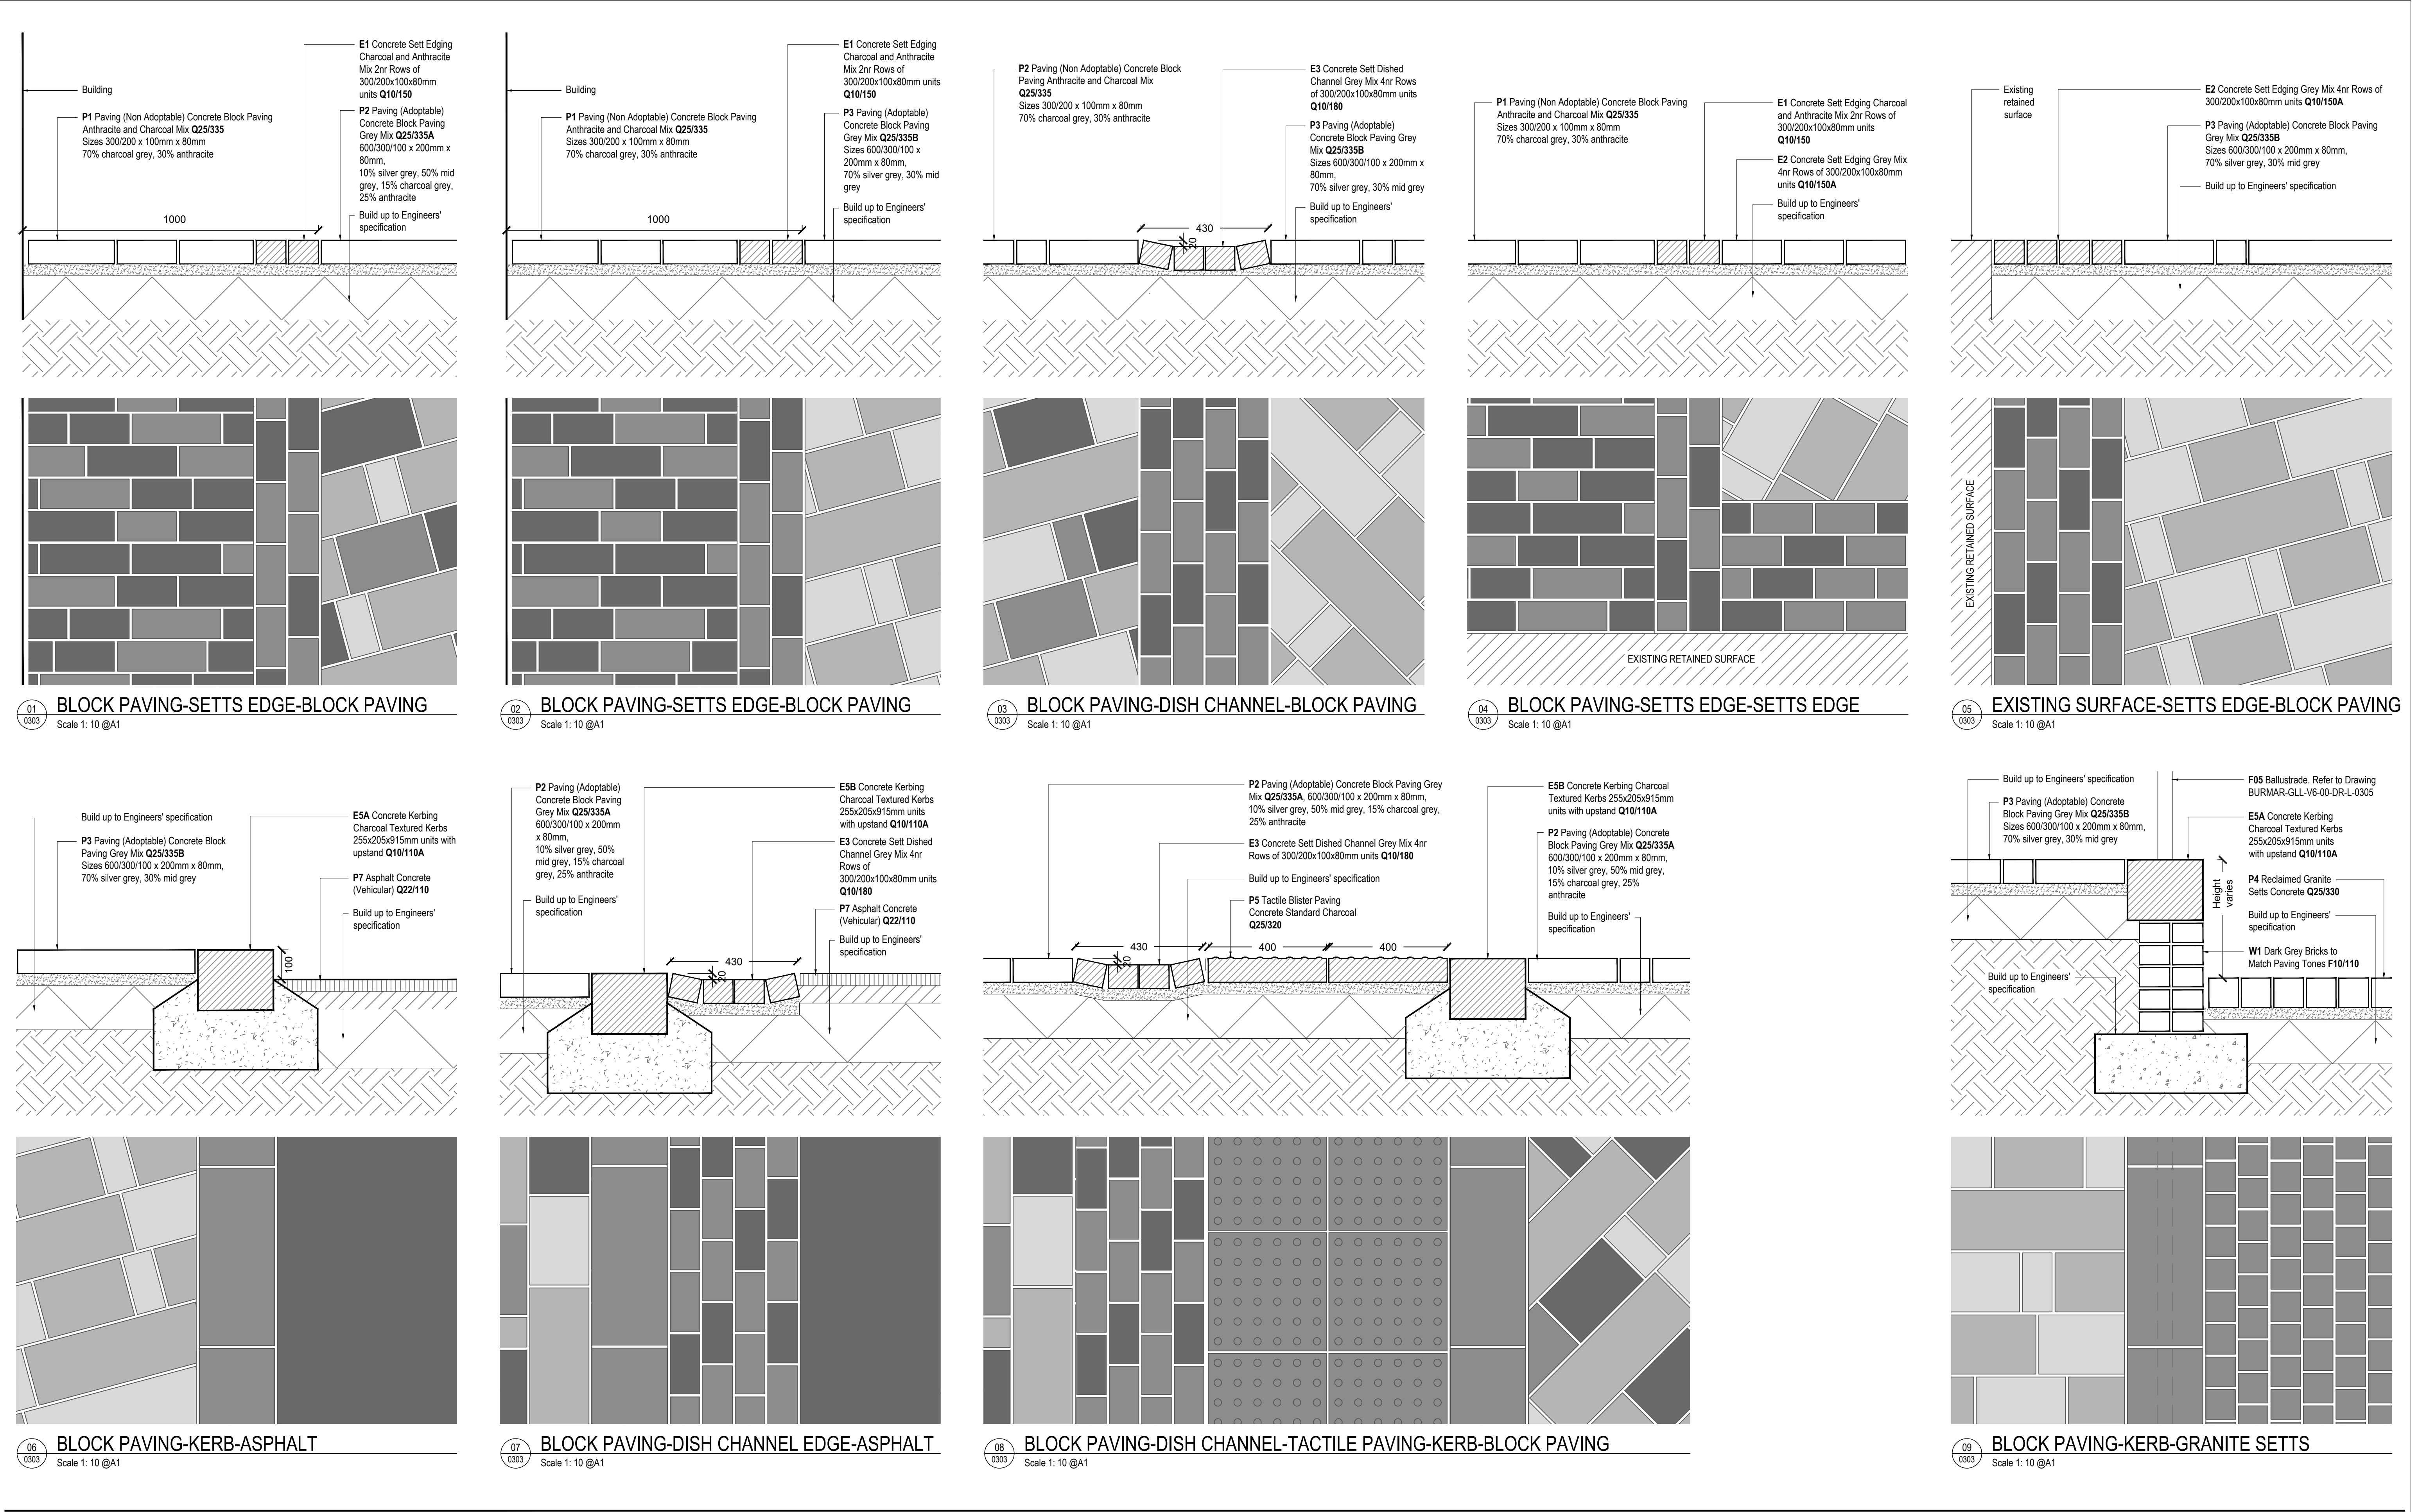

rev	details	by	date
00	PRELIMINARY	CB	17.02.2023
01	STAGE 4. AMENDMENTS TO LAYOUT.	PM	30.06.2023
02	PLANNING CONDITION ISSUE	AN	08.08.2024

rev	details	by	date

Notes

1.0 Do not scale from drawing, use figured dimensions only

1.1 All dimensions to be checked onsite

1.2 This drawing to be read in conjunction with all other Gillespies drawings and specifications

1.3 Refer to Interface Details Plan BURMAR-GLL-V6-00-DR-L-0300

1.4 Refer to Surface Materials Plan BURMAR-GLL-V6-00-DR-L-0112

1.5 Refer to Surface Edging Plan BURMAR-GLL-V6-00-DR-L-0113

Ordinance Information shown is reproduced from Ordinance Survey material with the permission of Ordinance Survey on behalf of the Controller of Her Majesty's Stationary Office @ Crown Copyright. Unauthorised reproduction infringes Crown Copyright and may lead to prosecution or civil proceedings. License No. 1000 17362

Project title	BURY MARKET AND FLEXI HALL STAGE 4
Drawing title	INTERFACE DETAILS (Sheet 1 of 2)

Drawing number	BURMAR-GLL-V6-00-DR-L-0303
Drawing Status	STAGE 4
Date	17.02.2023
Scale	1:200 @ A1
Drawn	CB
Checked	AG
Revision	02
© copyright GILLESPIES LLP, all rights reserved	

Client
Vinci Construction

GILLESPIES

5th Floor, Phoenix House, 3 South Parade, Leeds, LS1 5DZ
P: 0113 247 0550 F: 0113 247 0550 E: design.team@gillespies.co.uk