

Demeter Environmental Ltd

Liverpool Office:

Hanover House

Hanover Street

Liverpool

L1 3DZ

Tel: 0151 521 2539

Fax: 0151 909 3661

Brighton Office:

Gemini House

136-140 Old Shoreham Road

Brighton, East Sussex

BN3 7BD

Tel: 01273 741 727


Email:

enquiries@demeter-environmental.co.uk

Plate: 18

Site Name: Spring Street  
Sawmills

Description: North-western  
corner of the site

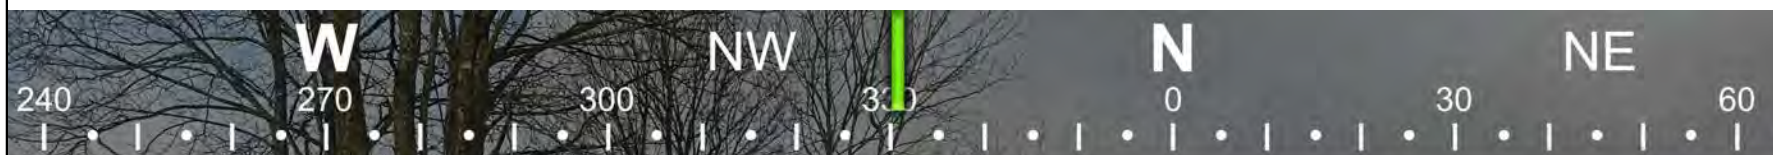

☼ 331°NW (T) ☉ 53°38'43", -2°19'13" ±2m ▲ 153m



Demeter Environmental

Spring Street Sawmills  
11 Dec 2025, 11:22:13

Demeter Environmental Ltd

Liverpool Office:

Hanover House

Hanover Street

Liverpool

L1 3DZ

Tel: 0151 521 2539

Fax: 0151 909 3661

Brighton Office:

Gemini House

136-140 Old Shoreham Road

Brighton, East Sussex

BN3 7BD

Tel: 01273 741 727

Email:

enquiries@demeter-environmental.co.uk

Plate: 19

Site Name: Spring Street  
Sawmills

Description: Gabian basket  
retaining wall at north-western  
corner of the site. Adjacent  
watercourse visible.



Demeter Environmental Ltd

Liverpool Office:

Hanover House

Hanover Street

Liverpool

L1 3DZ

Tel: 0151 521 2539

Fax: 0151 909 3661

Brighton Office:

Gemini House

136-140 Old Shoreham Road

Brighton, East Sussex

BN3 7BD

Tel: 01273 741 727

Email:

enquiries@demeter-environmental.co.uk

Plate: 20

Site Name: Spring Street  
Sawmills

Description: View looking east  
along gabion basket retaining  
wall. Adjacent watercourse is  
visible.

☀ 84°E (T) ☉ 53°38'44", -2°19'13" ±9m ▲ 153m

Demeter Environmental

Spring Street Sawmills  
11 Dec 2025, 11:23:34

Demeter Environmental Ltd

Liverpool Office:

Hanover House

Hanover Street

Liverpool

L1 3DZ

Tel: 0151 521 2539

Fax: 0151 909 3661

Brighton Office:

Gemini House

136-140 Old Shoreham Road

Brighton, East Sussex

BN3 7BD

Tel: 01273 741 727

Email:

enquiries@demeter-environmental.co.uk

Plate: 21

Site Name: Spring Street  
Sawmills

Description: View looking  
south-east across the site

☼ 144°SE (T) ☉ 53°38'43", -2°19'13" ±10m ▲ 152m

Demeter Environmental

Spring Street Sawmills  
11 Dec 2025, 11:23:47

Demeter Environmental Ltd

Liverpool Office:

Hanover House

Hanover Street

Liverpool

L1 3DZ

Tel: 0151 521 2539

Fax: 0151 909 3661

Brighton Office:

Gemini House

136-140 Old Shoreham Road

Brighton, East Sussex

BN3 7BD

Tel: 01273 741 727

Email:

enquiries@demeter-environmental.co.uk

Plate: 22

Site Name: Spring Street  
Sawmills

Description: North-eastern  
corner of the site



Demeter Environmental

Spring Street Sawmills  
11 Dec 2025, 11:24:54

Demeter Environmental Ltd

Liverpool Office:

Hanover House

Hanover Street

Liverpool

L1 3DZ

Tel: 0151 521 2539

Fax: 0151 909 3661

Brighton Office:

Gemini House

136-140 Old Shoreham Road

Brighton, East Sussex

BN3 7BD

Tel: 01273 741 727

Email:

enquiries@demeter-environmental.co.uk

Plate: 23

Site Name: Spring Street  
Sawmills

Description: View looking west  
across the site. Shipping  
containers visible




Demeter Environmental

Spring Street Sawmills  
11 Dec 2025, 11:25:59




## **APPENDIX G: GROUNDSURE REPORTS**

## County Series 1:10,560 scale

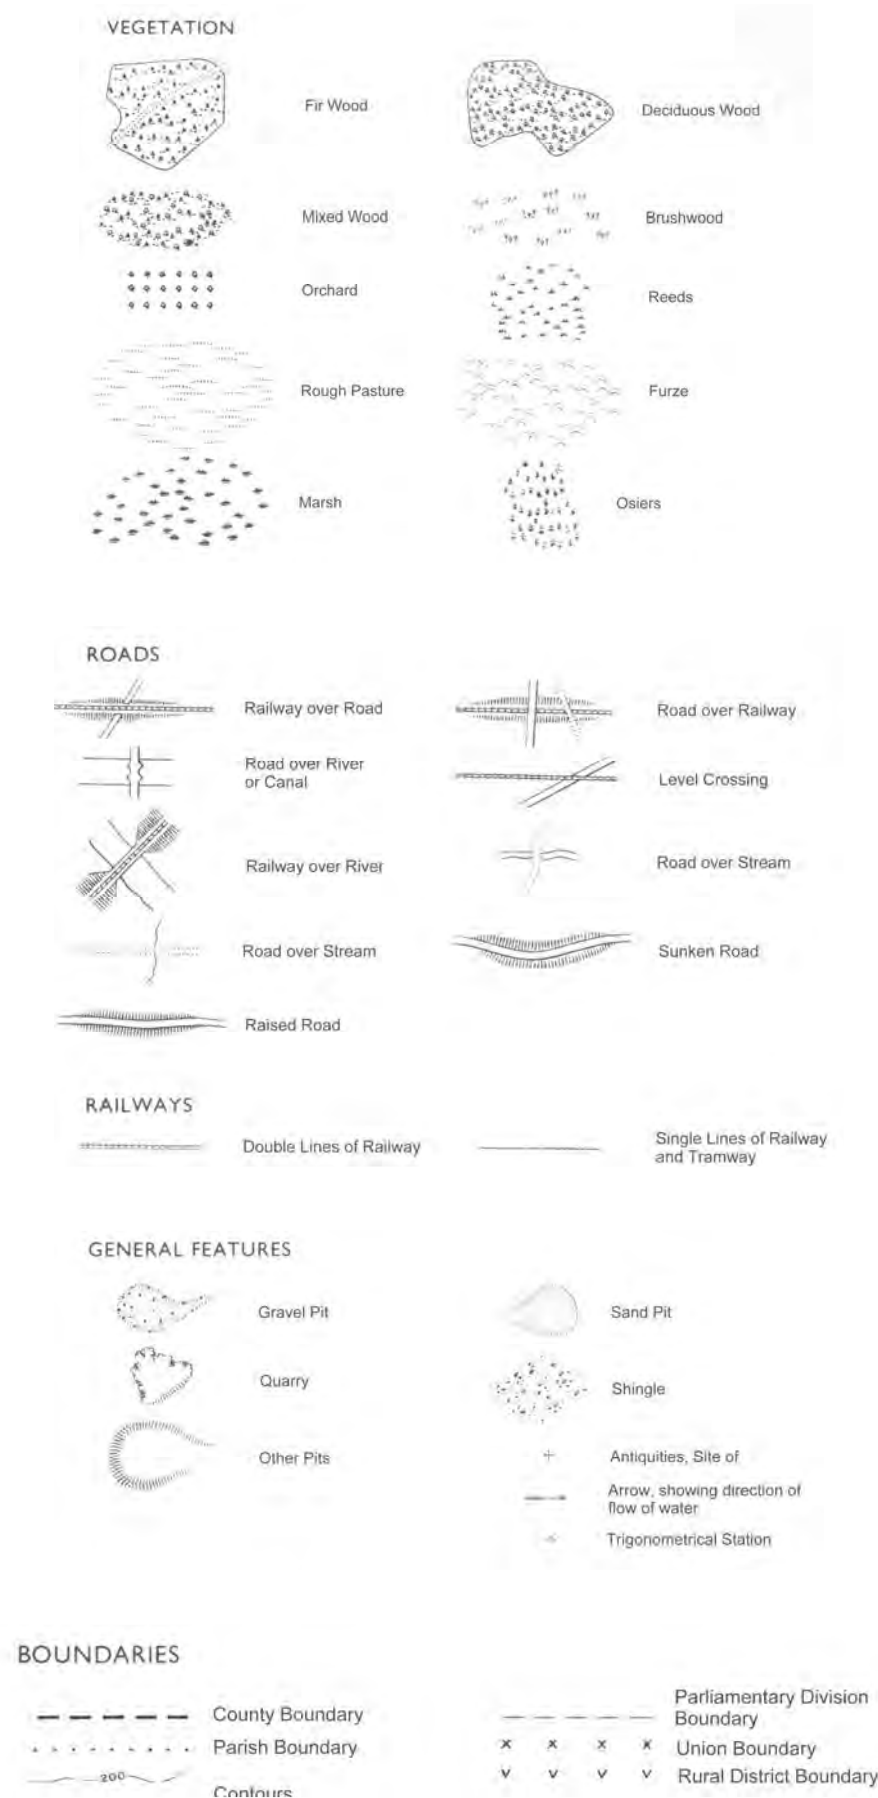

## National Grid 1:10,000 scale

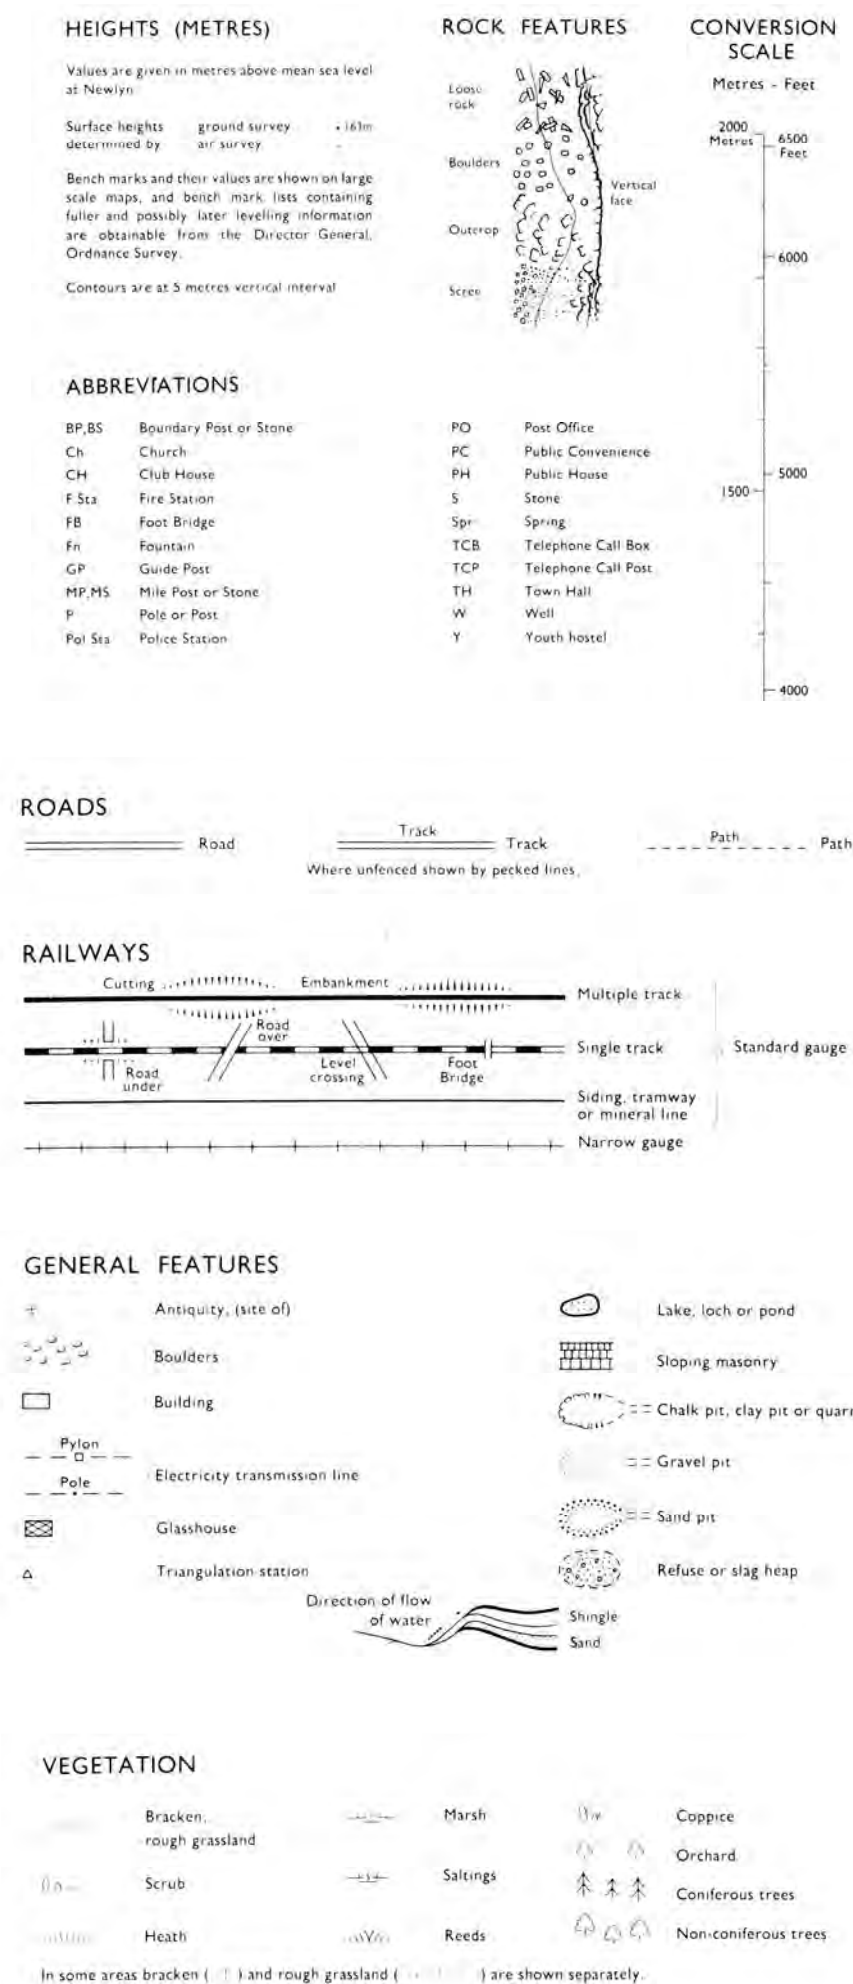

## Historical Map Pack Legend

## County Series & National Grid

1:10,560 scale

Information present on these legends is sourced from the same Ordnance Survey mapping as the maps used in this product.




If you have a query regarding any of the maps provided please contact GroundSure's technical helpline. We will endeavour to answer any queries you may have.

Technical Helpline


Tel 08444159000

[groundsureinsight@groundsure.com](mailto:groundsureinsight@groundsure.com)  
[www.groundsure.com](http://www.groundsure.com)

## County Series 1:2,500 scale

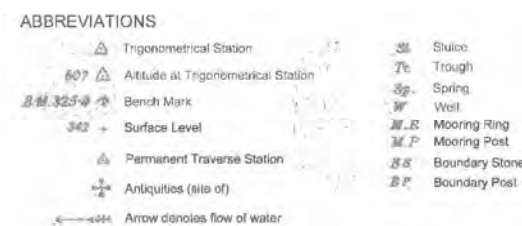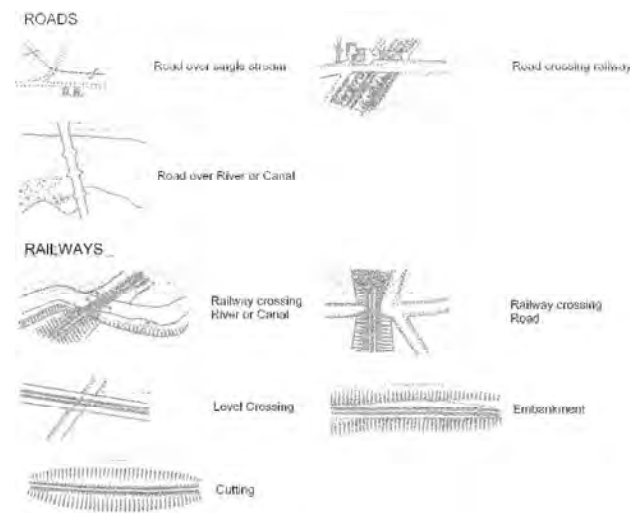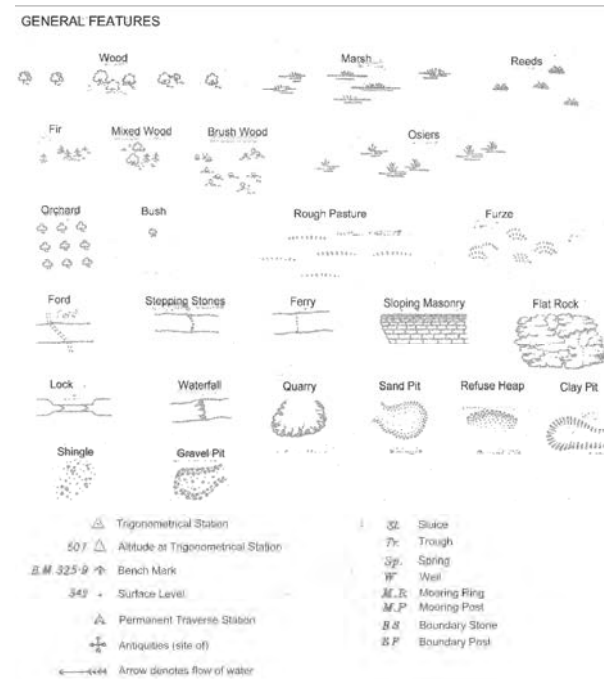

## National Grid 1:2,500 / 1:1,250 scale

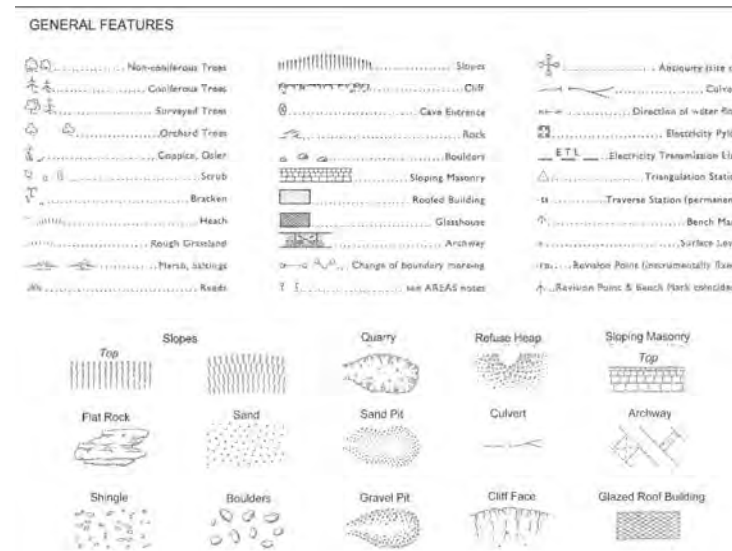

## Historical Map Pack Legend

County Series

1:1,250 scale

~

County Series & National Grid

1:2,500 scale

Information present on these legends is sourced from the same Ordnance Survey mapping as the maps used in this product.

If you have a query regarding any of the maps provided within this map pack, please contact GroundSure's technical helpline. We will endeavour to answer any queries you may have.

Technical Helpline:

Tel 08444159000

[groundsurreinsight@groundsurre.com](mailto:groundsurreinsight@groundsurre.com)  
[www.groundsure.com](http://www.groundsure.com)



Demeter Environmental Ltd  
Liverpool Office:  
Hanover House  
Hanover Street  
Liverpool  
L1 3DZ

Tel: 0151 521 2539  
Fax: 0151 909 3661

Brighton Office:  
Gemini House  
136-140 Old Shoreham Road  
Brighton, East Sussex  
BN3 7BD  
Tel: 01273 741 727

Email: [enquiries@demeter-environmental.co.uk](mailto:enquiries@demeter-environmental.co.uk)

Date of Map: 1850-1851

Site Name: Spring Street  
Sawmills

Scale: 1:3,000 at A4