


Drawings

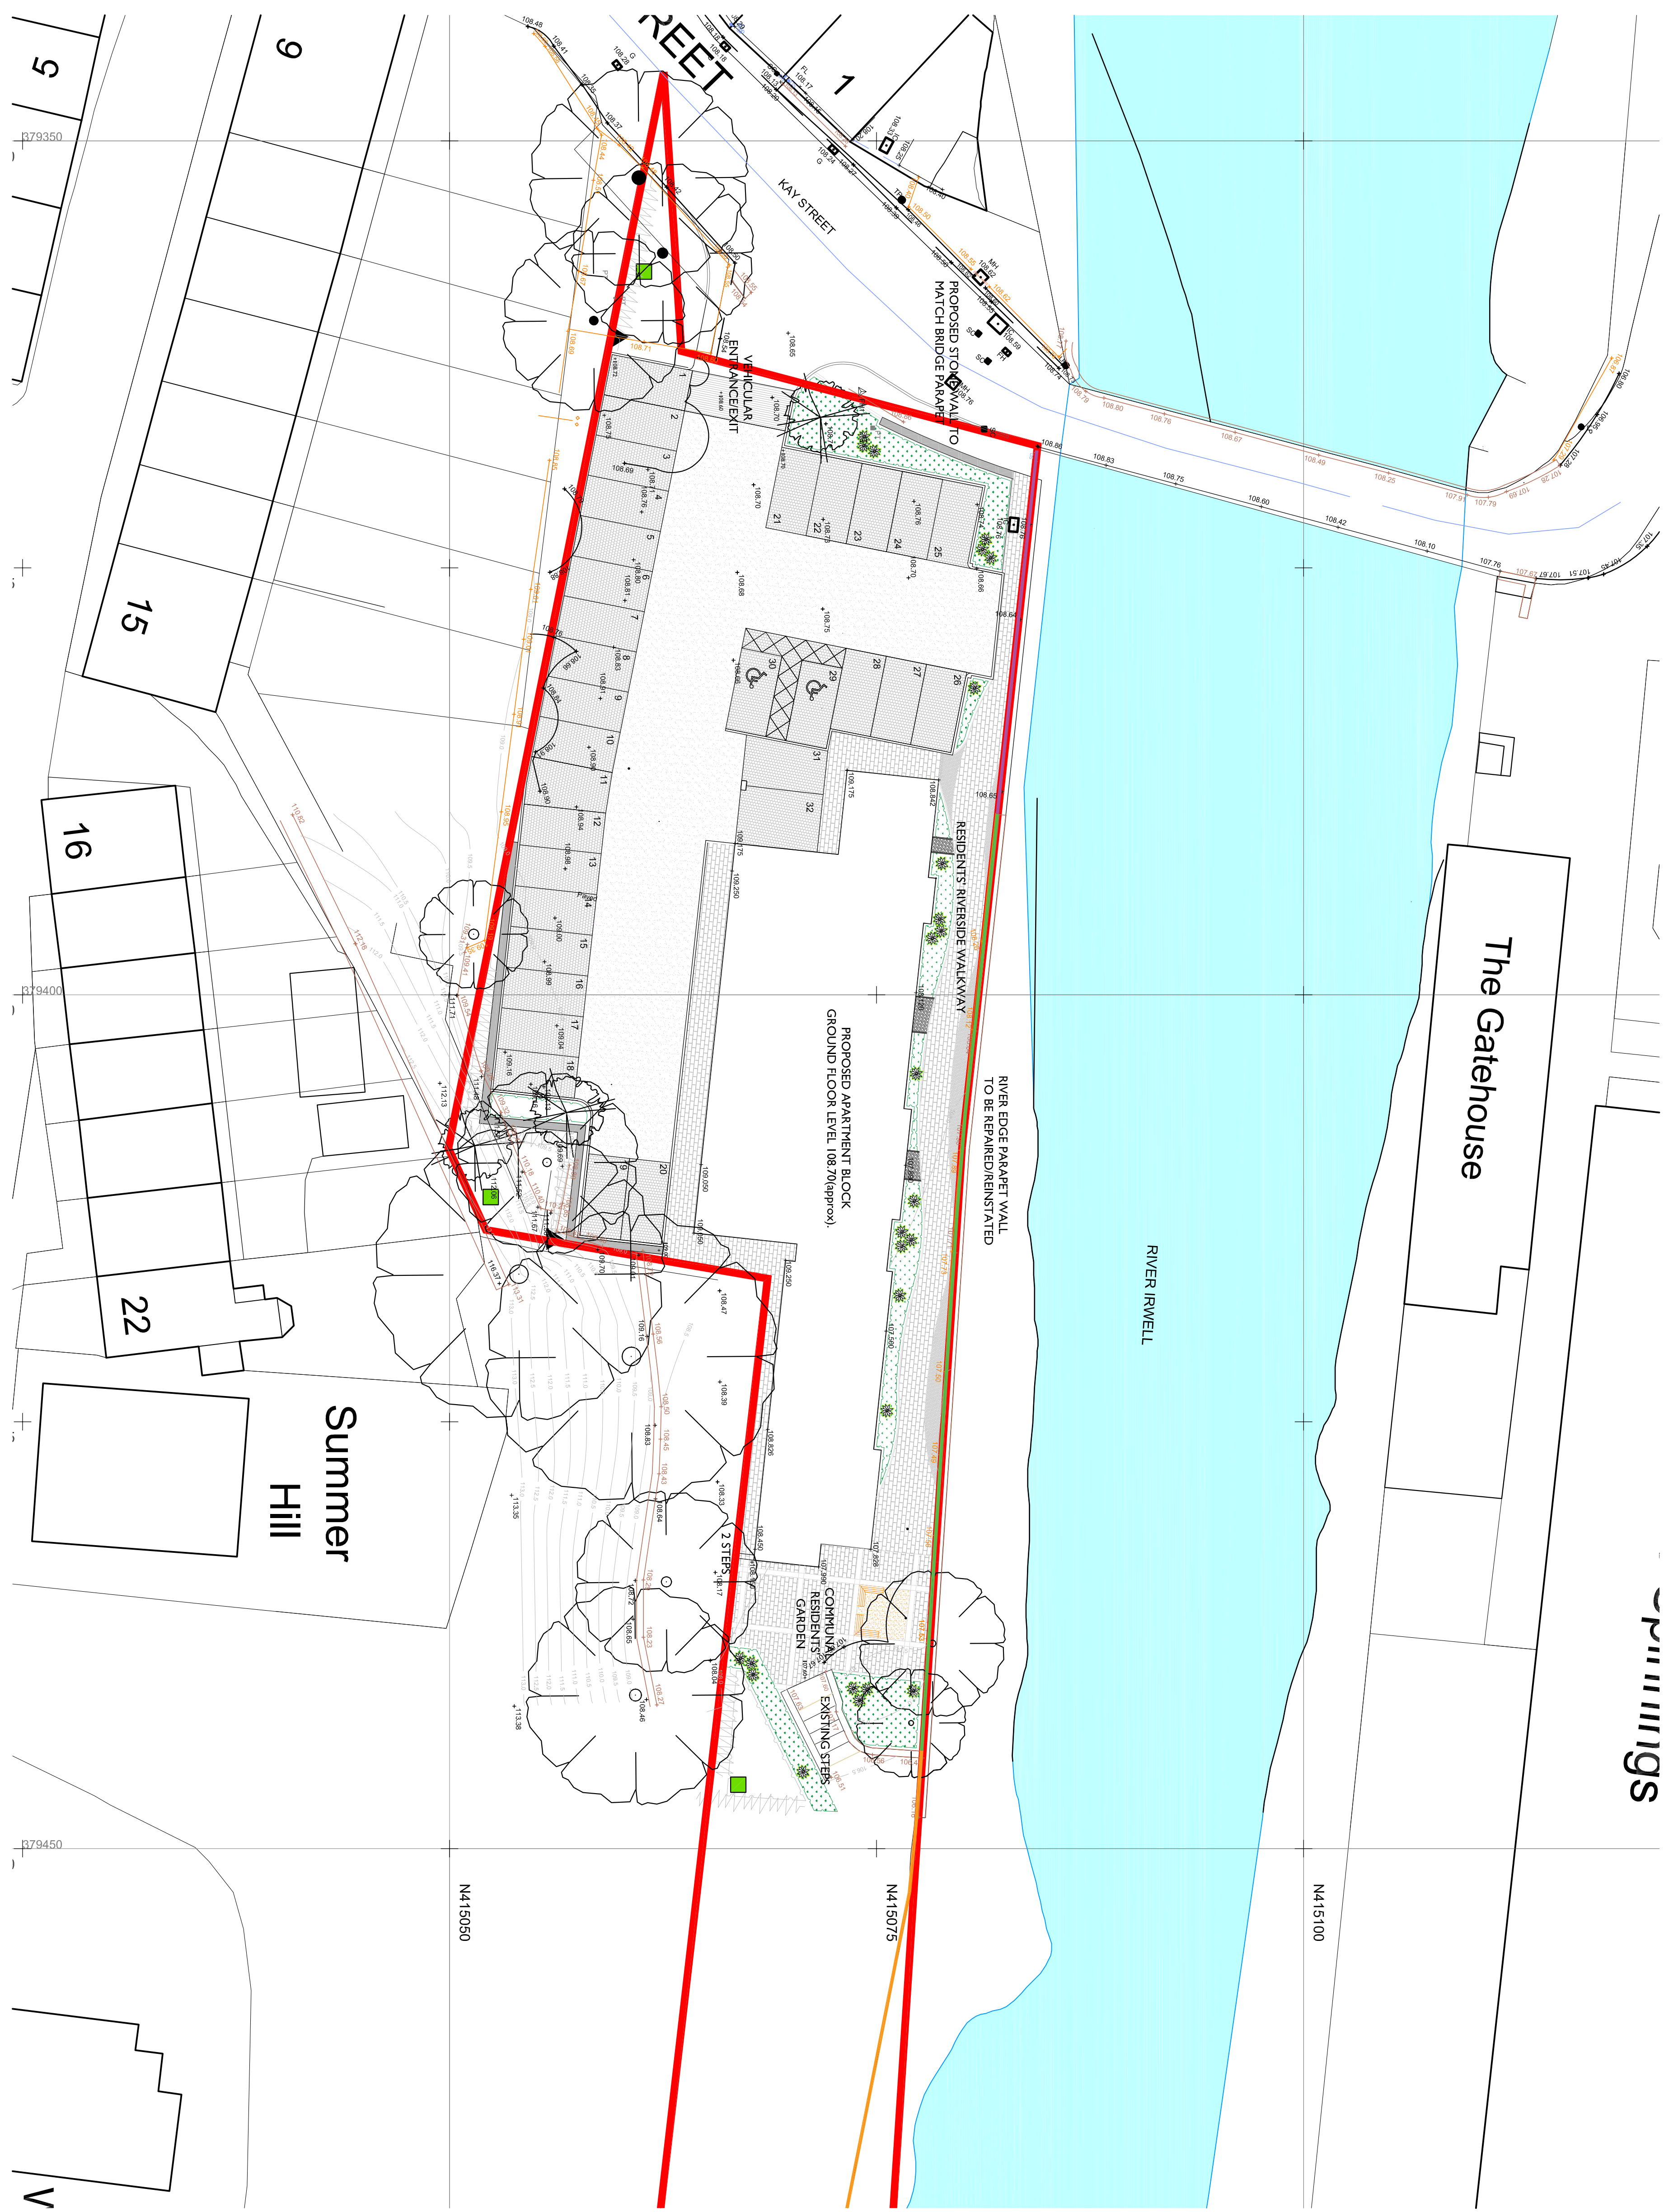

KEY

- VEHICULAR SURFACE (ASPHALT)
- TEGULA SETT PAVING TO PARKING BAYS
- YORKSTONE PAVING SLABS TO PEDESTRIAN AREAS
- GRANITE SETT PAVING TO EDGES OF PAVED AREAS
- RESIN BOUND GRAVEL SURFACE
- GRANITE SETT THRESHOLD TO CAR PARK ENTRANCE
- LIGHT GREY CHIPPED LIMESTONE
- GRANITE AGGREGATE CONSERVATION KERB
- DROP KERB
- CONCRETE EDGING
- GRANITE FEATURE EDGING/TRIM TO PAVED AREAS
- TIMBER SEATING
- EXISTING TREES TO BE RETAINED
- NATIVE SPECIES SPECIMEN TREES
- ORNAMENTAL SHRUB PLANTING
- SPECIMEN/FEATURE PLANTS
- NATIVE SPECIES PLANTING
- NATIVE SPECIES HEDGEROW
- BAT BOX - BAT ROOSTING FACILITY
- LOG PILE - HABITAT FOR HEDGEHOGS, AMPHIBIANS, REPTILES, INVERTEBRATES
- PROPOSED FINISHED LEVEL
- +108.55
- NEW STONE WALL TO MATCH EXISTING ALONG BRIDGE ON KAY STREET
- EXISTING METAL RAILING TO BE CLEARED OF FOLIAGE, MADE GOOD, AND CLEANED
- EXISTING STONE WALL TO BE CLEARED OF FOLIAGE, MADE GOOD, AND CLEANED

KEY

- VEHICULAR SURFACE (ASPHALT)
- TEGULA SETT PAVING TO PARKING BAYS
- YORKSTONE PAVING SLABS TO PEDESTRIAN AREAS
- GRANITE SETT PAVING TO EDGES OF PAVED AREAS
- RESIN BOUND GRAVEL SURFACE
- GRANITE SETT THRESHOLD TO CAR PARK ENTRANCE
- LIGHT GREY CHIPPED LIMESTONE
- GRANITE AGGREGATE CONSERVATION KERB
- DROP KERB
- CONCRETE EDGING
- GRANITE FEATURE EDGING/TRIM TO PAVED AREAS
- TIMBER SEATING
- EXISTING TREES TO BE RETAINED
- NATIVE SPECIES SPECIMEN TREES
- ORNAMENTAL SHRUB PLANTING
- SPECIMEN/FEATURE PLANTS
- NATIVE SPECIES PLANTING
- NATIVE SPECIES HEDGEROW
- BAT BOX - BAT ROOSTING FACILITY
- LOG PILE - HABITAT FOR HEDGEHOGS, AMPHIBIANS, REPTILES, INVERTEBRATES
- PROPOSED FINISHED LEVEL
- +108.55
- NEW STONE WALL TO MATCH EXISTING ALONG BRIDGE ON KAY STREET
- EXISTING METAL RAILING TO BE CLEARED OF FOLIAGE, MADE GOOD, AND CLEANED
- EXISTING STONE WALL TO BE CLEARED OF FOLIAGE, MADE GOOD, AND CLEANED

HATTRELL LLP

Suite E, Kings Court, Railway Street, Altrincham, Cheshire, WA14 2BD
TELEPHONE 0161 820 4207
e-mail: design@hattrrell.co.uk / www.hattrrell.co.uk

CLIENT
Opulwood Developments Ltd

PROJECT
Waterside,
Summerseat

DRAWING TITLE
Proposed External Works Plan

0 4 8 12 16 20m

Scale 1:200@ A1

SCALE @A1	DRAWN BY	CHECKED	DATE
1:200	ST	JS	01/23

DRAWING No	REVISION
2492-2-10	-

PLANNING