




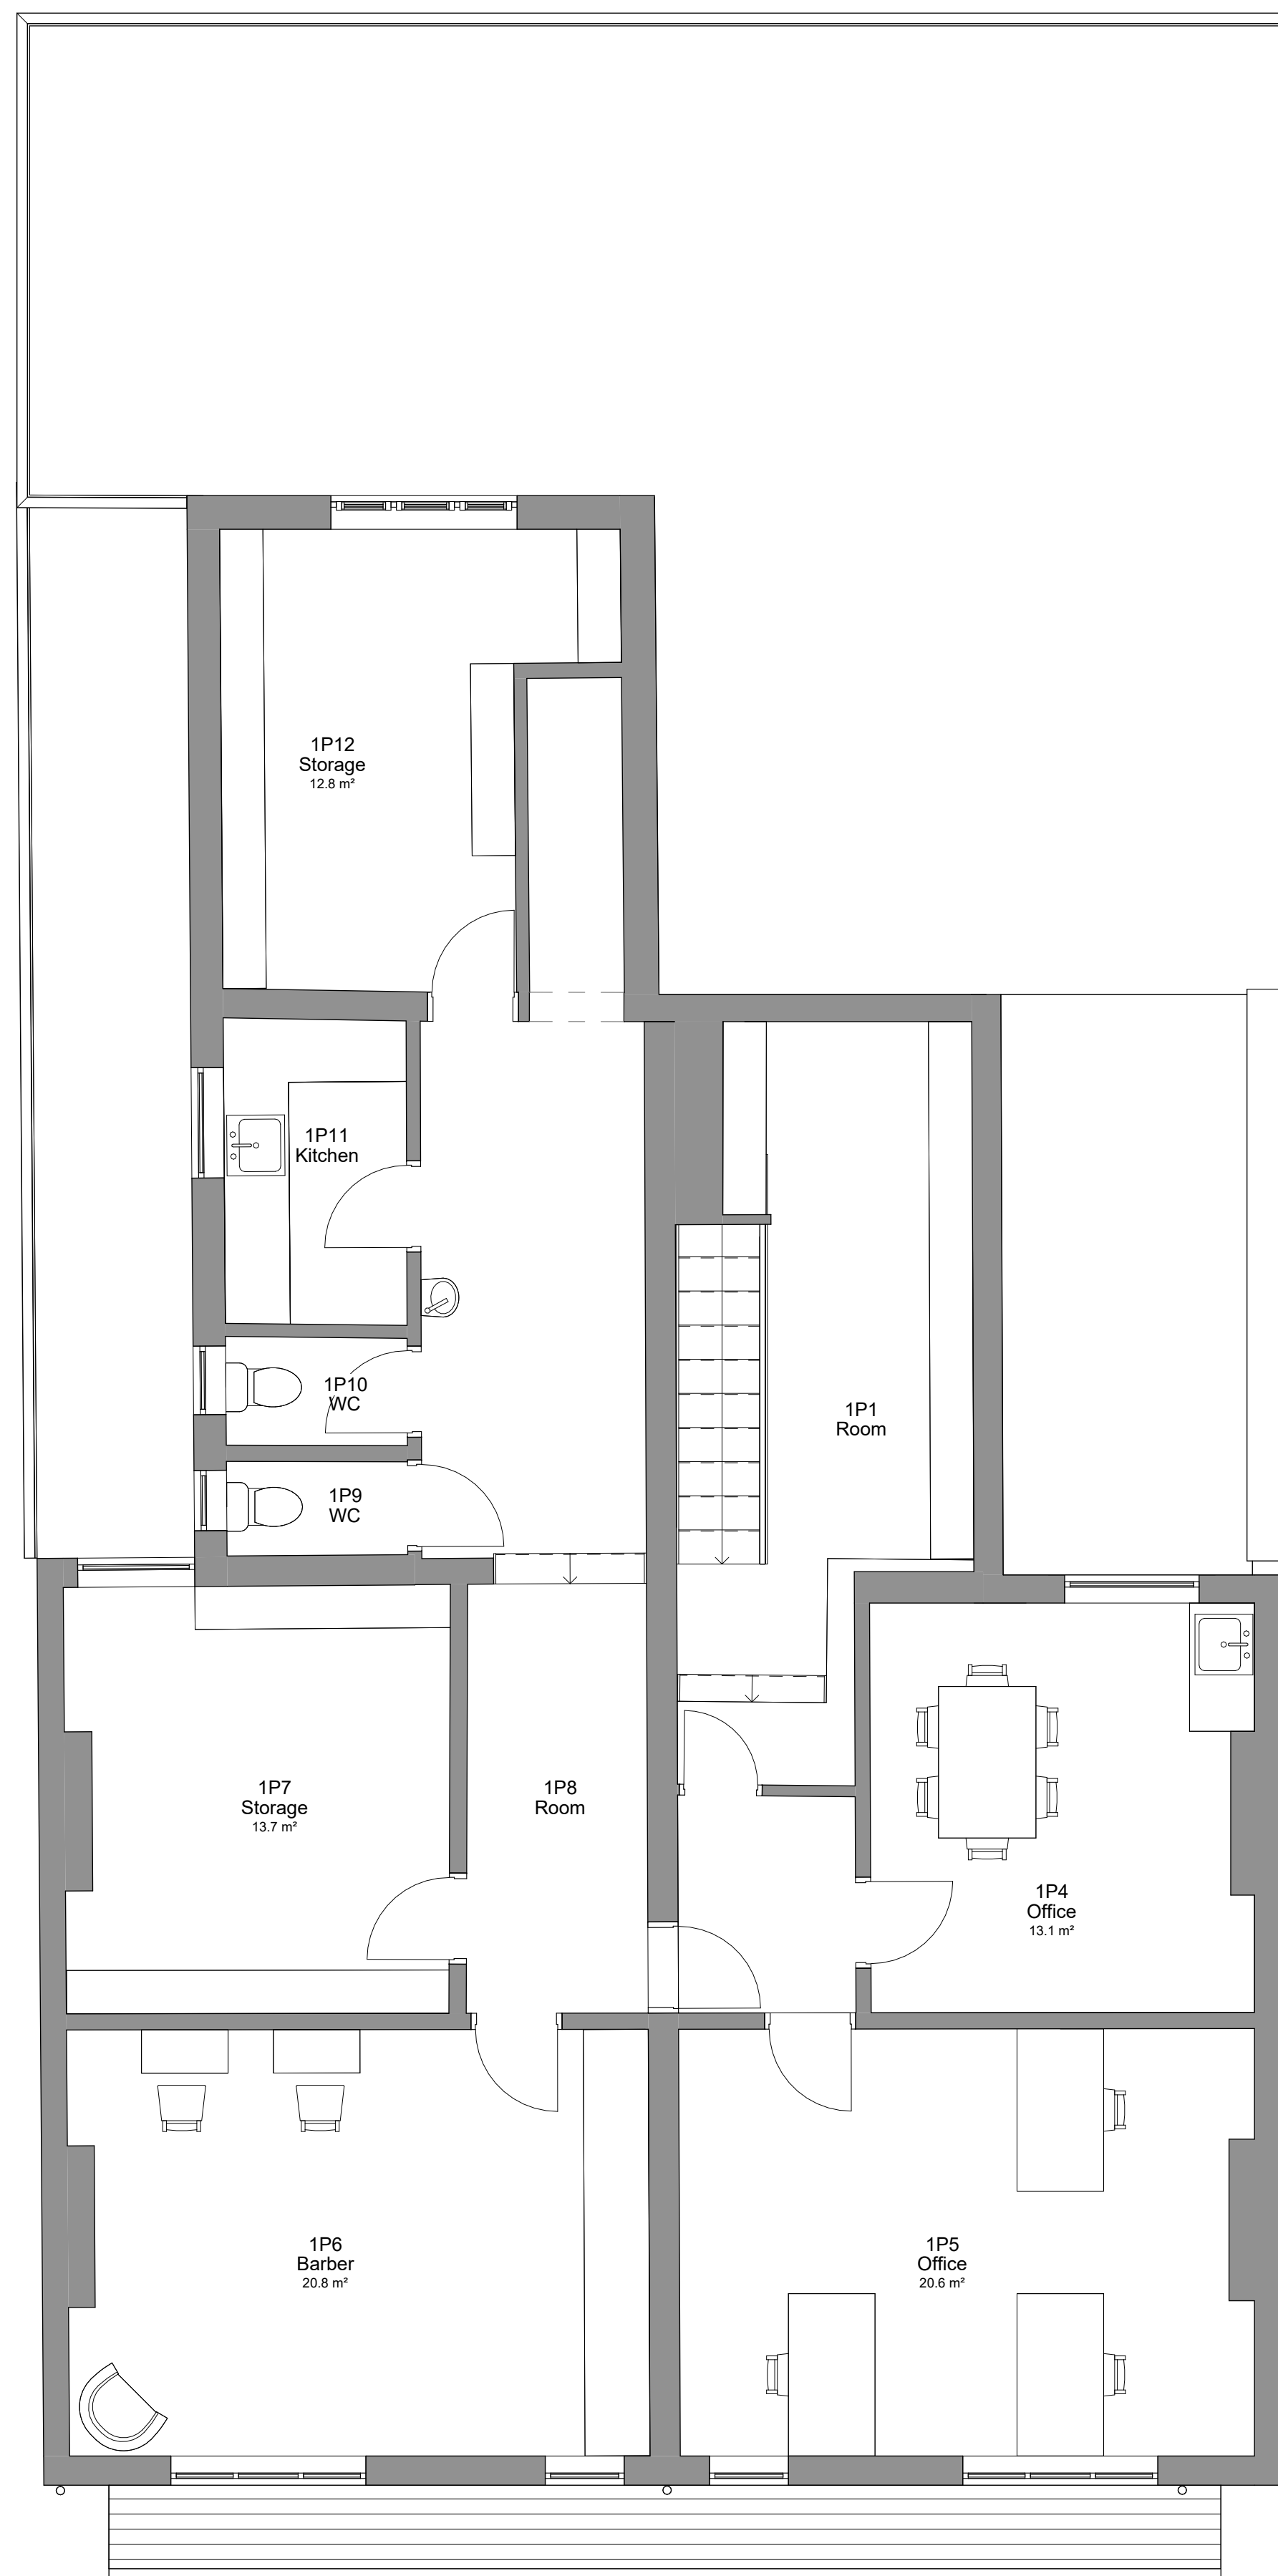

1 Level 1 - Proposed
1 : 50

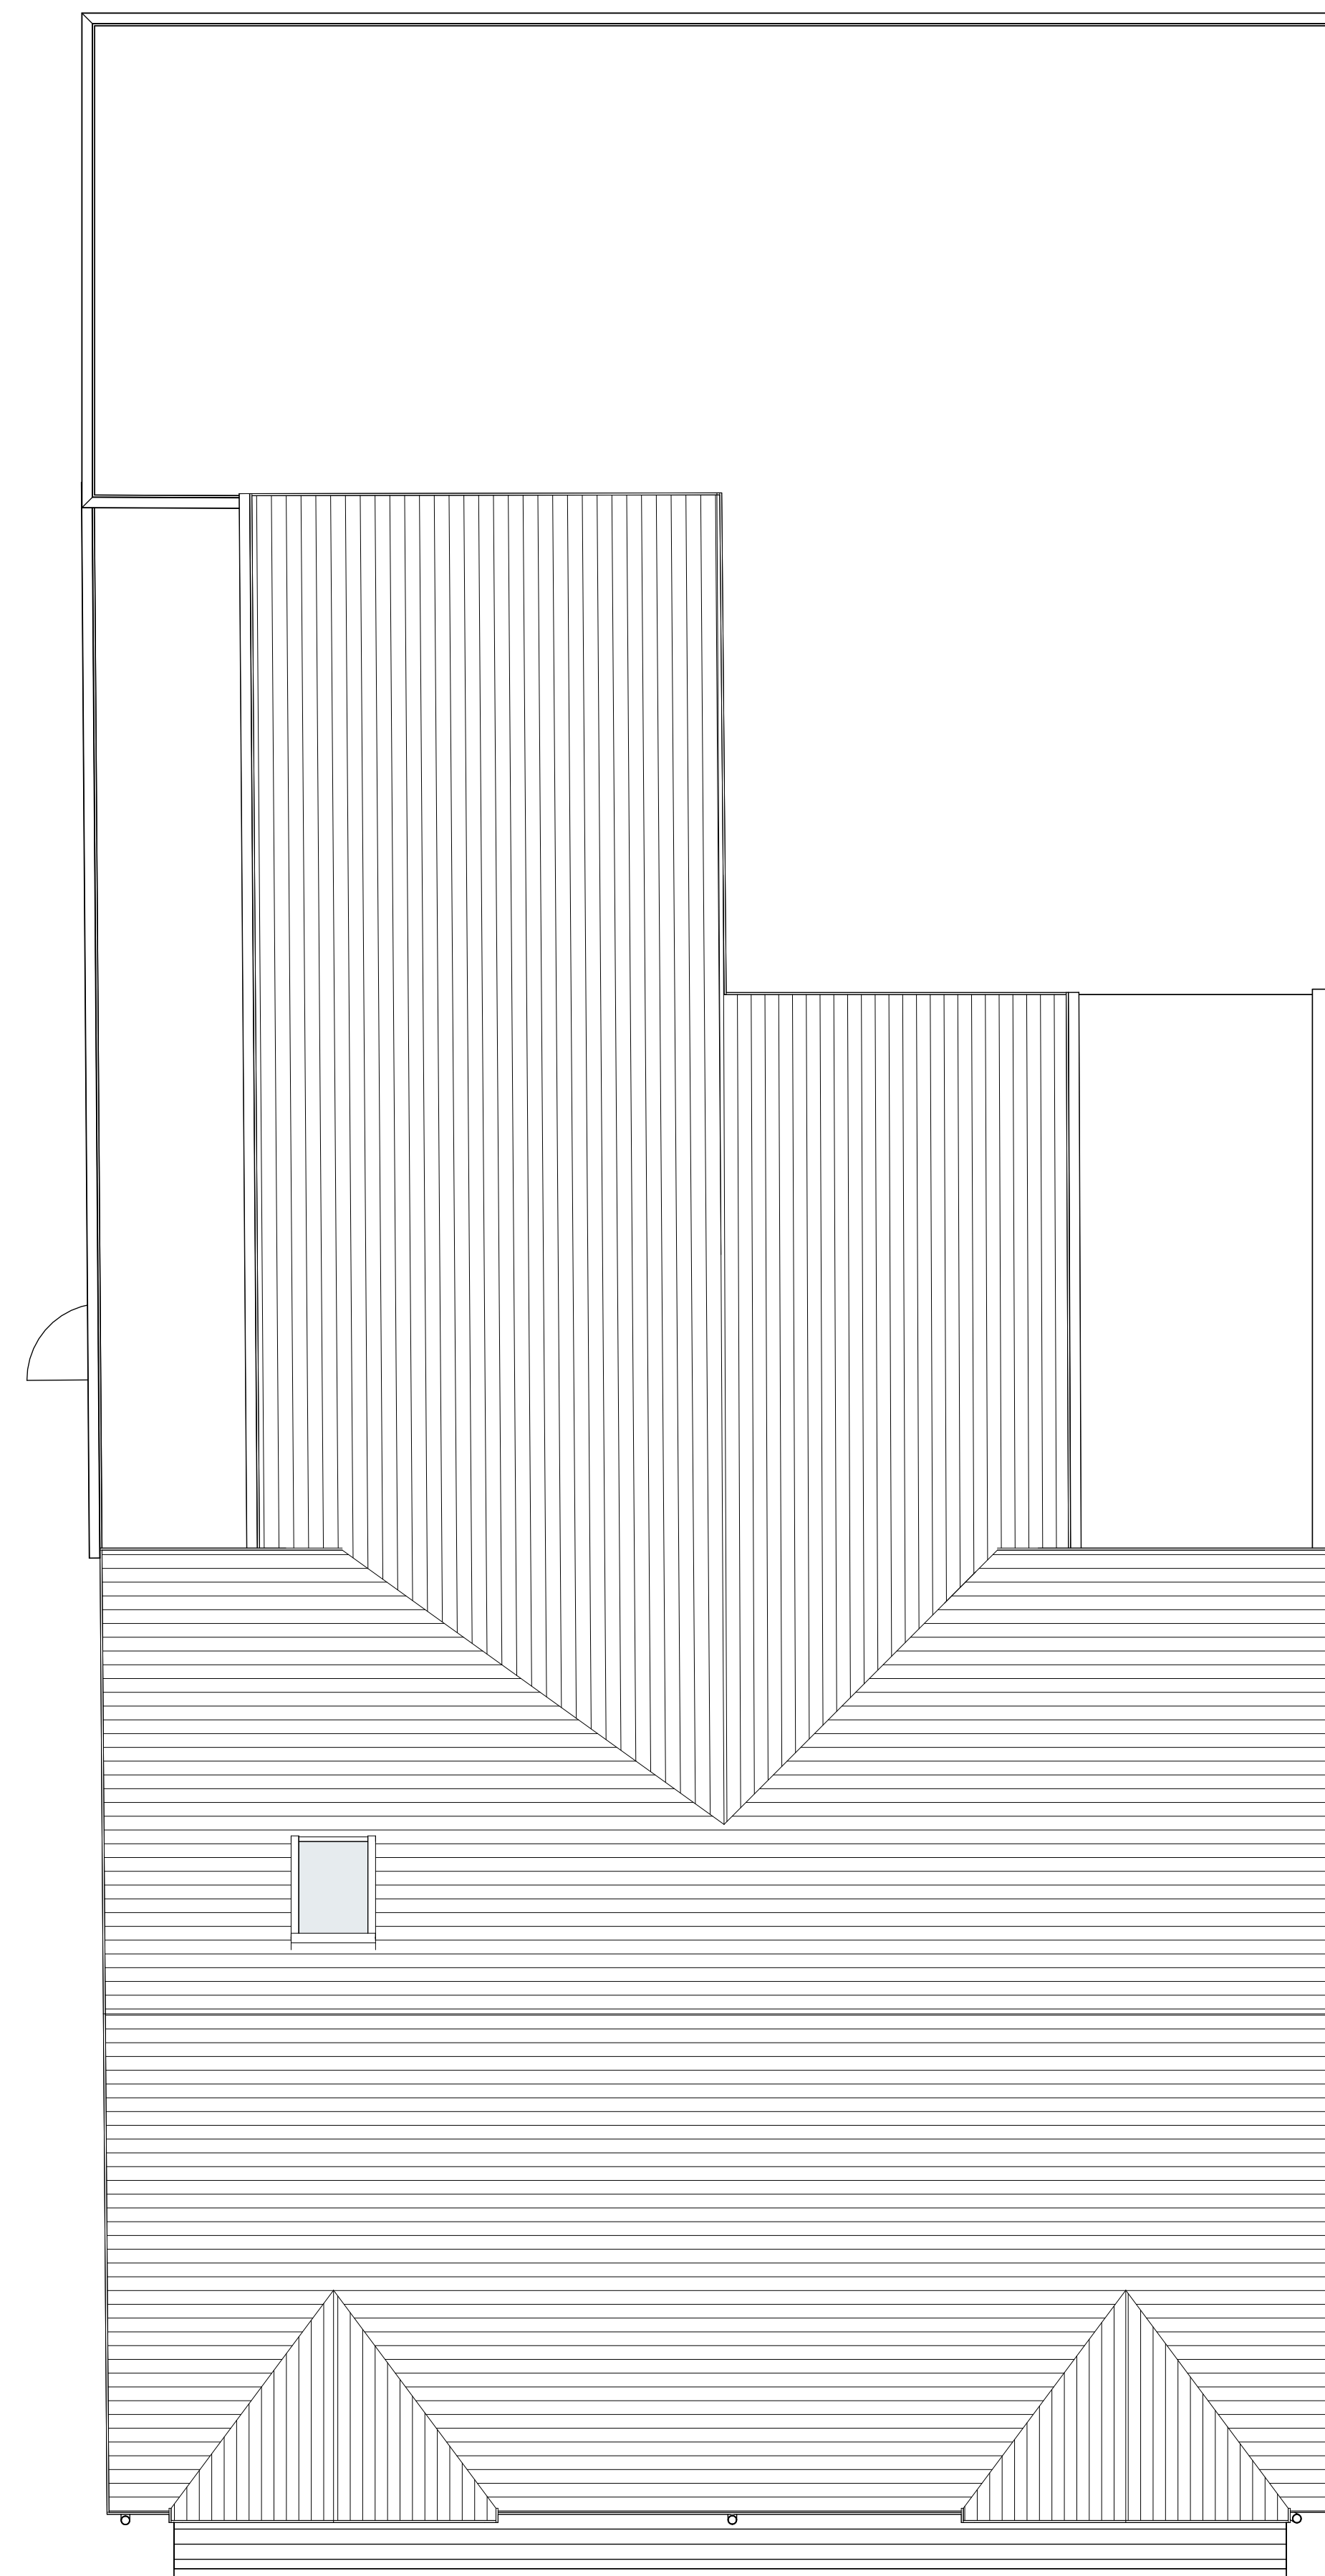

② Level Roof - Proposed
1 : 50

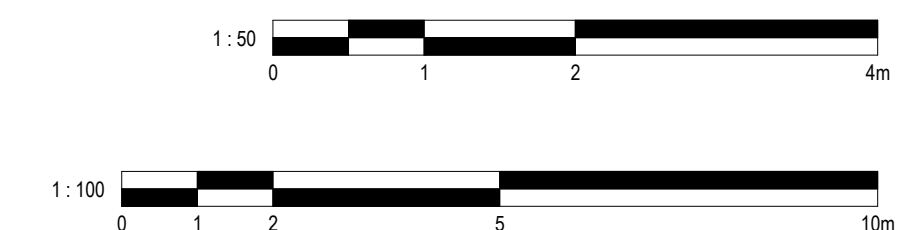

1	Planning - Bin Store	30/12/2025	JB
No.	Description	Date	Initial

PROJECT		
2-4 Kings Road		
TITLE		
Proposed Plans		
STATUS		
DESIGN		
DRAWN BY	DATE	SCALE (@ A1)
JB	15/09/2025	1 : 50
PROJECT NUMBER	DRAWING NUMBER	REV
GSS24172	003B	1

GOLD SKETCH

www.goldskeetch.co.uk info@goldskeetch.co.uk 0161 792 9595

NOTES

© COPYRIGHT : ALL RIGHTS RESERVED.
THIS DRAWING MUST NOT BE REPRODUCED WITHOUT PRIOR WRITTEN CONSENT.
DRAWING TO BE USED FOR THE STATUS INDICATED ONLY.