


All dimensions to be checked on site.
Any discrepancies to be reported to the Project
Surveyor before the commencement of any
works.

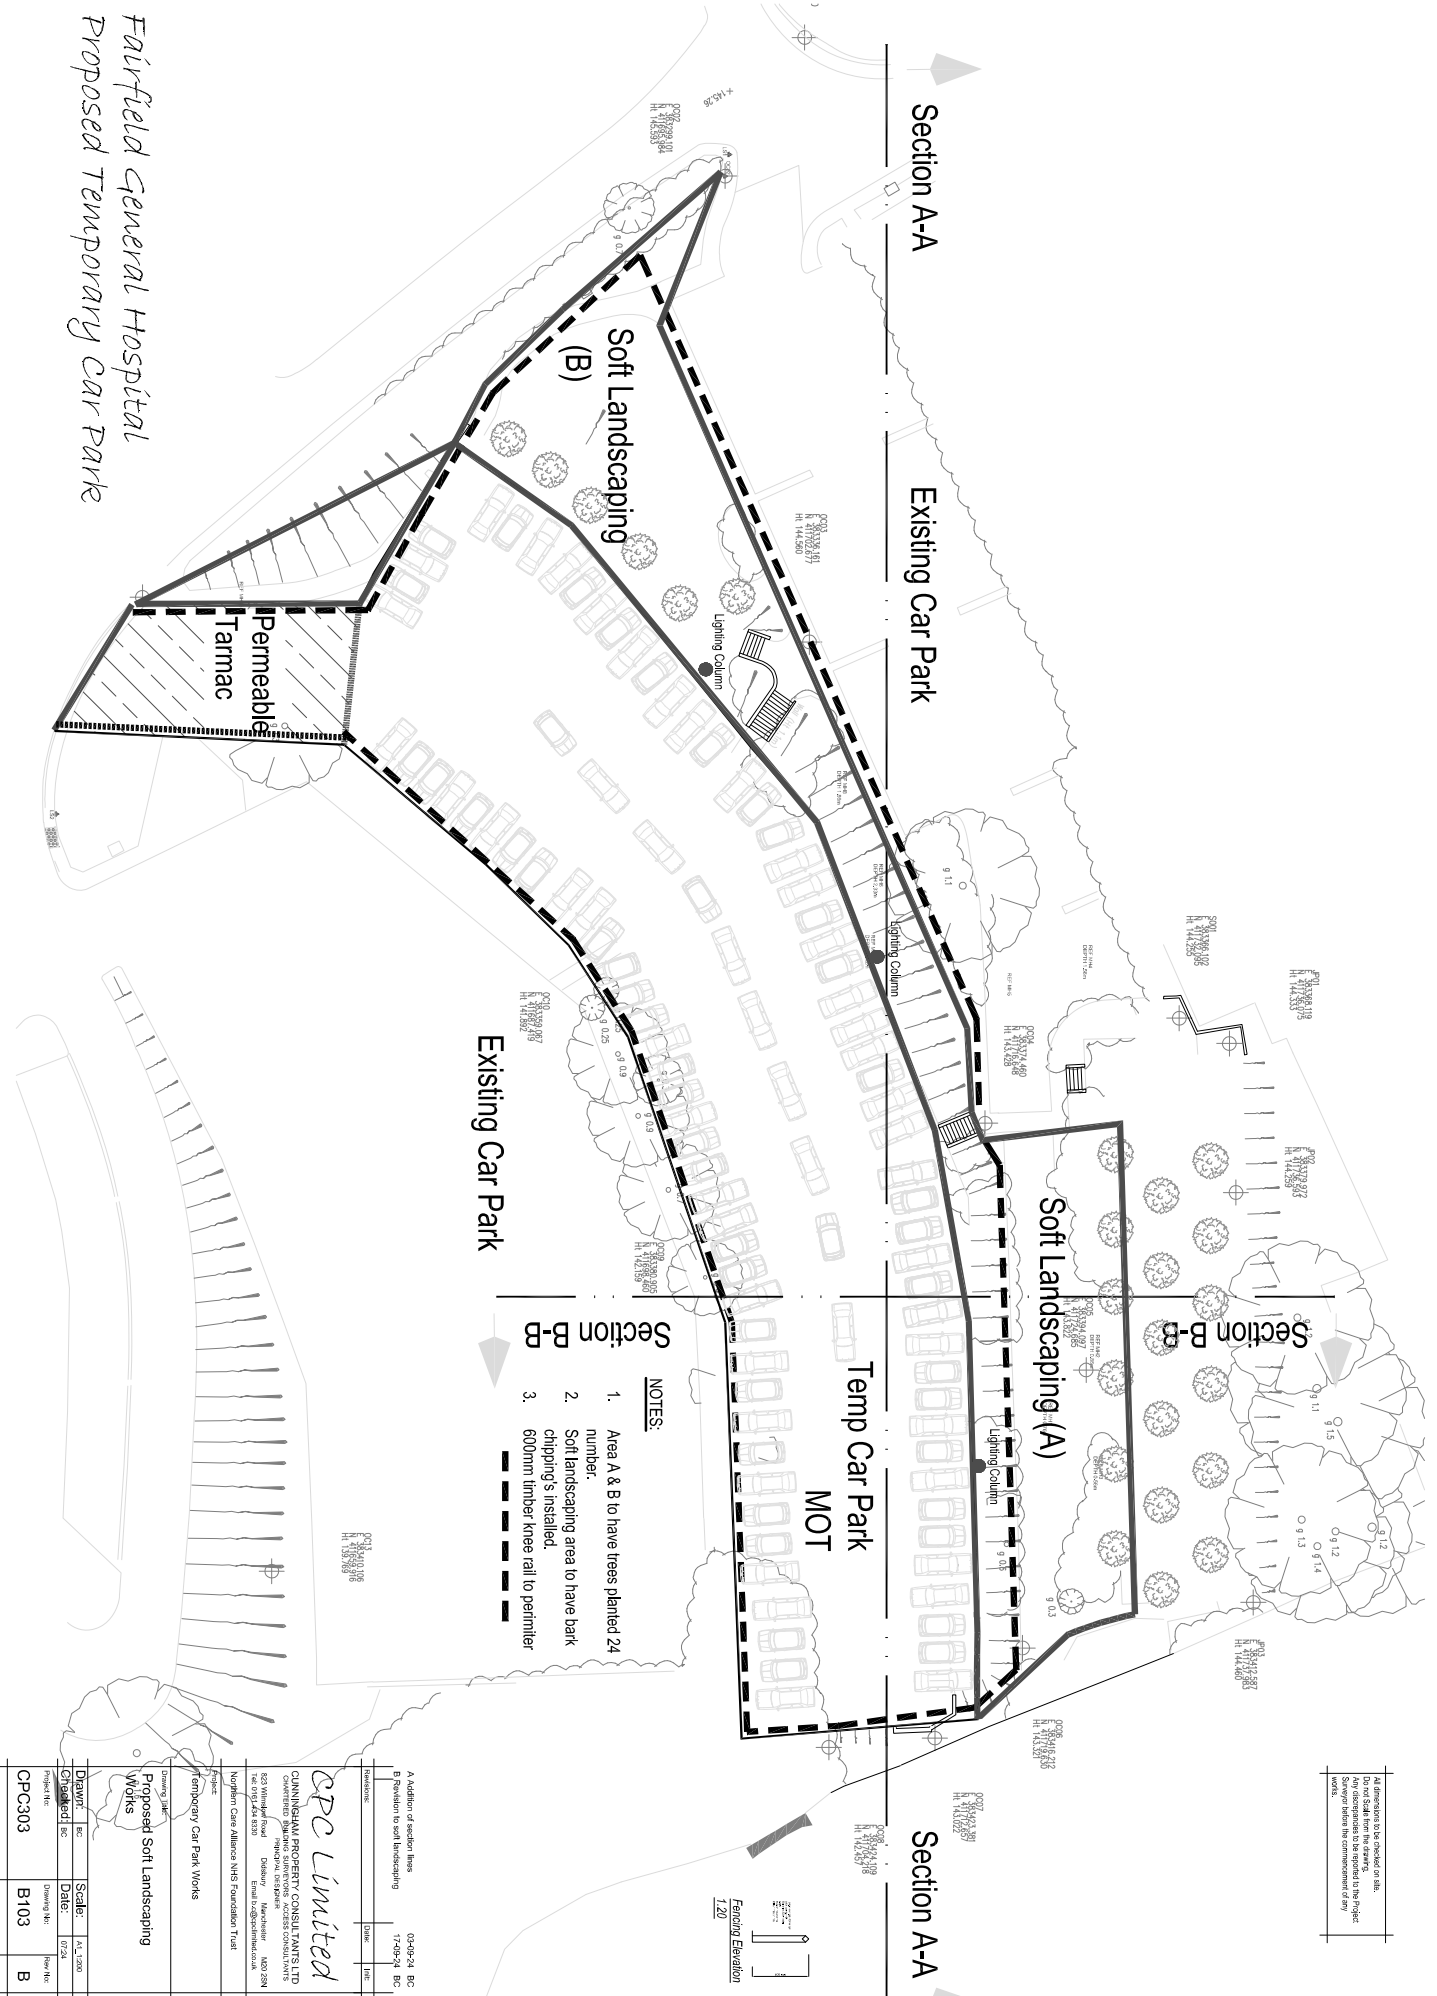

Fairfield General Hospital
Proposed Temporary Car Park

A Addition of section lines		04-09-24 BC	
B Revision to soft landscaping		17-09-24 BC	
Drawn	EC	Scale	A1, 1:200
Checked	EC	Date	07/24
Project No	CPC303	Drawing No	B103

Proposed Soft Landscaping Works

Temporary Car Park Works

Notes:

- 1. Area A & B to have trees planted 24 number.
- 2. Soft landscaping area to have bark chippings installed.
- 3. 600mm timber knee rail to perimeter

















