
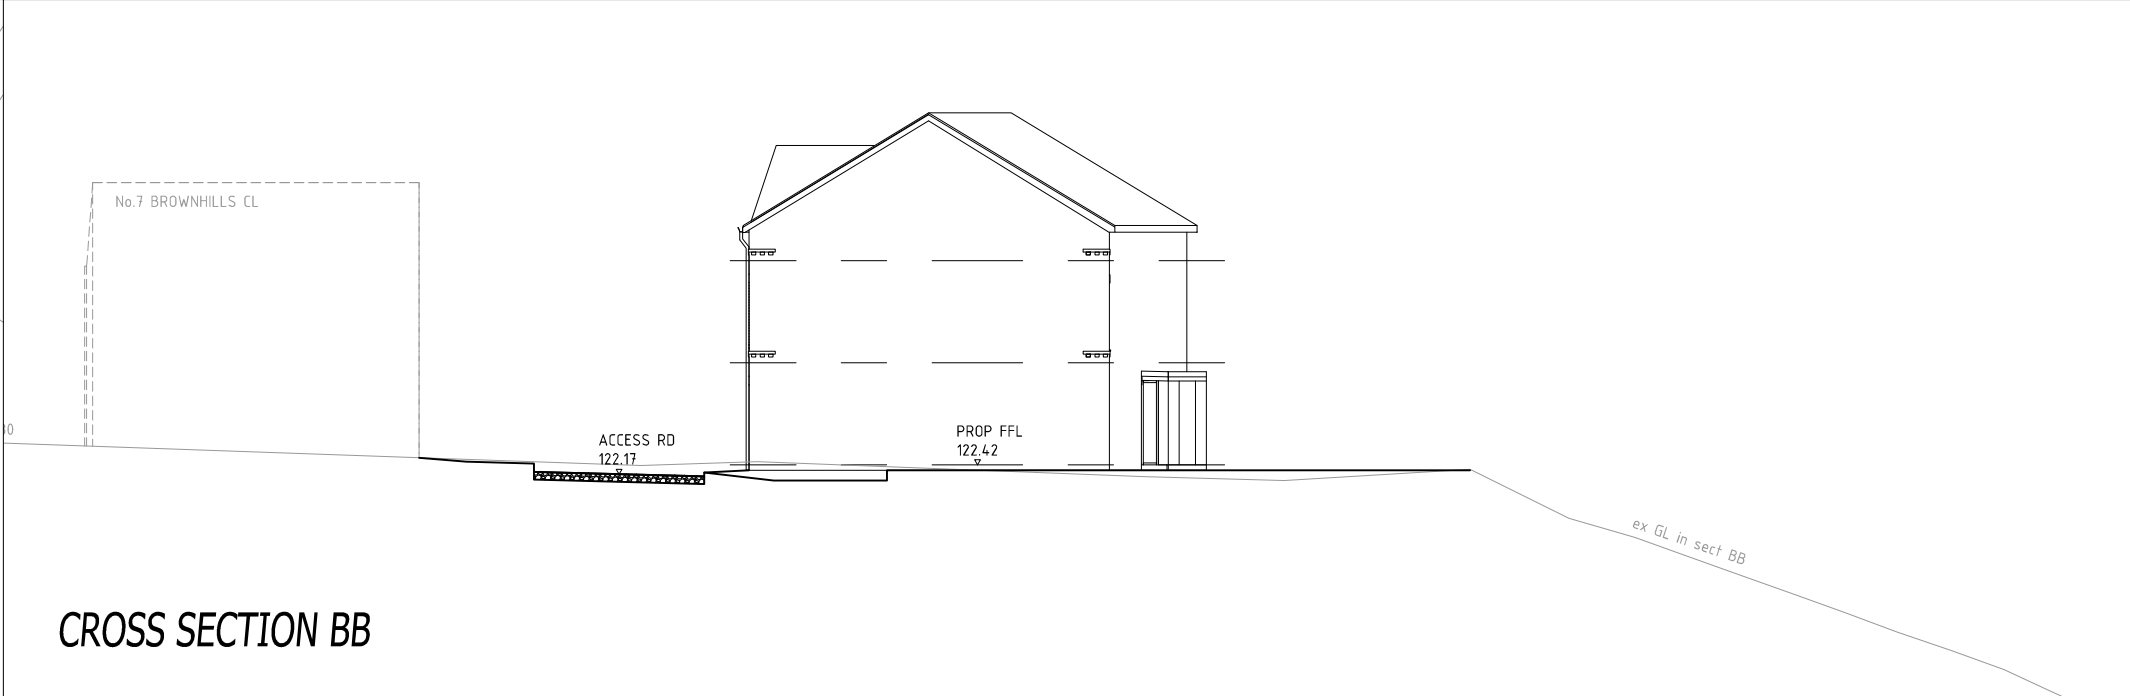
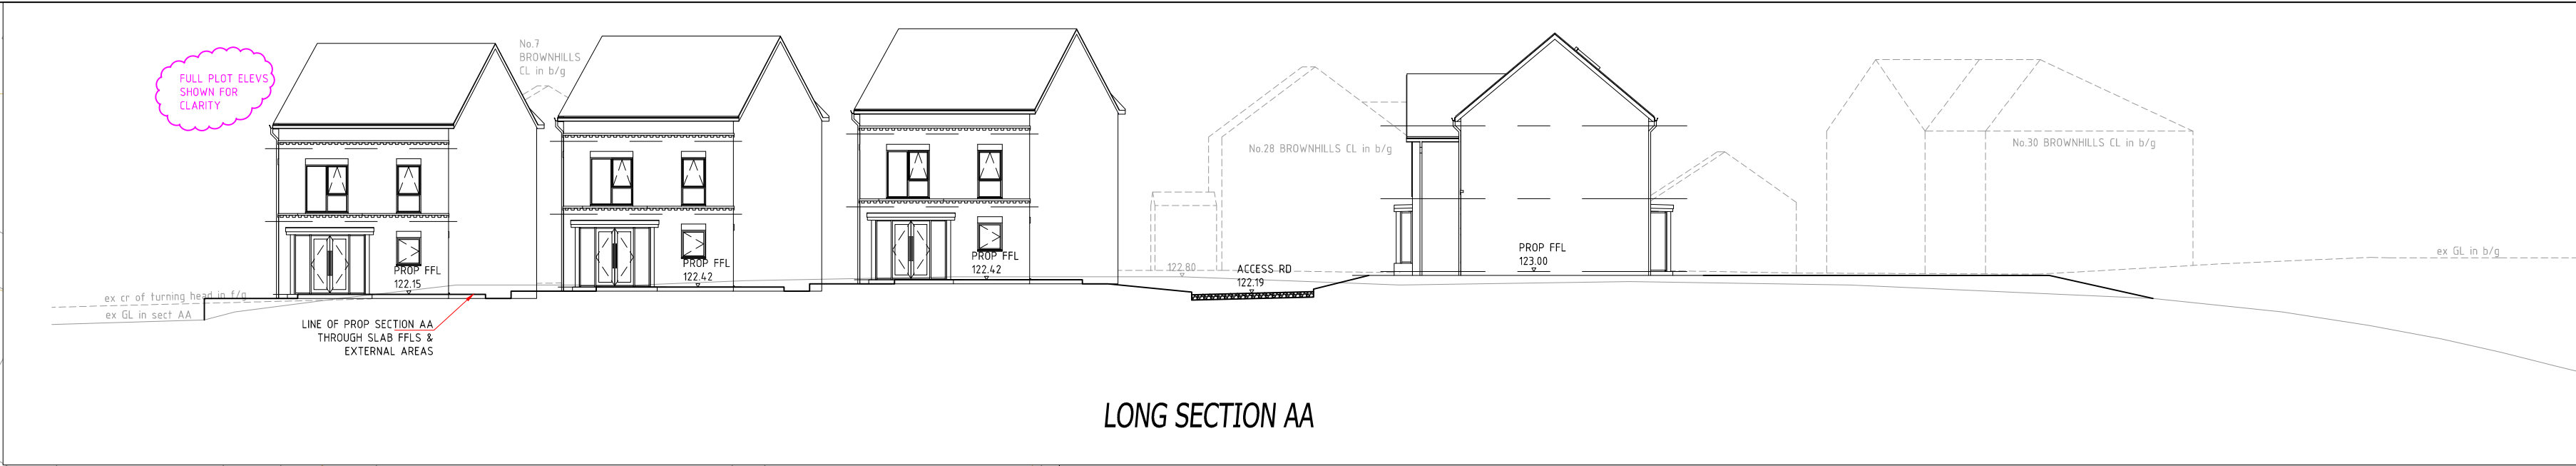


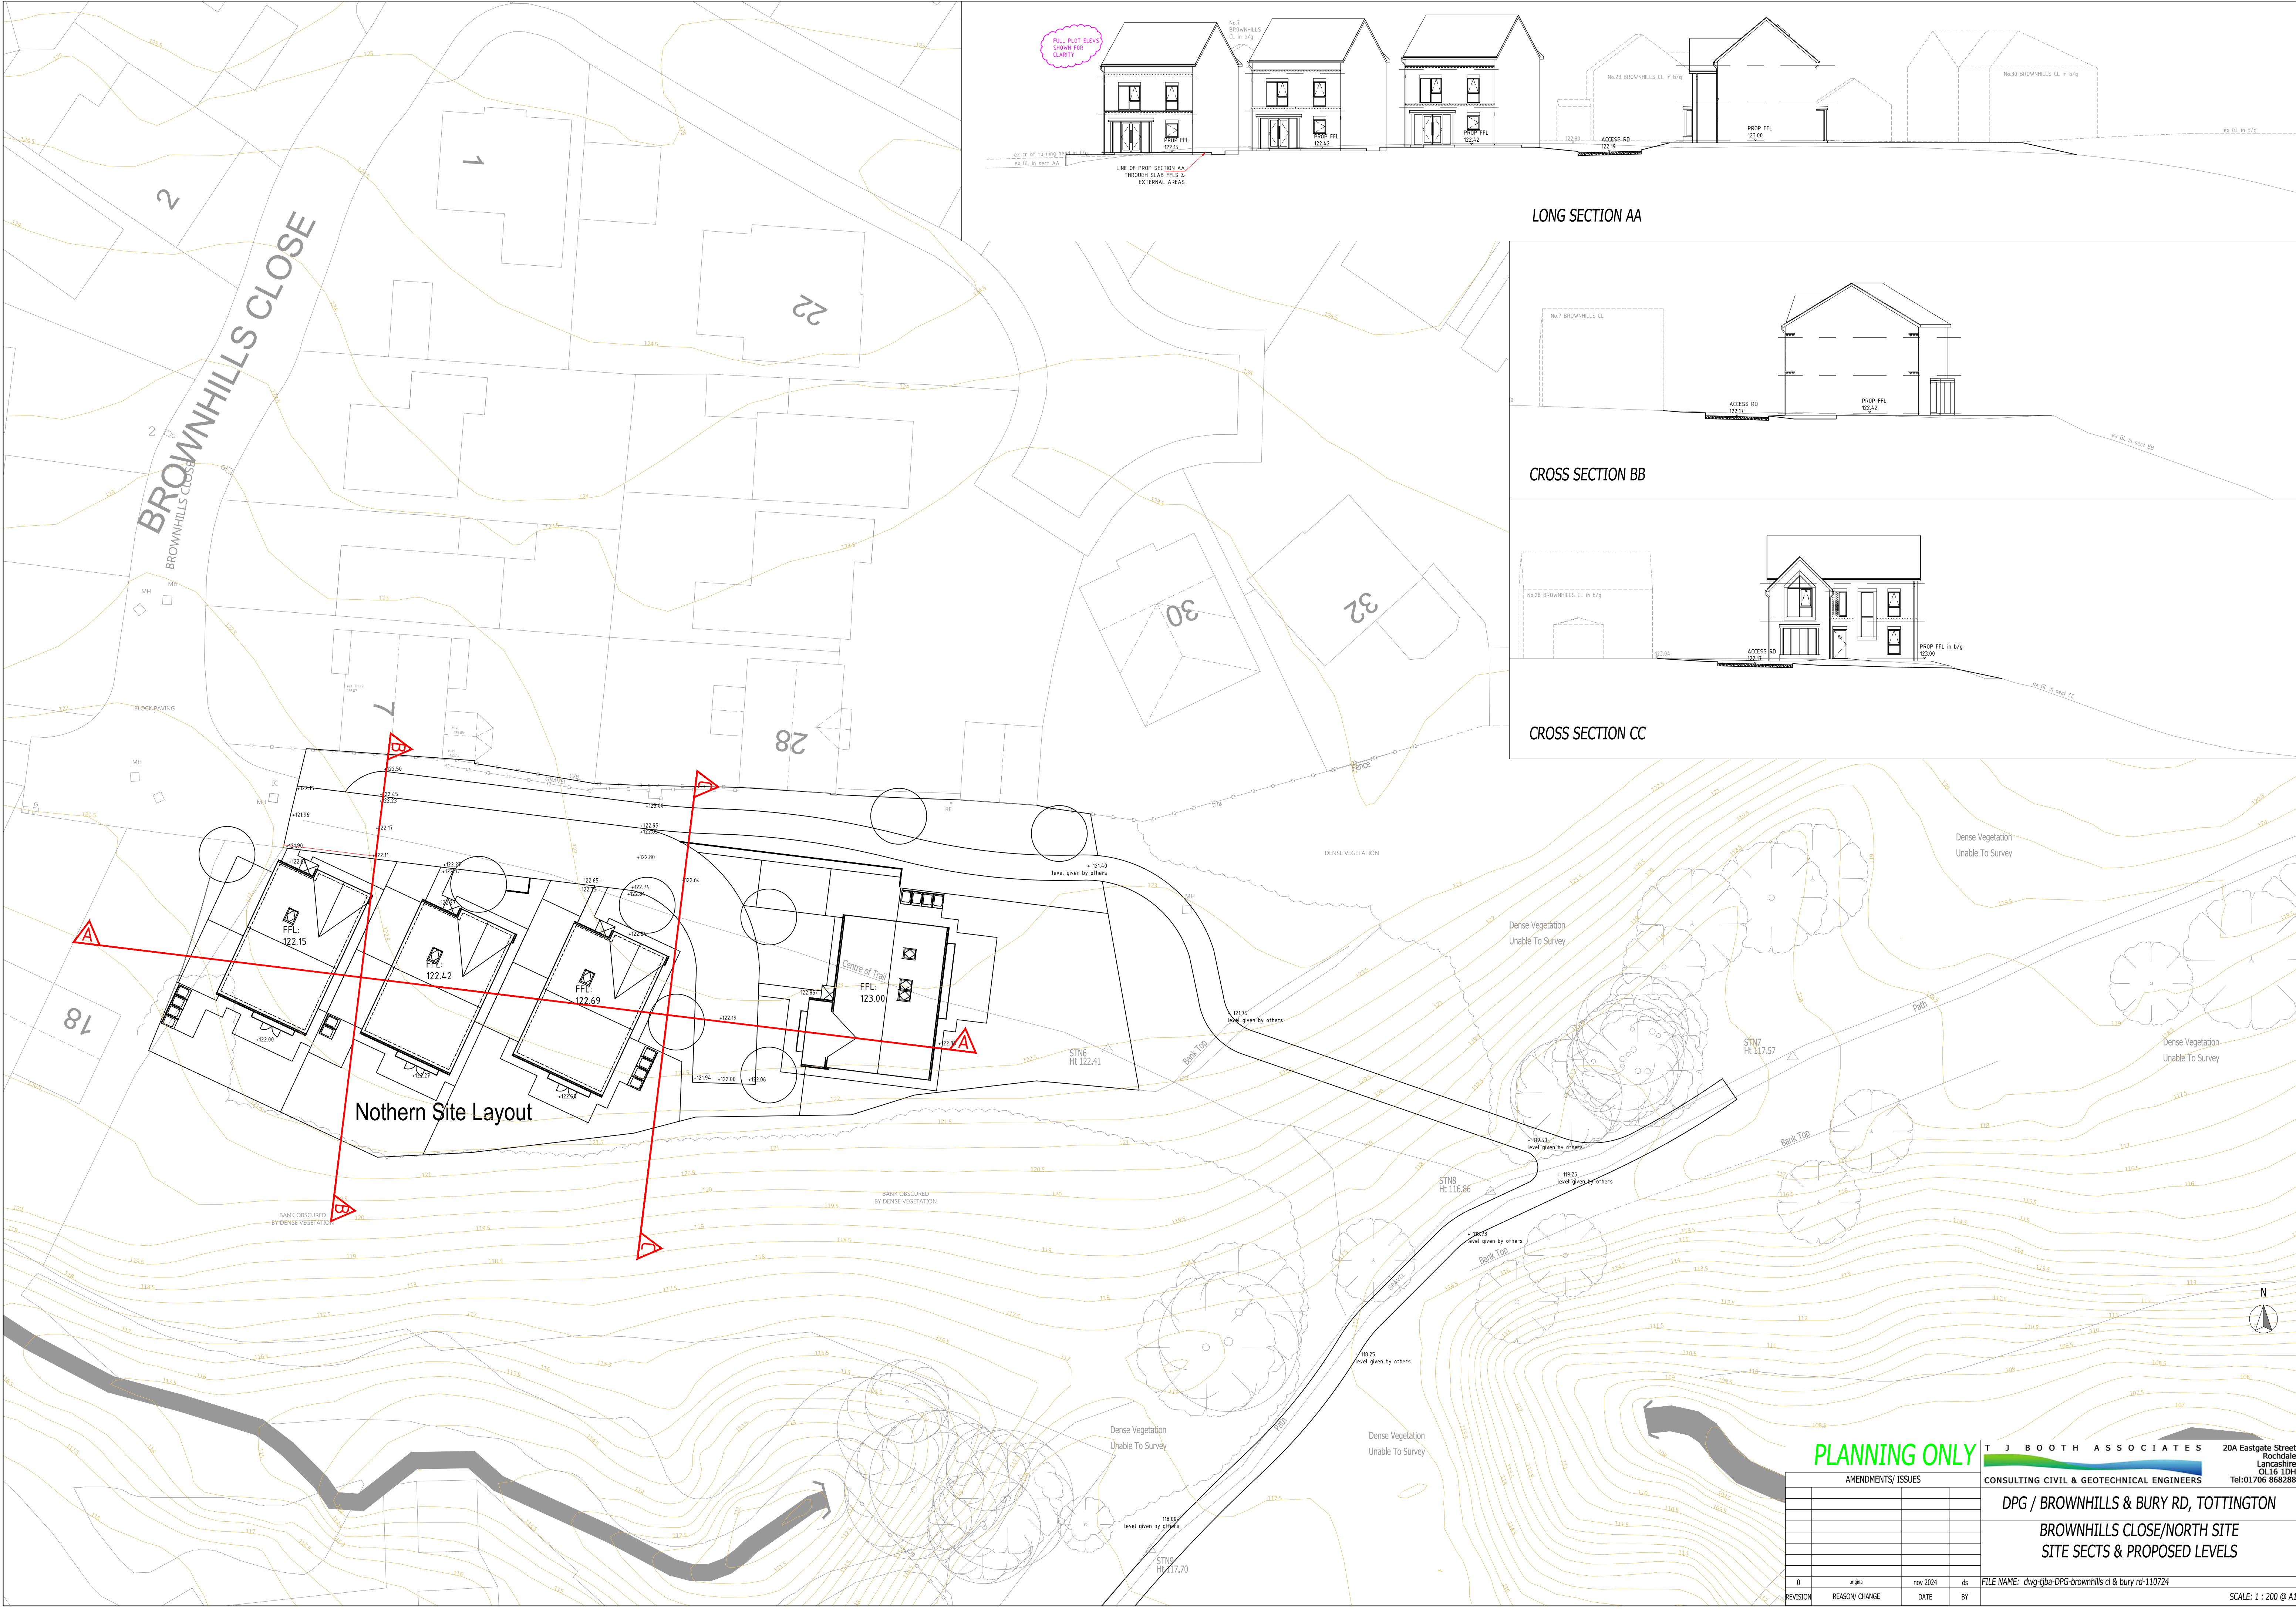

PLANNING ONLY

T J BOOTH ASSOCIATES 20A Eastgate Street Rochdale Lancashire OL16 1DH Tel: 01706 868288

CONSULTING CIVIL & GEOTECHNICAL ENGINEERS

DPG / BROWNHILLS & BURY RD, TOTTINGTON

BROWNHILLS CLOSE/NORTH SITE

SITE SECTS & PROPOSED LEVELS

AMENDMENTS/ ISSUES			
REVISION	REASON/ CHANGE	DATE	BY
0	original	nov 2024	ds

FILE NAME: dwg-tjba-DPG-brownhills d & bury rd-110724

SCALE: 1 : 200 @ A1