


1 ALL EAST
1 : 100

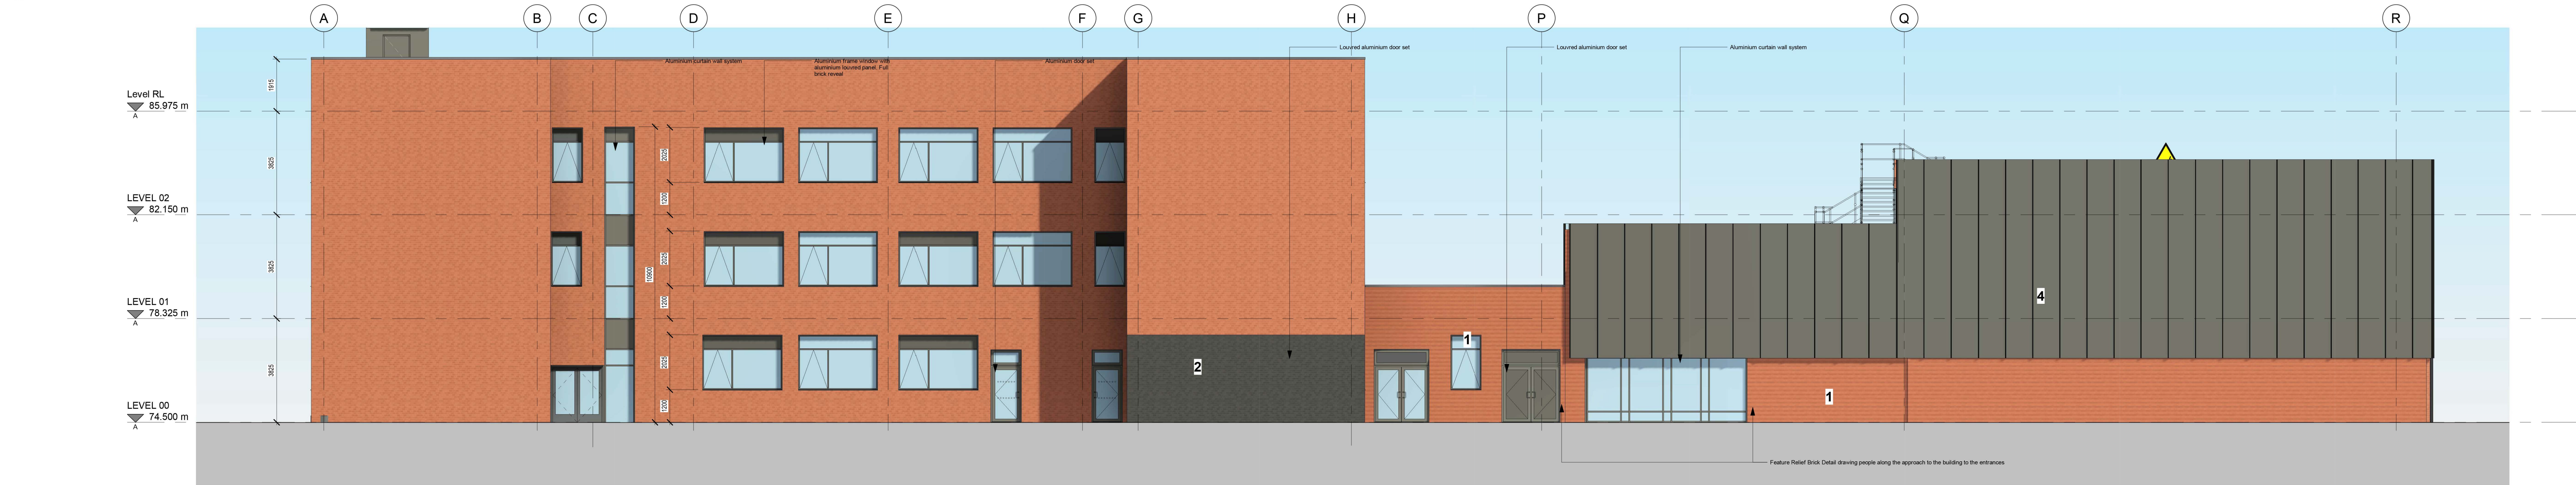




4 ALL WEST
1 : 100




2 ALL NORTH
1 : 100



3 ALL SOUTH
1 : 100

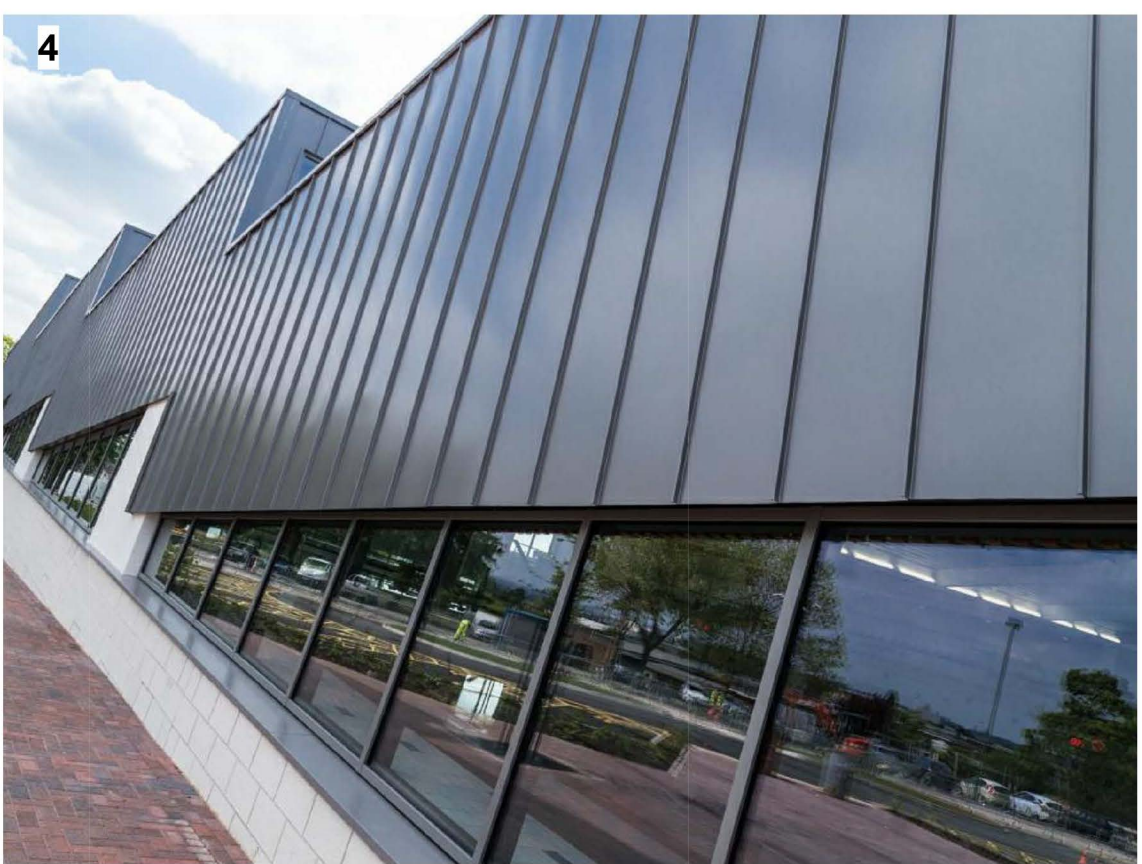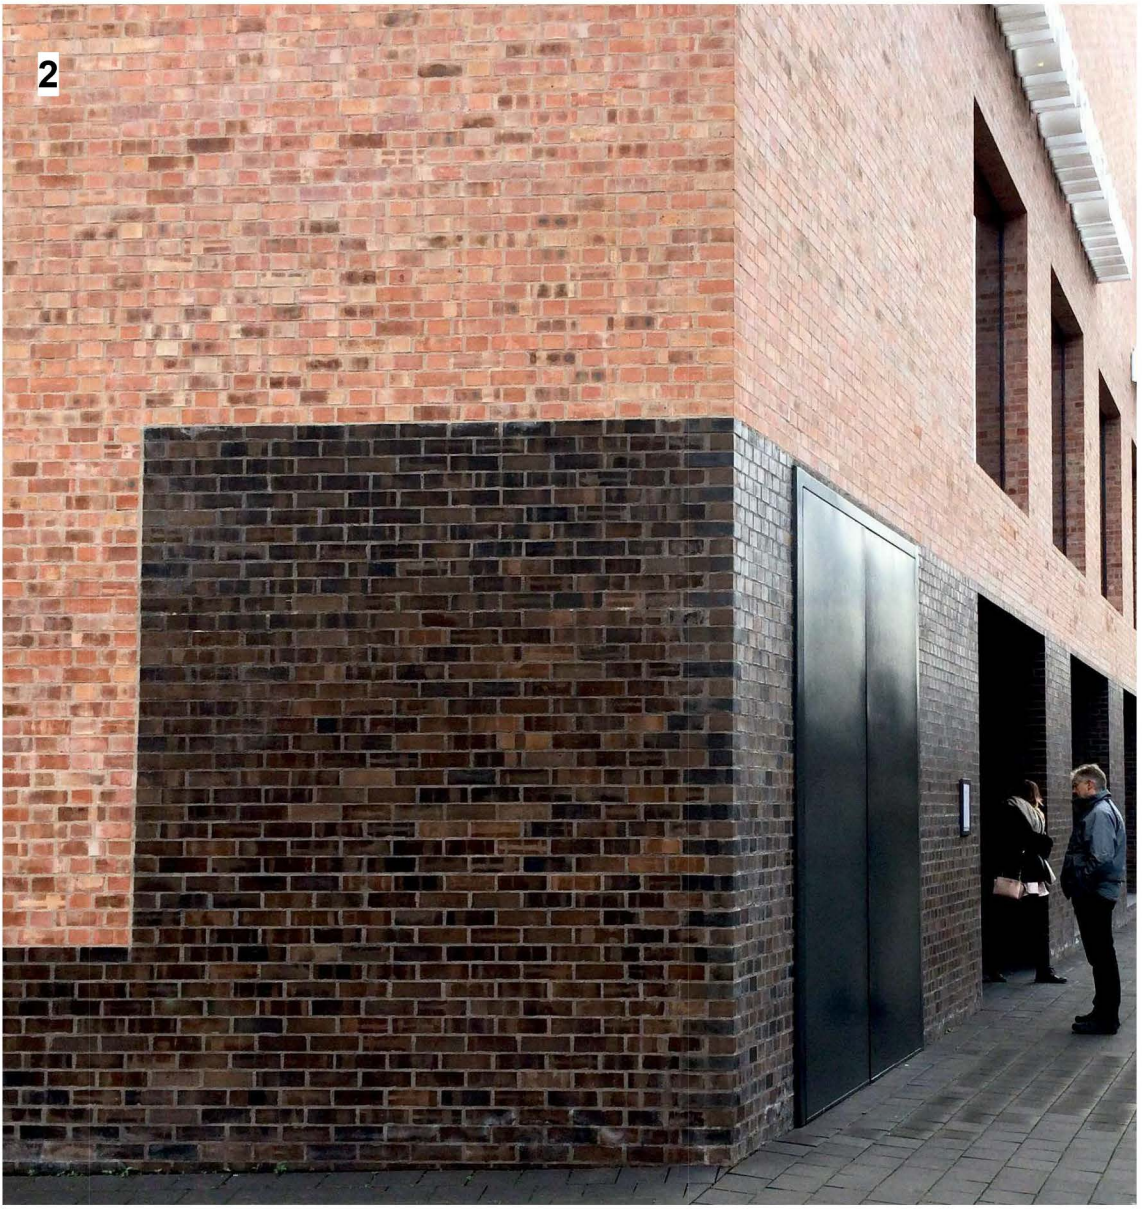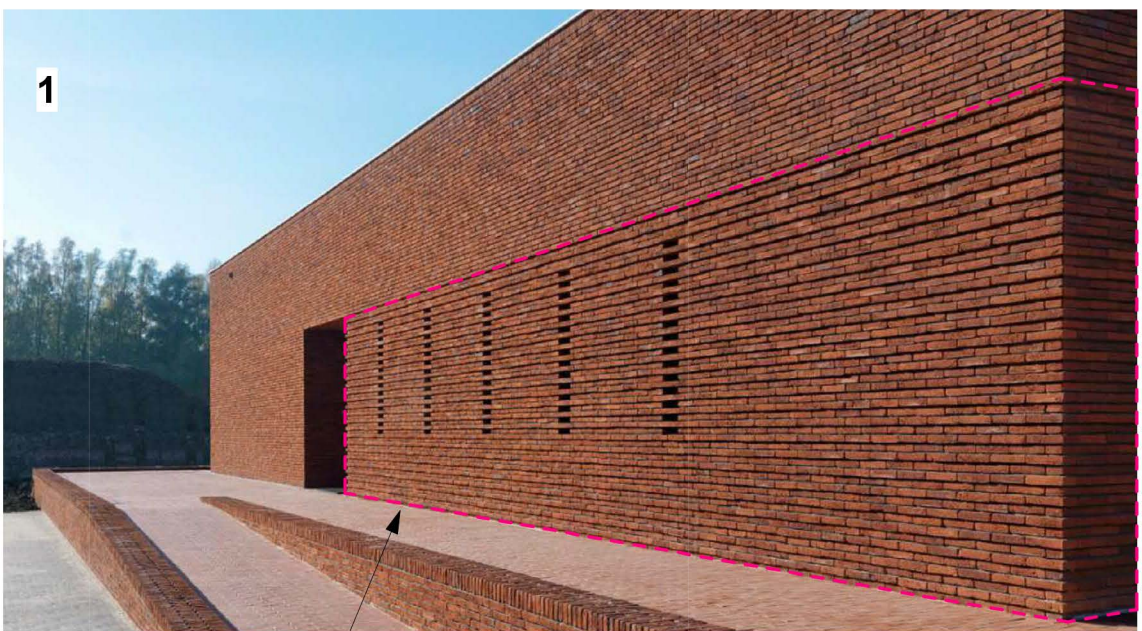

Material clarified for main entrance, please refer to drawing FS1013-AHR-01-00-D-A-2012 - Main Entrance for details.

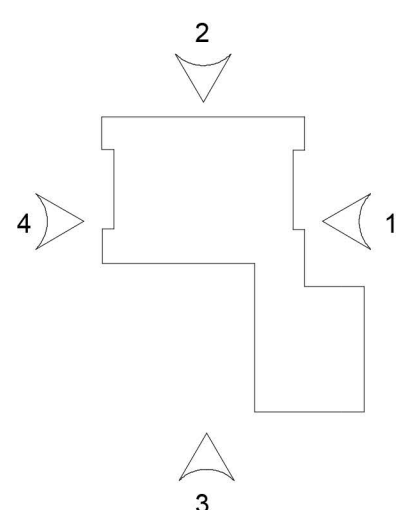

SCALE 1 : 100

Elevation Locations

P06	Issued for planning	31.08.23	BT	IK
P05	Drawing error - re-submitted at S4	10.08.23	BT	IK
P04	Window appearance updated	14.08.23	BT	IK
P03	Issued as S4 - LAR Authorization	11.08.23	BT	IK
P02	Issued for Stage 3	04.08.23	BT	IK
P01	Issued for final comment	08.07.23	SH	IK
Rev	Description	Date	Dr	App by
SH		10/03/22		IK

AHR AHR Architects Ltd
5th Floor
50 Princess Street
Manchester
M2 4EW
United Kingdom

T +44(0)161 6287500
E manchester@ahr.co.uk
www.ahr.co.uk

client name	Department for Education
project	Star Academy Radcliffe
drawing	Elevations
computer file	Radcliffe Star Academy Radcliffe FS1013-AHR-01-00-D-A-2012
project number	2023.00187.000
drawing number	FS1013-AHR-XX-ZZ-D-A-2010
sheet	As indicated@A0
rev	P06
issue status	S4