




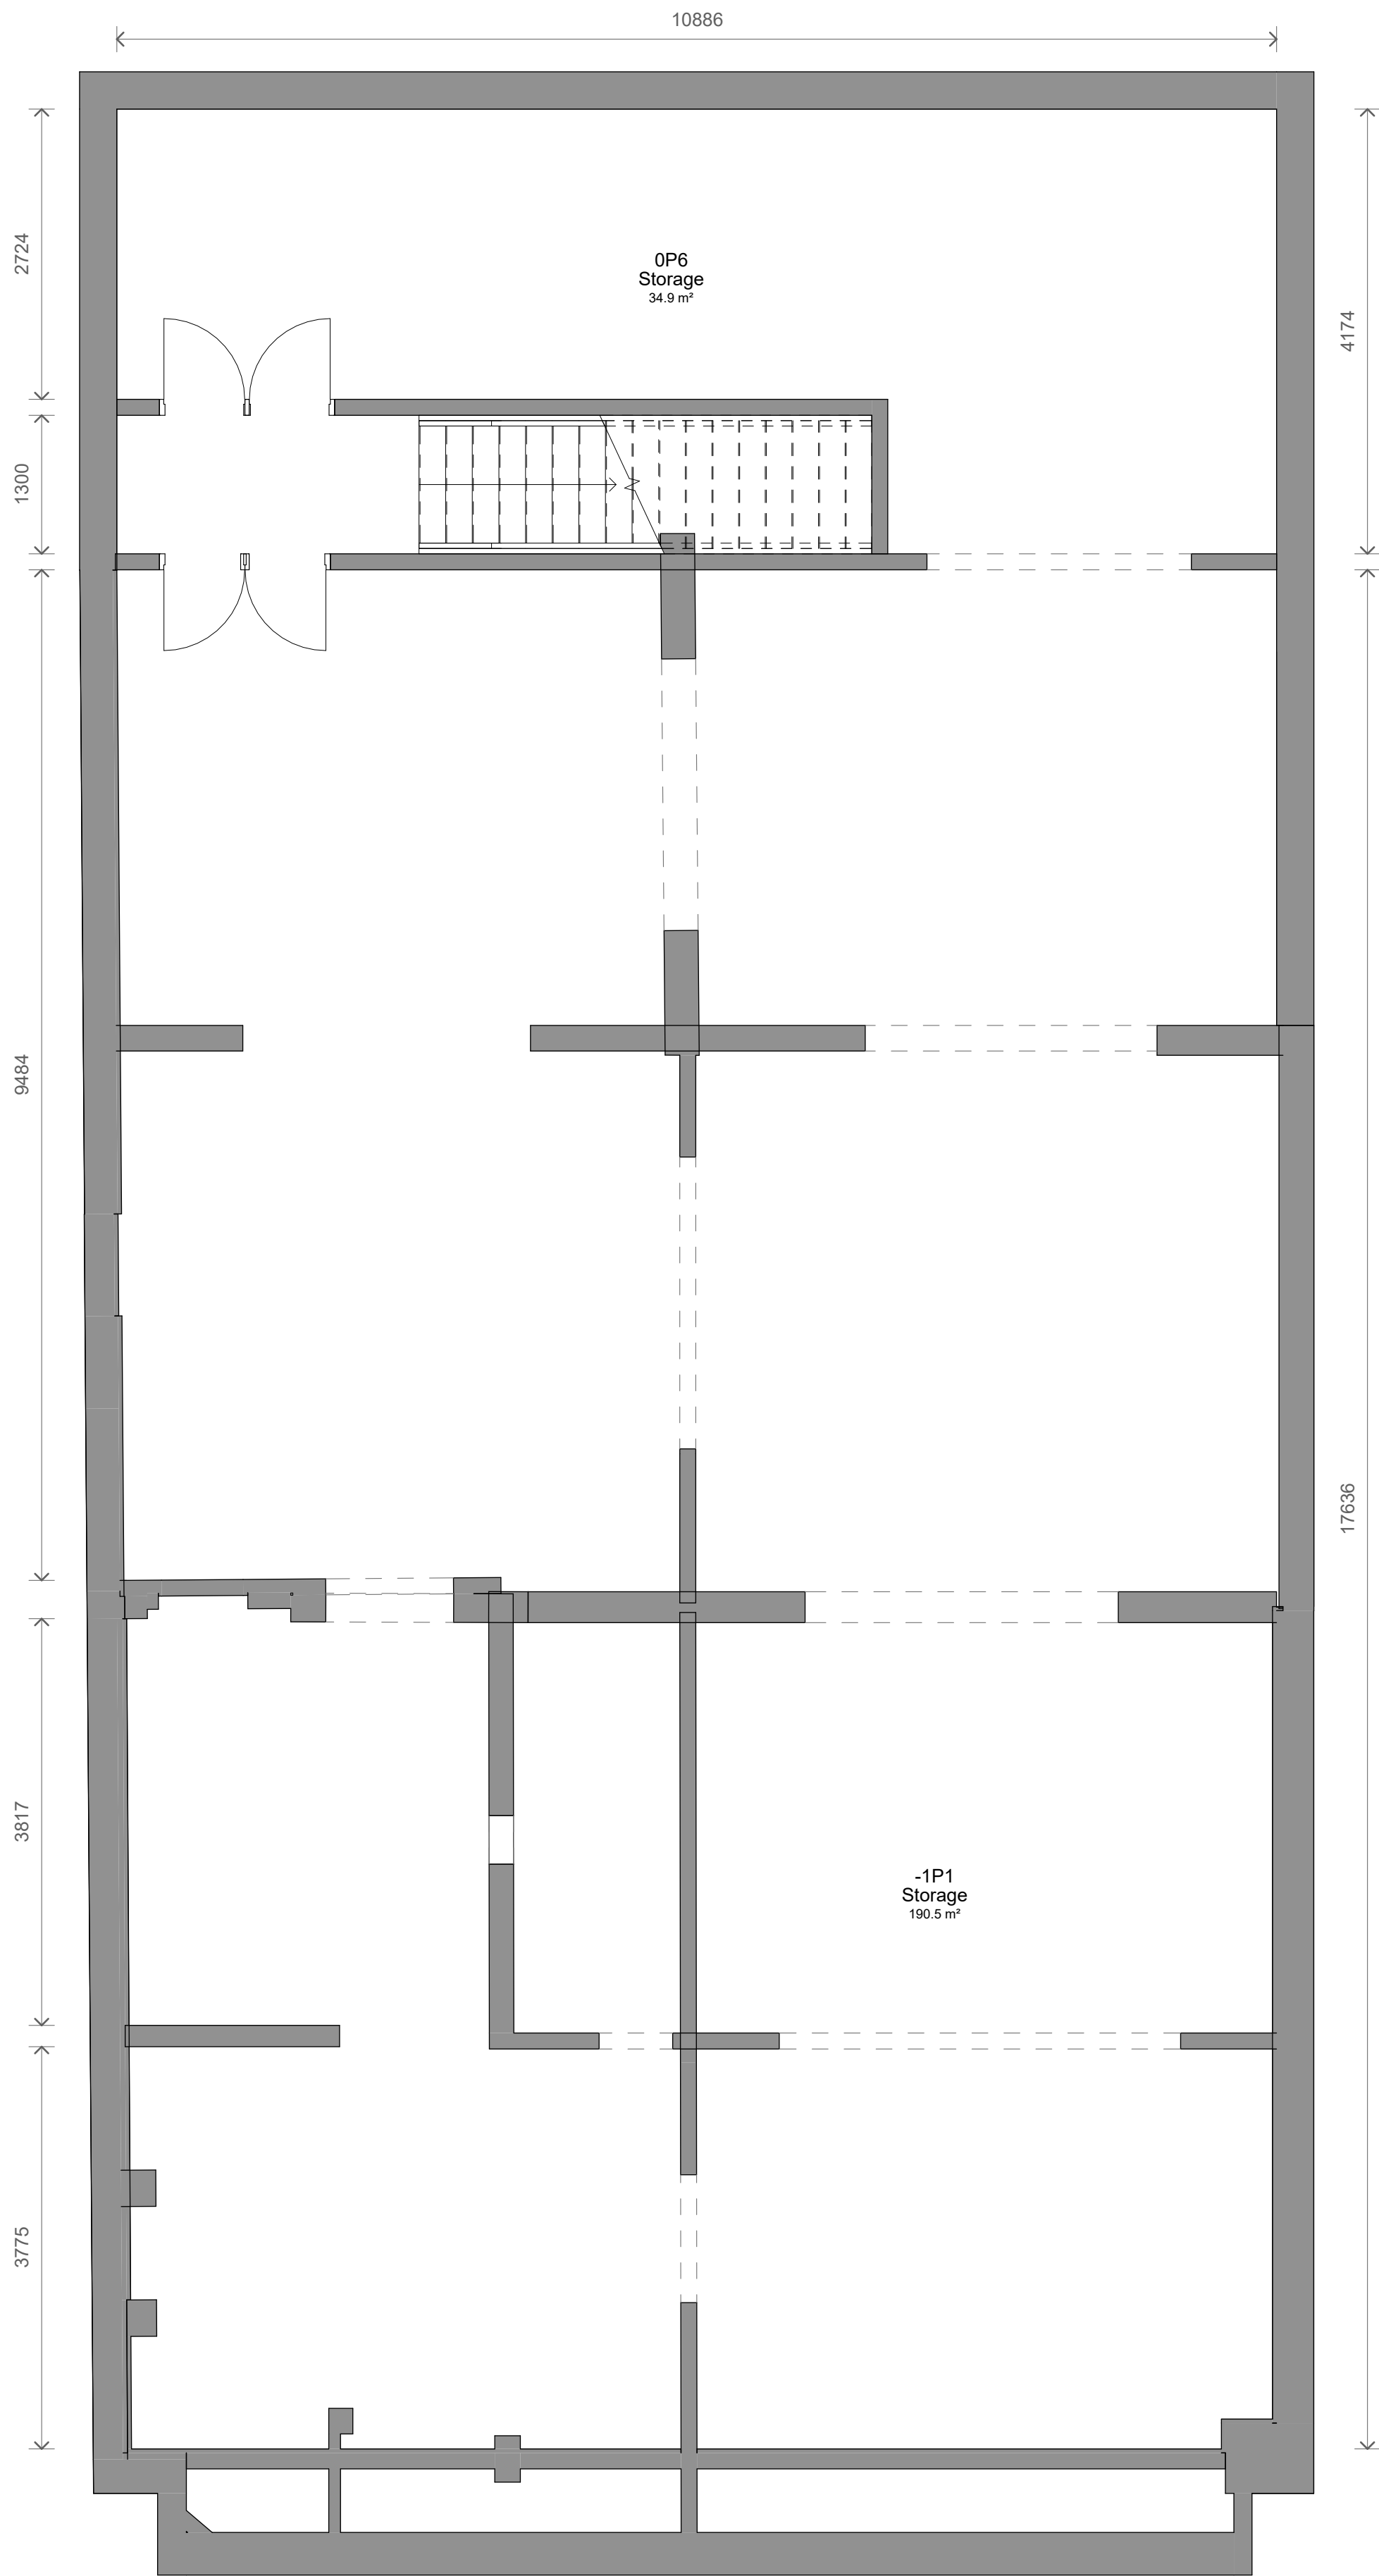

1 LEVEL B1 NEW - Proposed
1 : 50

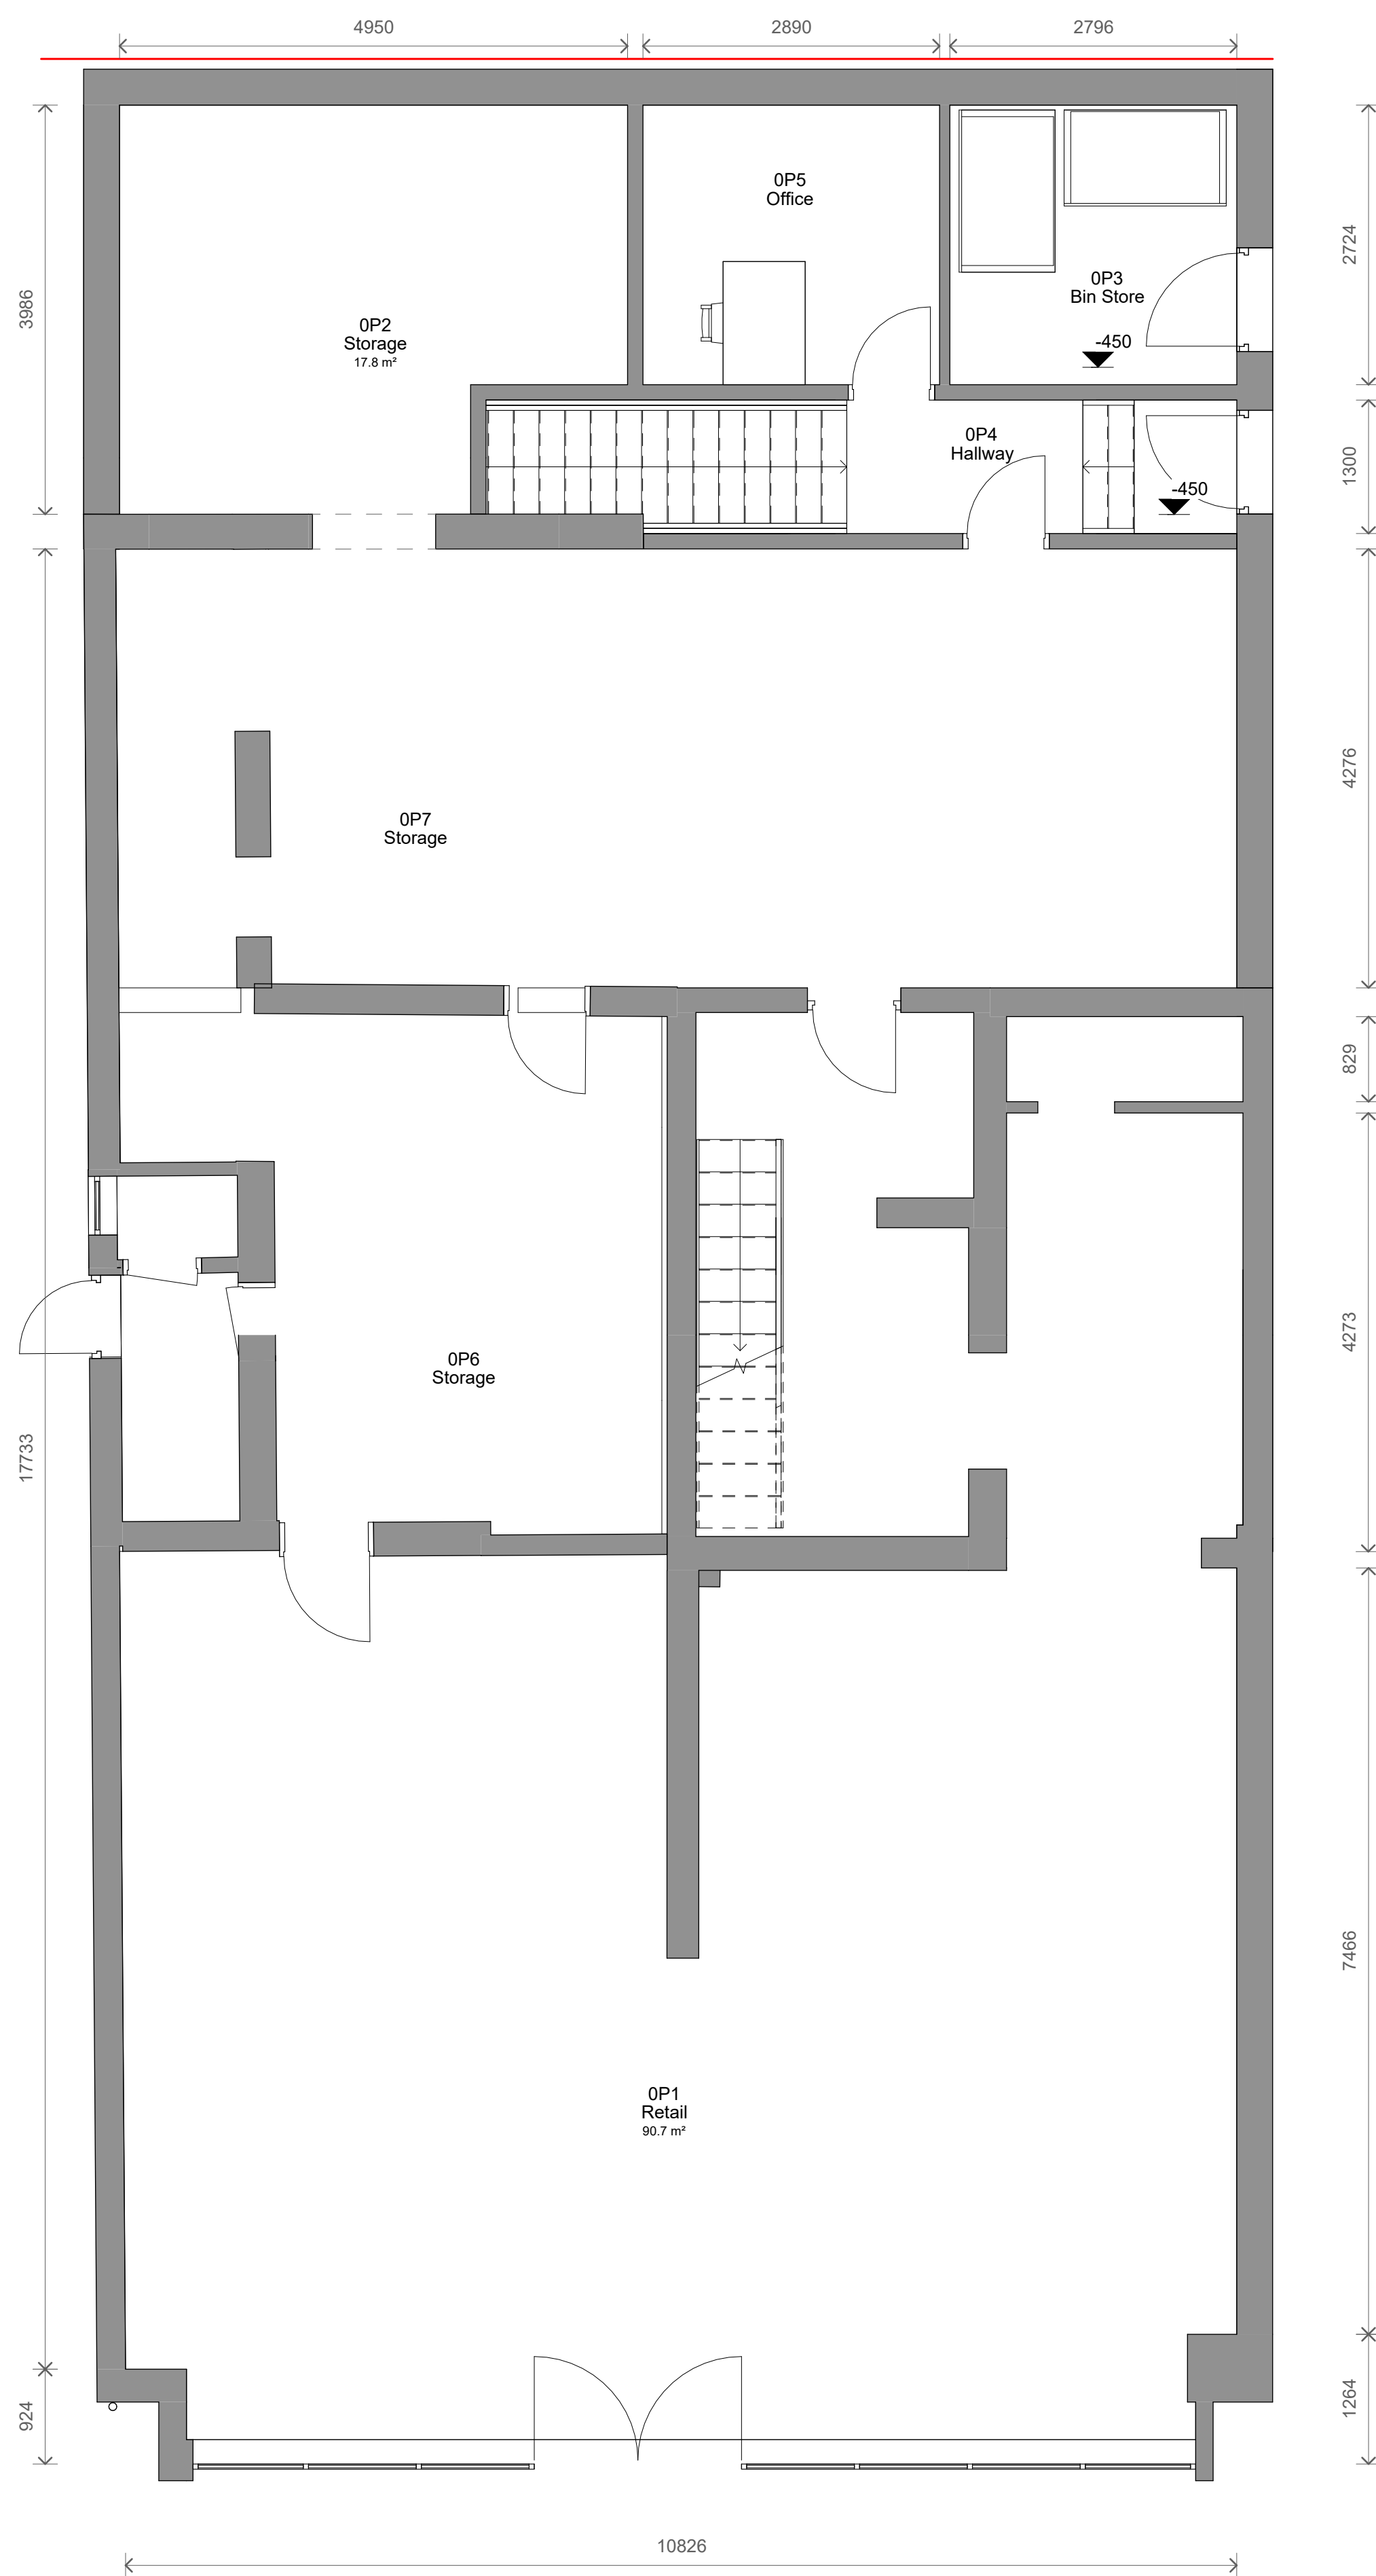

2 Level 0 - Proposed
1 : 50

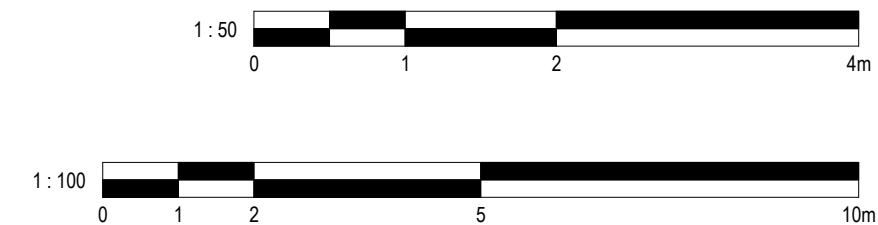

No. Description		Date	Initial
PROJECT			
2-4 Kings Road			
TITLE			
Proposed Plans			
STATUS			
DESIGN			
DRAWN BY	DATE	SCALE (@ A1)	
JB	15/09/2025	1 : 50	
PROJECT NUMBER		DRAWING NUMBER	REV
GSS24172		003A	
GOLD SKETCH			
S T U D I O S			
www.goldsketch.co.uk		info@goldsketch.co.uk	0161 792 9595
NOTES © COPYRIGHT - ALL RIGHTS RESERVED. THIS DRAWING MUST NOT BE REPRODUCED WITHOUT PRIOR WRITTEN CONSENT. ALL DIMENSIONS AND SETTING OF FINISHES ARE INDICATED AND CONFIRMED ON SITE. ANY DISCREPANCIES TO BE REPORTED TO THE LEGISLATION RELEVANT CODES OF PRACTICE AND BRITISH STANDARDS. ALL DIMENSIONS ON THIS DRAWING ARE IN MILLIMETRES UNLESS OTHERWISE STATED.			